LIGHTING SCHEDULE

KEY	QTY.	COMPANY NAME	PRODUCT NAME	PURPOSE	SPACING	PRODUCT NUMBER
L-1	79	BEACON PRODUCTS	URBAN SERIES-LED	SIDEWALK LIGHT	60' O.C.	SEE CUTSHEETS
L-2	13	BEACON PRODUCTS	VIPER SERIES	PARKING LIGHT	60' O.C.	SEE CUTSHEETS

WAGNERHODGSON
LANDSCAPE ARCHITECTURE
T802.864.0010 F802.864.6267 www.wagnerhodgson.com

DRAFT

GROVE STREET APARTMENTS

BURLINGTON, VT

LANDSCAPE AND LIGHTING PLAN

REVISIONS

© HKW-P ALL RIGHTS RESERVED 2012

DRAWING NO.

JOB NO. 244

SCALE 1" = 40'

DATE 1/24/2014

L1.0

TREE SCHEDULE

KEY	QTY.	SCIENTIFIC NAME	COMMON NAME	SIZE	SPACING
EVERGREEN TREES					
PG	2	Picea glauca	WHITE SPRUCE	6-8'	SEE PLAN
PG1	3	Picea glauca	WHITE SPRUCE	8-10'	SEE PLAN
PS	5	Pinus strobus	WHITE PINE	6-8'	SEE PLAN
PS1	7	Pinus strobus	WHITE PINE	8-10'	SEE PLAN
TC	3	Tsuga canadensis	CANADIAN HEMLOCK	6-8'	SEE PLAN
TC1	3	Tsuga canadensis	CANADIAN HEMLOCK	8-10'	SEE PLAN
DECIDUOUS TREES					
AF	25	Acer x freemanii 'Autumn Blaze'	AUTUMN BLAZE RED MAPLE	2.5"-3" CAL.	SEE PLAN
AR	17	Acer rubrum	RED MAPLE	2.5"-3" CAL.	SEE PLAN
AS	16	Acer saccharinum	SUGAR MAPLE	2.5"-3" CAL.	SEE PLAN
GT	43	Gleditsia triacanthos 'Shademaster'	SHADEMASTER HONEYLOCUST	2.5"-3" CAL.	SEE PLAN
LT	12	Liriodendron tulipifera	TULIPTREE	2.5"-3" CAL.	SEE PLAN
QB	17	Quercus bicolor	SWAMP WHITE OAK	2.5"-3" CAL.	SEE PLAN
SR	6	Syringa reticulata	TREE LILAC	2.5"-3" CAL.	SEE PLAN
UA	60	Ulmus americana 'Princeton'	PRINCETON AMERICAN ELM	2.5"-3" CAL.	SEE PLAN
ZS	13	Zelkova serrata	JAPANESE ZELKOVA	2.5"-3" CAL.	SEE PLAN

WAGNERHODGSON
LANDSCAPE ARCHITECTURE

T802.864.0010 F802.864.6267 www.wagnerhodgson.com

DRAFT

GROVE STREET APARTMENTS

BURLINGTON, VT

TREE PLANTING PLAN

REVISIONS

© HKW-P ALL RIGHTS RESERVED 2012

DRAWING NO.

JOB NO. 244

SCALE 1" = 40'

DATE 1/24/2014

L2.0

*SEE L1.5 FOR PLANT SCHEDULE

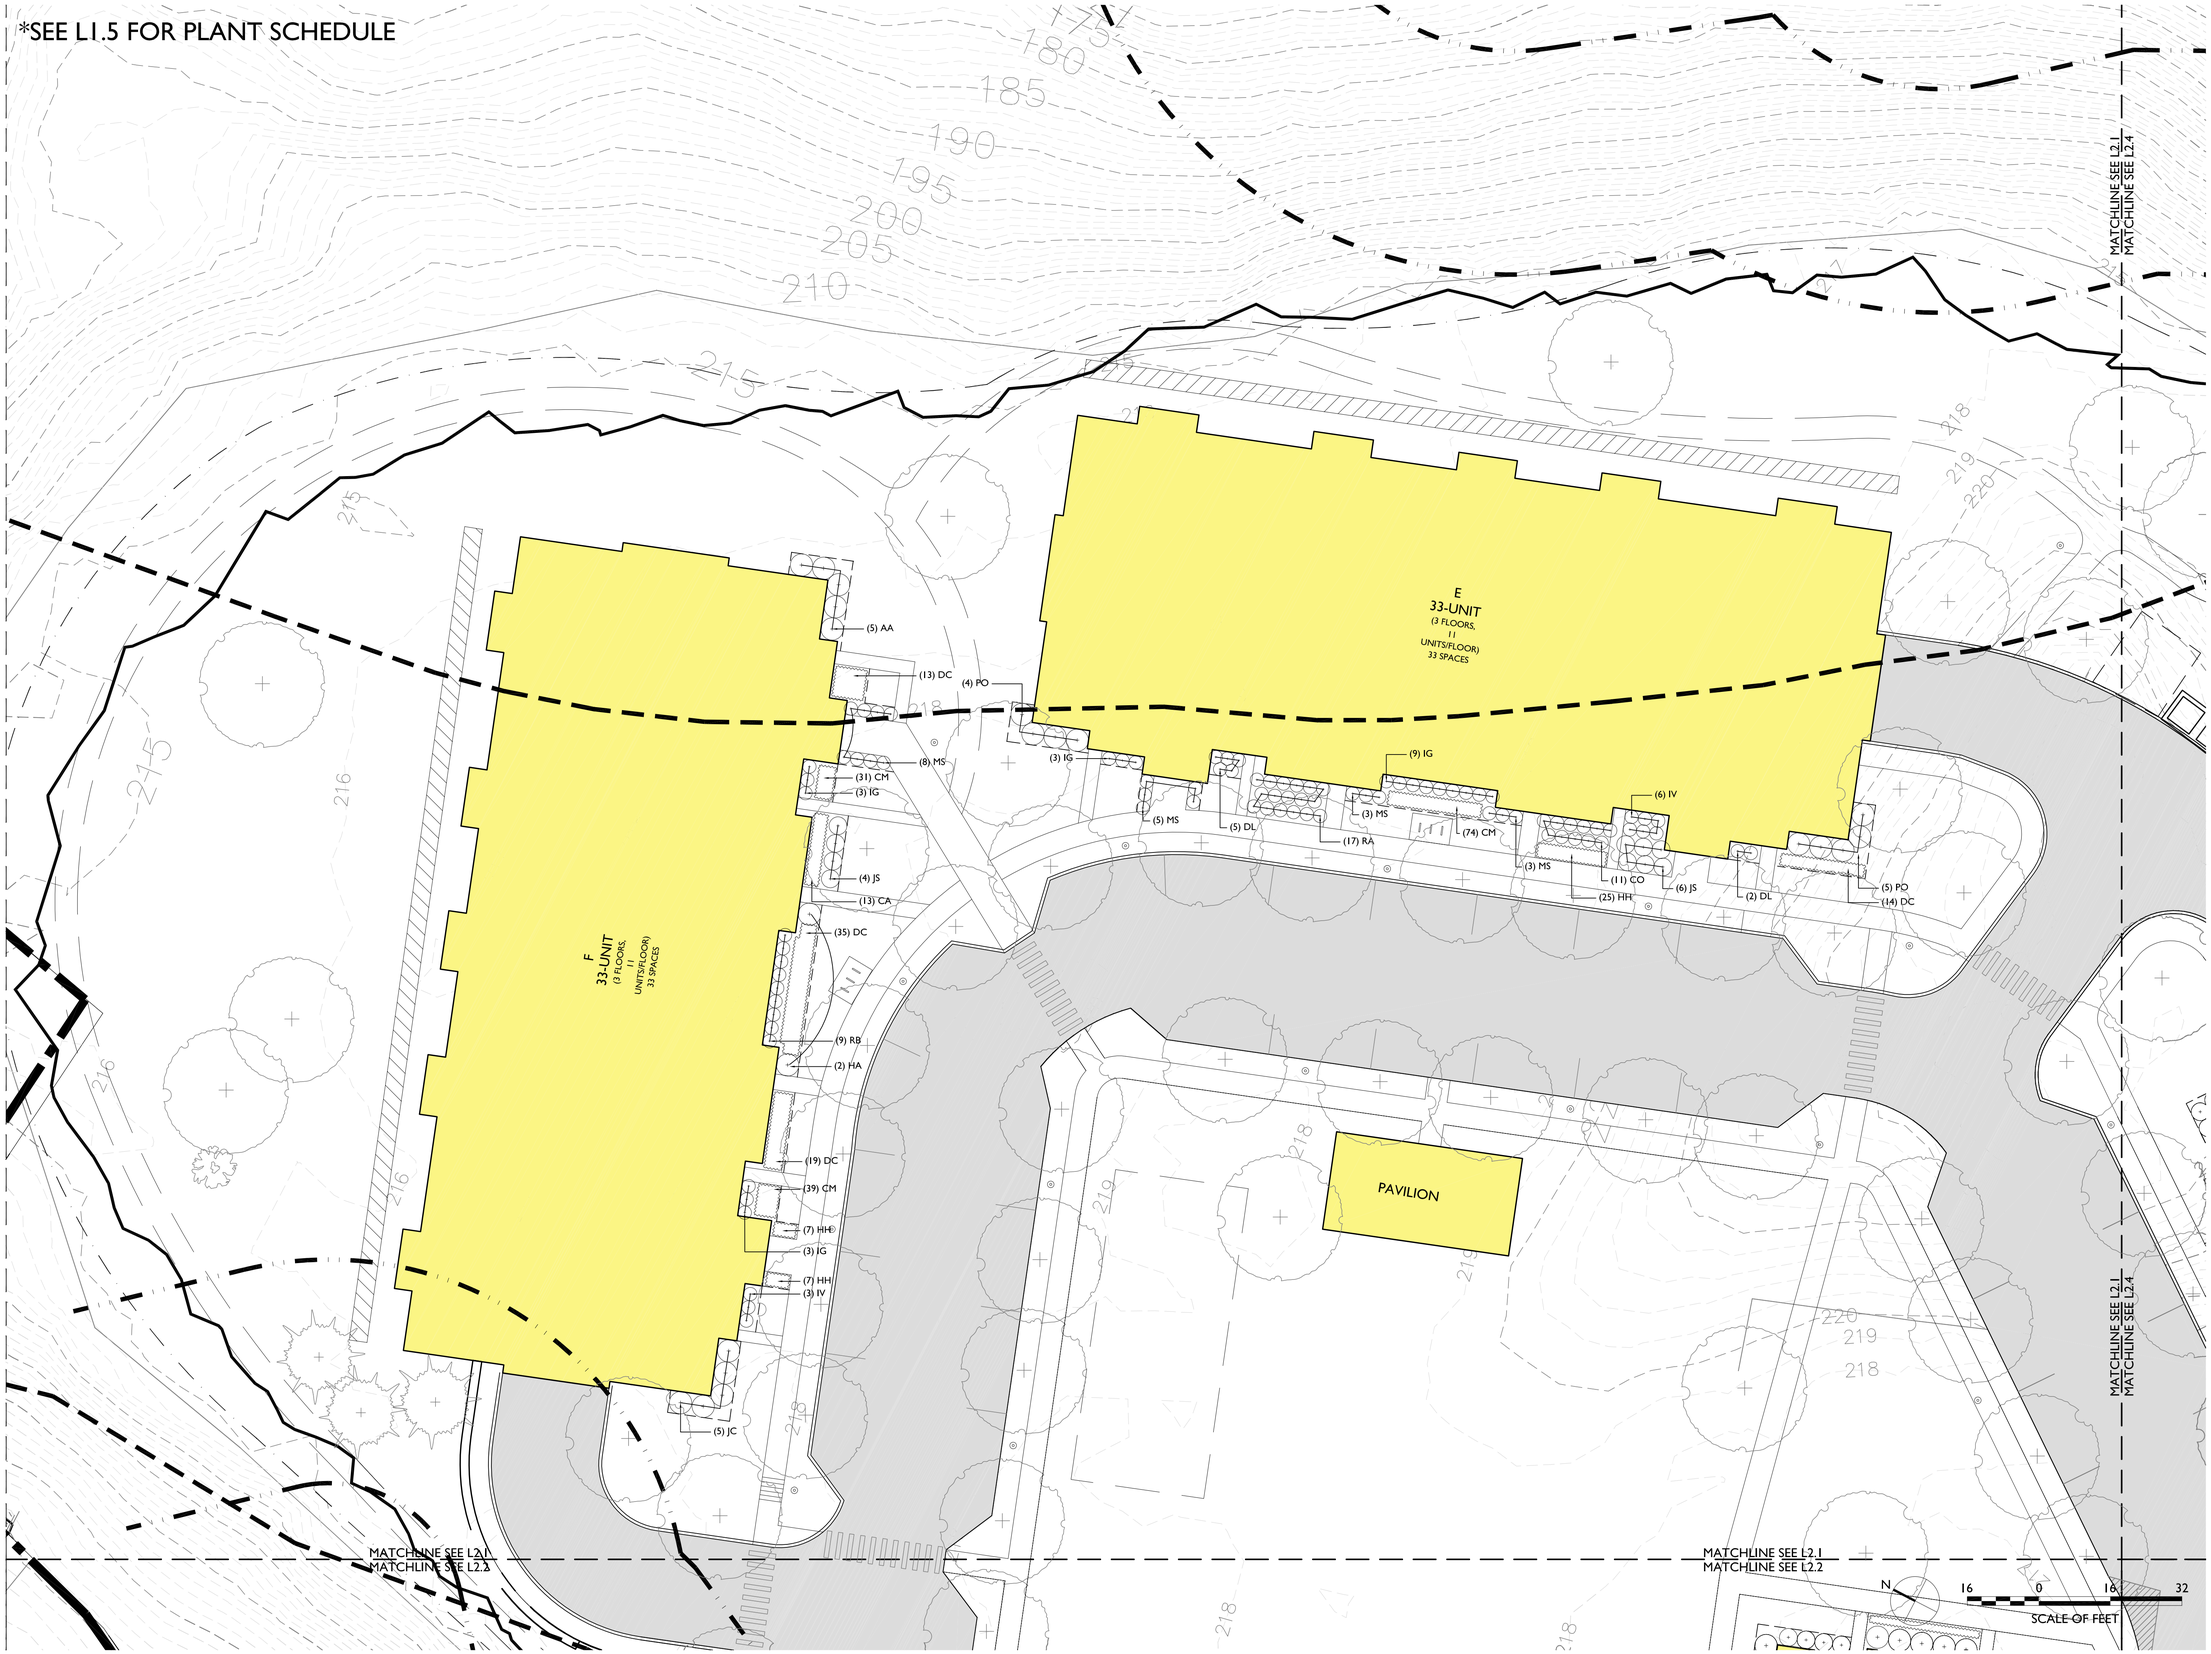

WAGNERHODGSON
LANDSCAPE ARCHITECTURE

T802.864.0010 F802.864.6267 www.wagnerhodgson.com

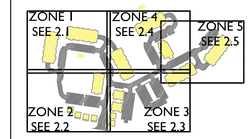

ZONE KEY: NOT TO SCALE

DRAFT

GROVE STREET APARTMENTS

BURLINGTON, VT

ENLARGED PLANTING PLAN ZONE 1

REVISIONS

© HKW-P ALL RIGHTS RESERVED 2012

DRAWING NO.

JOB NO. 244

SCALE 1/16" = 1'-0"

DATE 01.24.14

L2.1

*SEE L1.5 FOR PLANT SCHEDULE

MATCHLINE SEE L2.1
MATCHLINE SEE L2.2

(4) CS
(5) PO
(20) HH
(4) CS
(6) TD
(3) RP
(25) LM
(11) CC
(32) DC
(6) HA
(11) HH
(3) IV
G
12-UNIT
(22) CA
(4) RP
(35) LM
(4) IV
(15) HH
(8) CR
(10) SP
(28) DC
(27) HR
(4) PO

MATCHLINE SEE L2.2
MATCHLINE SEE L2.3

(25) RF
(6) SP
P
2-UNIT
(15) RB
(5) PO
(6) DL
(25) HH
O
2-UNIT
(15) IG
(1) AM
(39) LM
(5) AA
(25) HR
(6) CR
N
2-UNIT
(15) DL
(5) SP
(1) AM
(39) CM
(25) RF
(6) HA
M
2-UNIT
(15) CC
(12) CS
(5) RC
(106) CM
(5) MS
(5) TD
(11) MS
(16) HH
(22) RF

MATCHLINE SEE L2.2
MATCHLINE SEE L2.3

N
16 0 16 32
SCALE OF FEET

WAGNERHODGSON
LANDSCAPE ARCHITECTURE

T802.864.0010 F802.864.6267 www.wagnerhodgson.com

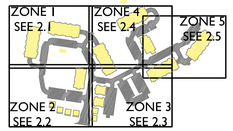

ZONE KEY: NOT TO SCALE

DRAFT

GROVE STREET APARTMENTS
BURLINGTON, VT

ENLARGED PLANTING PLAN ZONE 2

REVISIONS

© HKW-P ALL RIGHTS RESERVED 2012

DRAWING NO.

JOB NO. 244

SCALE 1/16" = 1'-0"

DATE 01.24.14

L2.2

*SEE LI.5 FOR PLANT SCHEDULE

MATCHLINE SEE L2.4
MATCHLINE SEE L2.3

(8) DL
(29) CM
(3) IG
(8) MS
(3) PO
(3) AA

MATCHLINE SEE L2.2
MATCHLINE SEE L2.3

(3) HM
(12) IG
(3) PO
(70) CM
H
6-UNIT
(2) HM
(3) HA
(12) RP
(3) HA
(3) CR
(84) LM
I
6-UNIT
(3) HA
(3) RC
J
2-UNIT
K
2-UNIT

MATCHLINE SEE L2.4
MATCHLINE SEE L2.3

C
33-UNIT
(3 FLOORS,
11
UNITS/FLOOR)
33 SPACES

(29) SP

N

16 0 16 32
SCALE OF FEET

WAGNERHODGSON
LANDSCAPE ARCHITECTURE

T802.864.0010 F802.864.6267 www.wagnerhodgson.com

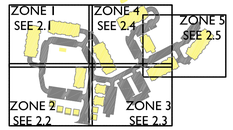

ZONE KEY: NOT TO SCALE

DRAFT

GROVE STREET APARTMENTS

BURLINGTON, VT

ENLARGED PLANTING PLAN ZONE 3

REVISIONS

© HKW-P ALL RIGHTS RESERVED 2013

DRAWING NO.

JOB NO. 244

SCALE 1/16" = 1'-0"

DATE 01.24.14

L2.3

*SEE L1.5 FOR PLANT SCHEDULE

A
44-UNITS
(4 FLOORS,
10-11
UNITS/FLOOR)
33 SPACES

D
33-UNIT
(3 FLOORS,
11
UNITS/FLOOR)
33 SPACES

L
COMMUNITY CENTER

MATCHLINE SEE L2.1
MATCHLINE SEE L2.4

MATCHLINE SEE L2.4
MATCHLINE SEE L2.5

MATCHLINE SEE L2.4
MATCHLINE SEE L2.3

MATCHLINE SEE L2.5
MATCHLINE SEE L2.3

(5) AA
(3) RB
(11) HH
(4) MS
(6) RA
(34) CM
(7) IG
(6) DL
(7) CA
(5) JS
(6) RA
(5) SP
(3) RB
(12) HH
(4) MS
(13) CR
(5) PO
(11) CA
(6) JS
(103) PT
(4) MS
(20) SP
(14) CS
(5) PO
(103) PT
(6) JS
(11) CA
(6) TD
(3) HA
(4) MS
(9) DL
(8) IV
(6) HA

N

16 0 16 32
SCALE OF FEET

WAGNERHODGSON
LANDSCAPE ARCHITECTURE

T802.864.0010 F802.864.6267 www.wagnerhodgson.com

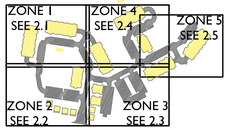

ZONE KEY: NOT TO SCALE

DRAFT

GROVE STREET APARTMENTS
BURLINGTON, VT

ENLARGED PLANTING PLAN ZONE 4

REVISIONS

© HKW-P ALL RIGHTS RESERVED 2012

DRAWING NO.

JOB NO. 244

SCALE 1/16" = 1'-0"

DATE 01.24.14

L2.4

PLANT SCHEDULE

KEY	QTY.	SCIENTIFIC NAME	COMMON NAME	SIZE	SPACING
SHRUBS					
AM	2	Amelanchier canadensis	SHADBLOW SERVICEBERRY	10-12'	SEE PLAN
AA	18	Aronia arbutifolia 'Brilliantissima'	'BRILLIANTISSIMA' CHOKEBERRY	#3	4' O.C.
CC	39	Clethra alnifolia 'Compacta'	'COMPACTA' SUMMERSWEET	#3	3' O.C.
CR	40	Clethra alnifolia 'Ruby Spice'	'RUBY SPICE' SUMMERSWEET	#3	5' O.C.
CO	11	Cotoneaster apiculatus	CRANBERRY COTONEASTER	#2	3' O.C.
CS	39	Cornus alba 'Sibirica'	RED TWIG DOGWOOD	#3	42" O.C.
DL	51	Diervilla lonicera	NORTHERN BUSH HONEYSUCKLE	#2	3' O.C.
HA	48	Hydrangea arborescens 'Annabelle'	SMOOTH HYDRANGEA	#2	5' O.C.
HM	16	Hydrangea macrophylla 'Endless Summer'	'ENDLESS SUMMER' HYDRANGEA	#3	4' O.C.
IG	82	Ilex glabra 'Compacta'	'COMPACTA' INKBERRY	#3	3' O.C.
IV	24	Ilex verticillata 'Red Sprite'	'RED SPRITE' WINTERBERRY	#3	3' O.C.
JC	5	Juniperus chinensis 'Sea Green'	'SEA GREEN' CHINESE JUNIPER	#5	6' O.C.
JS	27	Juniperus sabina 'Broadmoor'	'BROADMOOR' SAVIN JUNIPER	#3	4' O.C.
PO	26	Physocarpus opulifolius 'Coppertina'	'COPPERTINA' NINEBARK	#3	5' O.C.
RC	11	Rhododendron 'Chionoides'	'CHIONOIDES' RHODODENDRON	#3	4' O.C.
RP	19	Rhododendron 'Pohjola's Daughter'	'POHJOLA'S DAUGHTER' RHODODENDRON	#2	3' O.C.
RA	29	Rhus aromatica 'Grow-low'	'GROW-LOW' SUMAC	#2	3' O.C.
RB	43	Rosa 'Blushing Knockout'	'BLUSHING KNOCKOUT' SHRUB ROSE	#3	3' O.C.
SP	75	Syringa patula 'Miss Kim'	MANCHURIAN LILAC	#5	6' O.C.
TD	17	Taxus x media 'Densiformis'	'DENSIFORMIS' YEW	#5	5' O.C.
GRASSES					
CA	86	Calamagrostis acutiflora 'Karl Foerster'	'KARL FOERSTER' FEATHER REED GRASS	#1	24" O.C.
CM	551	Carex 'Ice Dance'	'ICE DANCE' SEDGE	QUART	12" O.C.
DC	106	Deschampsia cespitosa	TUFTED HAIR GRASS	#2	24" O.C.
MS	57	Miscanthus sinensis 'Adagio'	'ADAGIO' EULALIA	#2	30" O.C.
PERENNIALS					
HH	149	Hemerocallis 'Happy Returns'	'HAPPY RETURNS' DAYLILY	#1	18" O.C.
HR	52	Hemerocallis 'Pardon Me'	'PARDON ME' DAYLILY	#1	18" O.C.
LM	183	Liriope muscari	LILYTURF	FLATS	12" O.C.
PT	206	Pachysandra terminalis	SPURGE	FLATS	12" O.C.
RF	72	Rudbeckia fulgida 'Goldstrum'	'GOLDSTRUM' BLACK-EYED SUSAN	#1	18" O.C.
HF	25	Hosta 'Fireworks'	'FIREWORKS' HOSTA	#1	12" O.C.

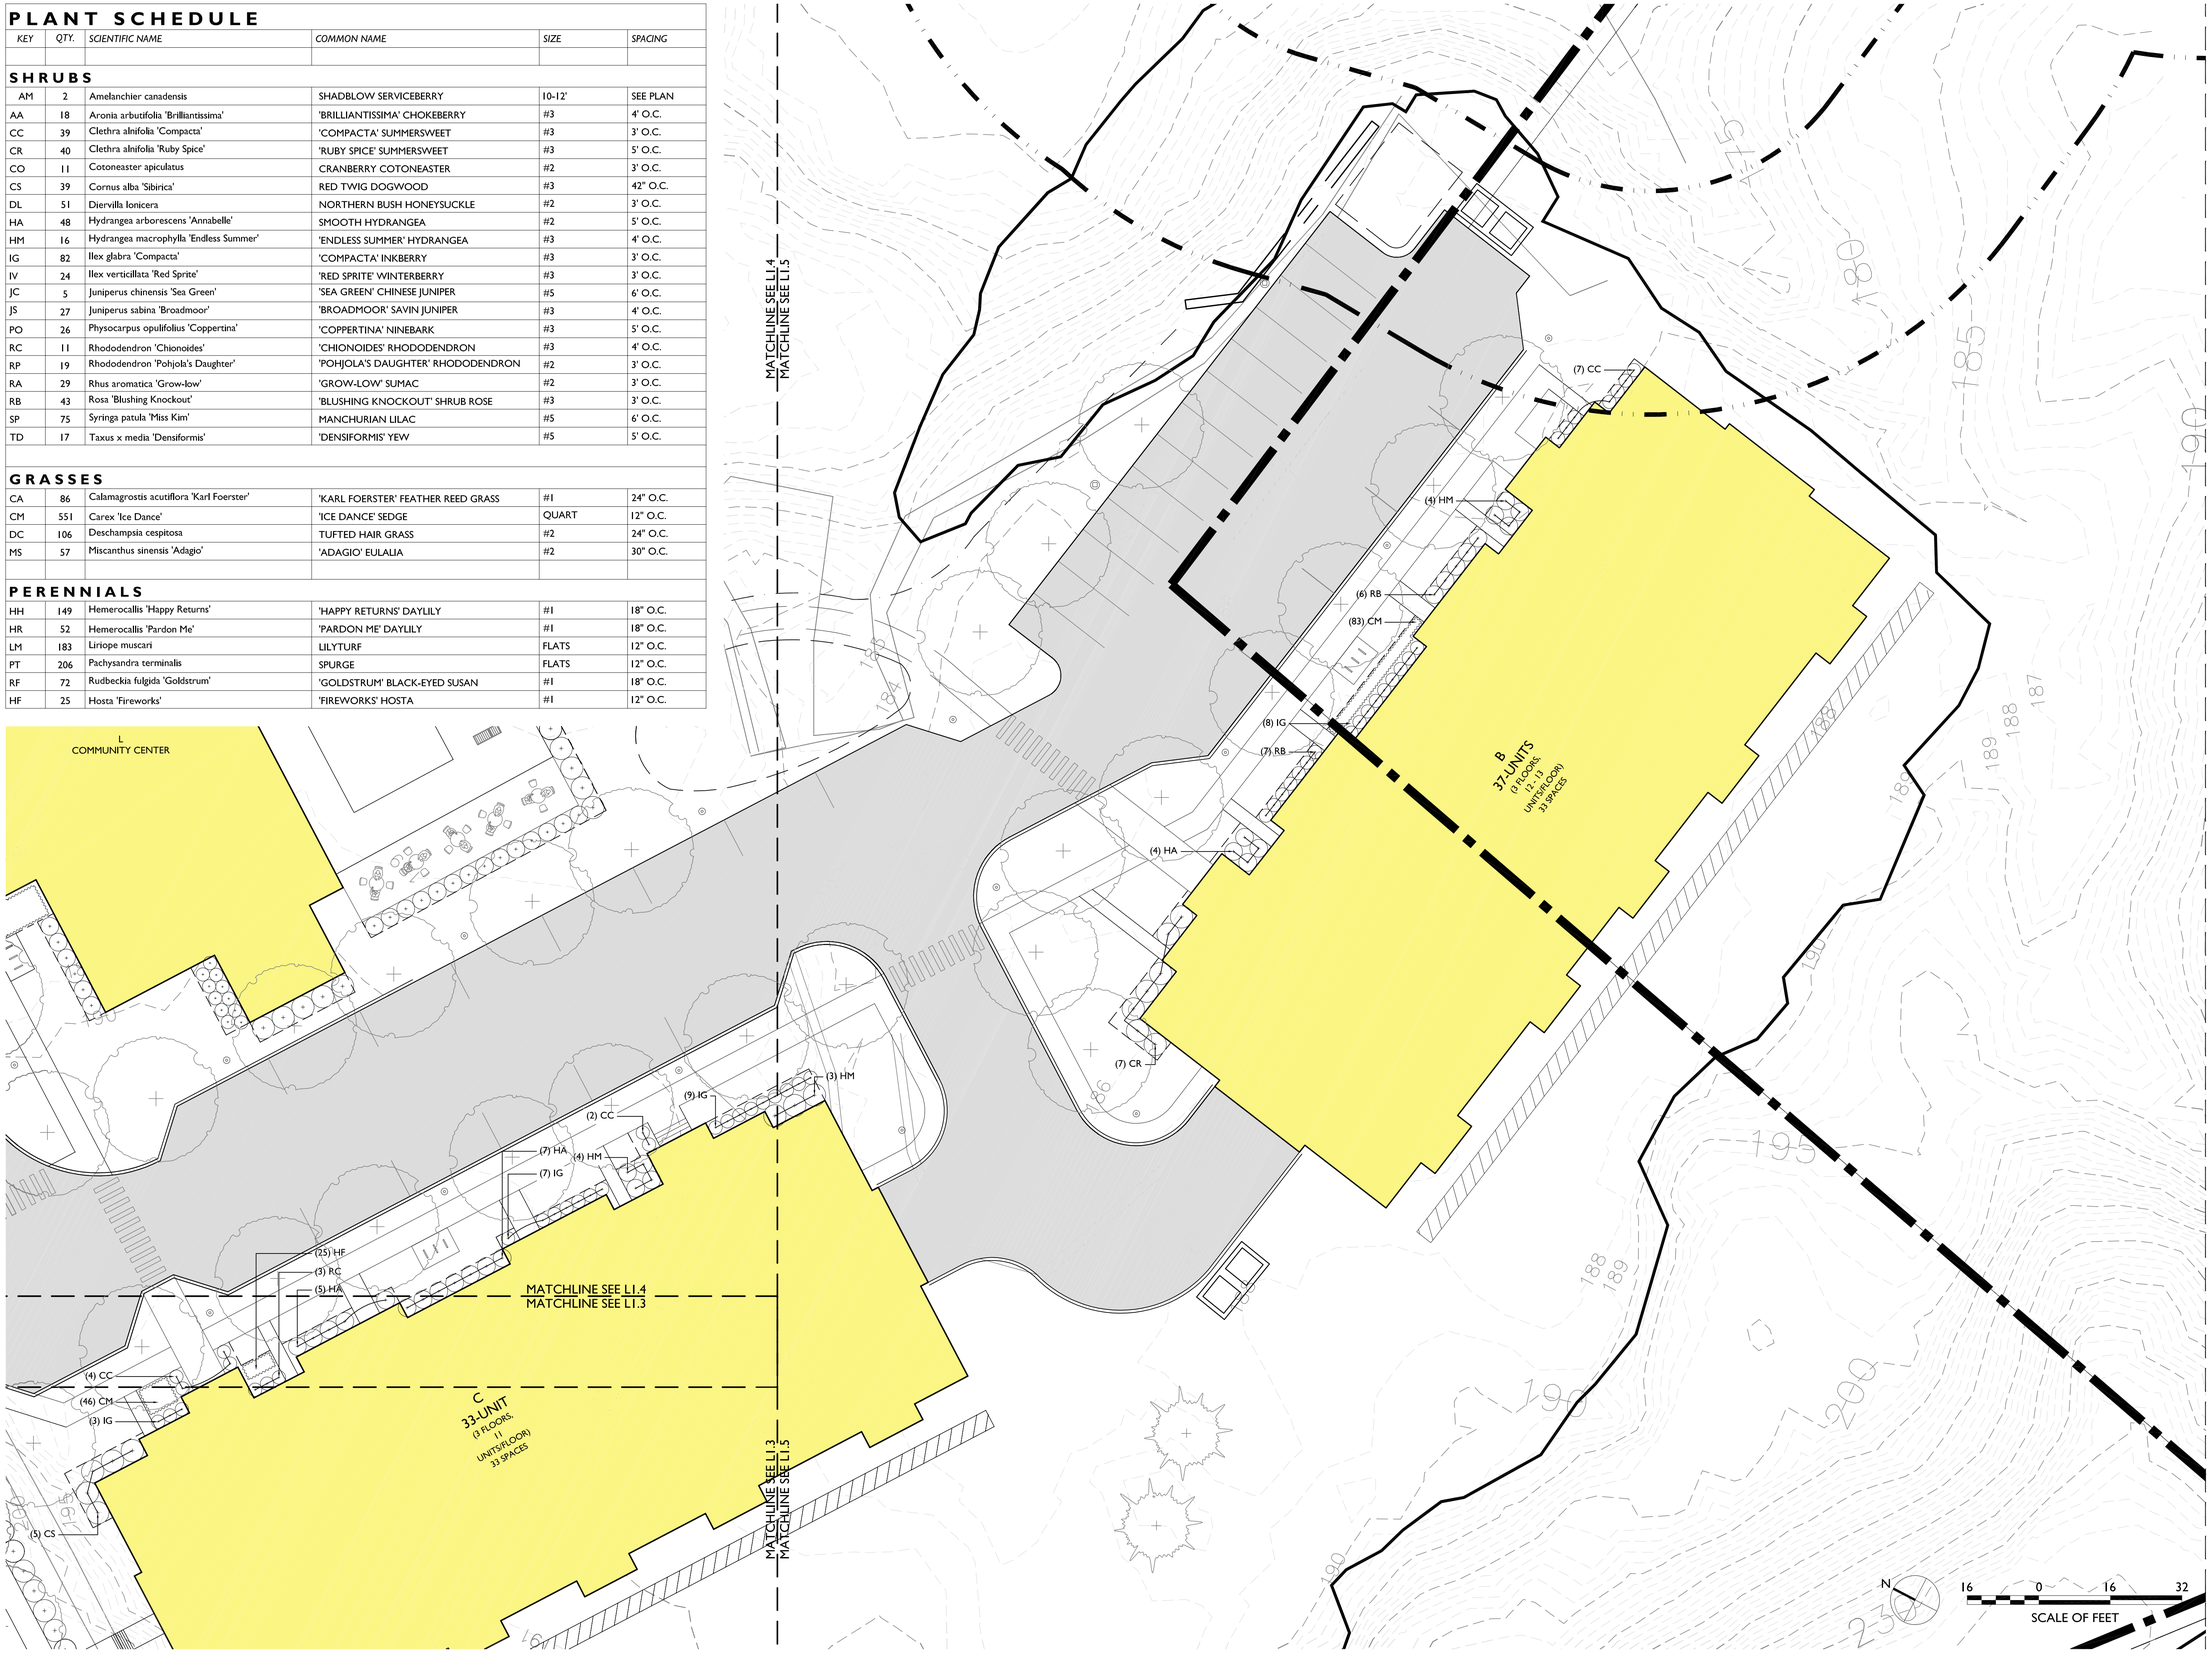

WAGNERHODGSON
LANDSCAPE ARCHITECTURE

T802.864.0010 F802.864.6267 www.wagnerhodgson.com

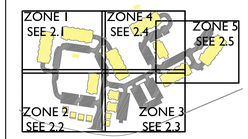

ZONE KEY: NOT TO SCALE

DRAFT

GROVE STREET APARTMENTS
BURLINGTON, VT

ENLARGED PLANTING PLAN ZONE 5

REVISIONS

© HKW-P ALL RIGHTS RESERVED 2013

DRAWING NO.

JOB NO. 244

SCALE 1/16" = 1'-0"

DATE 01.24.14

L2.5