HKW|P
LANDSCAPE ARCHITECTS
H. KEITH WAGNER | PARTNERSHIP
7 Marble Avenue, Burlington VT 05401 T 802.864.0010

RECEIVED
NOV 19 2013
DEPARTMENT OF
PLANNING & ZONING

DRAFT

GROVE STREET APARTMENTS
BURLINGTON, VT

REVISED SITE PLAN

REVISIONS

© HKW-P ALL RIGHTS RESERVED 2012

DRAWING NO.

JOB NO. 244

SCALE 1" = 40'

DATE 11.19.13

L1.0

RECEIVED
NOV 19 2013
DEPARTMENT OF
PLANNING & ZONING

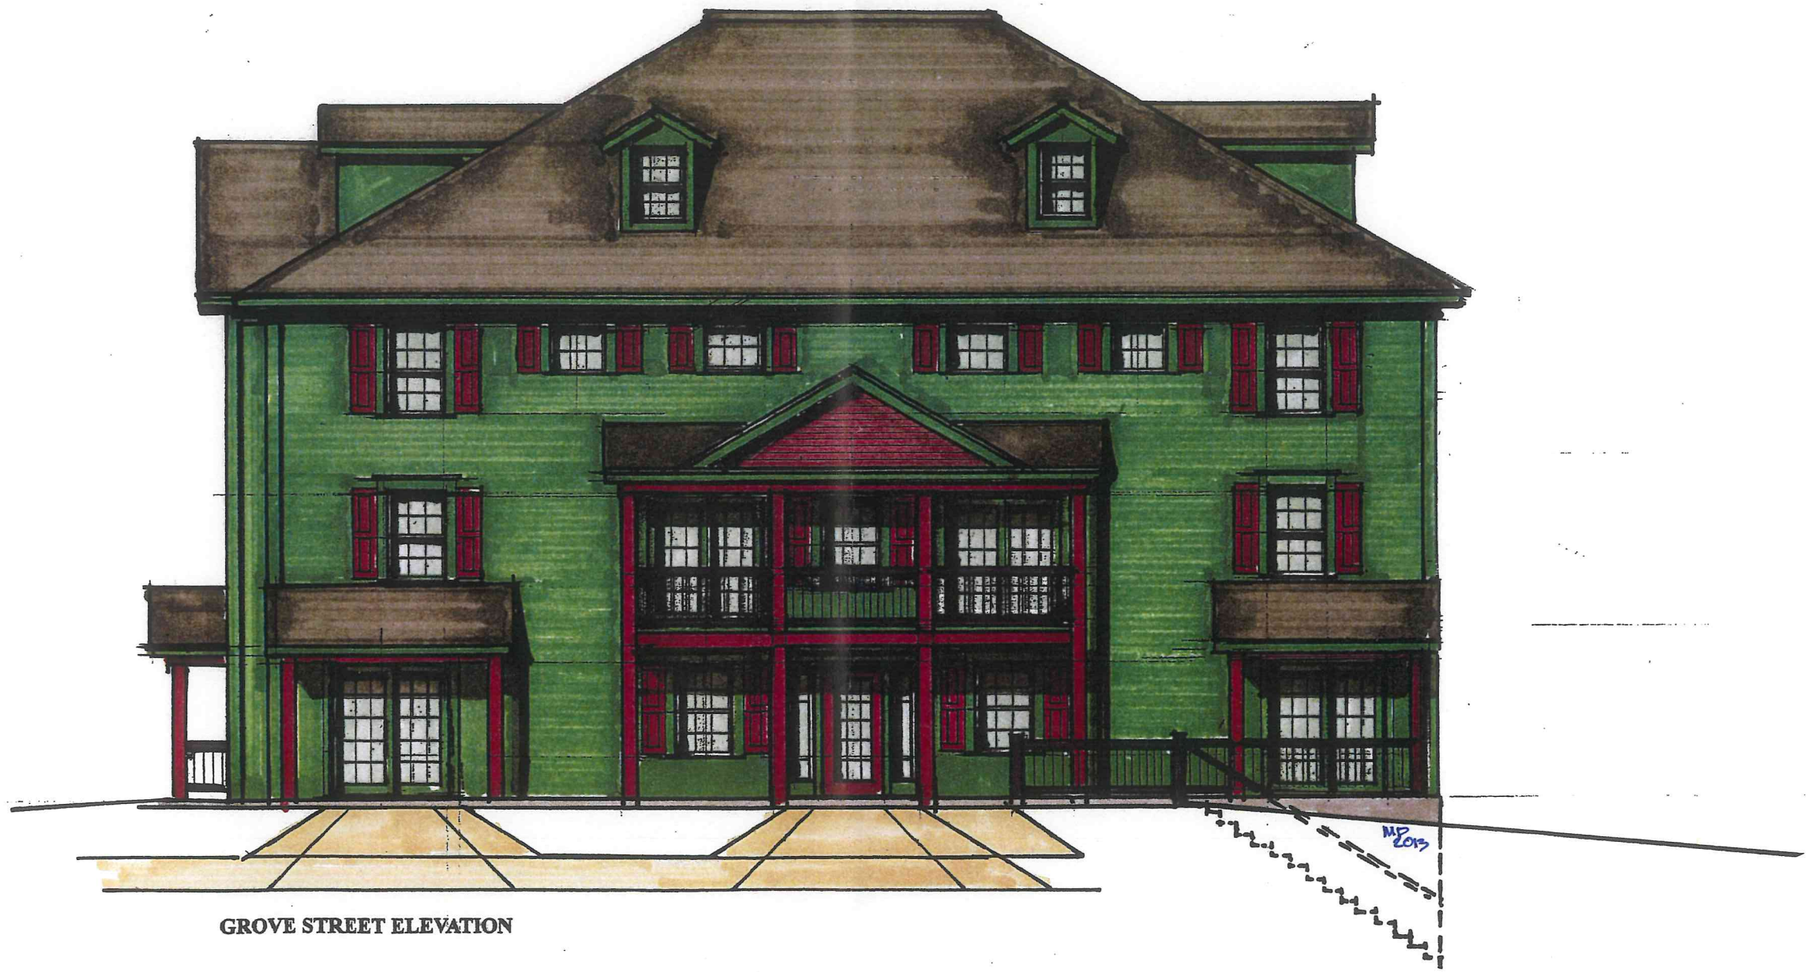

GROVE STREET ELEVATION

9 UNIT BUILDING

BUILDING H

A10 A

MICHAEL DUGAN
ARCHITECT

RECEIVED
NOV 19 2013
DEPARTMENT OF
PLANNING & ZONING

WEST ELEVATION - FROM NEW STREET

9 UNIT BUILDING
BUILDING H

A12 A

MICHAEL DUGAN
ARCHITECT
46 PARK STREET
ESSEX JUNCTION, VT 05452
802 - 878 - 0878
Fax 802 - 878 - 0880

RECEIVED
NOV 19 2013
DEPARTMENT OF
PLANNING & ZONING

EAST ELEVATION

MD 2013

A11 A

9 UNIT BUILDING
BUILDING H

MICHAEL DUGAN
ARCHITECT
46 PARK STREET
ESSEX JUNCTION, VT 05452
802 - 878 - 0870
Fax: 802 - 878 - 0880

RECEIVED
NOV 19 2013
DEPARTMENT OF
PLANNING & ZONING

GROVE STREET ELEVATION

6 UNIT BUILDING

BUILDING I

A4

MICHAEL DUGAN
ARCHITECT
46 PARK STREET
ESSEX JUNCTION, VT 05452
802 - 878 - 0070
Fax: 802 - 878 - 0080
Email: [illegible]

RECEIVED
NOV 19 2013
DEPARTMENT OF
PLANNING & ZONING

REAR ELEVATION

6 UNIT BUILDING

BUILDING I

A5

MICHAEL DUGAN
ARCHITECT
46 PARK STREET
ESSEX JUNCTION, VT 05452
802 - 878 - 0878
Fax: 802 - 878 - 0828
Email: [illegible]

RECEIVED
NOV 19 2013
DEPARTMENT OF
PLANNING & ZONING

SIDE ELEVATION
OPPOSITE SIDE SIMILAR BUT REVERSED

6 UNIT BUILDING
BUILDING I

A6
MICHAEL DUGAN
ARCHITECT
46 PARK STREET
ESSEX JUNCTION, VT 05452