KEY

- EXISTING STREET LIGHT
- EXISTING FIRE HYDRANT
- EXISTING WATER SHUT OFF
- EXISTING WATER VALVE
- EXISTING GAS VALVE
- EXISTING SEWER MANHOLE
- EXISTING ELECTRIC MANHOLE
- EXISTING TELPHONE MANHOLE
- EXISTING STORM MANHOLE
- EXISTING CATCH BASIN
- EXISTING MARKING METER
- EXISTING SIGN
- EXISTING FENCE LINE

GENERAL NOTE

1. ALL EXISTING FEATURES, UTILITIES, AND DIMENSIONS SHOWN ARE APPROXIMATE AND ARE BASED ON A SURVEY PERFORMED BY LAMOUREUX AND DICKINSON CONSULTING ENGINEERS, INC. IN JUNE 2007 AND DATA COLLETED FROM SITE VISITS PERFORMED BY HOYLE, TANNER & ASSOCIATES, INC. IN DECEMBER 2010.

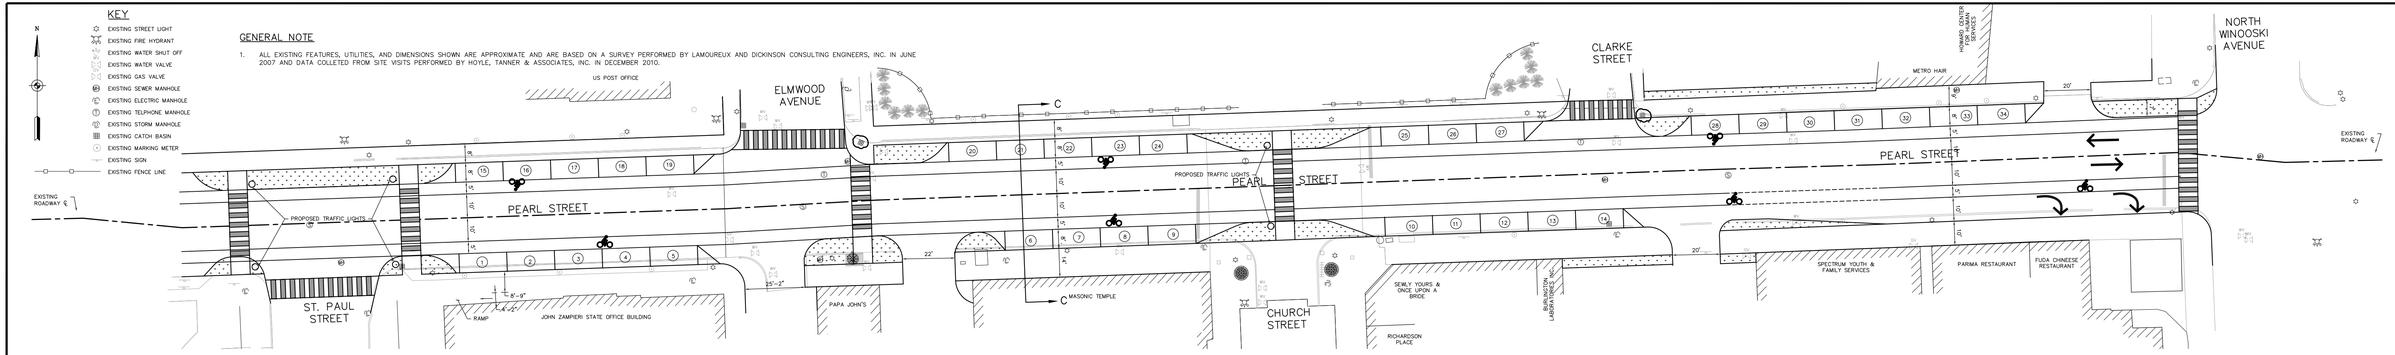

PEARL STREET SCHEME D
SCALE = 1:30

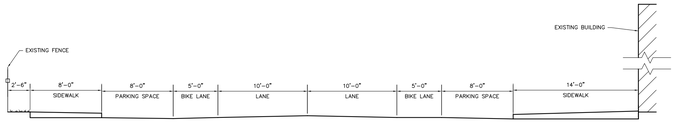

SECTION C
SCALE: $\frac{1}{4}$" = 1'-0"

PROGRESS SET

NOT FOR CONSTRUCTION

TK Landscape Architects
LANDSCAPE ARCHITECTURE & SITE PLANNING
133 BLAKELY ROAD, SUITE 203
COLCHESTER, VERMONT 05446
VOICE & FAX: 802-864-7843
E-MAIL: terry@tklard.com

© COPYRIGHT 2013 TK LANDSCAPE ARCHITECTS, INC.

TK PROJECT XXXX

ENGINEER

NO.	DATE	BY	DESCRIPTION	PE

PROJECT NO. 808023.00

FILE NAME: 808023.00-PEARL-SCHEME D.DWG

This document is property of Hoyle, Tanner & Associates, Inc. The reproduction, alteration, or use of this document in whole or in part, without written consent of Hoyle, Tanner & Associates, Inc., is prohibited.

DR. BY: CHKD. BY:

Hoyle, Tanner & Associates, Inc.
131 Cedar Street
Burlington, VT 05401
Tel: (802) 863-1170 Web Page: www.hoyletanner.com
Fax: (802) 864-6446

© COPYRIGHT 2013 Hoyle, Tanner & Associates, Inc.

SCALE: AS SHOWN DATE: DECEMBER, 2013 REV. BY: REV. DATE:

PEARL STREET IMPROVEMENT PROJECT
CITY OF BURLINGTON, VERMONT

PEARL STREET
SCHEME D

DRAWING NO.
S-04

SHEET XX OF X