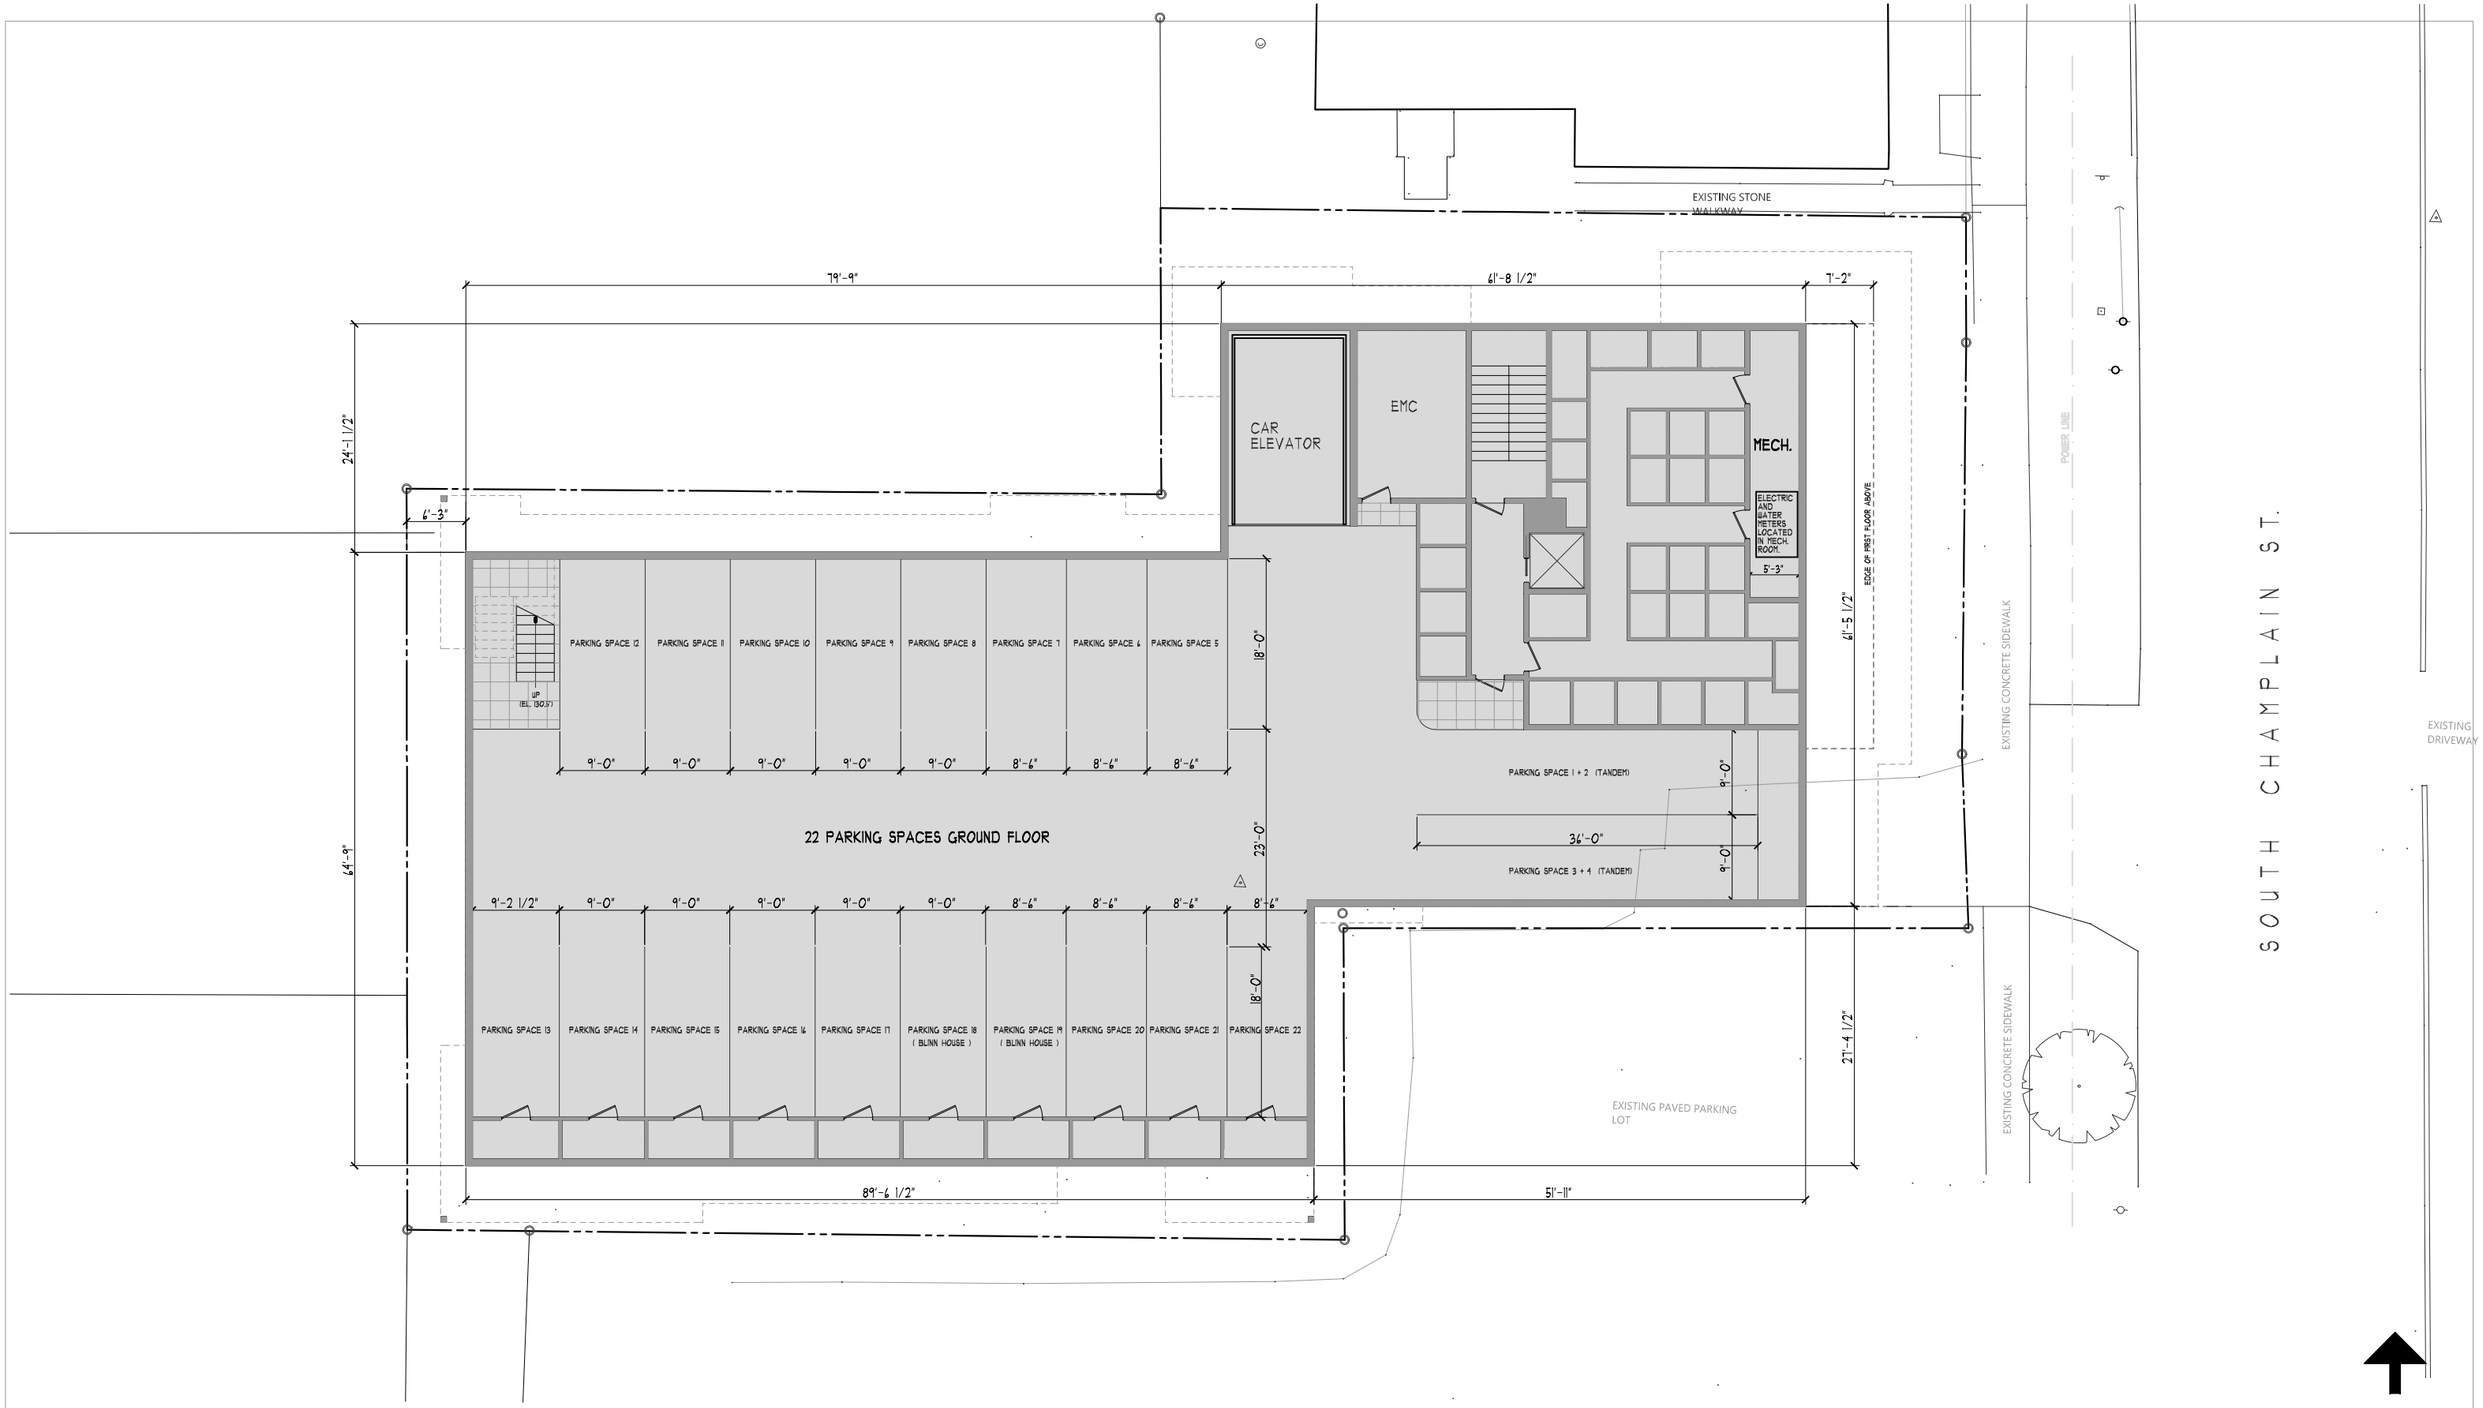

DONWELCH ARCHITECTURE
60 BLODGETT STREET, BURLINGTON, VT 05401 DONGDONWELCHARCHITECTURE.COM

DRAWING: PROPOSED GROUND FLOOR PLAN

PROJECT: 157 SOUTH CHAMPLAIN ST.
BURLINGTON, VERMONT

ISSUE	PERMITS
FILE	JOHN LIGHT
DRAWN / CHKED	DW
DATE	
REVISED	

SCALE: 1/16"=1'-0"

A1.1

DATE: 04.05.21

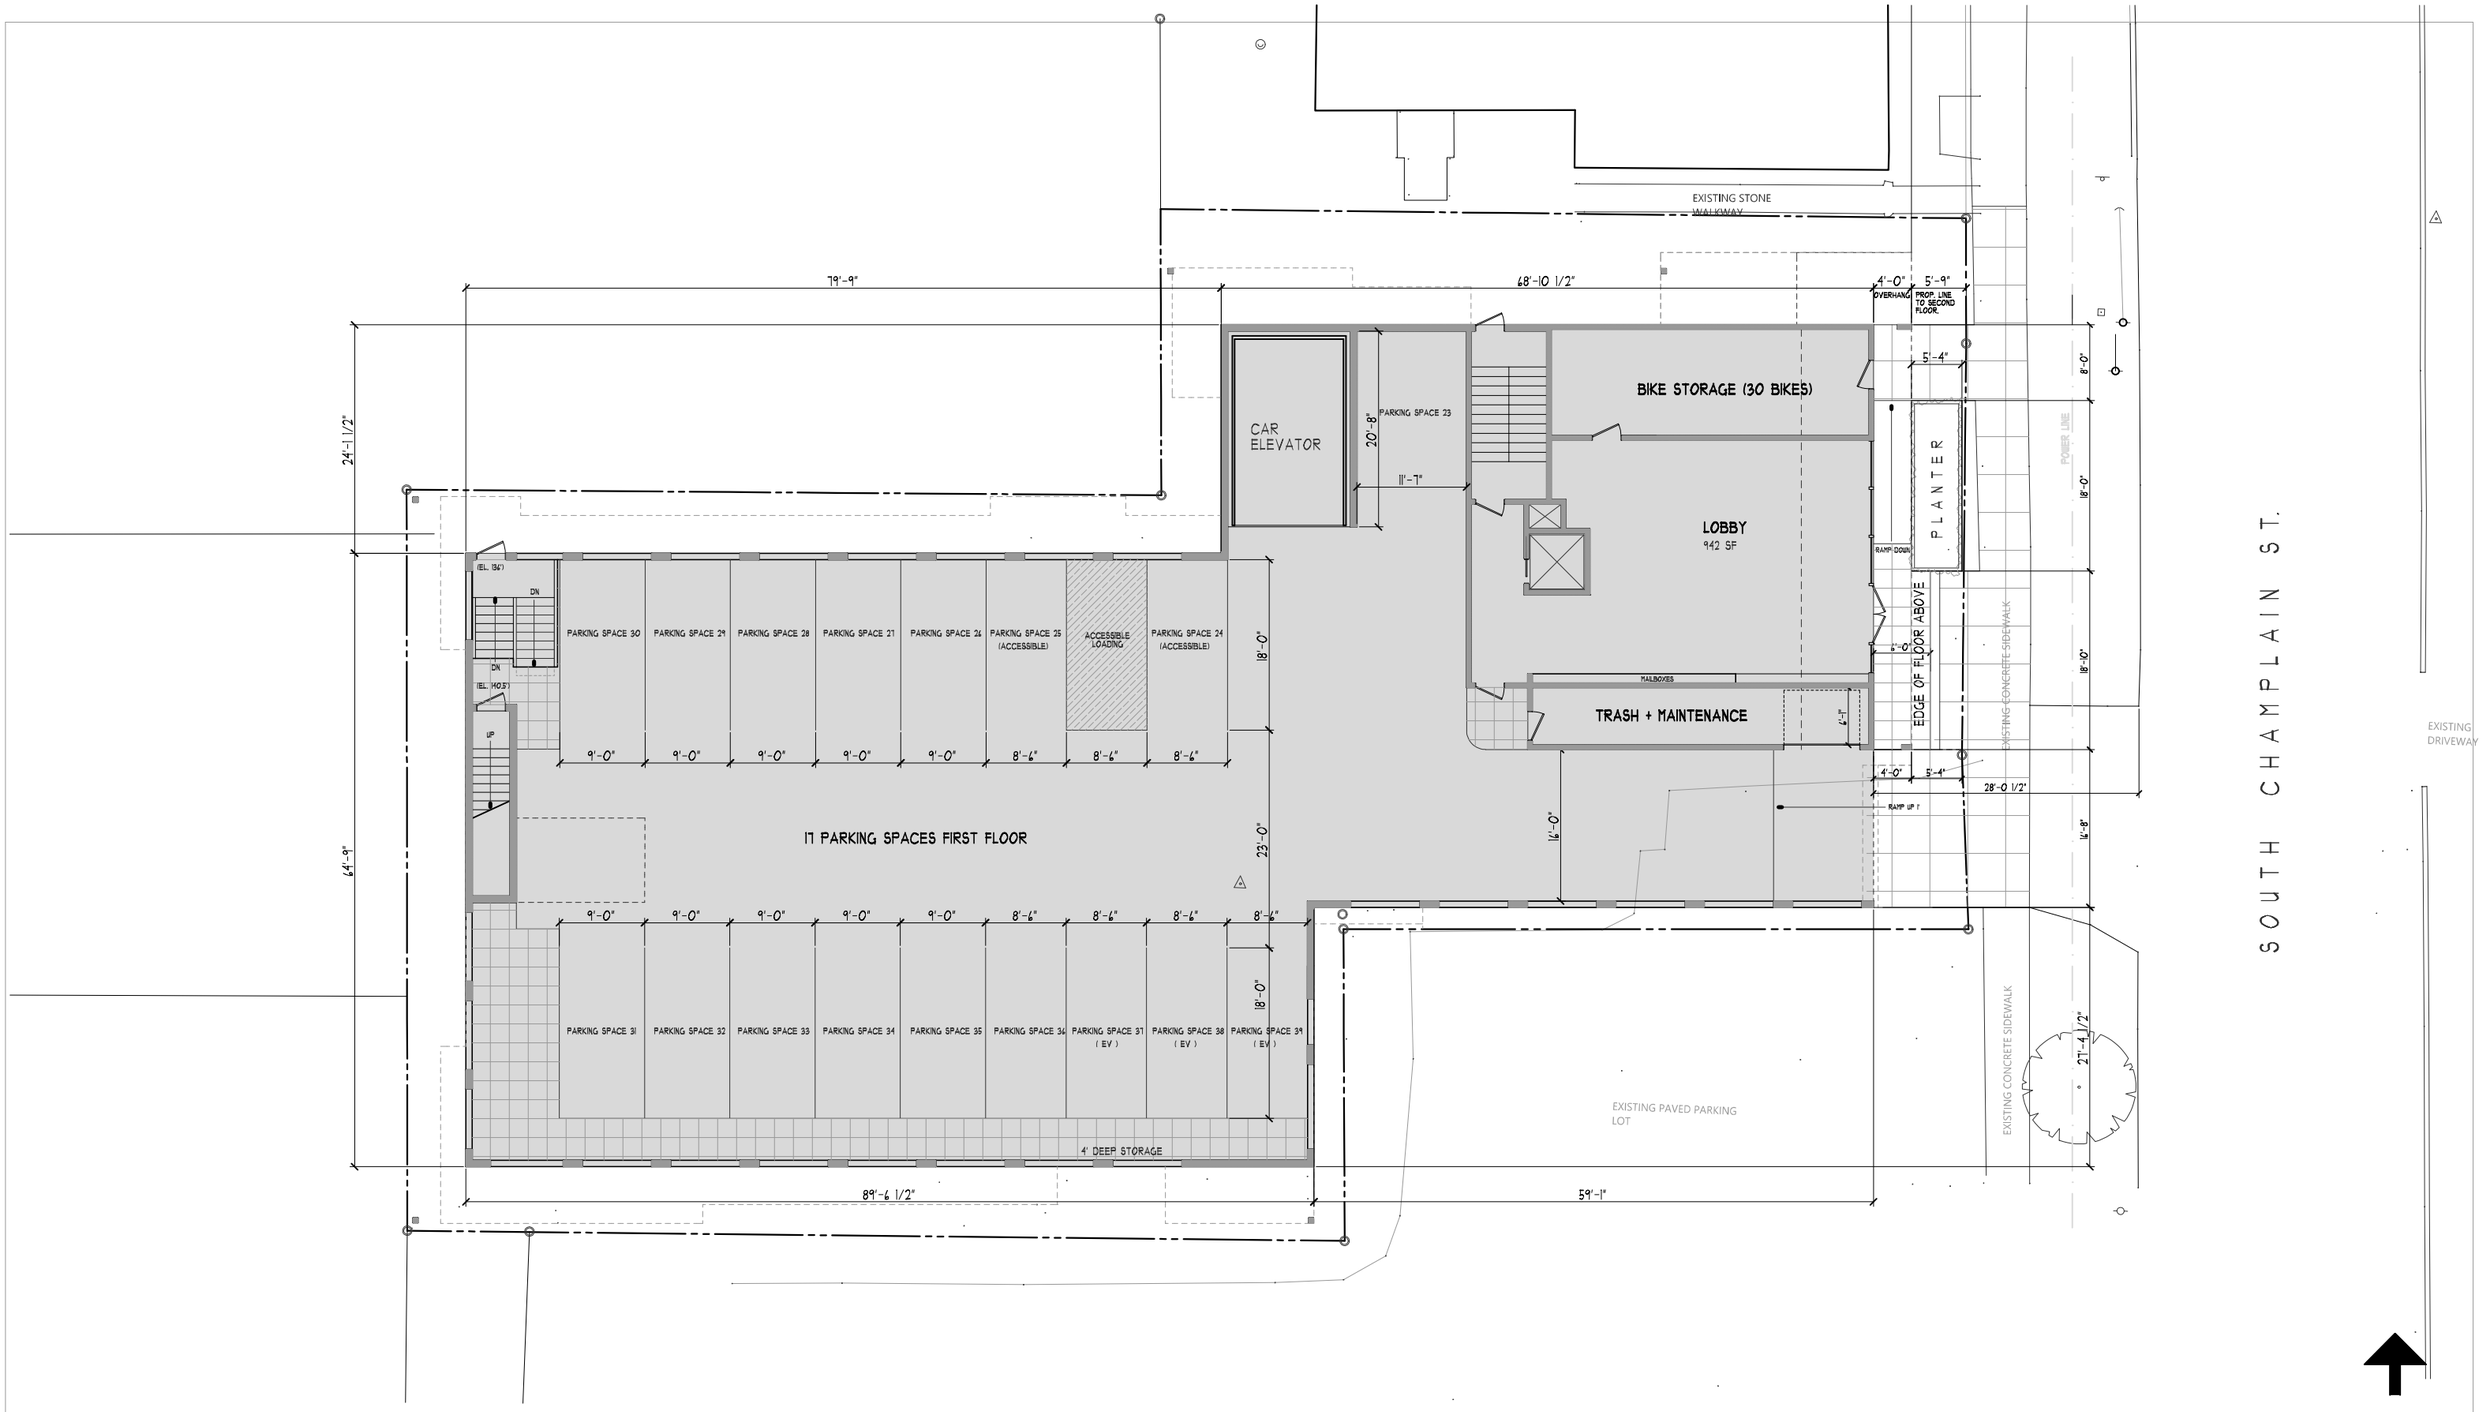

DONWELCH ARCHITECTURE
60 BLODGETT STREET, BURLINGTON, VT 05401 DONRDONWELCHARCHITECTURE.COM

DRAWING: PROPOSED FIRST FLOOR PLAN

PROJECT: 157 SOUTH CHAMPLAIN ST.
BURLINGTON, VERMONT

ISSUE	PERMITS
FILE	JOHN LIGHT
DRAWN / CHKED	DW
DATE	
REVISED	

SCALE: 1/16"=1'-0"

A1.2

DATE: 04.05.21

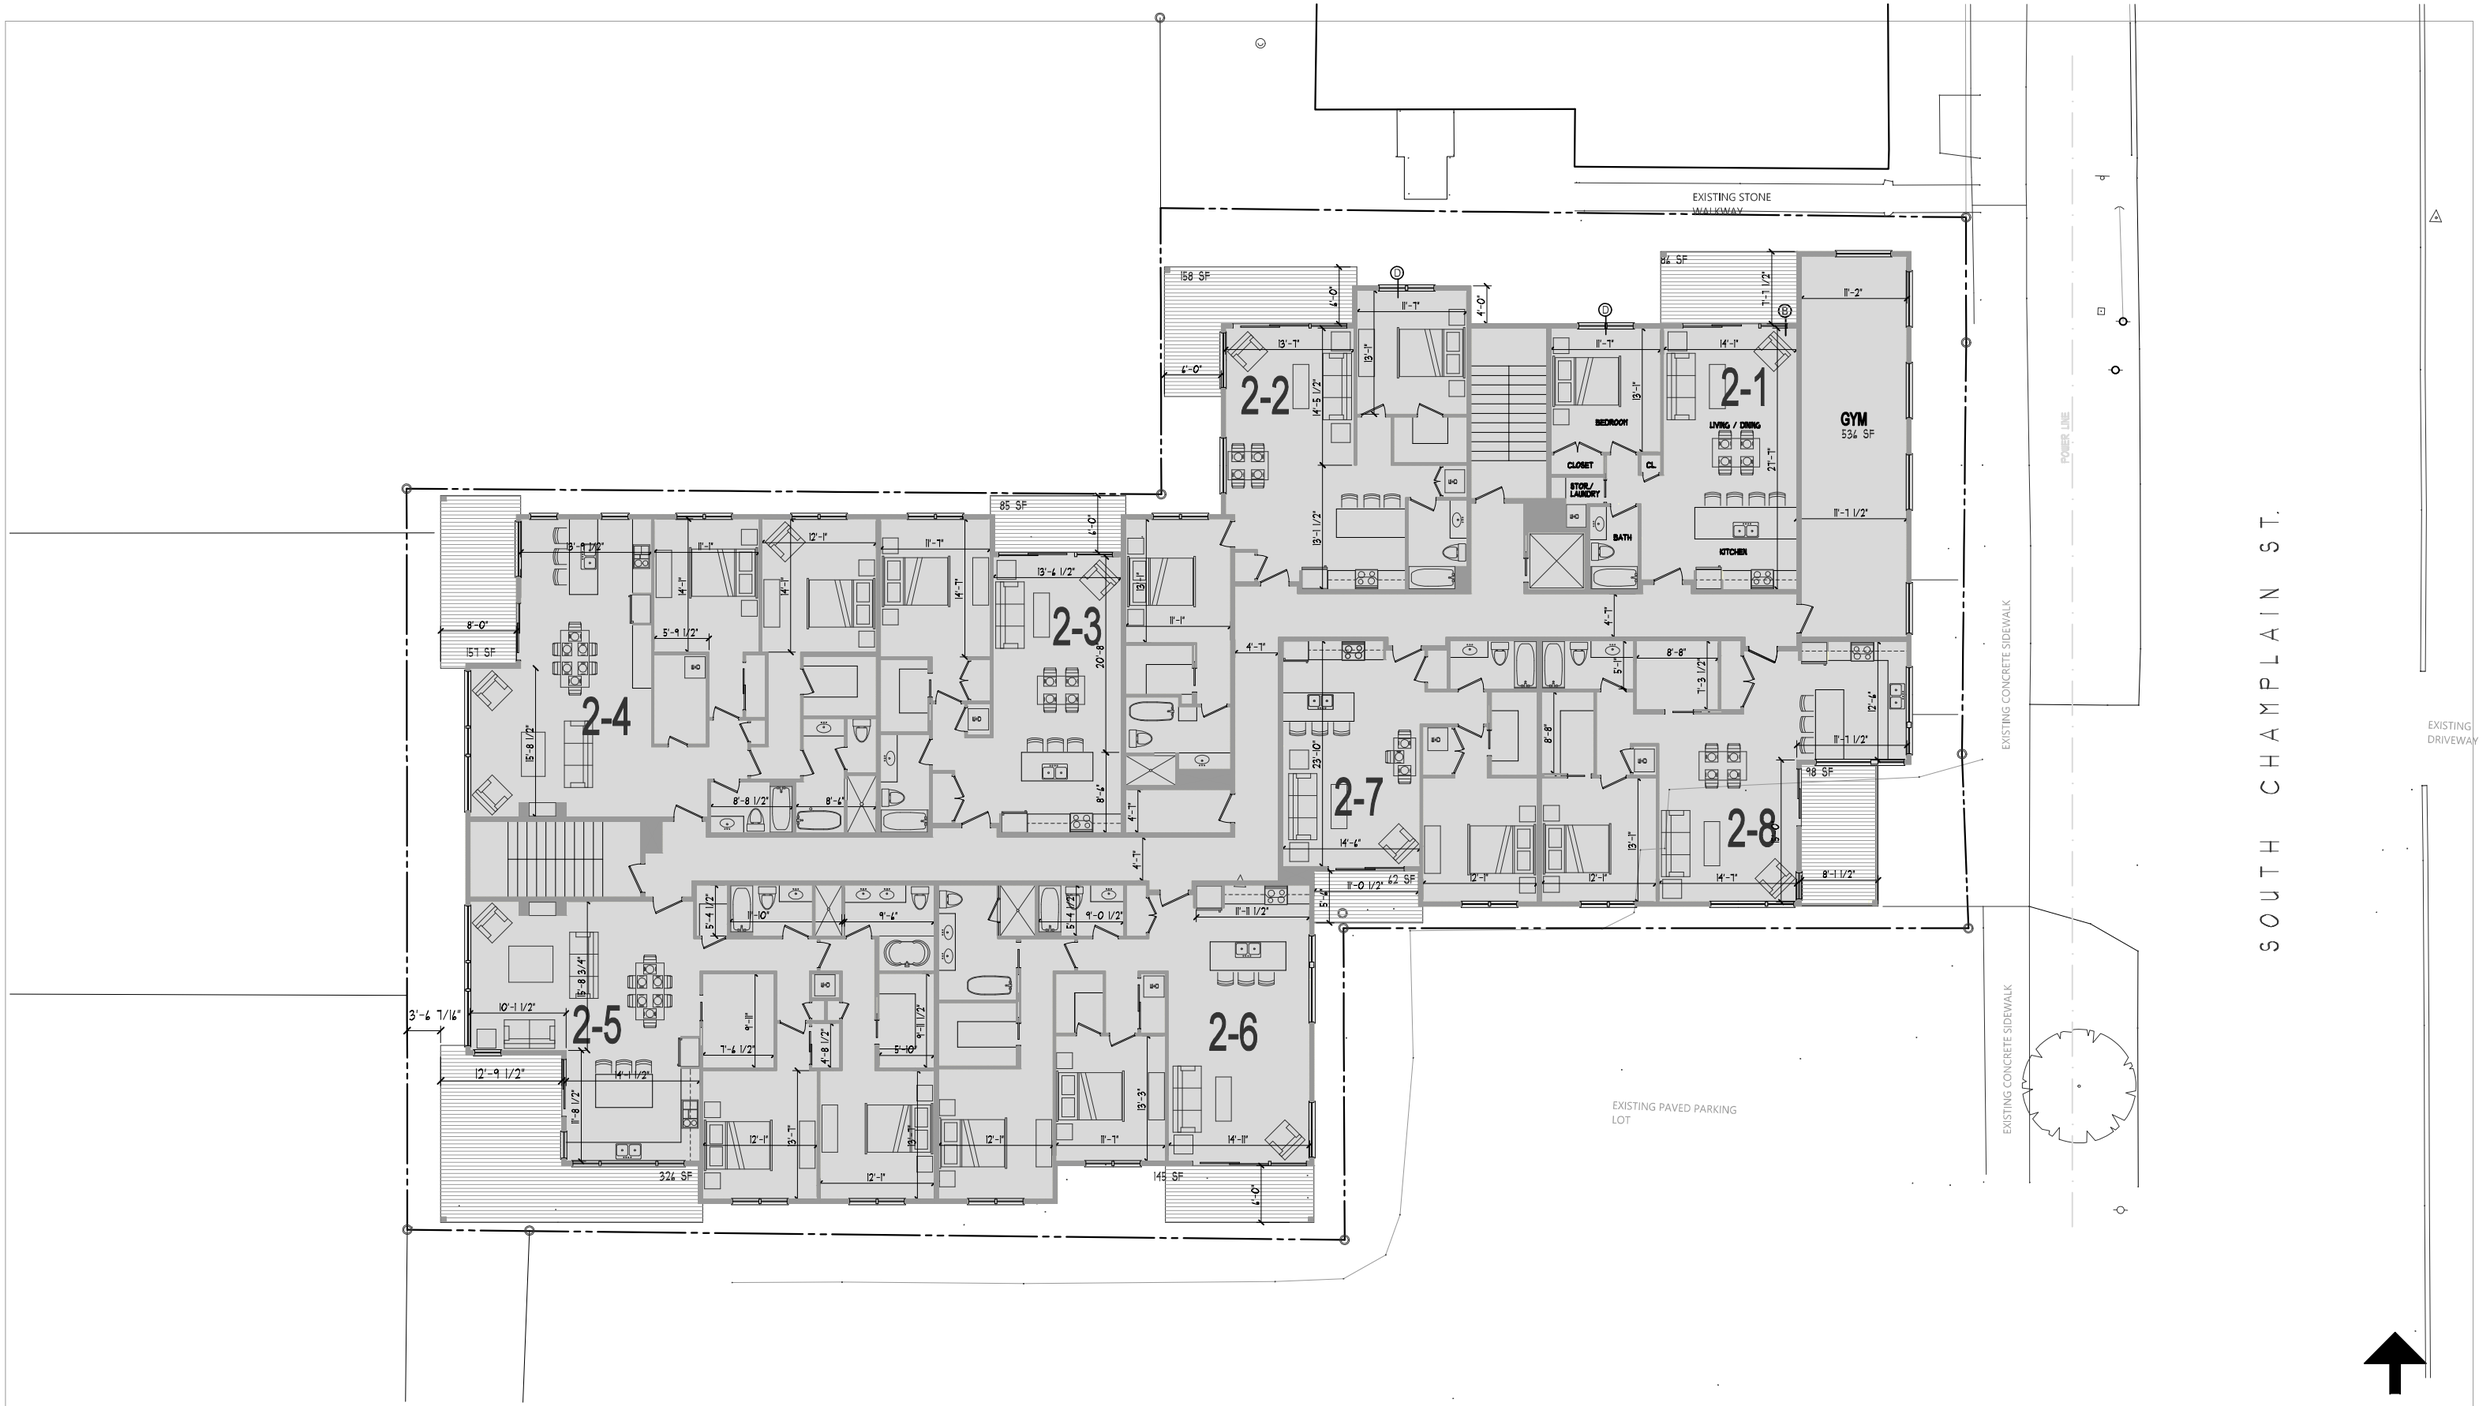

DONWELCH ARCHITECTURE

60 BLODGETT STREET, BURLINGTON, VT 05401 DONGDONWELCHARCHITECTURE.COM

DRAWING: PROPOSED SECOND FLOOR PLAN

PROJECT: 157 SOUTH CHAMPLAIN ST.
BURLINGTON, VERMONT

ISSUE	PERMITS
FILE	JOHN LIGHT
DRAWN / CHKED	DW
DATE	
REVISED	

SCALE: 1/16"=1'-0"

A1.3

DATE: 04.05.21

DONWELCH ARCHITECTURE

60 BLODGETT STREET, BURLINGTON, VT 05401 | DONGDONWELCHARCHITECTURE.COM

DRAWING: PROPOSED THIRD FLOOR PLAN

PROJECT: 157 SOUTH CHAMPLAIN ST.
BURLINGTON, VERMONT

ISSUE	PERMITS
FILE	JOHN LIGHT
DRAWN / CHKED	DW
DATE	
REVISED	

SCALE: 1/16"=1'-0"

A1.4

DATE: 04.05.21

DONWELCH ARCHITECTURE

60 BLODGETT STREET, BURLINGTON, VT 05401 DONGDONWELCHARCHITECTURE.COM

DRAWING: PROPOSED FOURTH FLOOR PLAN

PROJECT: 157 SOUTH CHAMPLAIN ST.
BURLINGTON, VERMONT

ISSUE	PERMITS
FILE	JOHN LIGHT
DRAWN / CHKED	DW
DATE	
REVISED	

SCALE: 1/16"=1'-0"

A1.5

DATE: 04.05.21

DONWELCH ARCHITECTURE
60 BLOGGETT STREET, BURLINGTON, VT 05401 DONGROONWELCHARCHITECTURE.COM

DRAWING: PROPOSED FIFTH FLOOR PLAN

PROJECT: 157 SOUTH CHAMPLAIN ST.
BURLINGTON, VERMONT

ISSUE	PERMITS
FILE	JOHN LIGHT
DRAWN / CHKED	DW
DATE	
REVISED	

SCALE: 1/16"=1'-0"

A1.6

DATE: 04.05.21