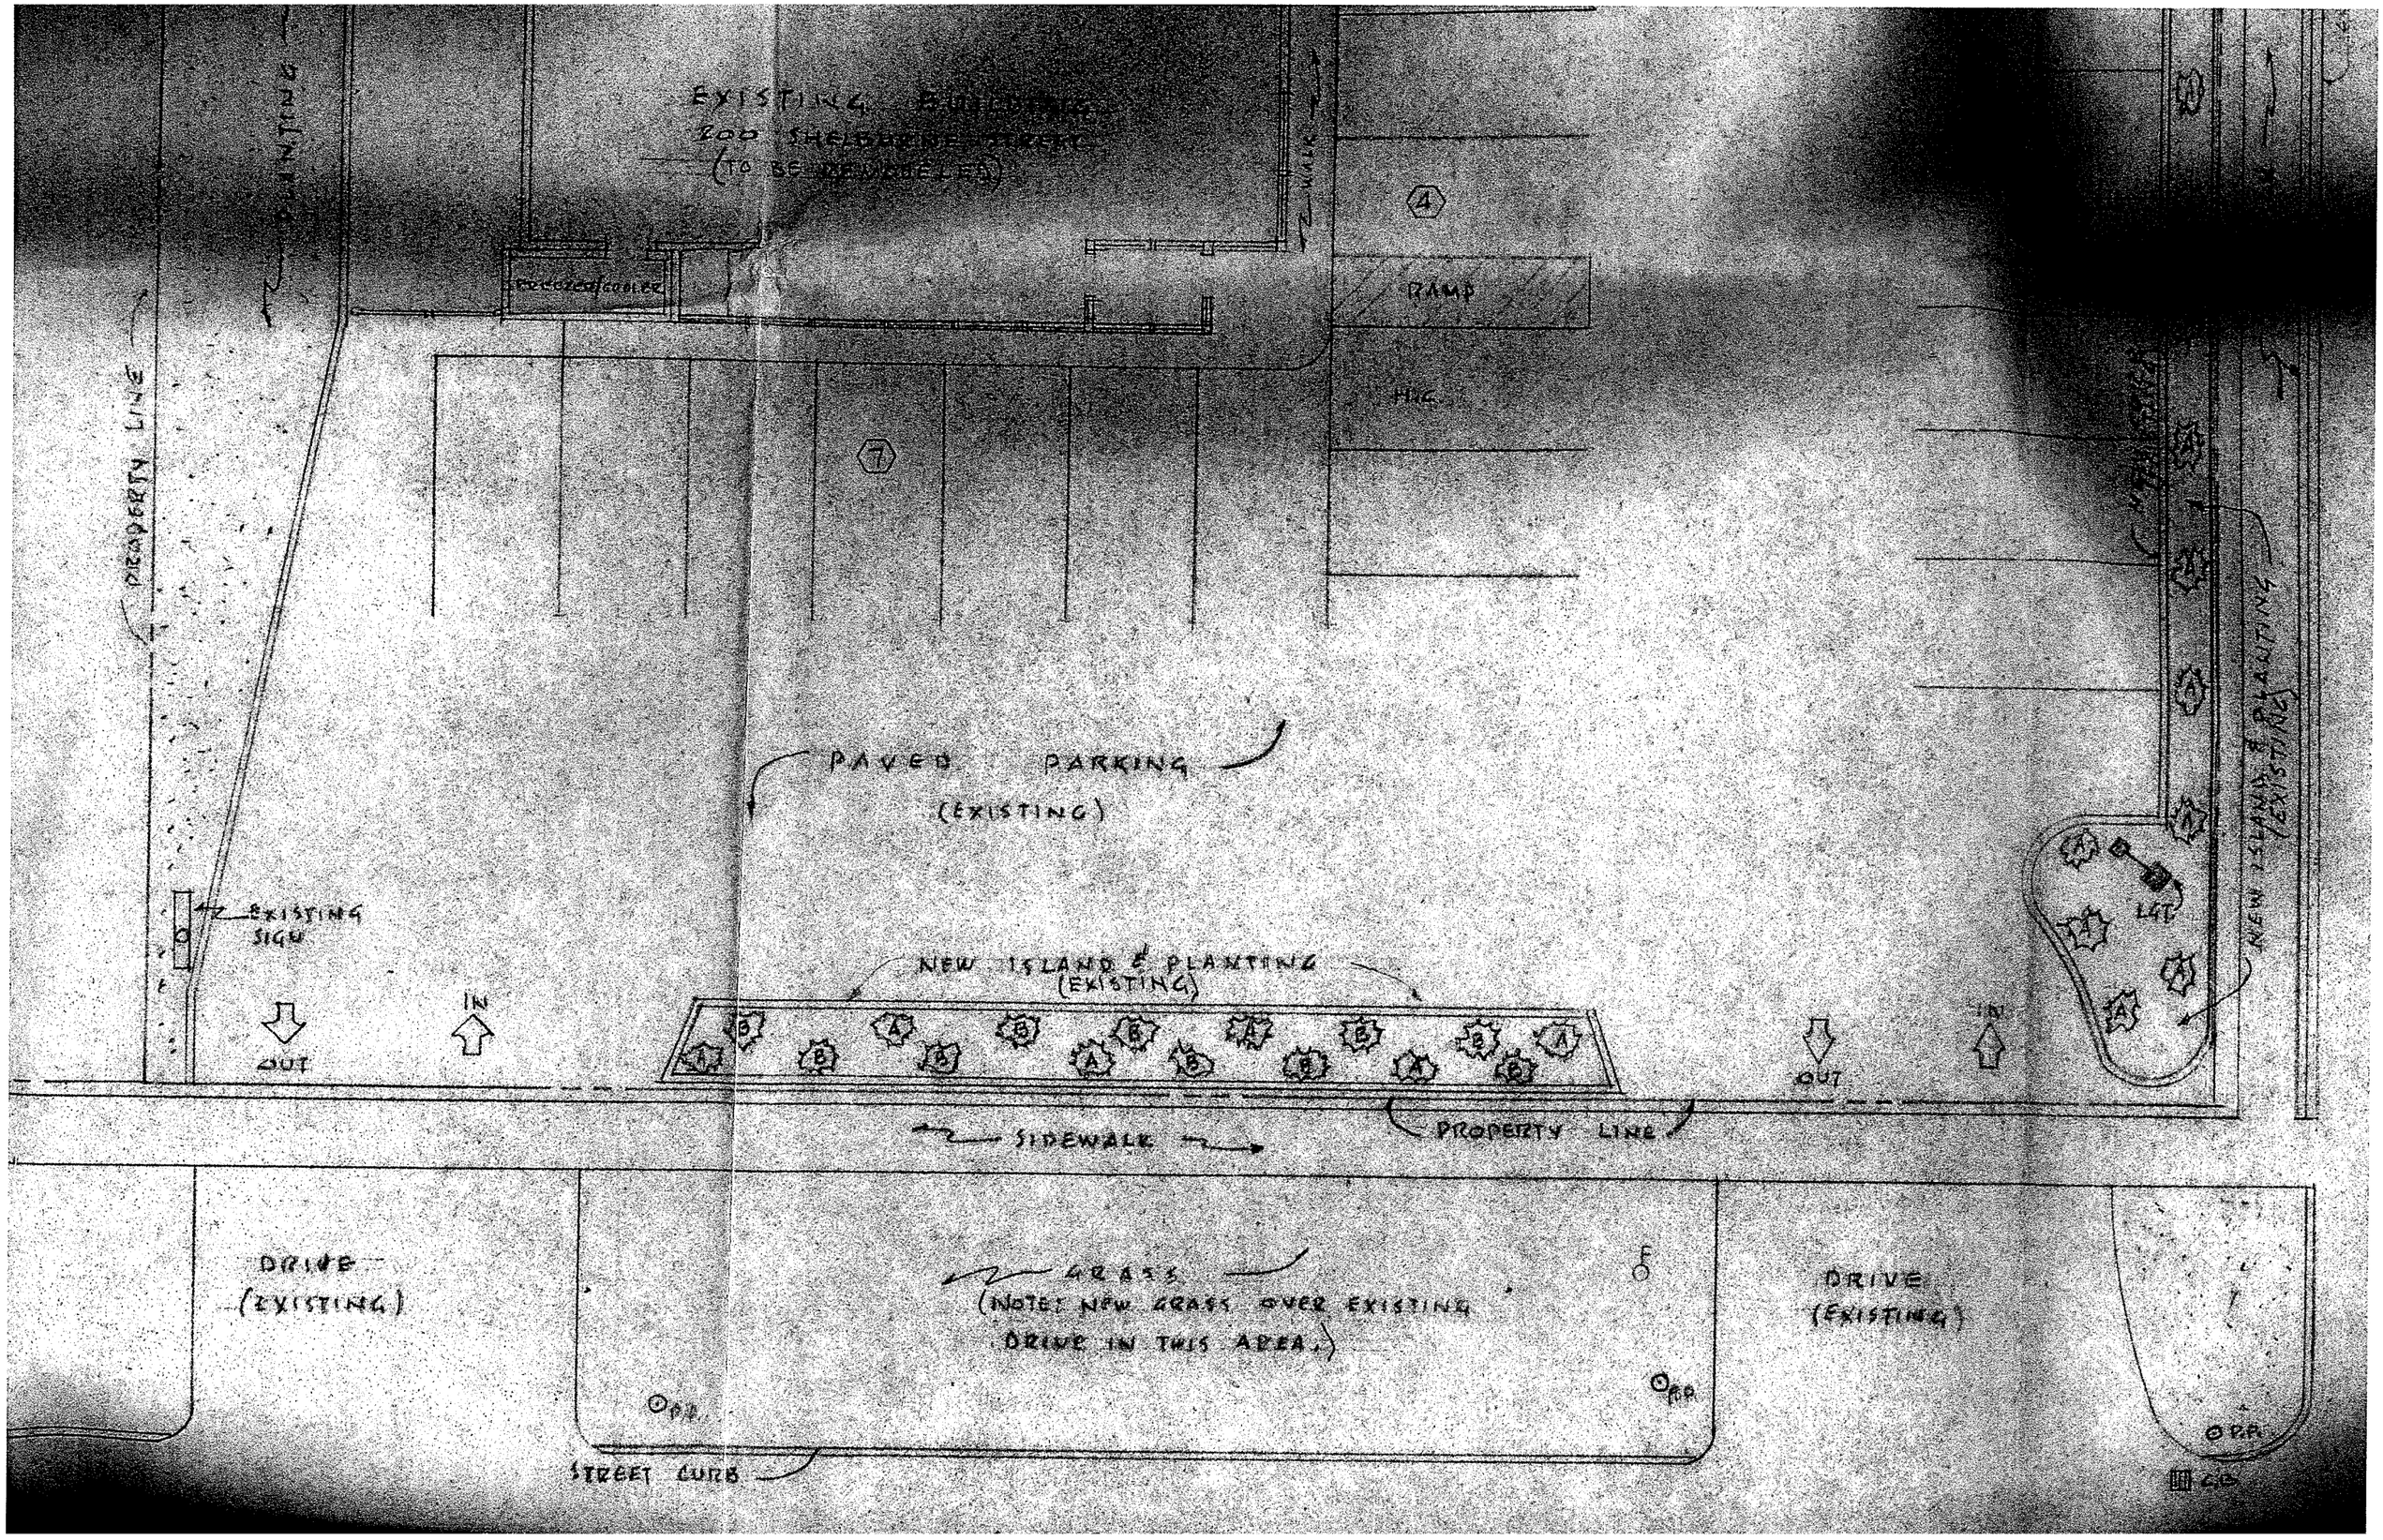
EXISTING BUILDING
200 SHELBURNE STREET
(TO BE DEMOLISHED)
PLANTING
WALK
4
RAMP
HDC
7
PROPERTY LINE
PAVED PARKING
(EXISTING)
EXISTING SIGN
OUT
IN
NEW ISLAND & PLANTING
(EXISTING)
OUT
IN
LGT
NEW ISLAND & PLANTING
(EXISTING)
SIDEWALK
PROPERTY LINE
DRIVE
(EXISTING)
GRASS
(NOTE: NEW GRASS OVER EXISTING
DRIVE IN THIS AREA.)
DRIVE
(EXISTING)
STREET CURB