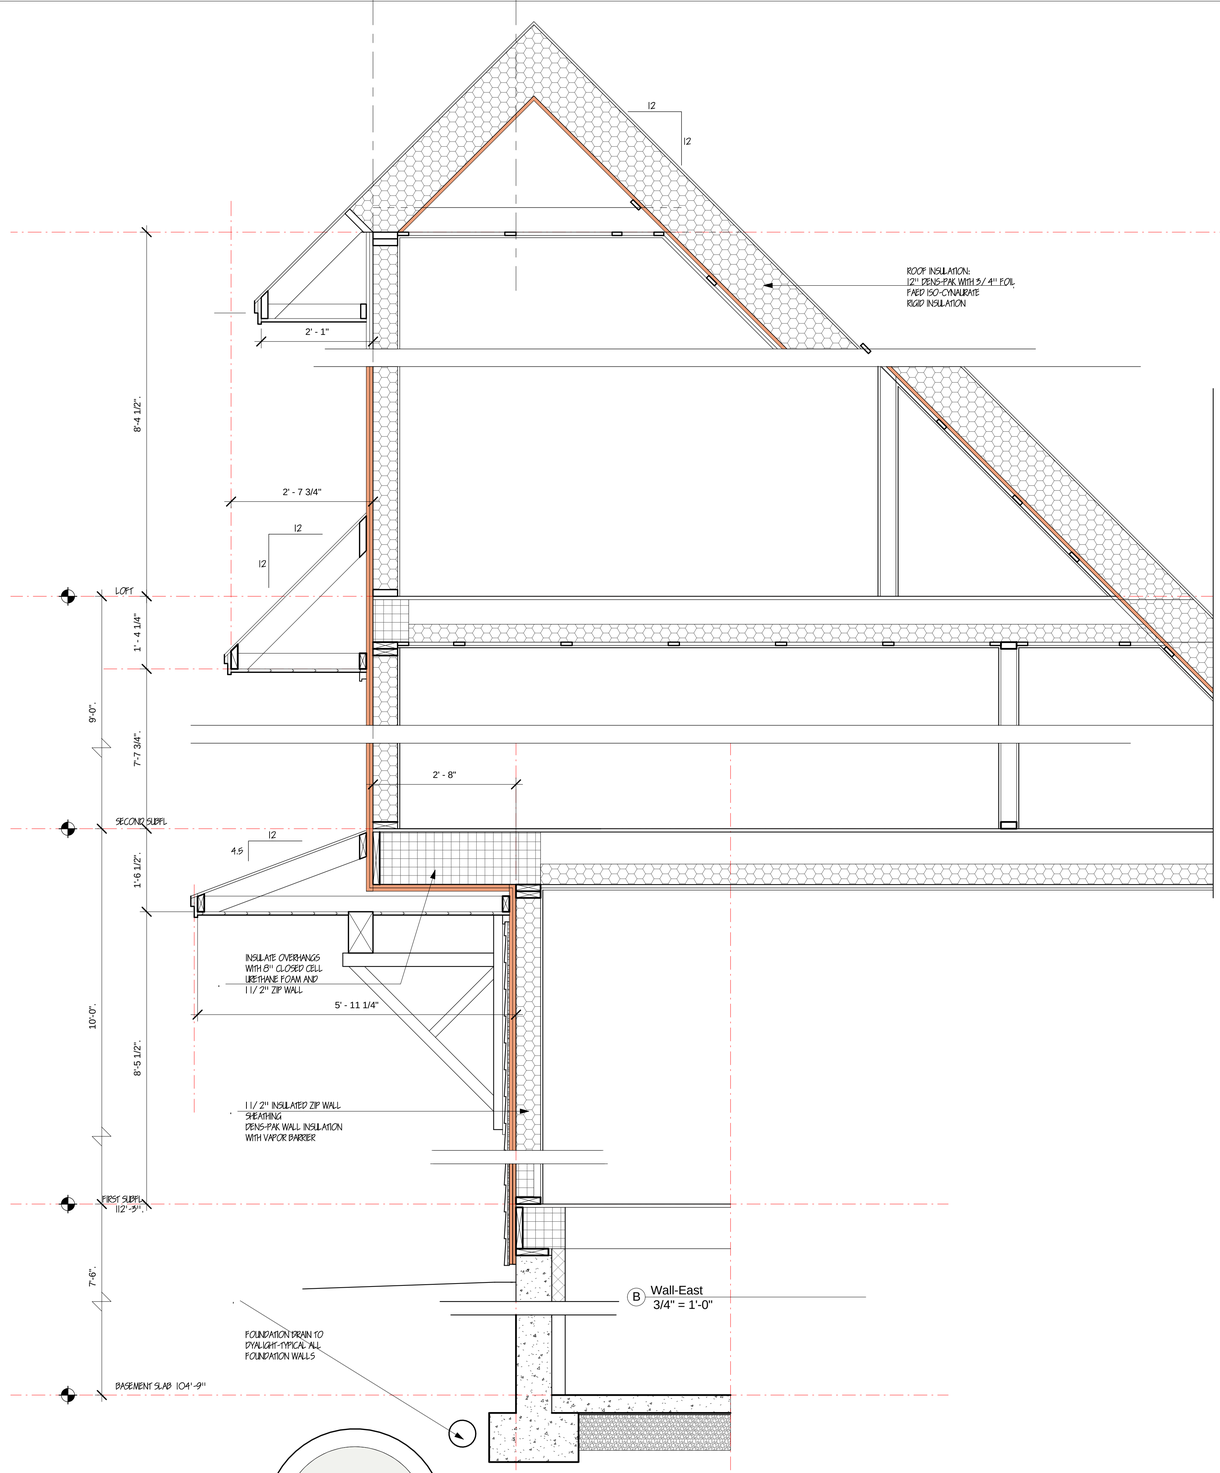

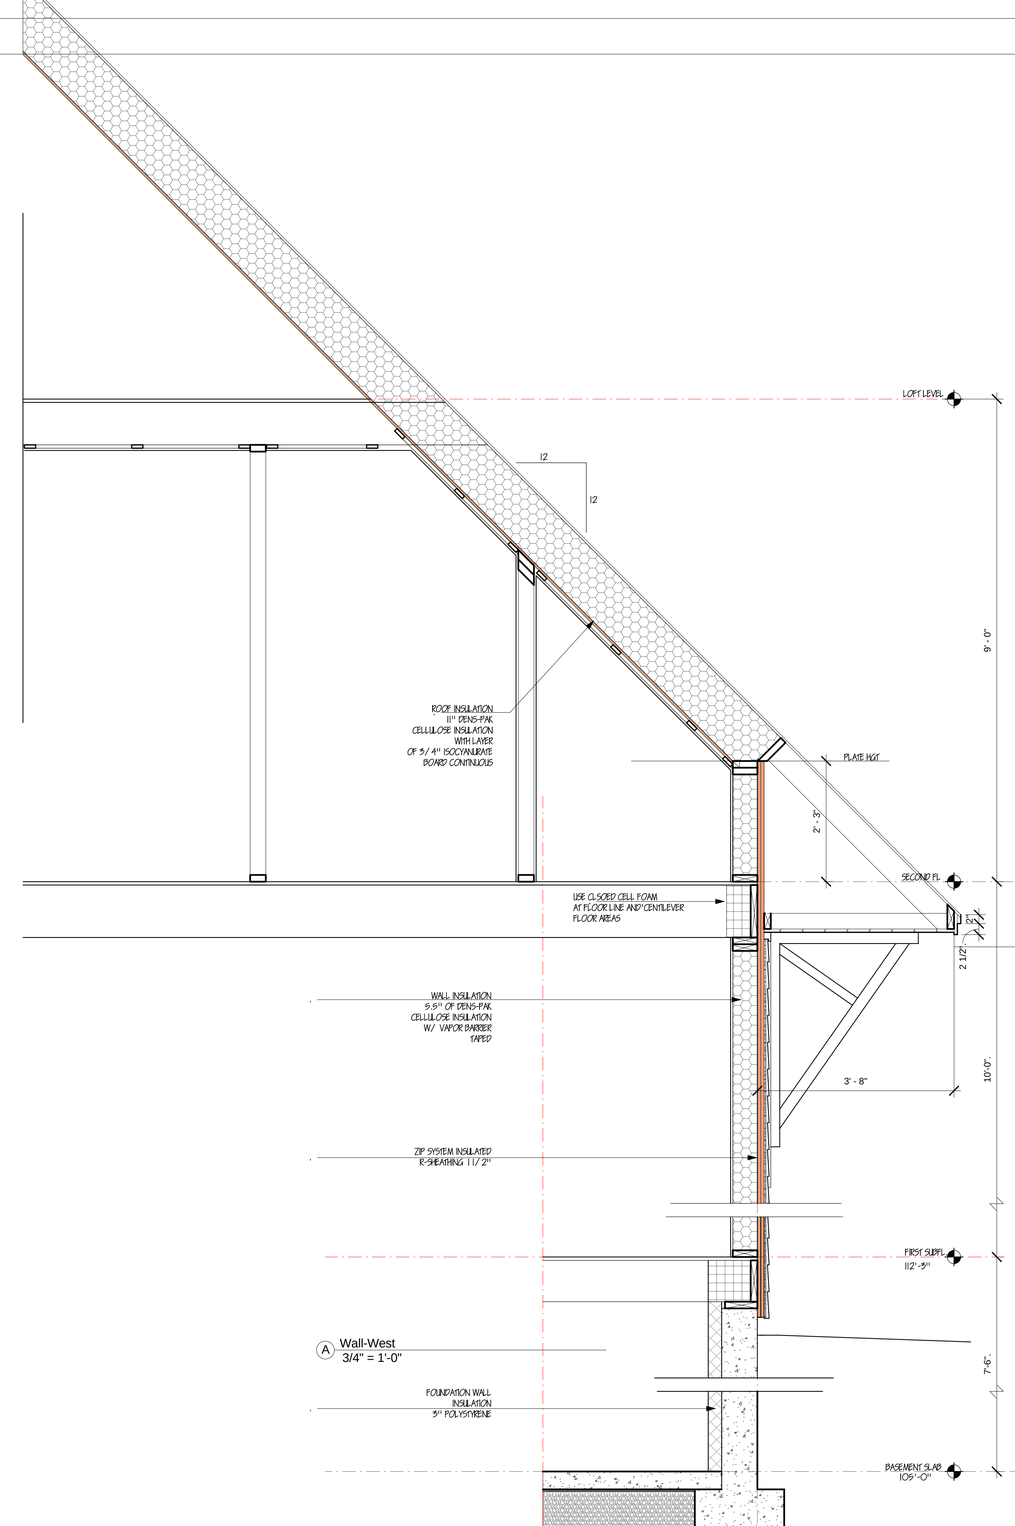

REVIEW ISSUE: MARCH 12, 2015

Z:\201417\Revit\Senecal-451-Revised.rvt

3/12/2015 12:32:46 PM

BRAD RABINOWITZ ARCHITECT
200 MAIN STREET BURLINGTON, VERMONT 05401
802 658 0430 T 802 863 6876F
www.bradrabinowitzarchitect.com

Design:

SENECAL Residence at Appletree Point

BURLINGTON, VERMONT

DRAWING TITLE:

Detail Sections-Wall & Roof- 451

DATE	REVISION

A4.1

3/4" = 1'-0"
11/11/14