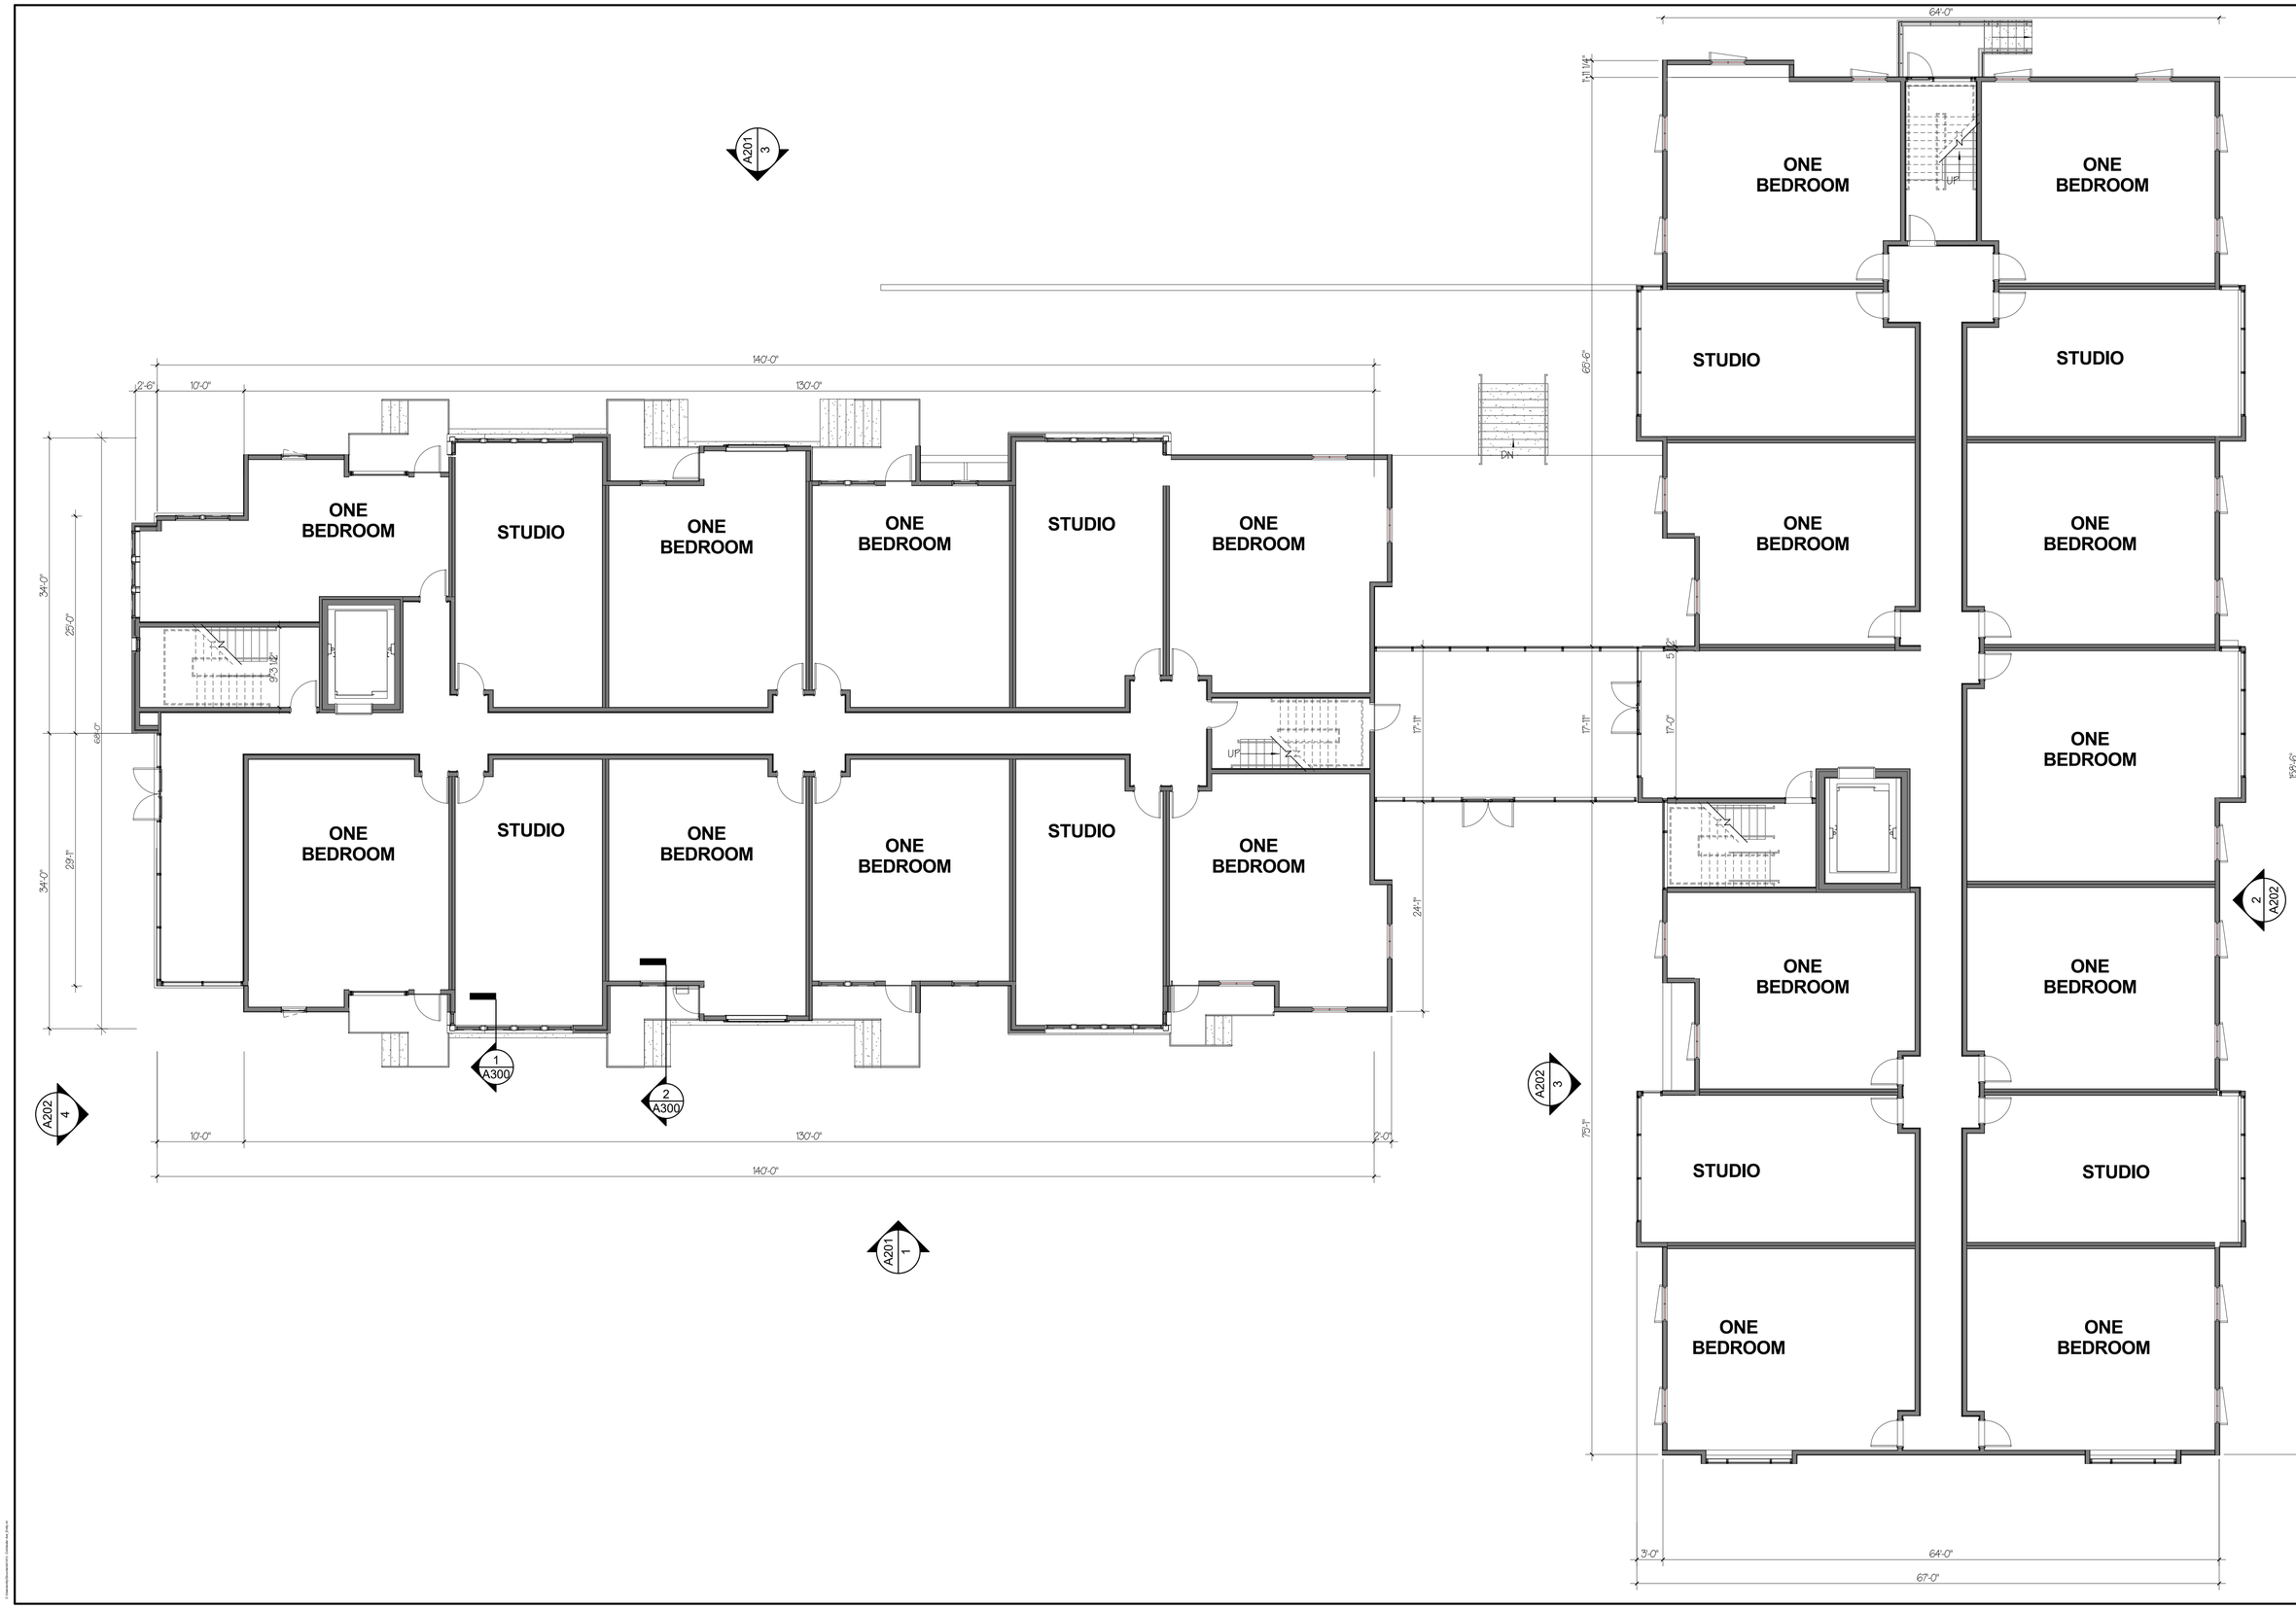

PRELIMINARY
NOT FOR
CONSTRUCTION

No.	Description	Date

REVISIONS

FIRST FLOOR PLAN

SCALE: 1/8" = 1'-0"

COLCHESTER AVENUE HOUSING

BURLINGTON, VERMONT

Rabideau Architects
550 Hinesburg Road
Suite 101
South Burlington, VT 05403
802.863.4022
Rabideau-Architect.com

© 2015 Rabideau Architects, Inc.

PROJECT #: 1412

SHEET NUMBER

A102

08/05/2015