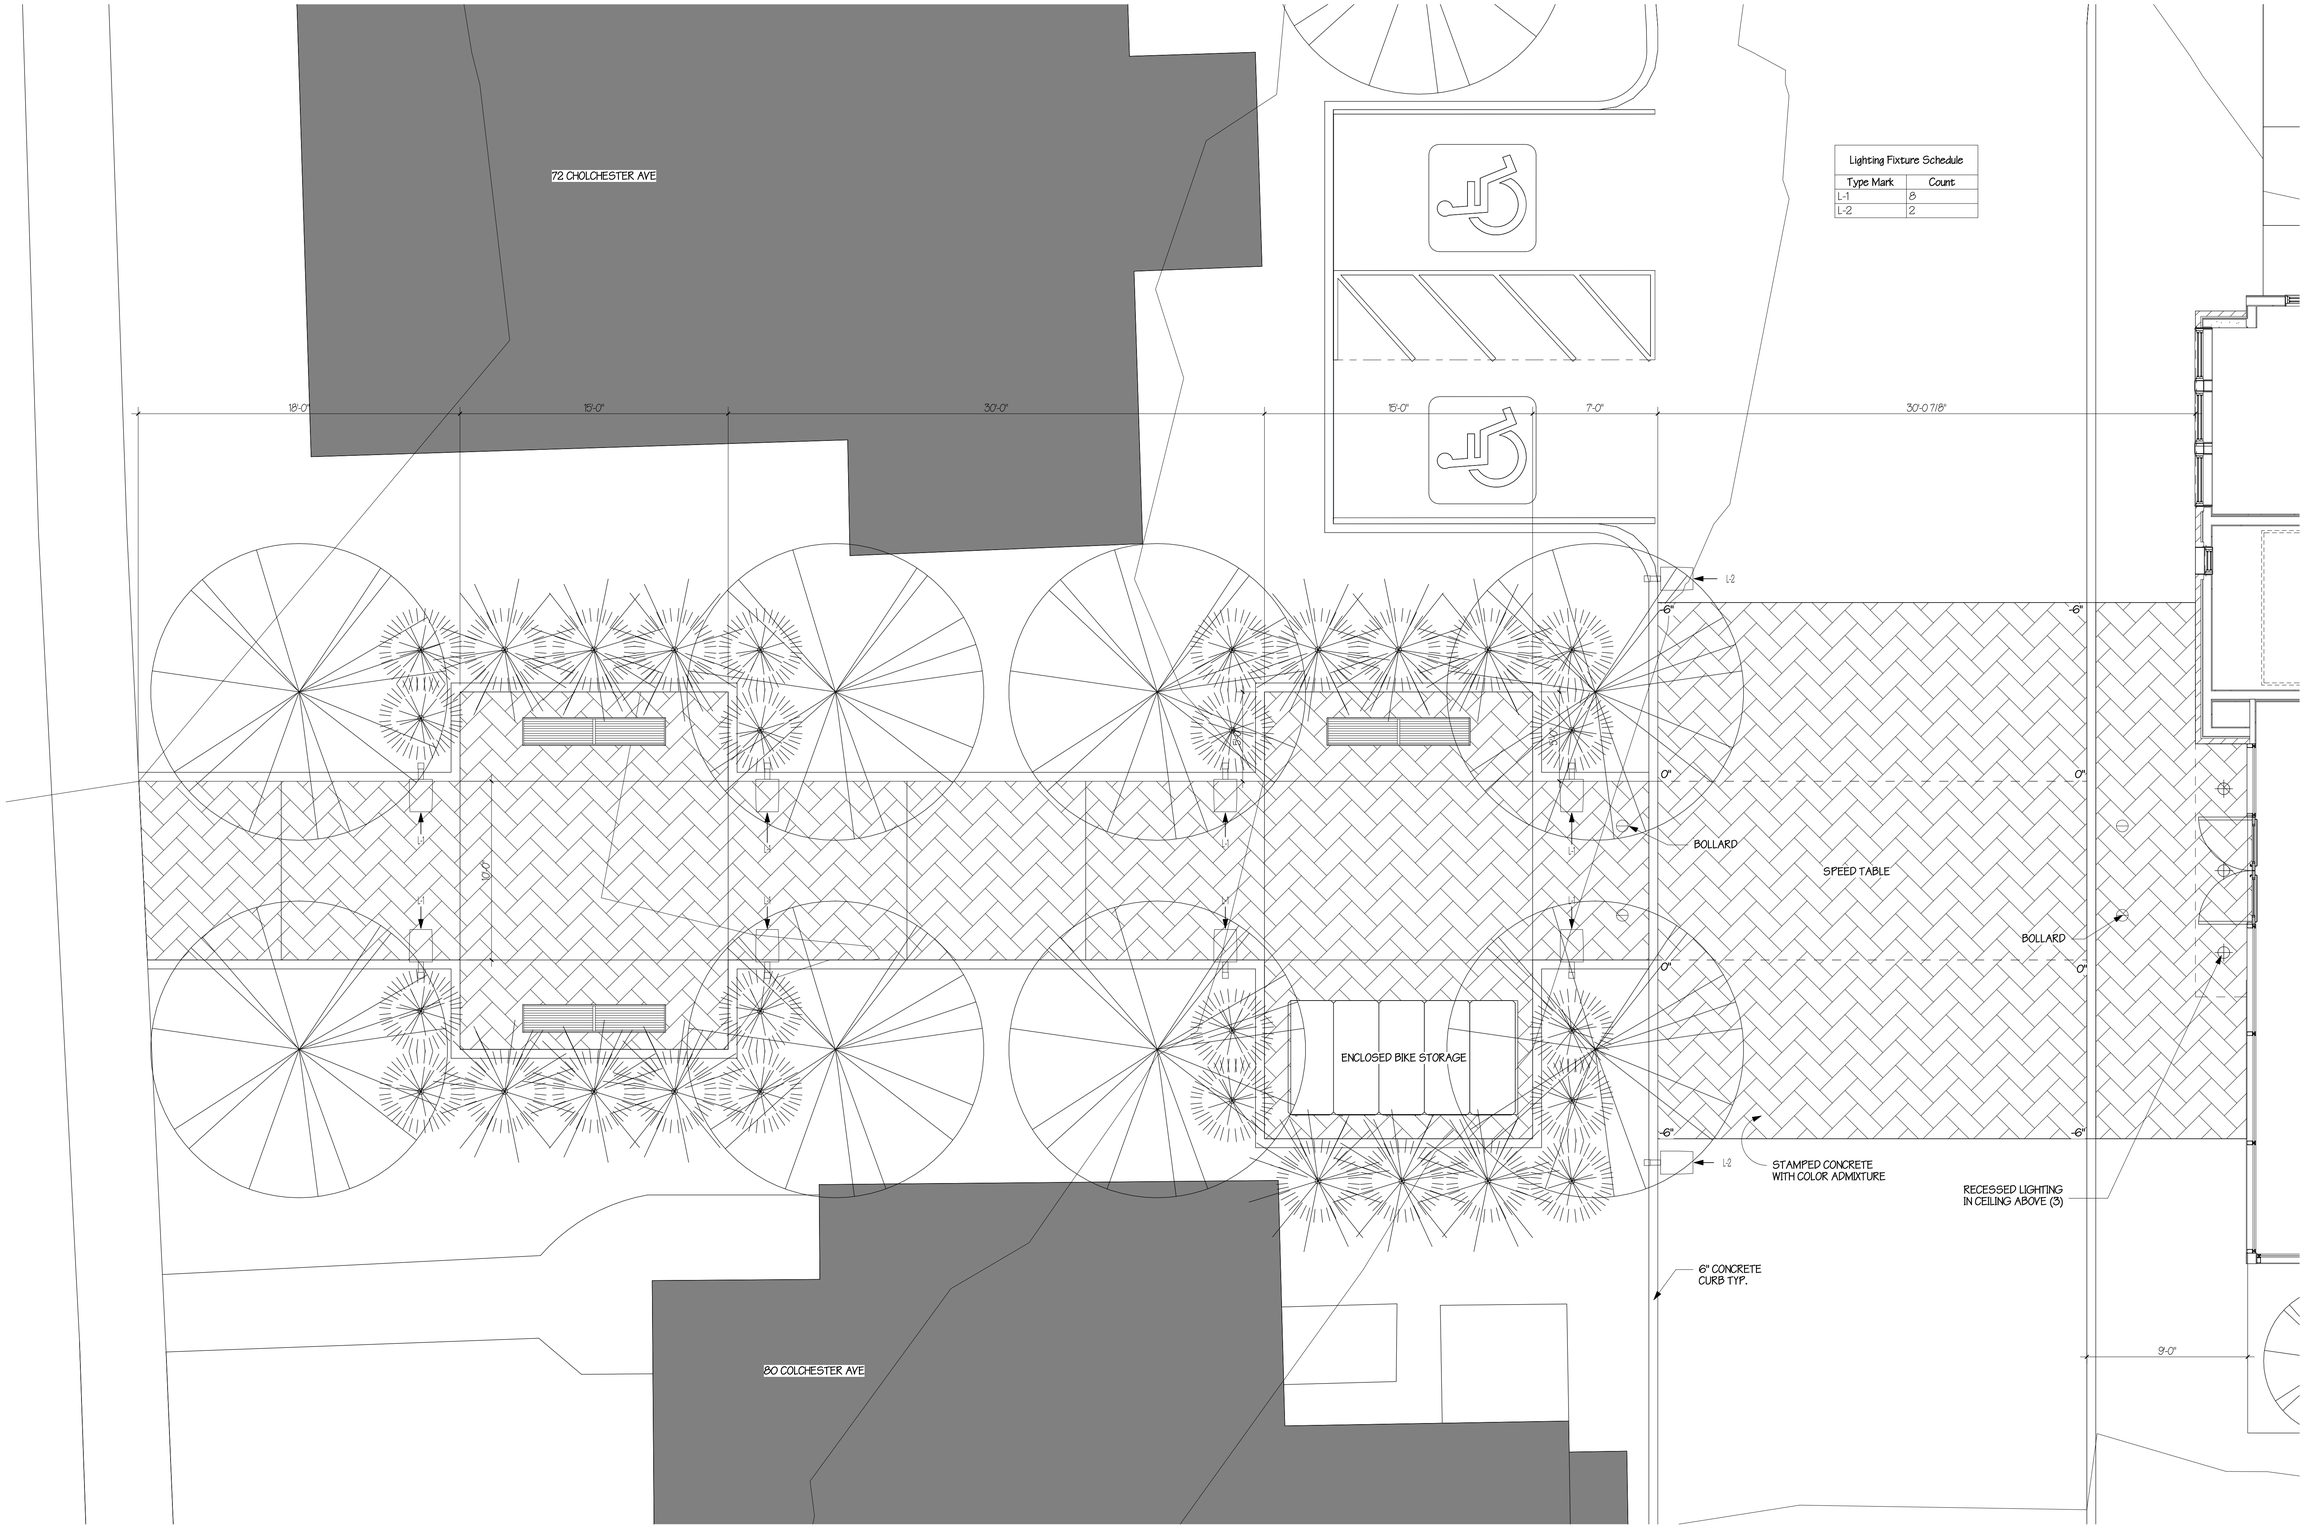

Lighting Fixture Schedule

Type Mark	Count
L-1	8
L-2	2

PRELIMINARY
NOT FOR
CONSTRUCTION

REVISIONS

No.	Description	Date

ENLARGED SITE PLAN

SCALE: 1/4" = 1'-0"

COLCHESTER AVENUE HOUSING

BURLINGTON, VERMONT

550 Hinesburg Road
Suite 101
South Burlington, VT 05403
802.863.3222
Rabideau-Architects.com

RabideauArchitects

© 2015 Rabideau Architects, INC.

PROJECT #: 1412

SHEET NUMBER

SP

08/05/2015