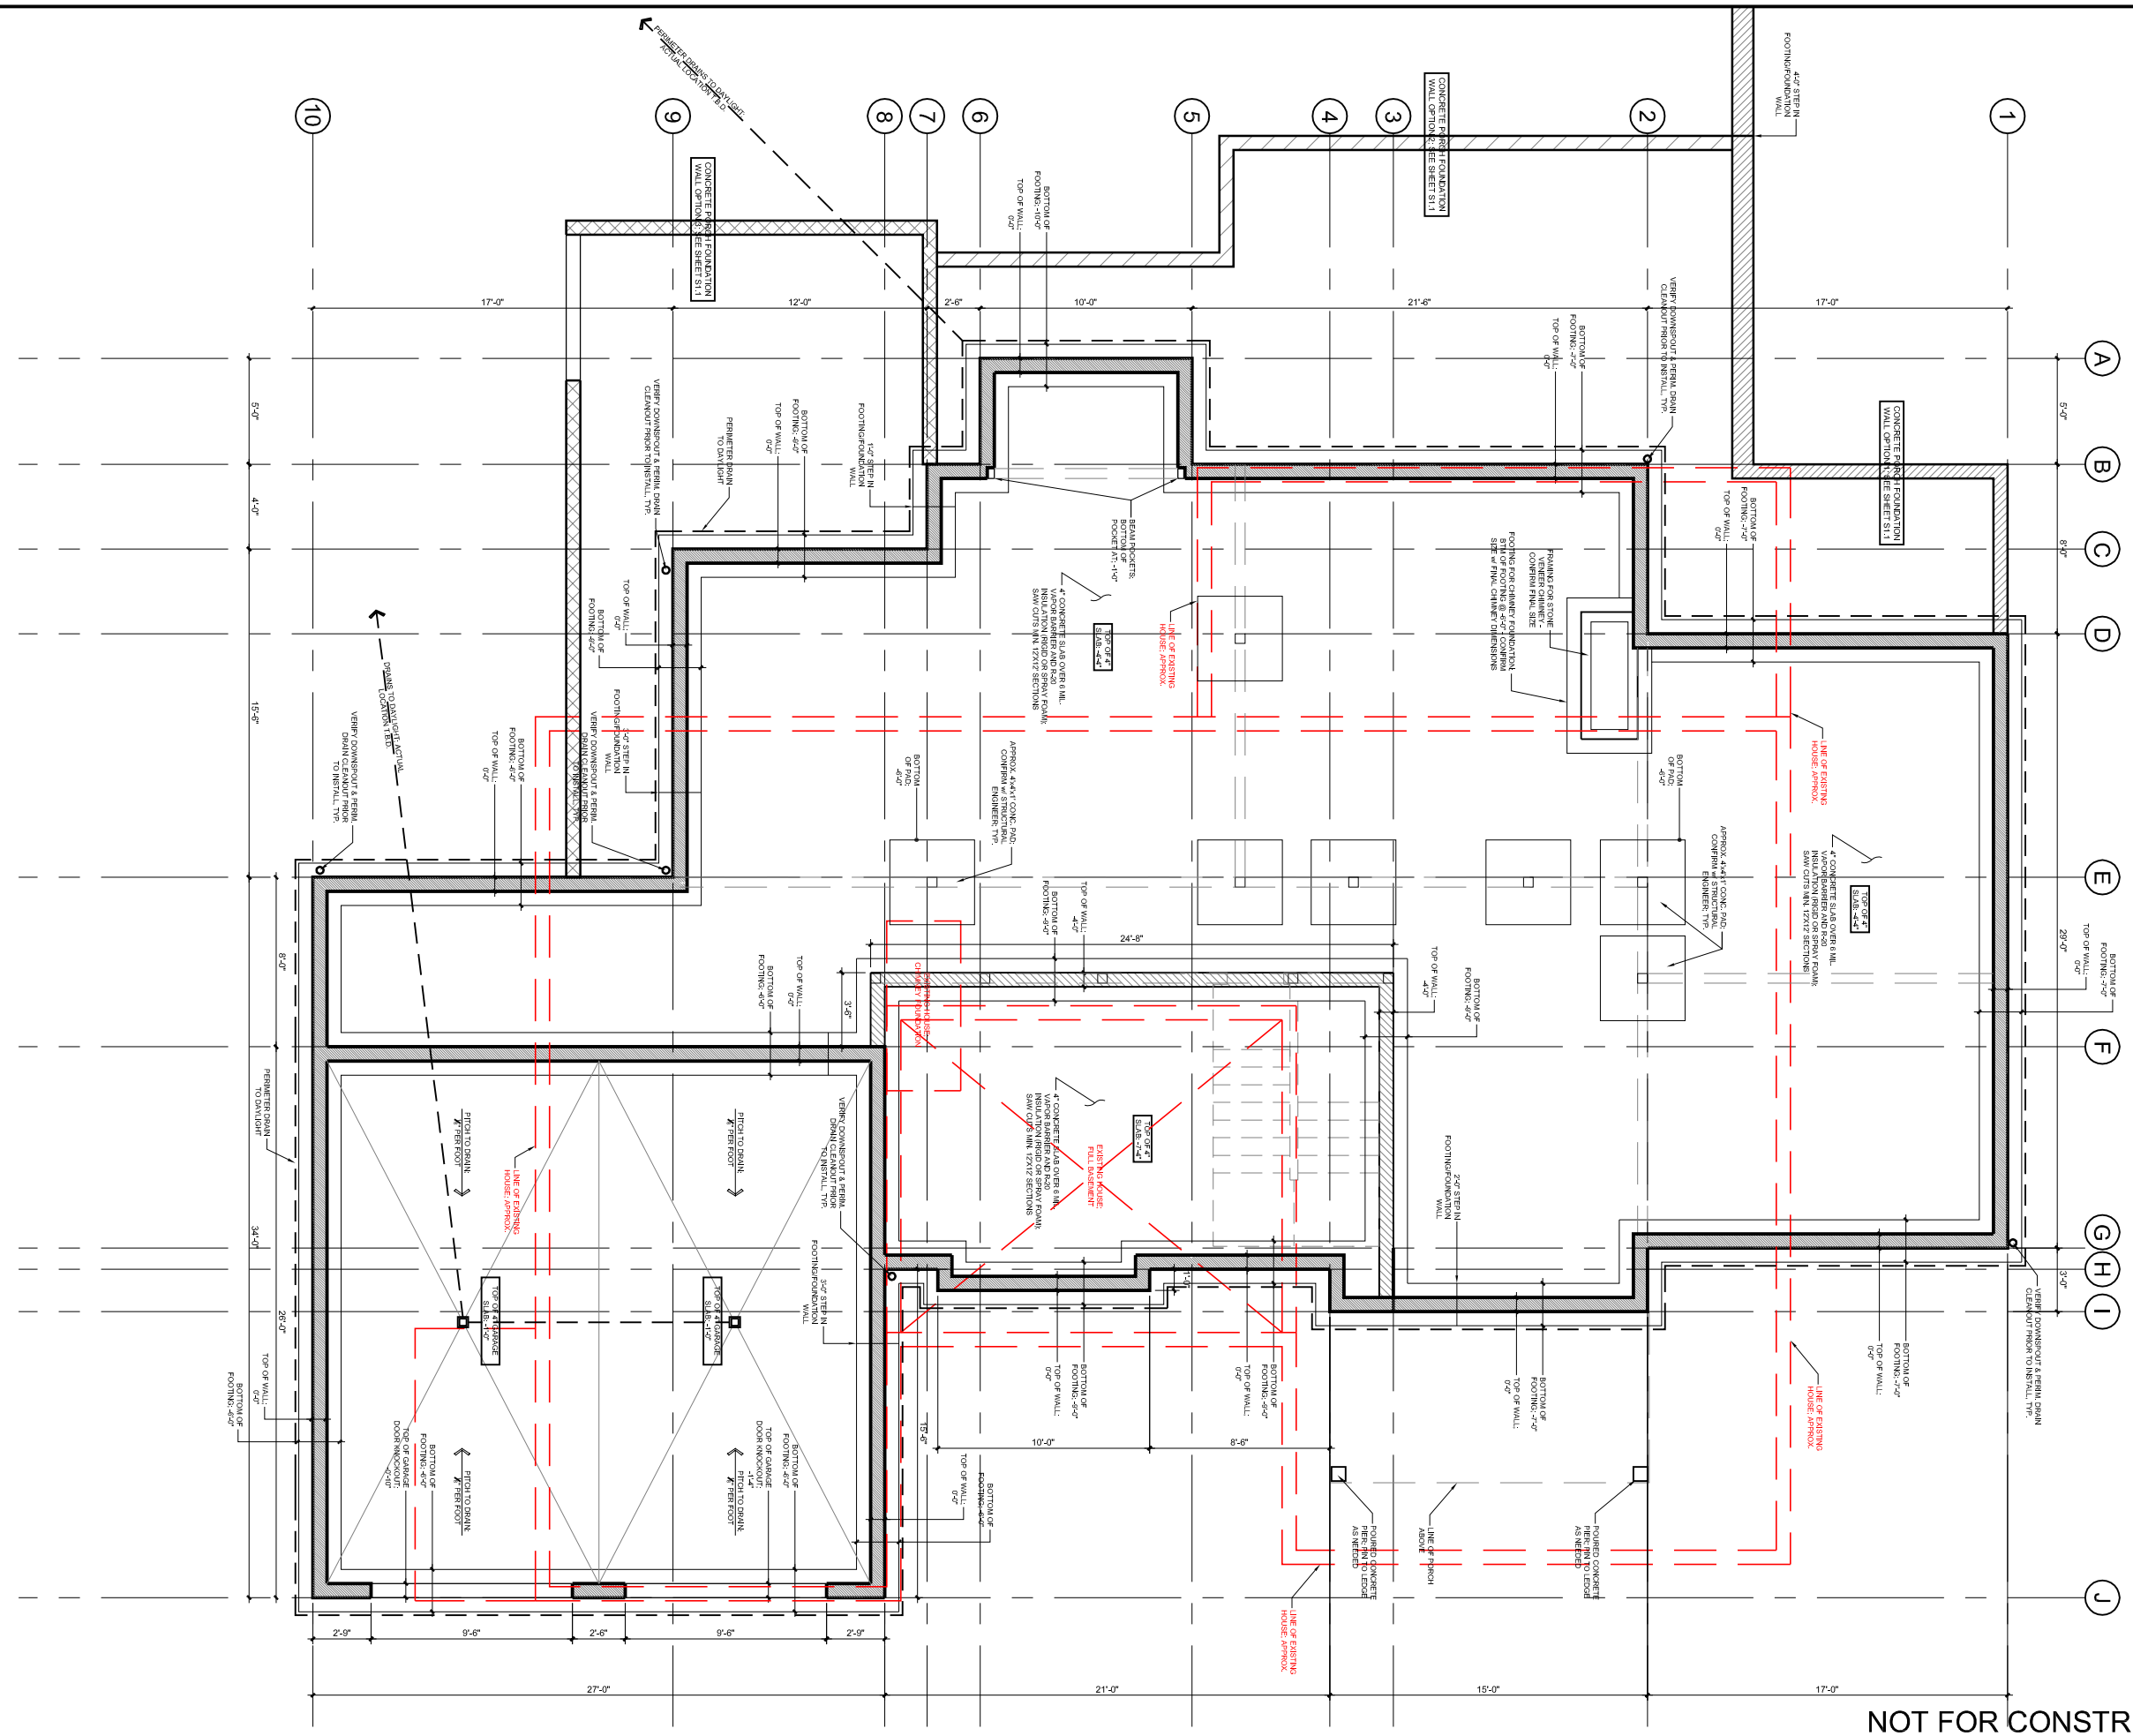

PEREGRINE
DESIGN / BUILD

49 Commerce Ave. Unit A1
S Burlington, VT 05403
802-383-1808

Boardman Residence

125 South Cove Road
Burlington, VT 05401

Revised:

Date: 4/30/21

Scale: 1/8"=1'-0"

Foundation Plan

S1.0

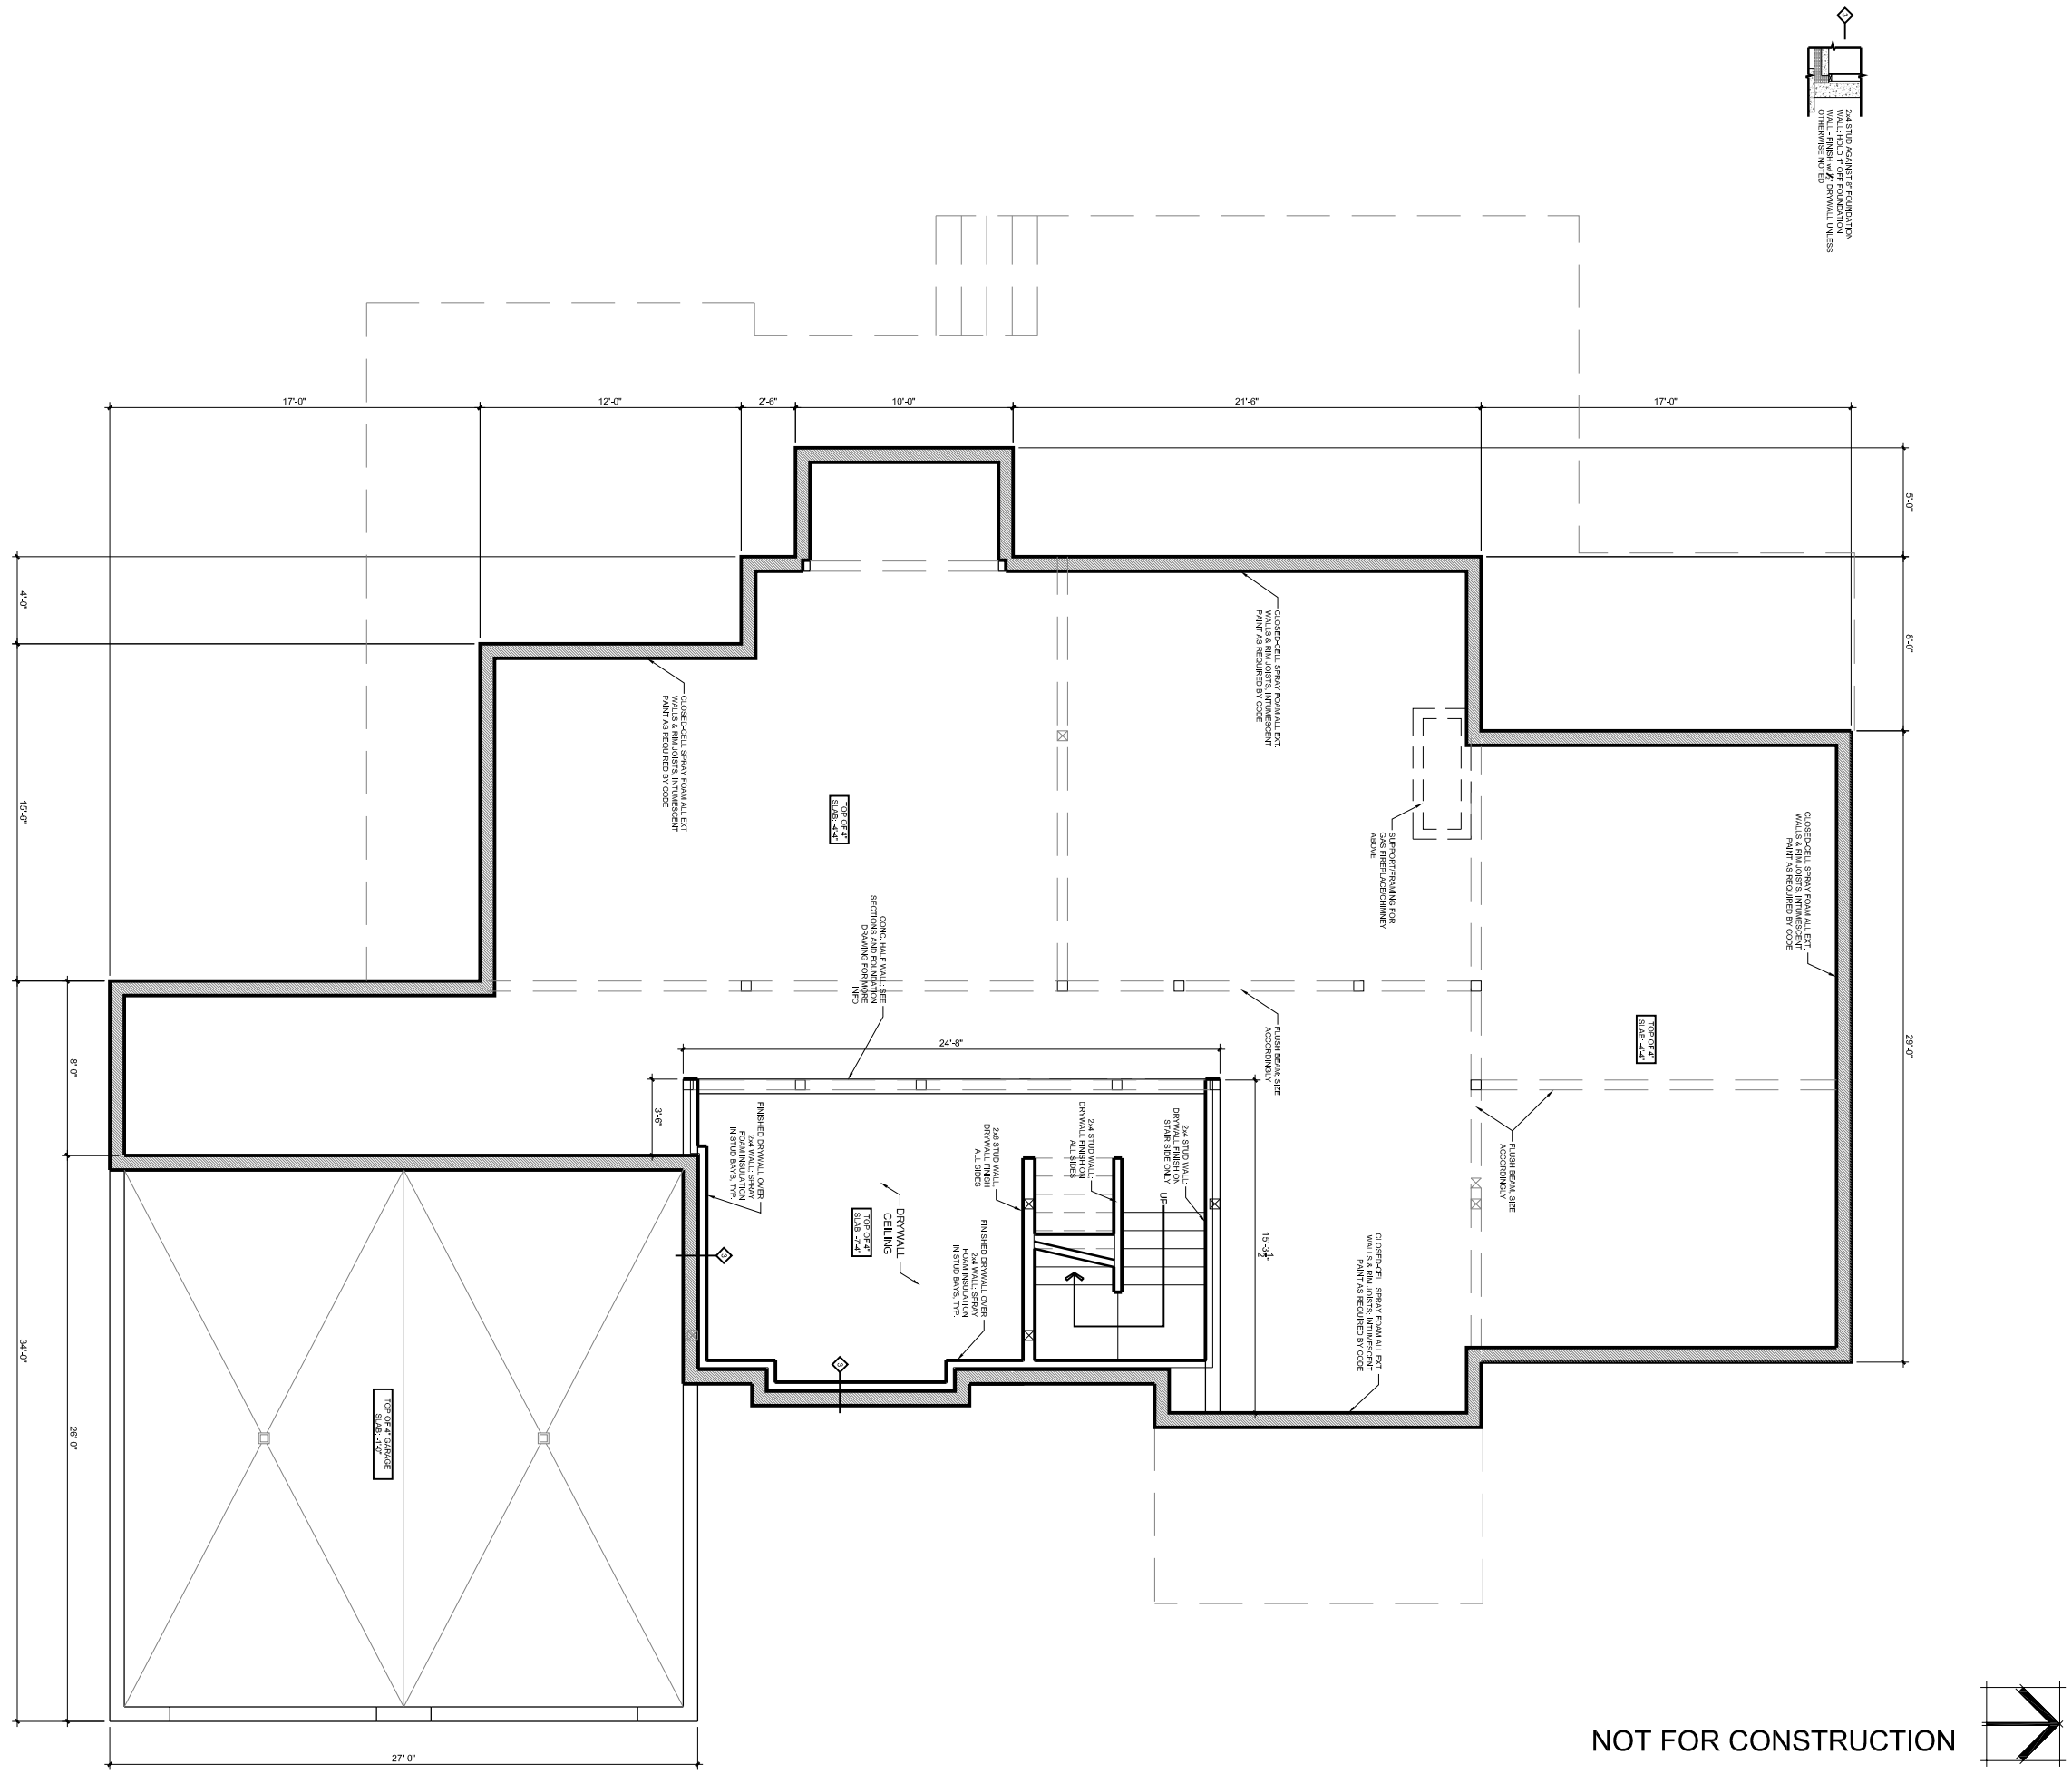

NOT FOR CONSTRUCTION

PEREGRINE
DESIGN / BUILD

49 Commerce Ave. Unit A1
S Burlington, VT 05403
802-383-1808

Boardman Residence

125 South Cove Road
Burlington, VT 05401

Revised:

Date: 4/30/21

Scale: 1/8"=1'-0"

Basement Plan

A1.0

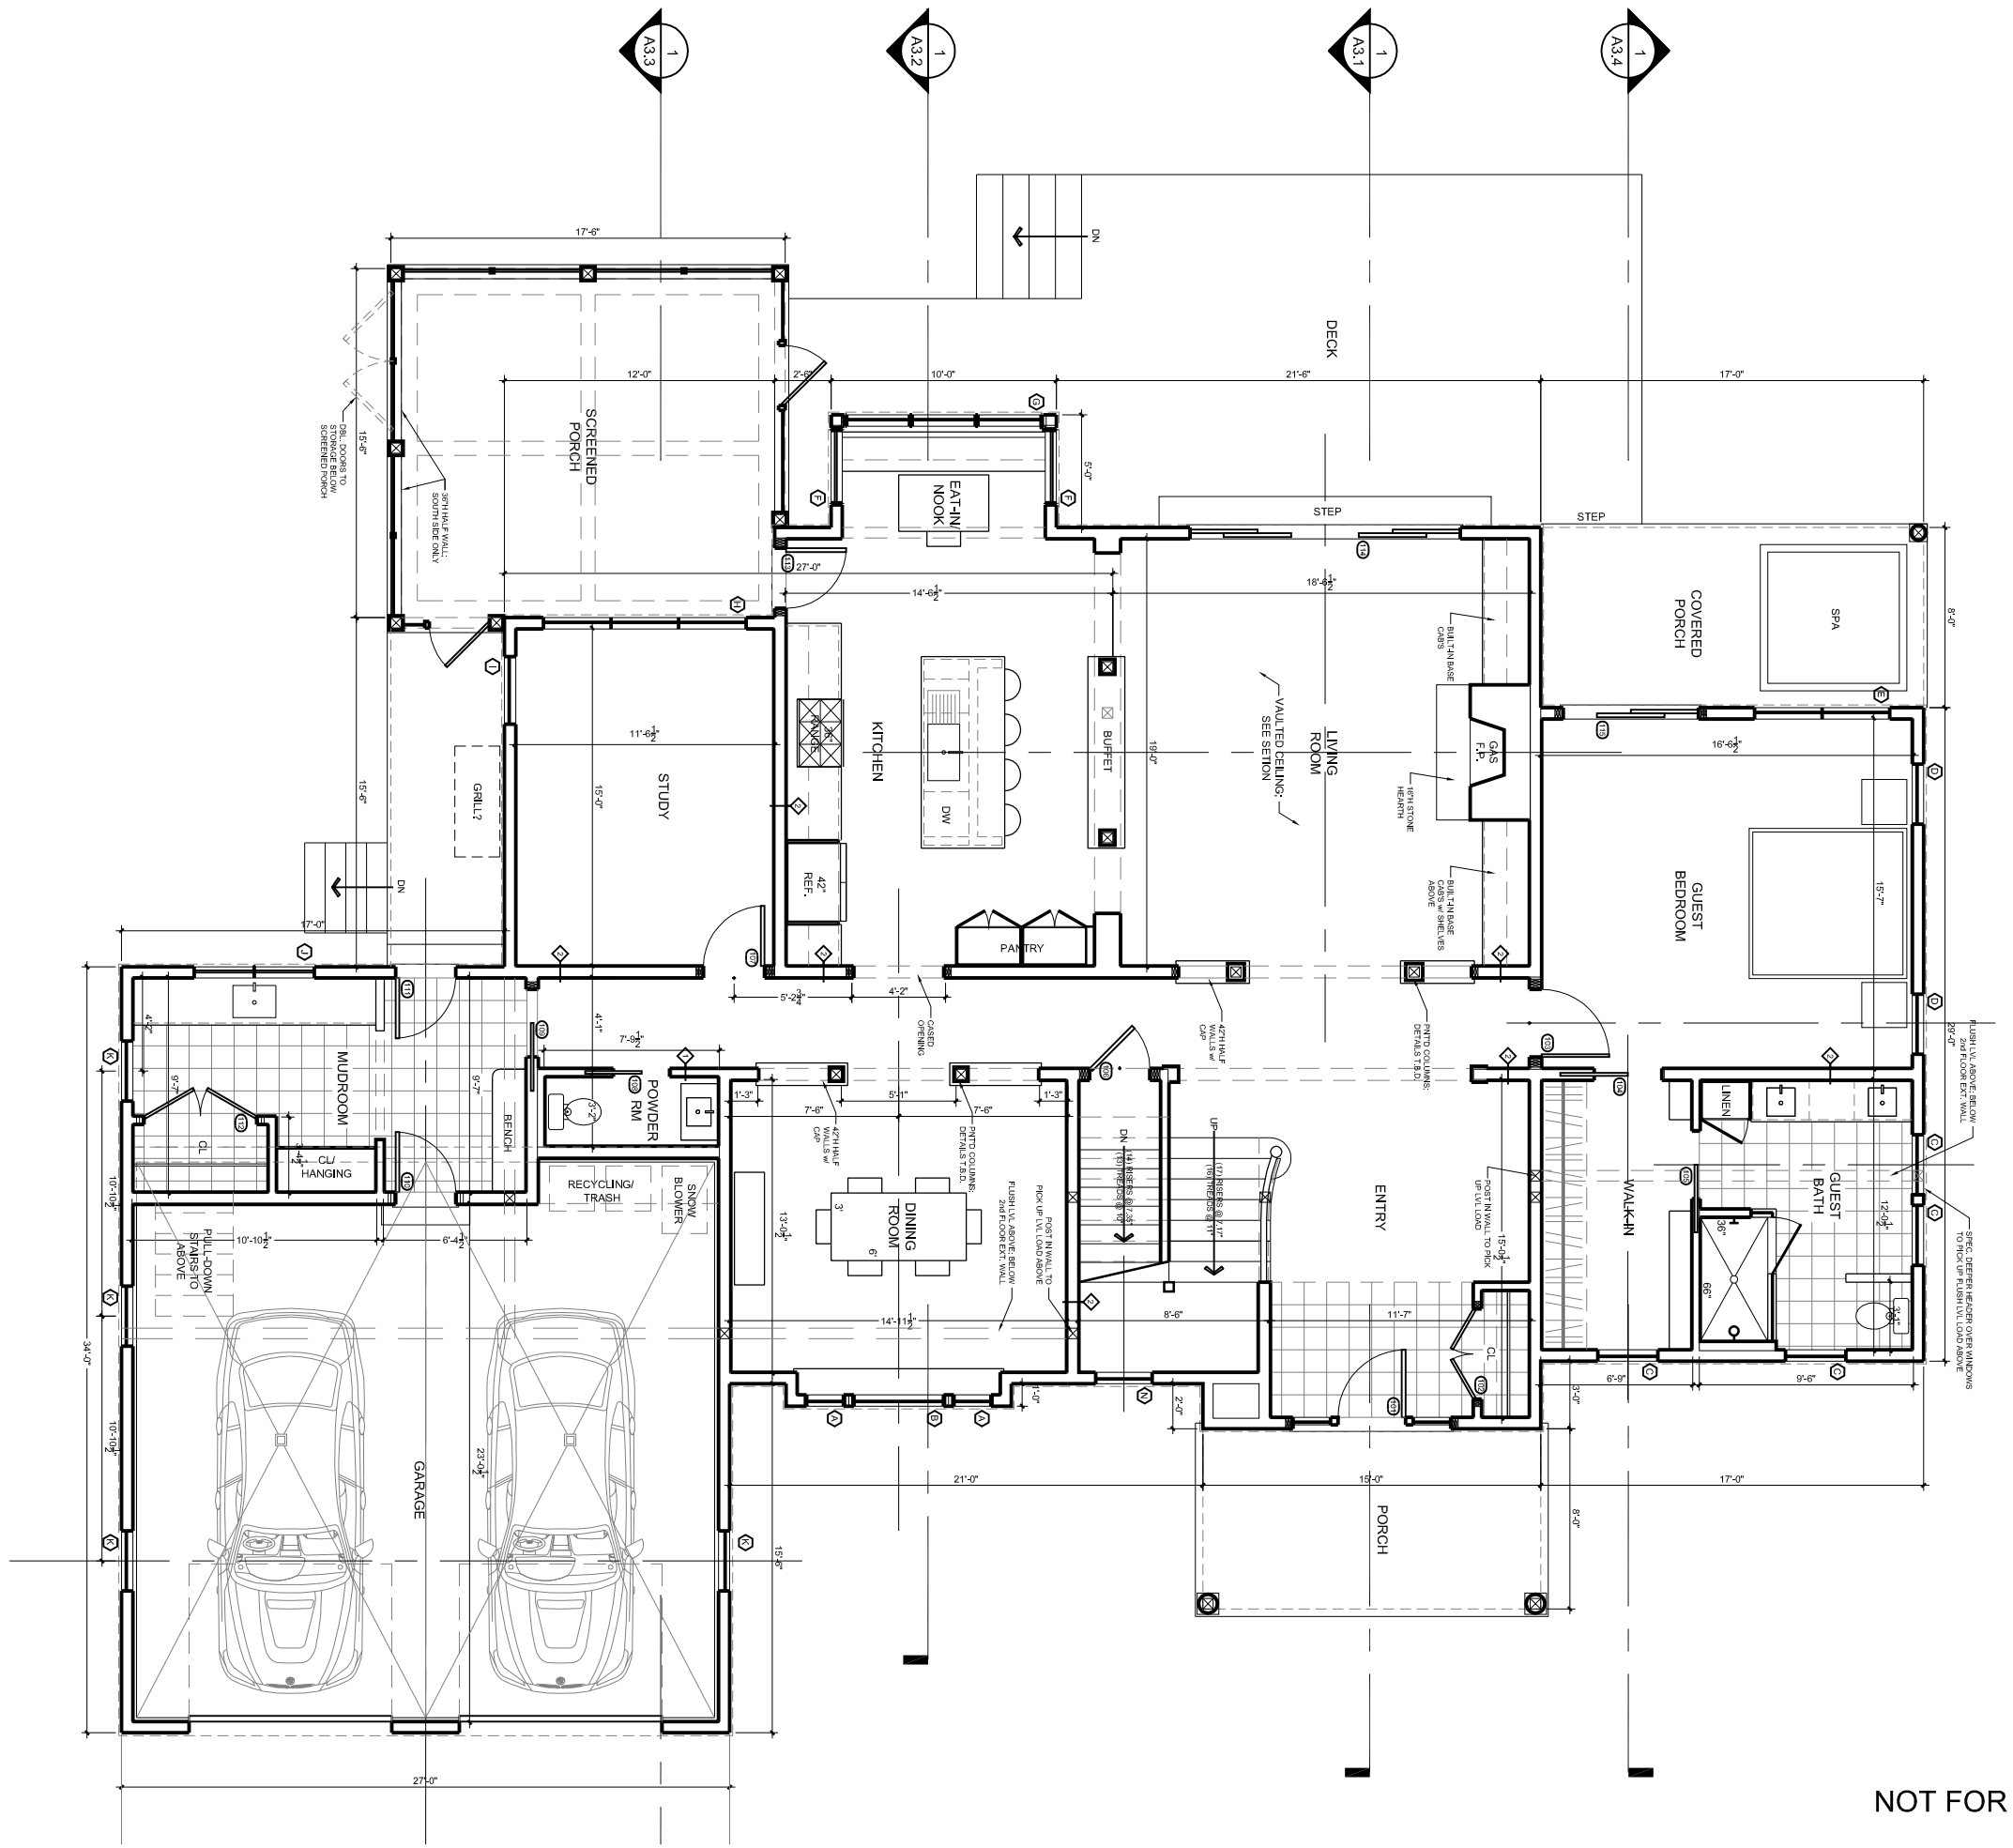

NOT FOR CONSTRUCTION

PEREGRINE
DESIGN / BUILD

49 Commerce Ave. Unit A1
S Burlington, VT 05403
802-383-1808

Boardman Residence

125 South Cove Road
Burlington, VT 05401

Revised:

Date: 04/30/21

Scale: 1/8"=1'-0"

1st Floor Plan

A1.1

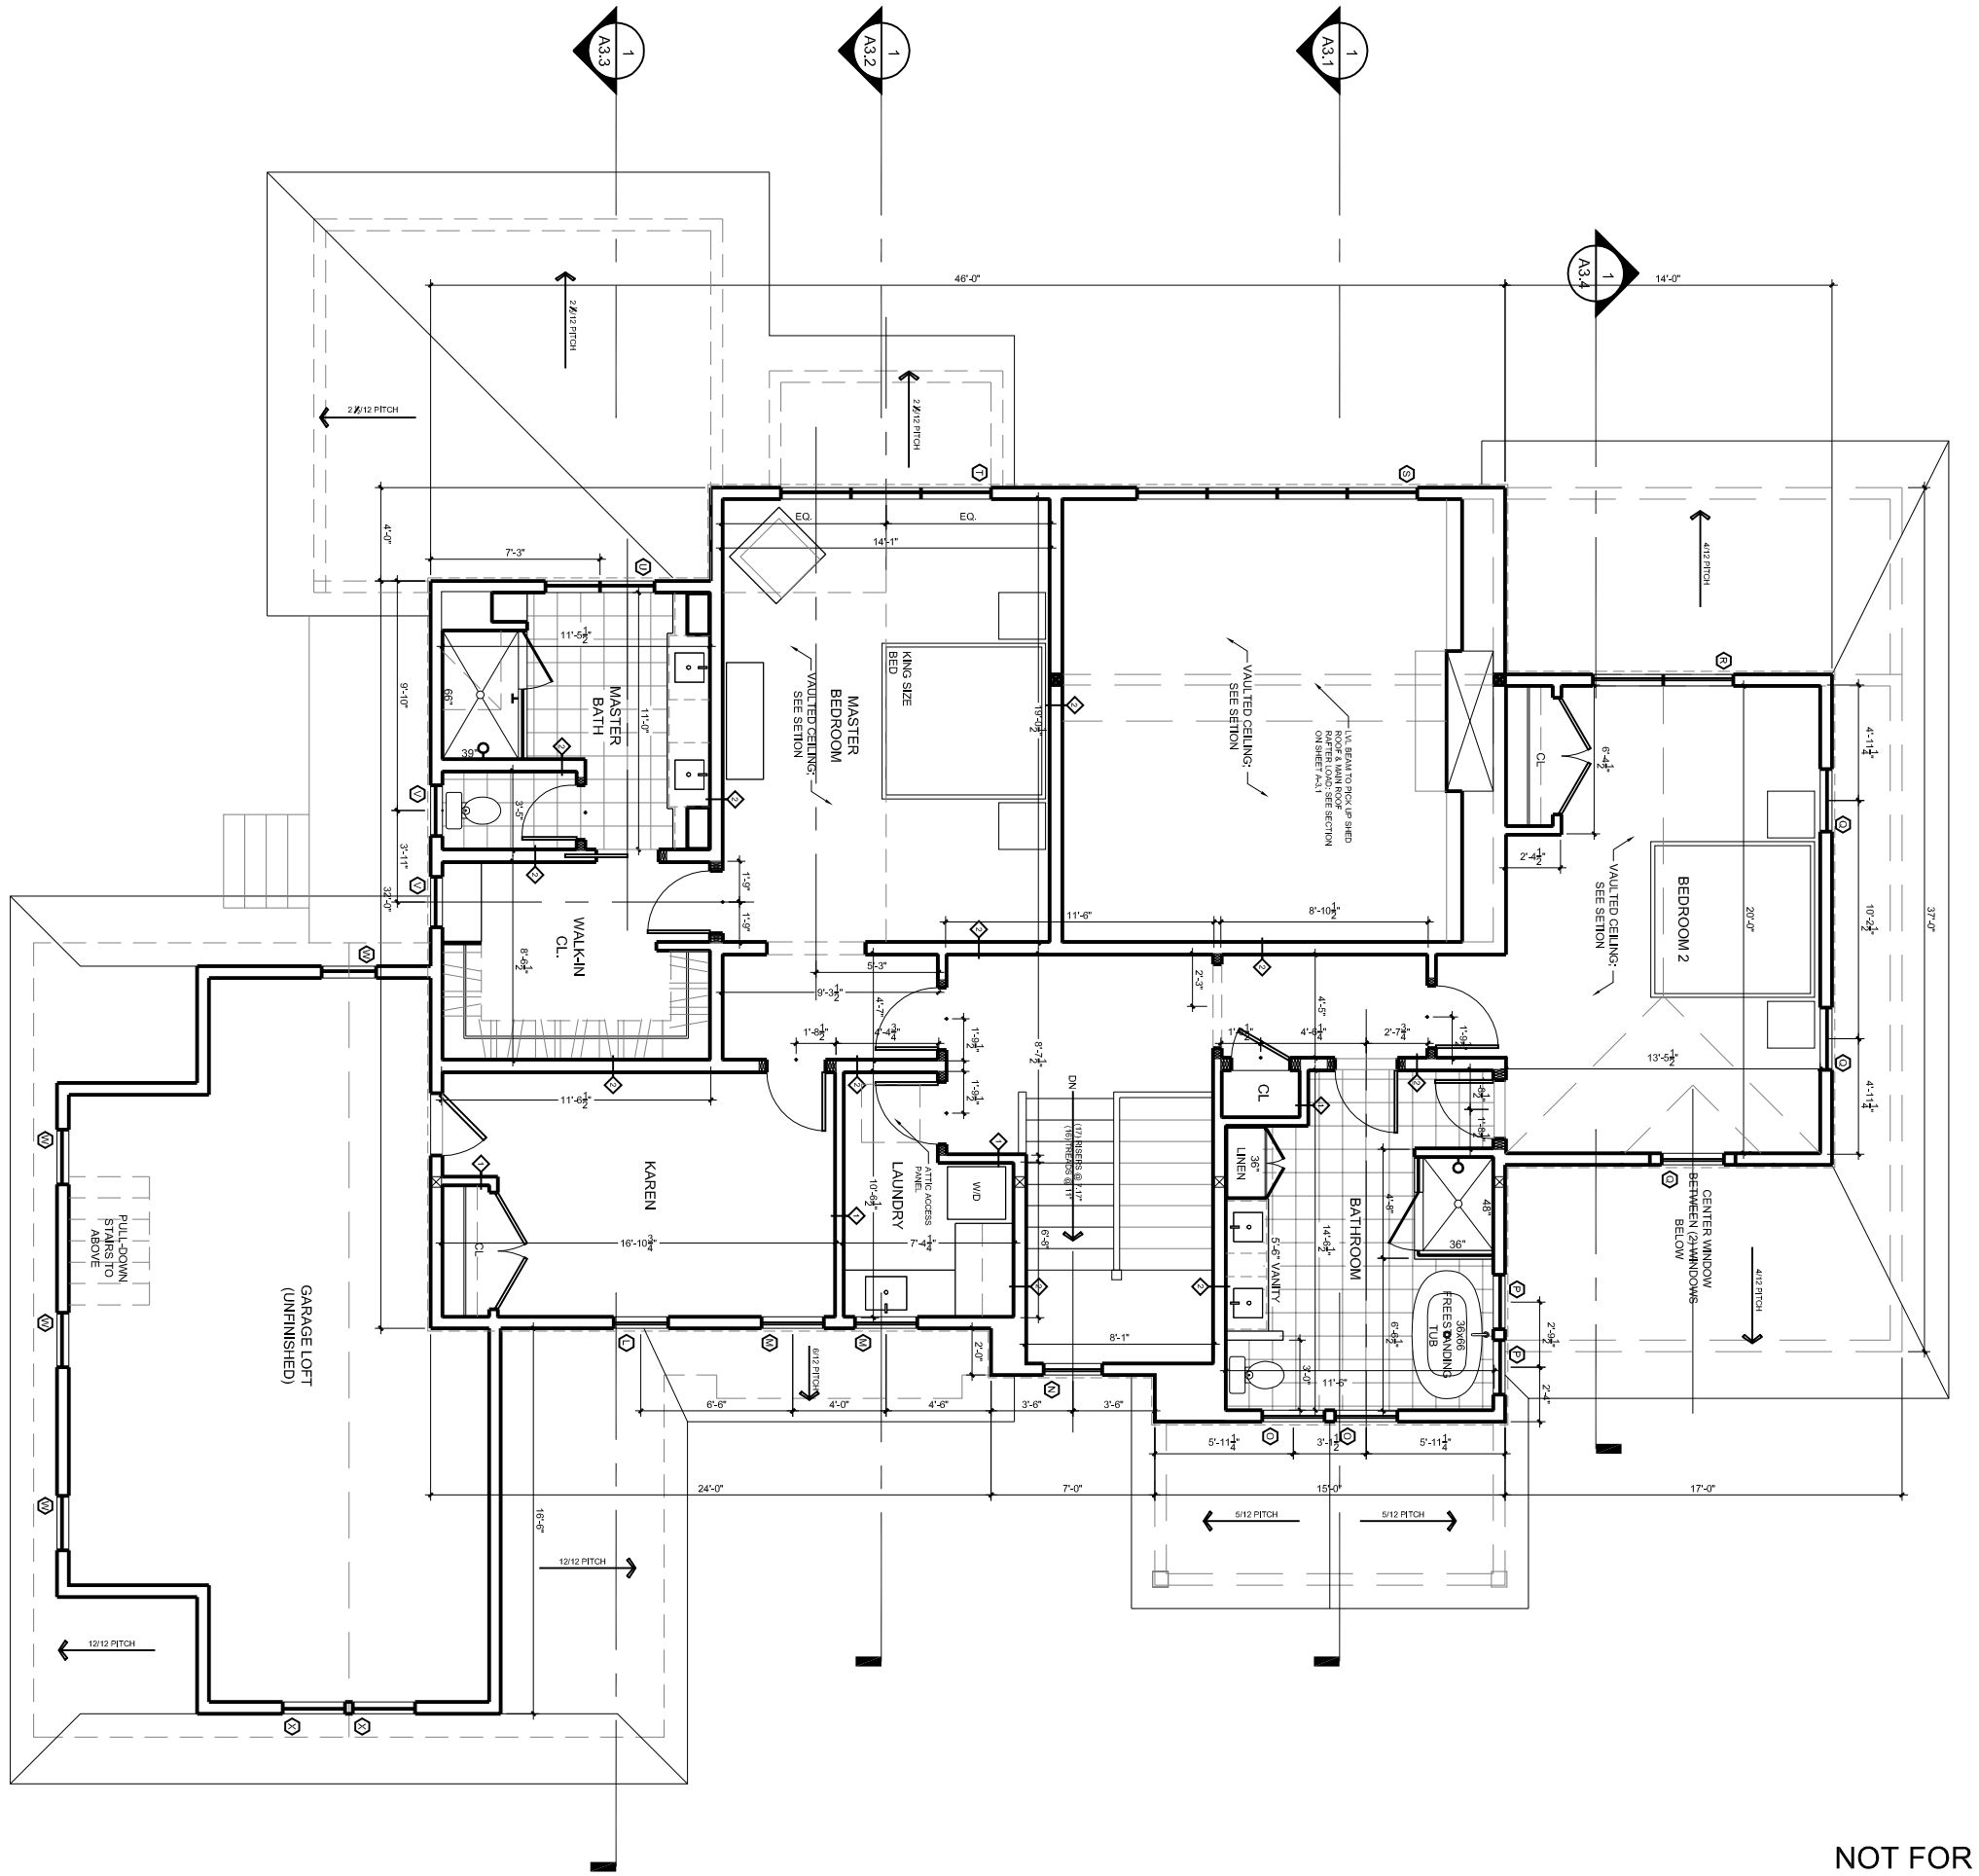

NOT FOR CONSTRUCTION

PEREGRINE
DESIGN / BUILD

49 Commerce Ave. Unit A1
S Burlington, VT 05403
802-383-1808

Boardman Residence

125 South Cove Road
Burlington, VT 05401

Revised:

Date: 04/30/21

Scale: 1/8"=1'-0"

2nd Floor Plan

A1.2

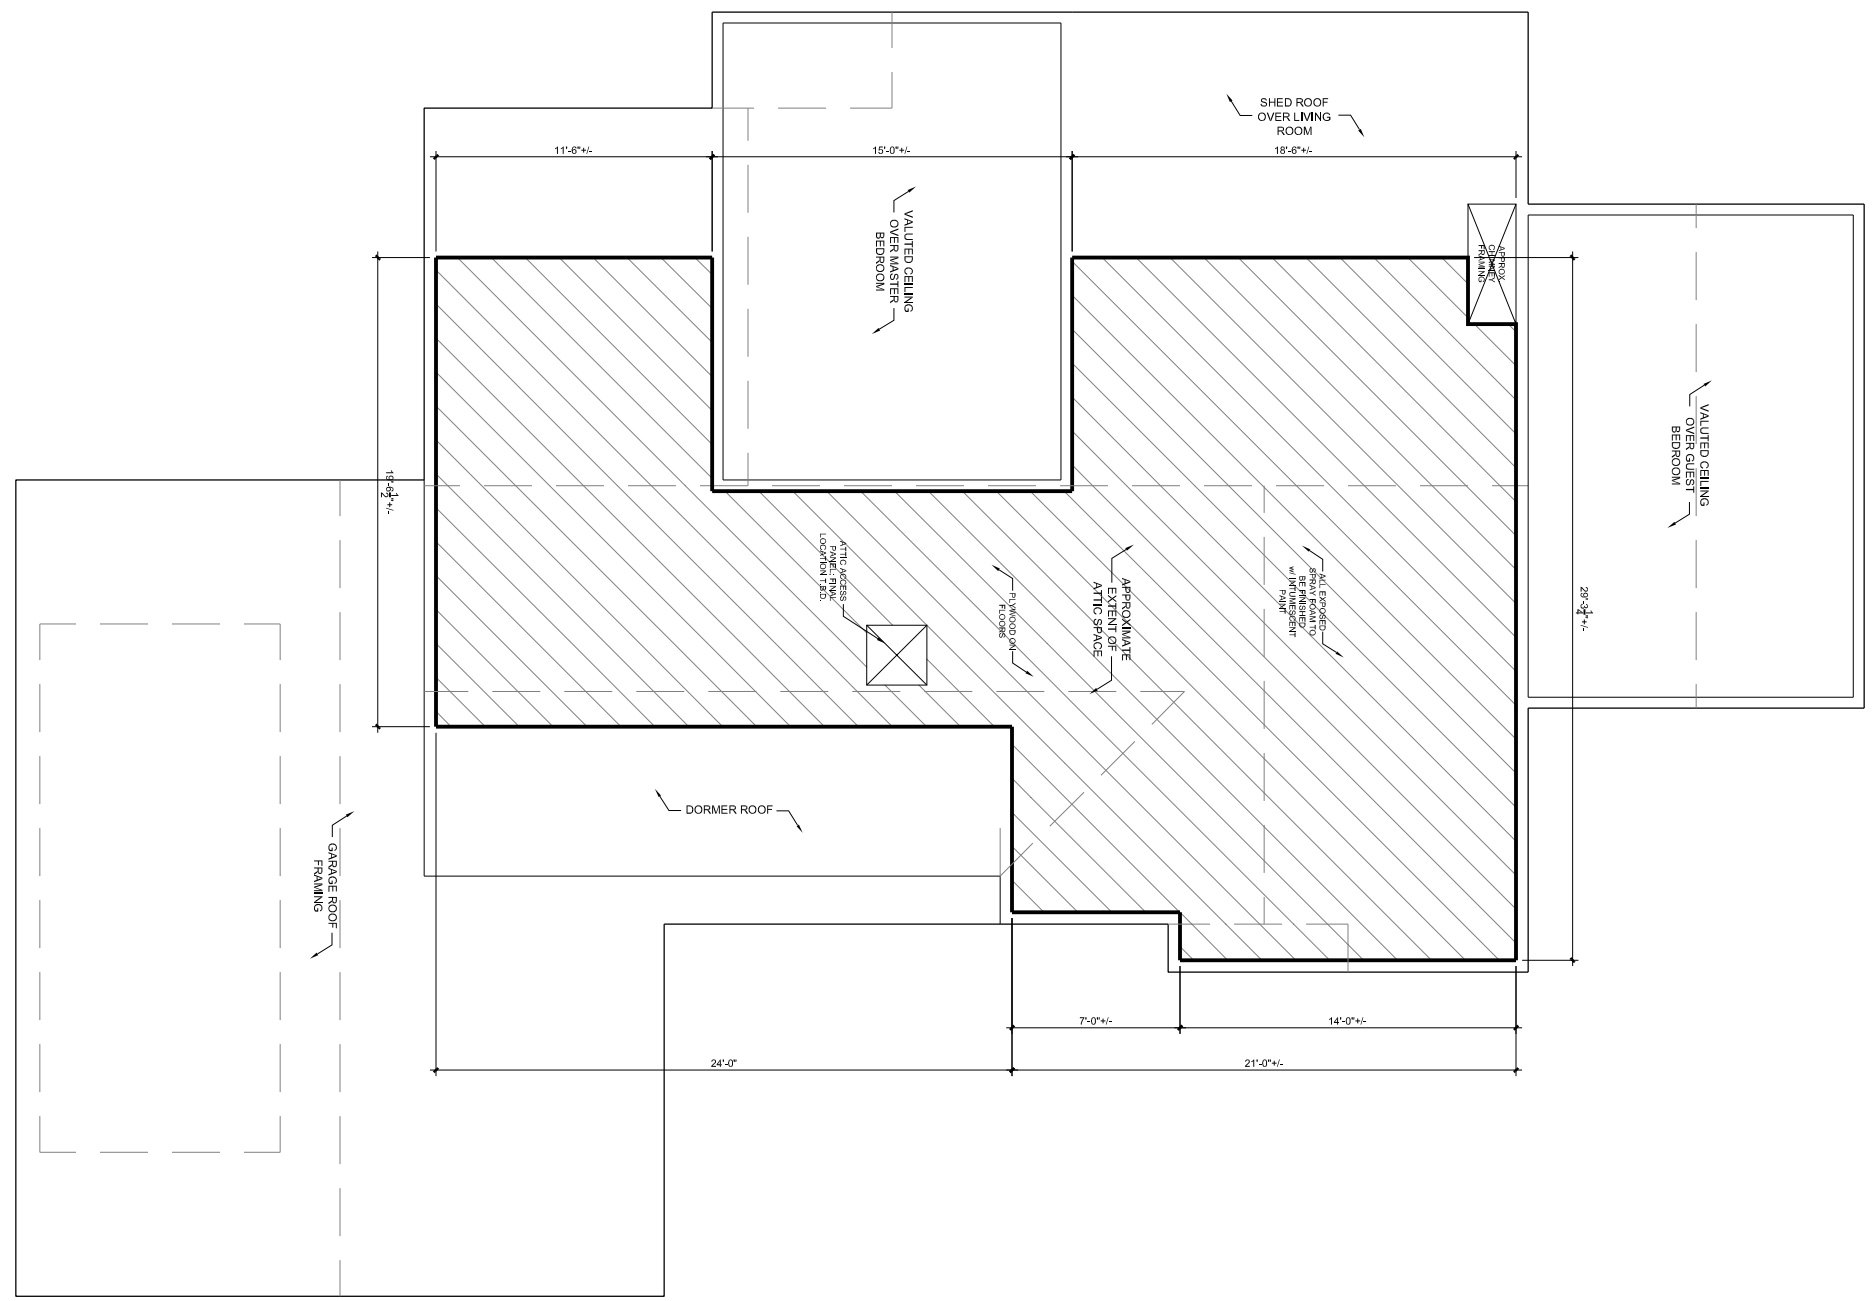

NOT FOR CONSTRUCTION

PEREGRINE
DESIGN / BUILD

49 Commerce Ave. Unit A1
S Burlington, VT 05403
802-383-1808

Boardman Residence

125 South Cove Road
Burlington, VT 05401

Revised:

Date: 04/30/21

Scale: 1/8"=1'-0"

Attic Plan Diagram

A1.3

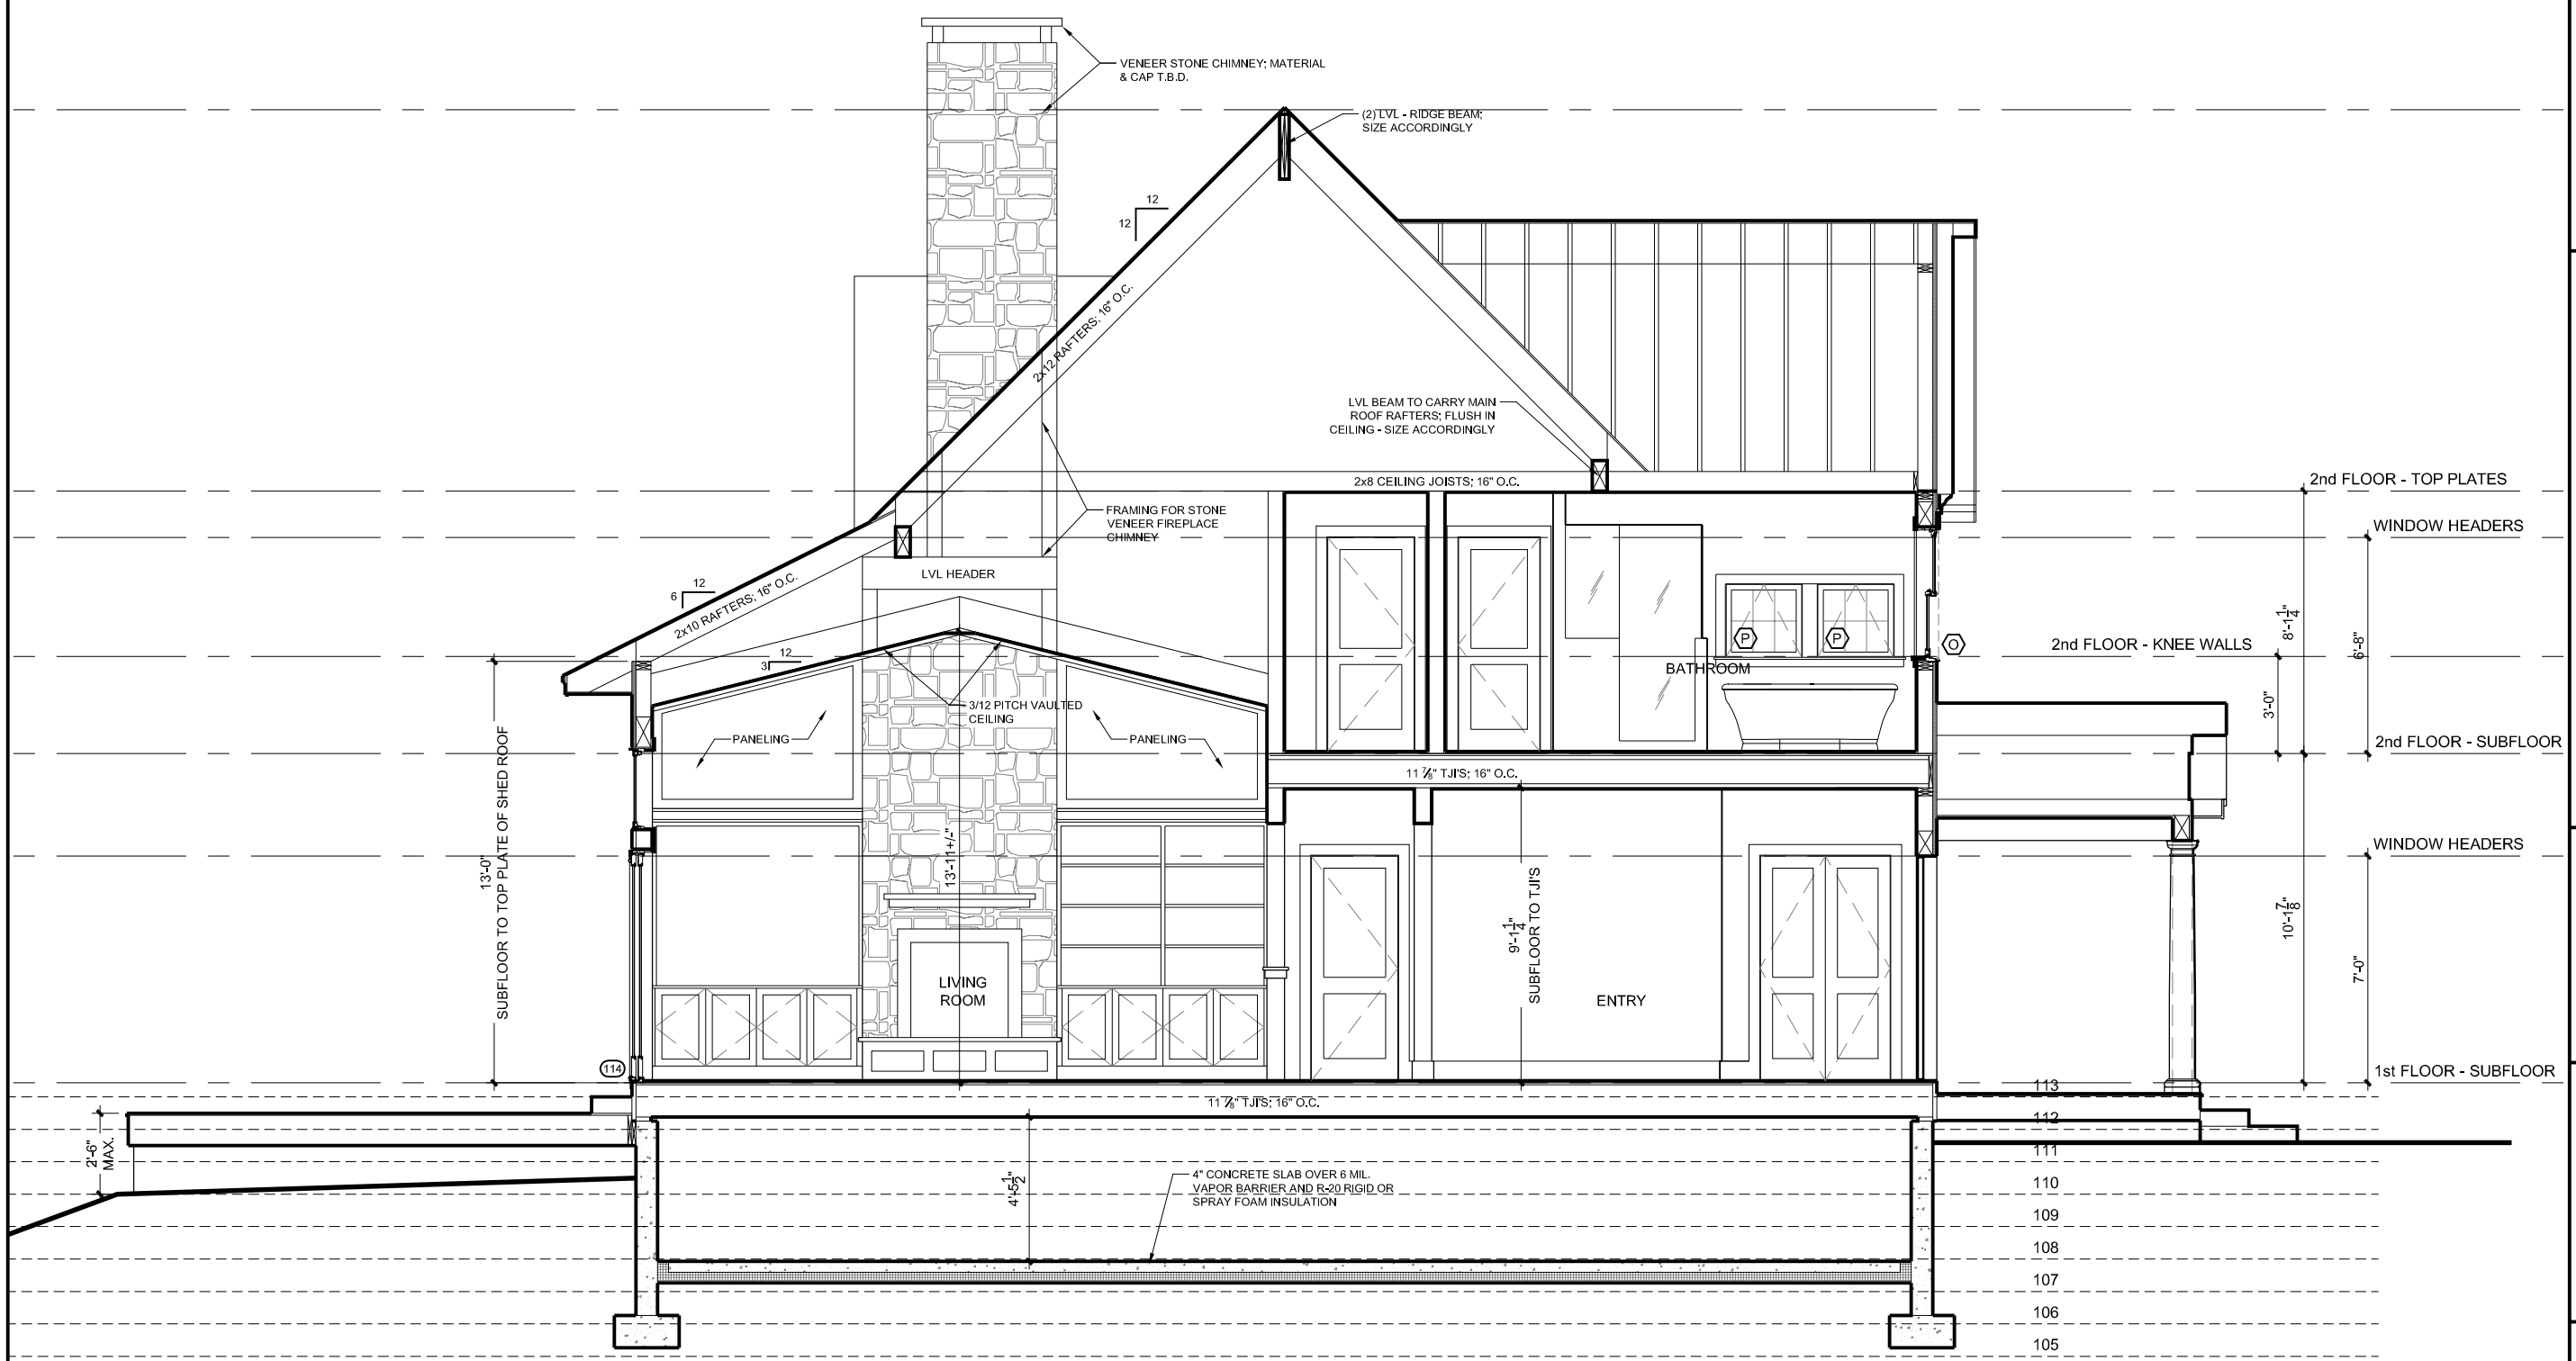

NOT FOR CONSTRUCTION

PEREGRINE
DESIGN / BUILD
49 Commerce Ave. Unit A1
S Burlington, VT 05403
802-383-1808

Boardman Residence

125 South Cove Road
Burlington, VT 05401

Revised:

Date: 04/30/21

Scale: 3/16"=1'-0"

House Section 1

A3.1

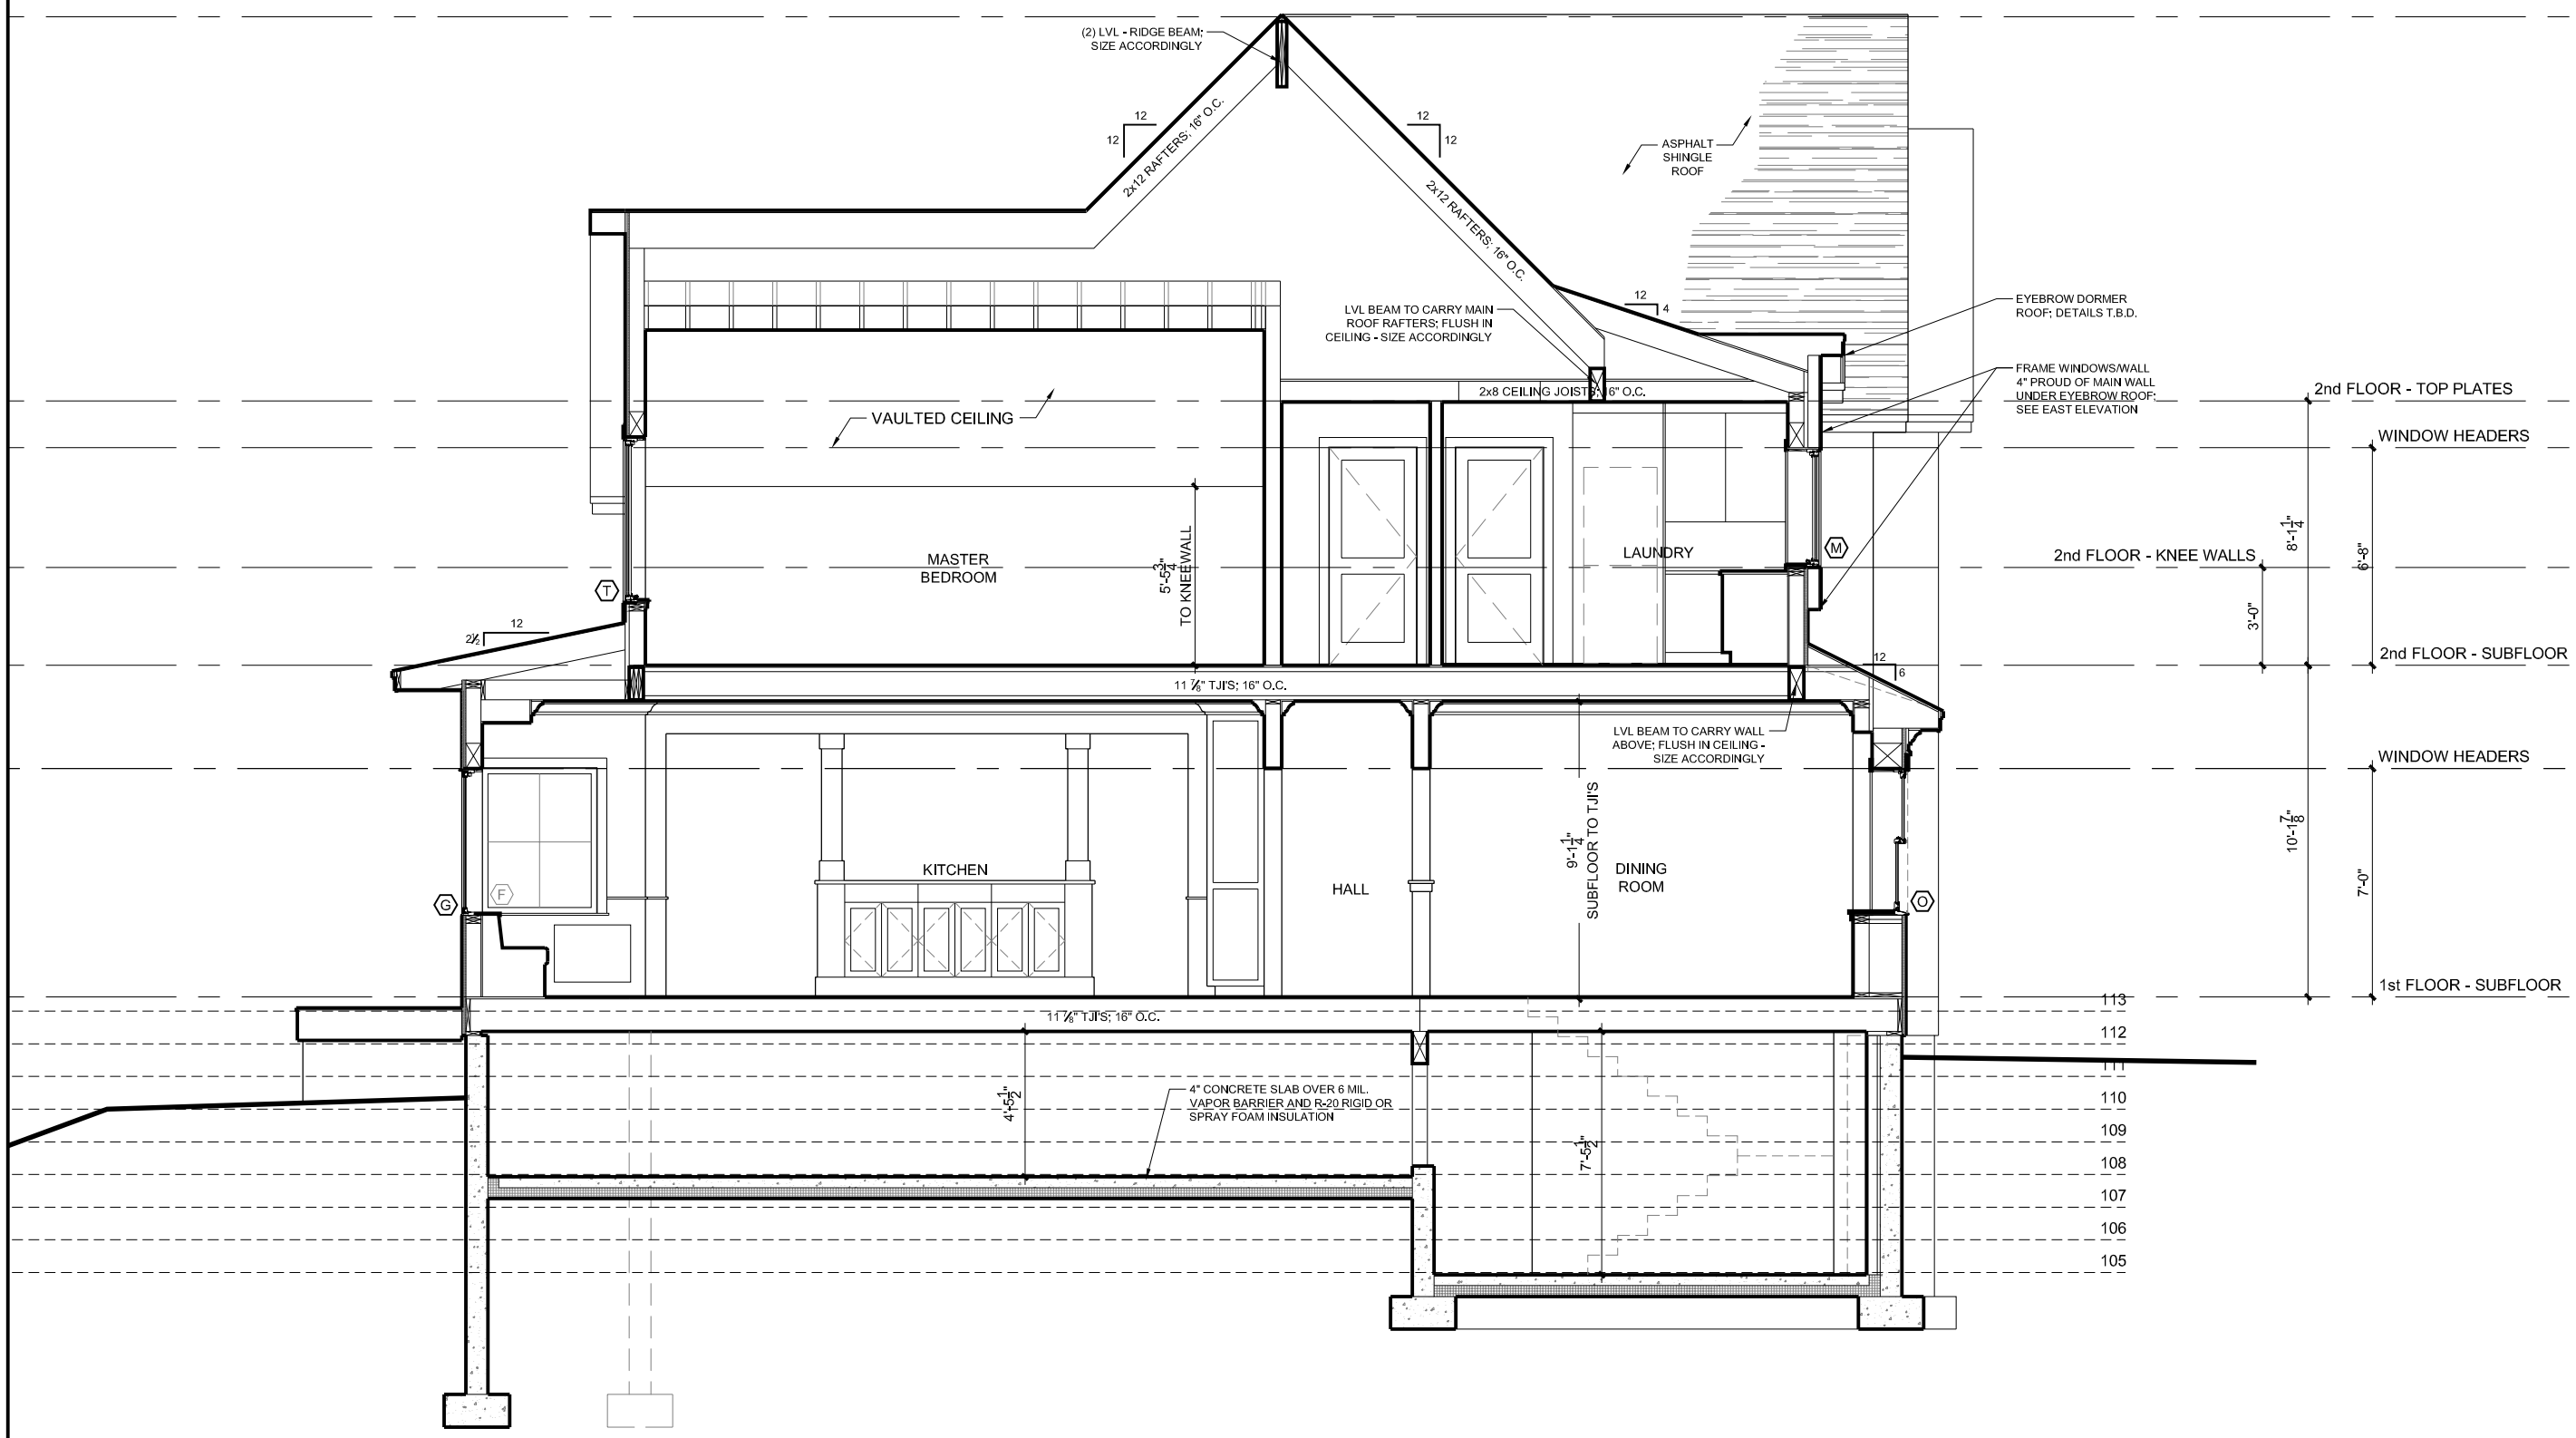

NOT FOR CONSTRUCTION

PEREGRINE
DESIGN / BUILD
49 Commerce Ave. Unit A1
S Burlington, VT 05403
802-383-1808

Boardman Residence

125 South Cove Road
Burlington, VT 05401

Revised:

Date: 04/30/21

Scale: 3/16"=1'-0"

House Section 2

A3.2

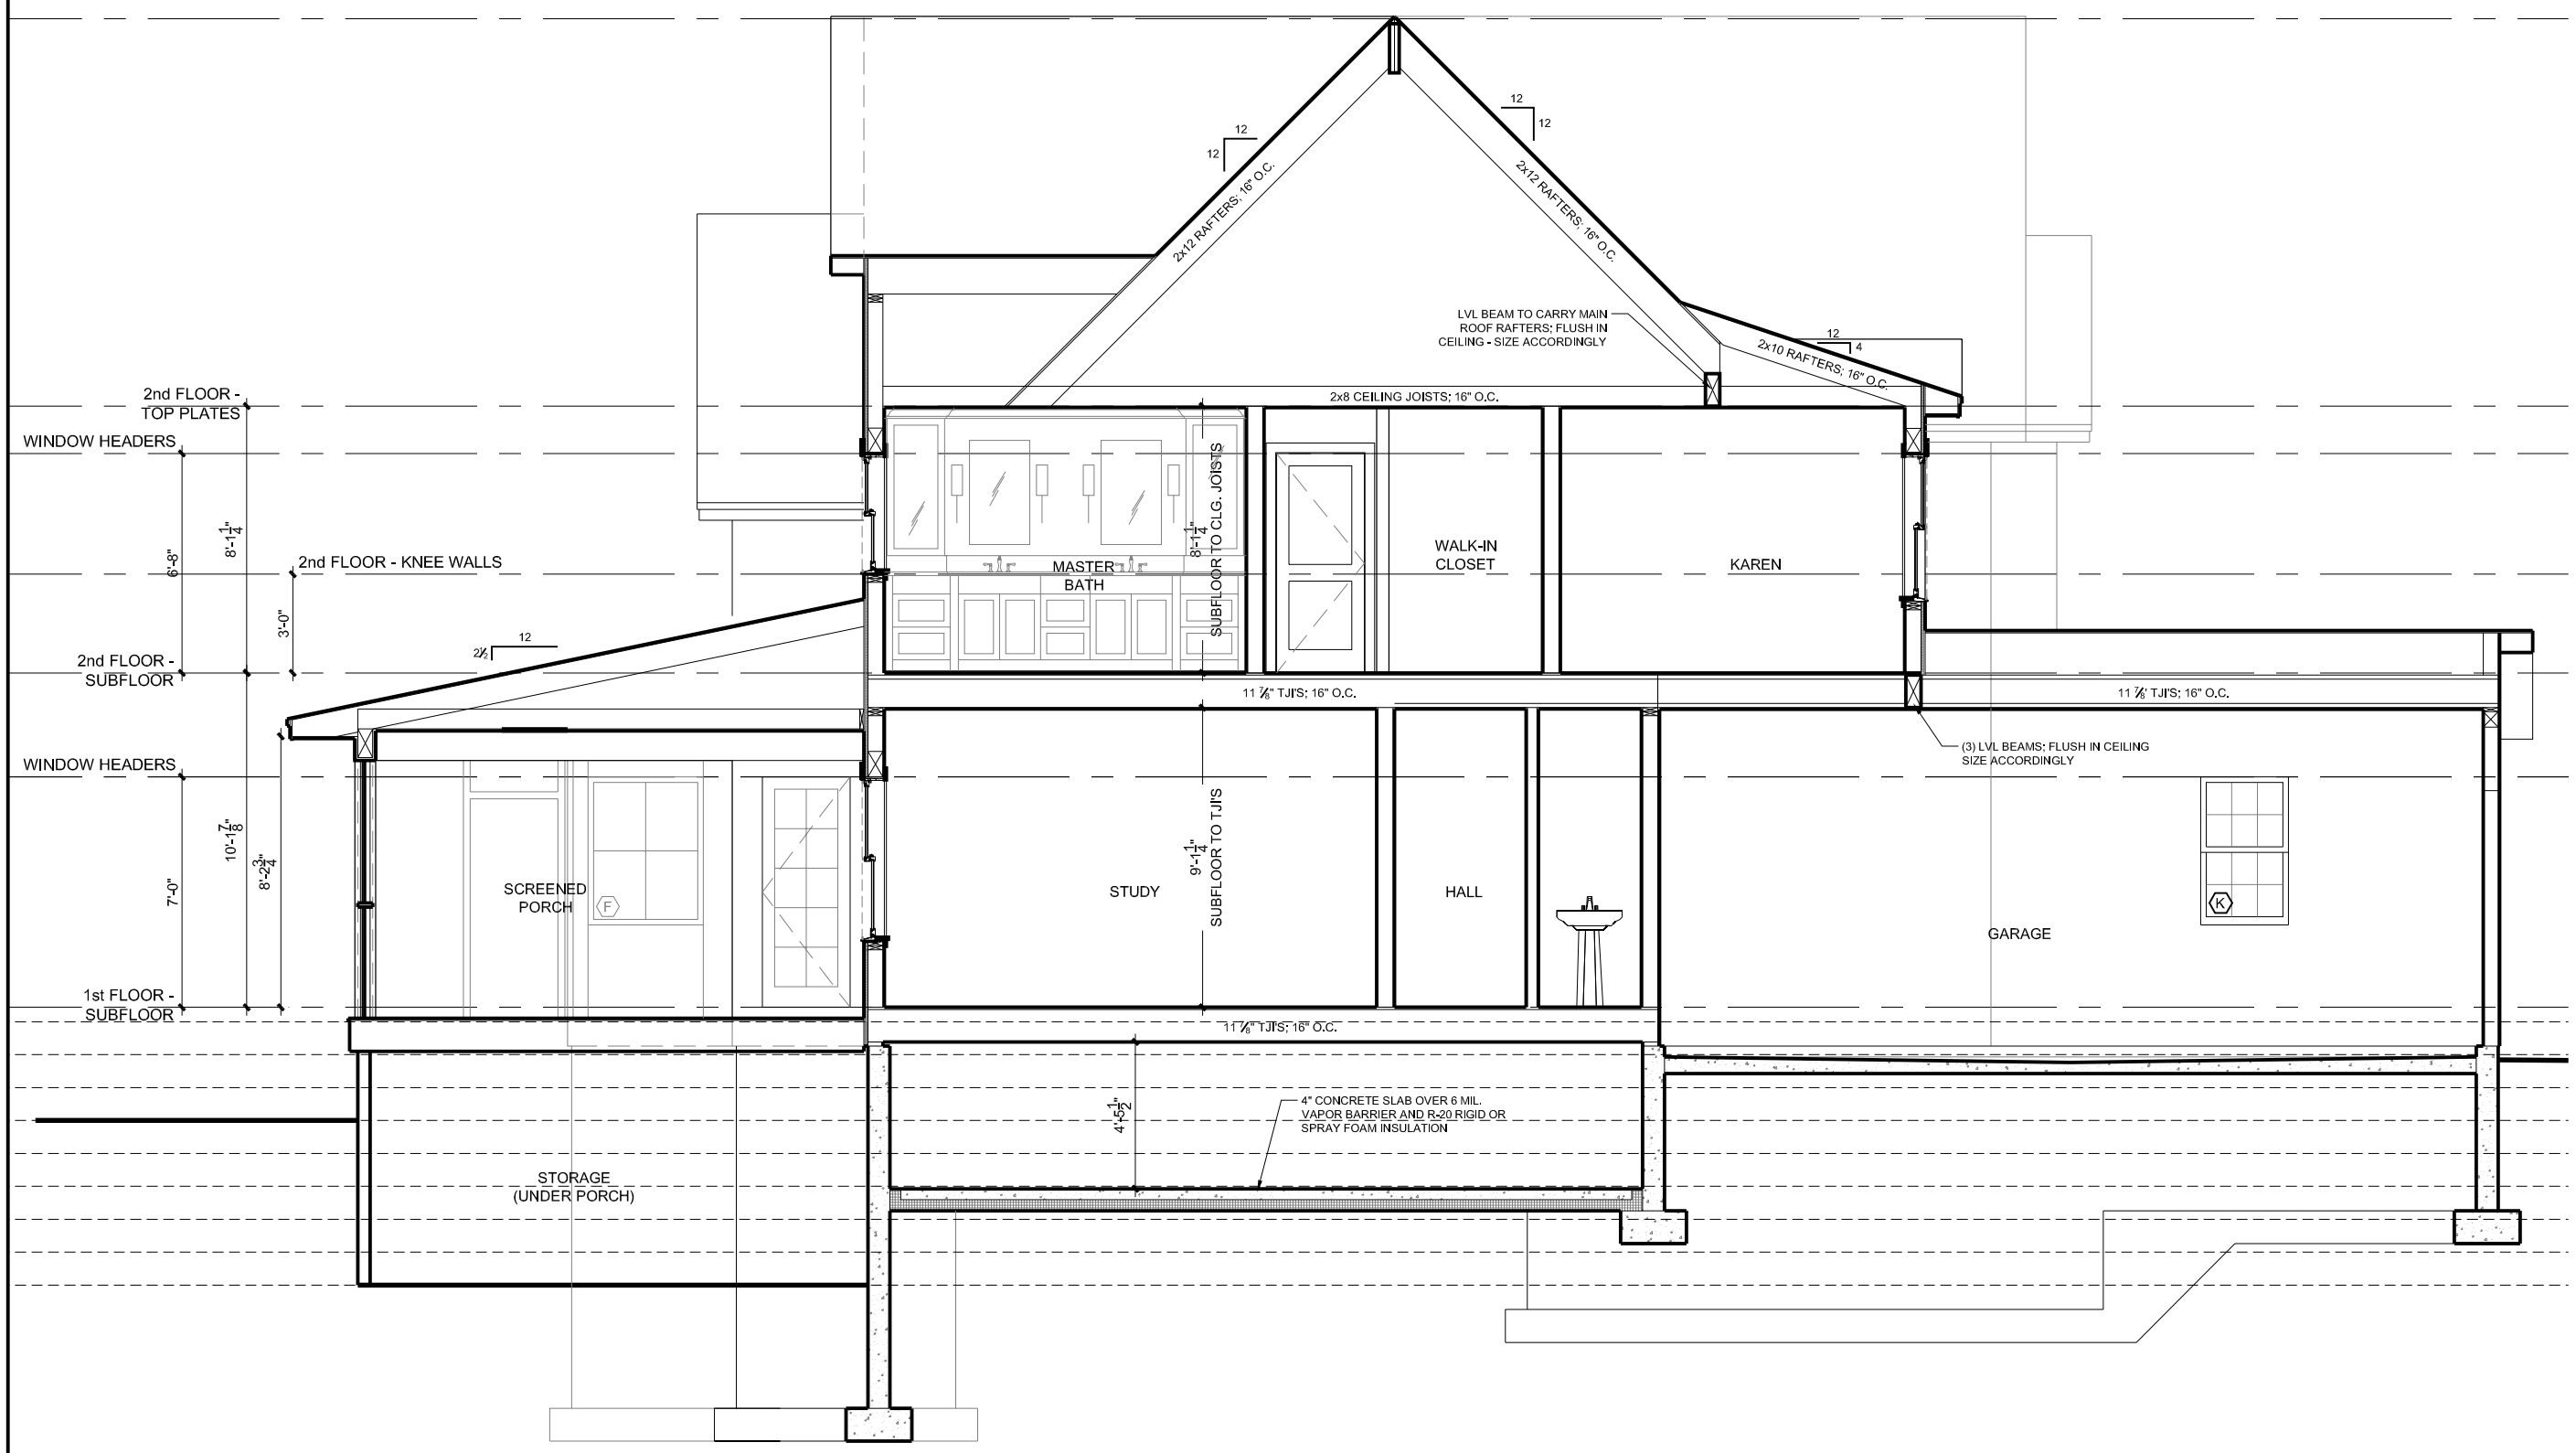

NOT FOR CONSTRUCTION

PEREGRINE
DESIGN / BUILD
49 Commerce Ave. Unit A1
S Burlington, VT 05403
802-383-1808

Boardman Residence

125 South Cove Road
Burlington, VT 05401

Revised:

Date: 04/30/21

Scale: 3/16"=1'-0"

House Section 3

A3.3

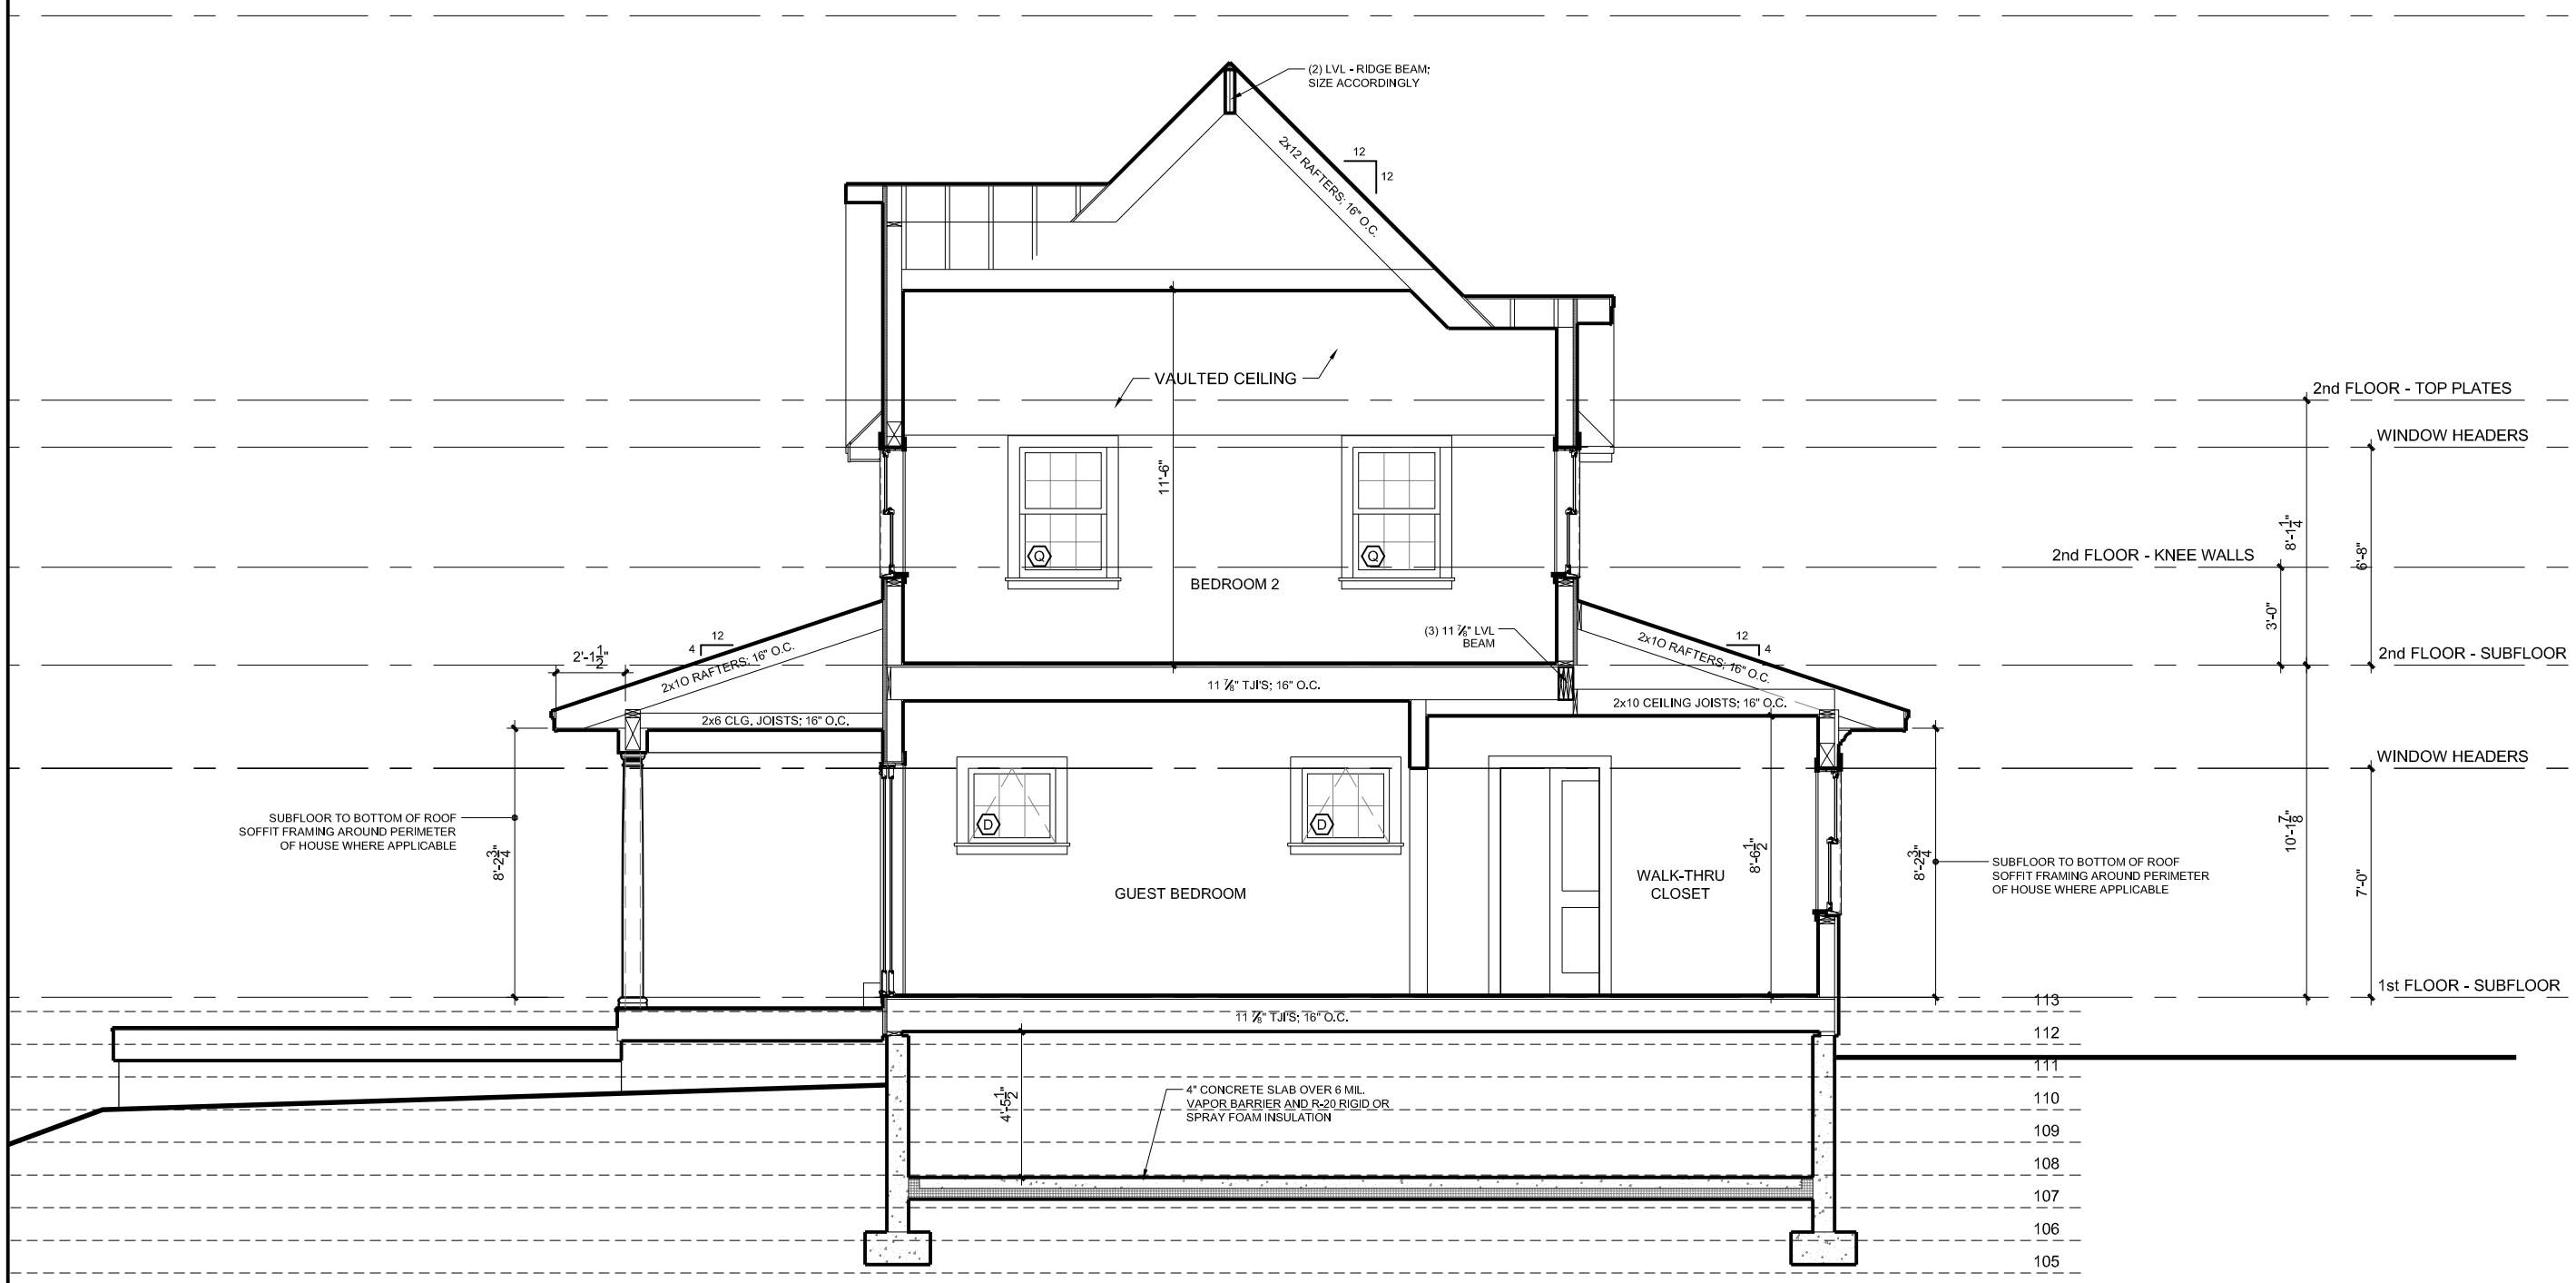

NOT FOR CONSTRUCTION

PEREGRINE
DESIGN / BUILD
49 Commerce Ave. Unit A1
S Burlington, VT 05403
802-383-1808

Boardman Residence

125 South Cove Road
Burlington, VT 05401

Revised:

Date: 04/30/21

Scale: 3/16"=1'-0"

House Section 4

A3.4

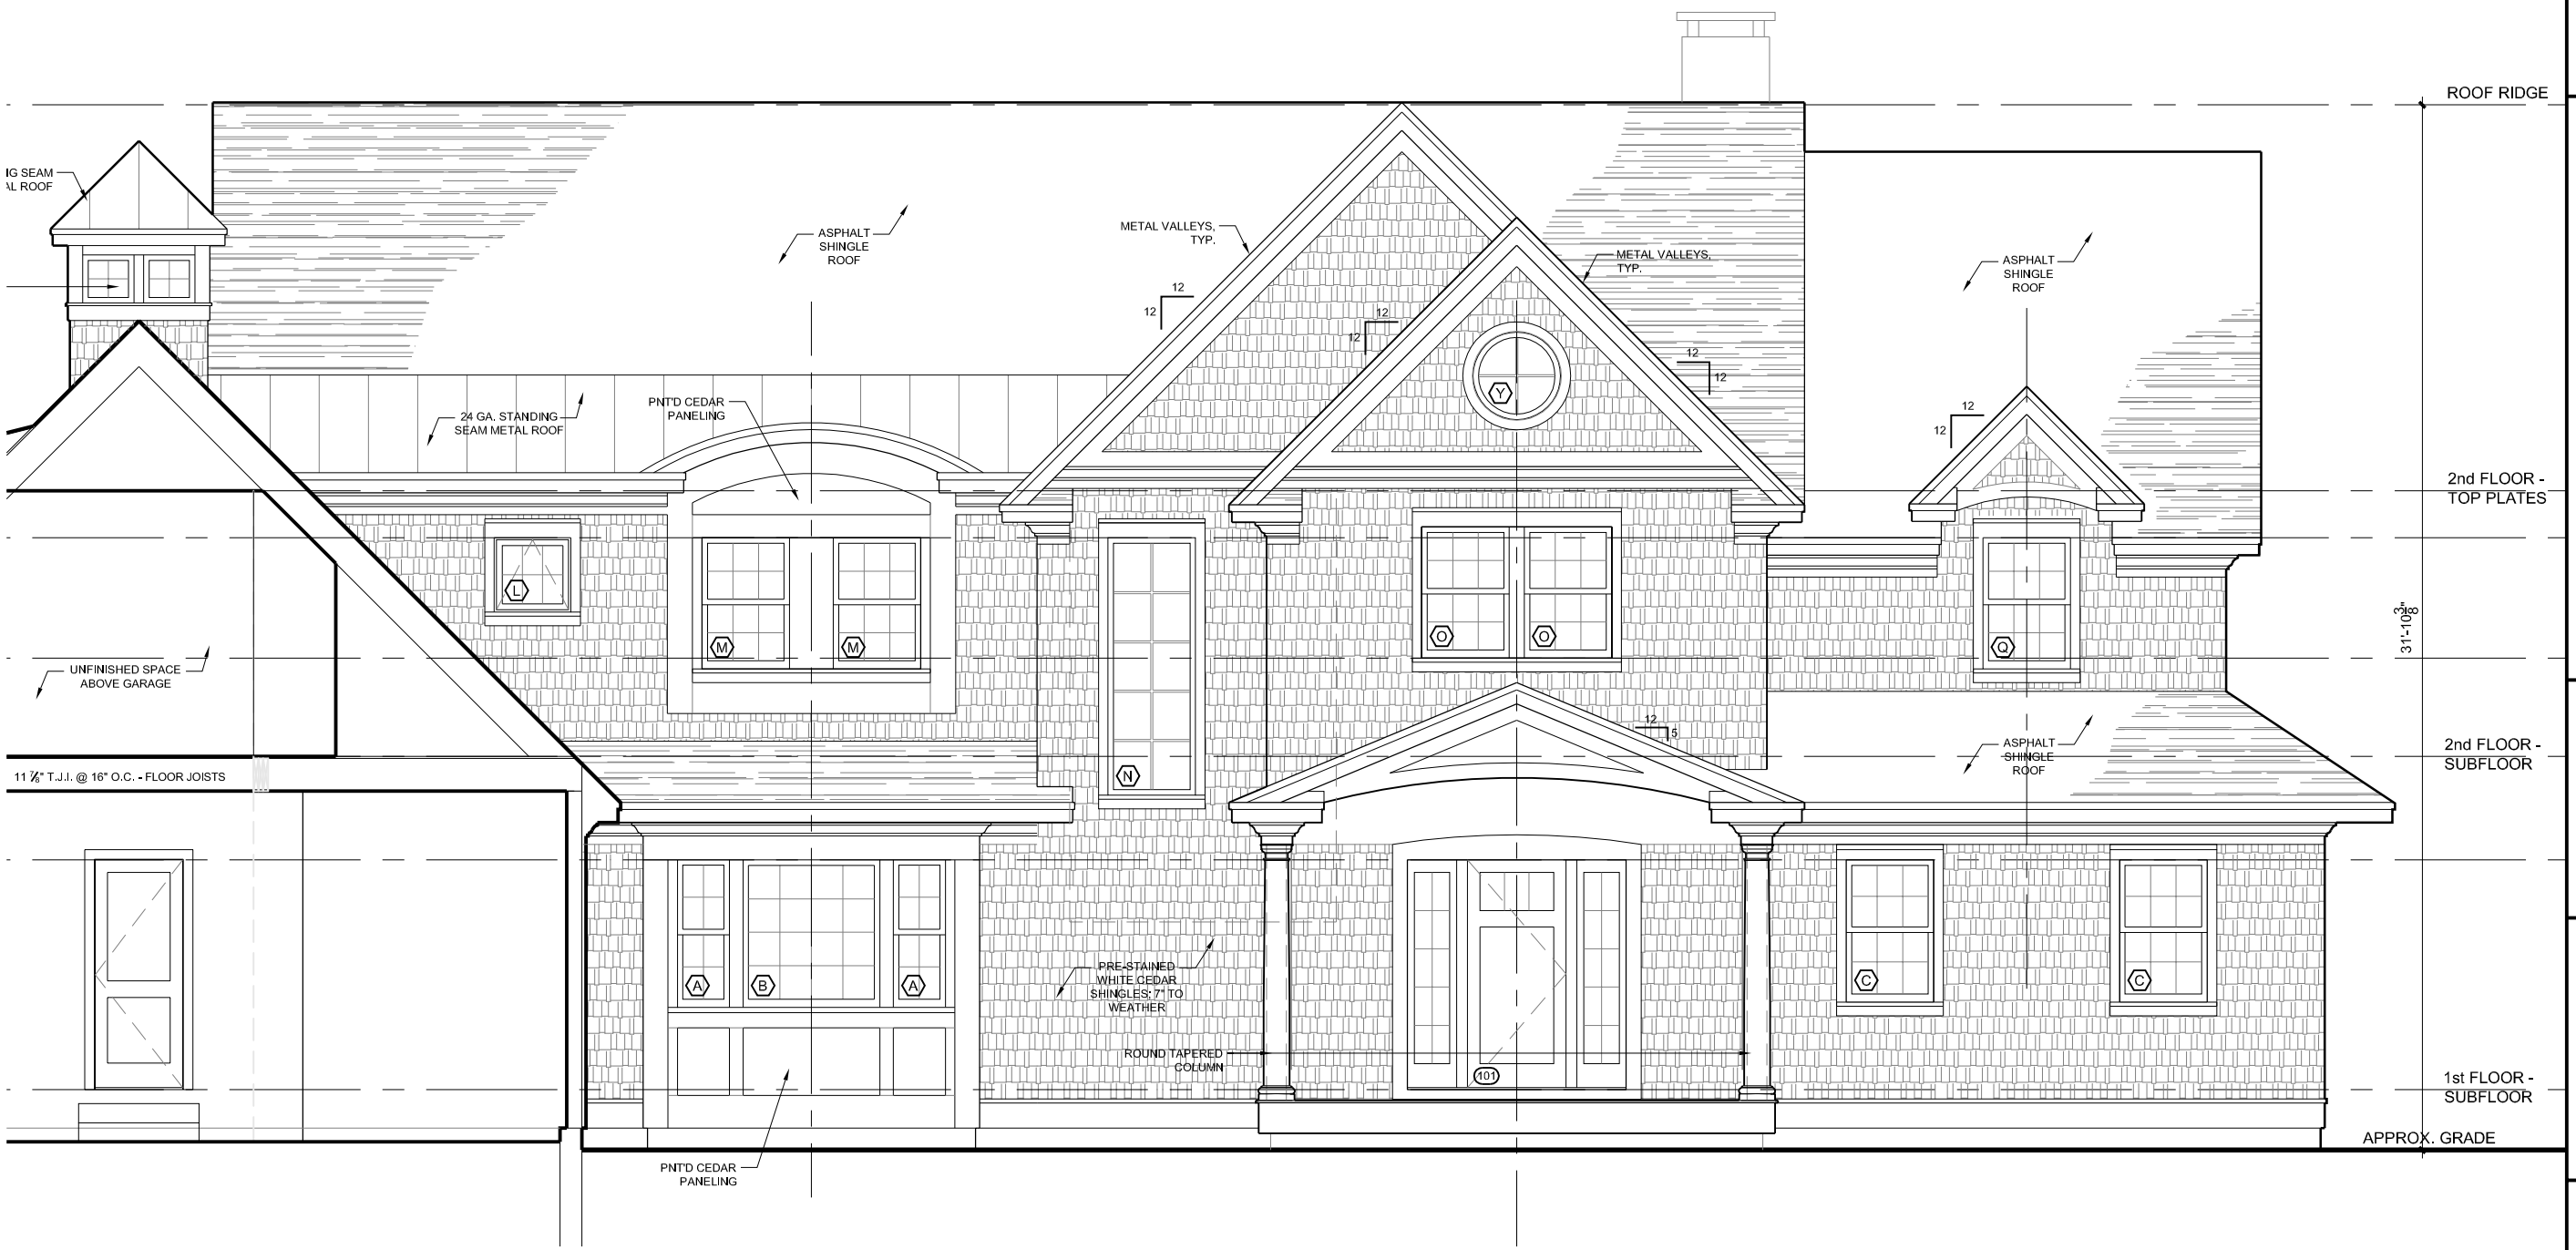

NOT FOR CONSTRUCTION

PEREGRINE
DESIGN / BUILD
49 Commerce Ave. Unit A1
S Burlington, VT 05403
802-383-1808

Boardman Residence

125 South Cove Road
Burlington, VT 05401

Revised:

Date: 04/30/21

Scale: 3/16"=1'-0"

East Elevation

A4.1

NOT FOR CONSTRUCTION

PEREGRINE
DESIGN / BUILD
49 Commerce Ave. Unit A1
S Burlington, VT 05403
802-383-1808

Boardman Residence

125 South Cove Road
Burlington, VT 05401

Revised:

Date: 04/30/21

Scale: 3/16"=1'-0"

West Elevation

A4.2

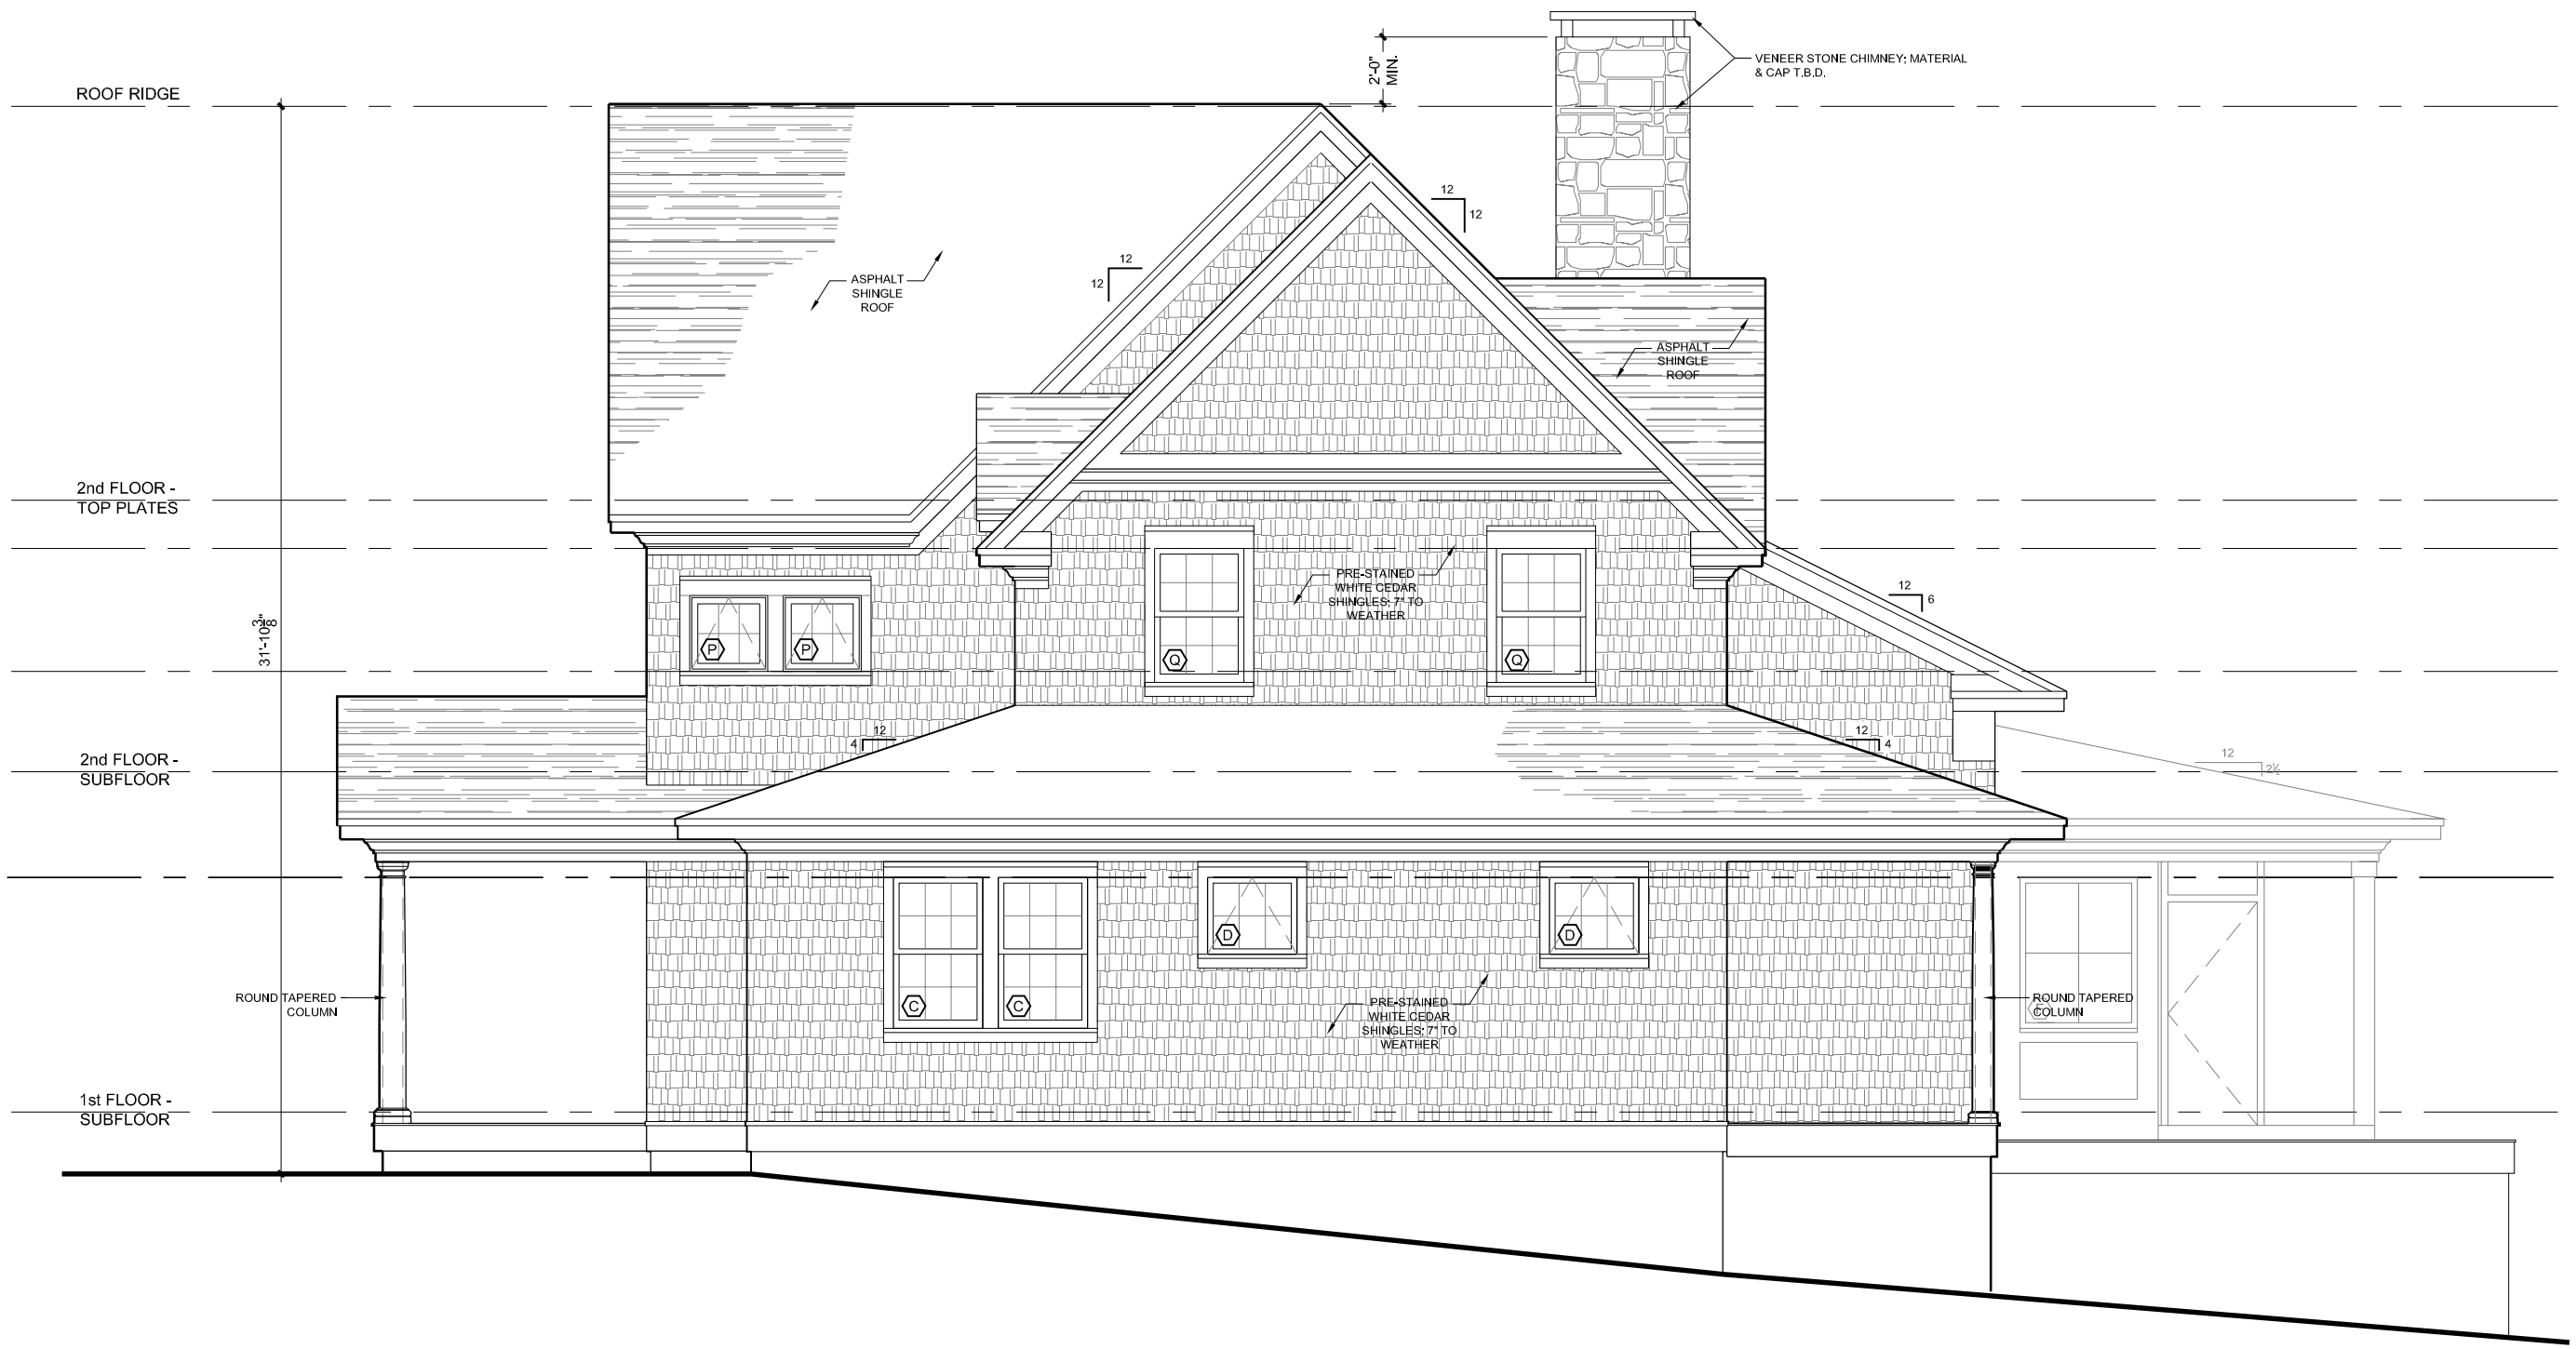

NOT FOR CONSTRUCTION

PEREGRINE
DESIGN / BUILD
49 Commerce Ave. Unit A1
S Burlington, VT 05403
802-383-1808

Boardman Residence

125 South Cove Road
Burlington, VT 05401

Revised:

Date: 04/30/21

Scale: 3/16"=1'-0"

North Elevation

A4.3

NOT FOR CONSTRUCTION

PEREGRINE
DESIGN / BUILD
49 Commerce Ave. Unit A1
S Burlington, VT 05403
802-383-1808

Boardman Residence

125 South Cove Road
Burlington, VT 05401

Revised:

Date: 04/30/21

Scale: 3/16"=1'-0"

South Elevation

A4.4

NOT FOR CONSTRUCTION

PEREGRINE
DESIGN / BUILD
49 Commerce Ave. Unit A1
S Burlington, VT 05403
802-383-1808

Boardman Residence

125 South Cove Road
Burlington, VT 05401

Revised:

Date: 04/30/21

Scale: 3/16"=1'-0"

Garage Elevation

A4.5