CONNOLLY RESIDENCE

42 ALEXIS DRIVE, BURLINGTON, VT

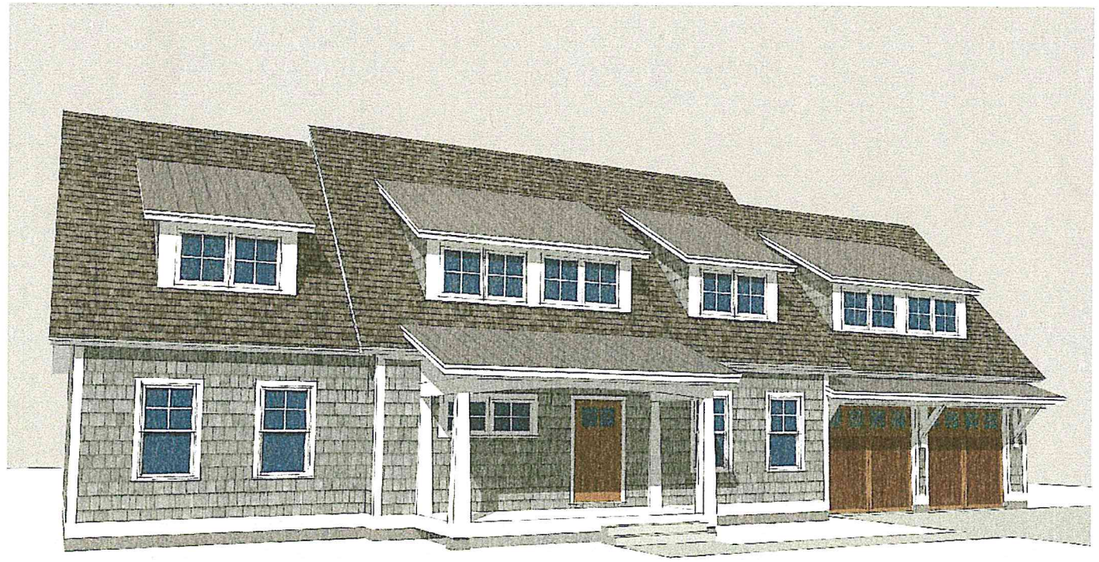

DRAWING LIST (11X17 SET)

A0.0	COVER SHEET
S1.1	SITE PLAN AND LANDSCAPING PLAN
S1.2	OVERALL SITE AREA
A2.1	FIRST FLOOR PLAN
A2.2	SECOND FLOOR PLAN & ROOF PLAN
A3.1	EXTERIOR ELEVATIONS
A3.2	EXTERIOR ELEVATIONS
A4.1	BUILDING SECTIONS AND WALL SECTIONS

RECEIVED
AUG 26 2016
DEPARTMENT OF
PLANNING & ZONING

Connolly Residence
42 Alexis Drive
Burlington, VT

OWNER:
Elizabeth and Bryan Connolly
Burlington, VT

ARCHITECT:
S2 Architecture
5224 Shelburne Rd.
Shelburne, VT 05482
Phone:(802) 985-5595

ZONING PERMIT SET

DATE: 8.26.16

REVISIONS

COVER SHEET

A0.0

Zoning Requirements

- Waterfront Residential - Low Density (RL-W)
- Standard Uses: Single detached family dwelling.
- Front yard = Average of 2 adjacent lots on East side (32') +/- 5' (SEE S1.2 IN 11X17 DRAWING PACKAGE FOR ADJACENT SETBACK MEASUREMENTS); side yard = Min. 10% of lot width or average of adjacent lots (13'); Rear yard = Min 25% of lot depth but not less than 20' or max. 75' (48')
- Maximum height = Allowable 35' (Ridge height -29'-7"; Eave height -12'-1"; Average = 20'-10")
- Maximum lot coverage = 35% (actual 18%)

Proposed Coverage:

- House - 1,696 sf
- Garage - 666 sf
- Front Porch - 120 sf
- Back porch and screened porch - 659 sf
- Walkway - 177 sf
- Driveway - 902 sf.
- Total area - 4,220 sf
- Lot area = 22,998 sf / 0.53 acres
- Proposed coverage (4,220 sf / 22,998 sf) = 18%

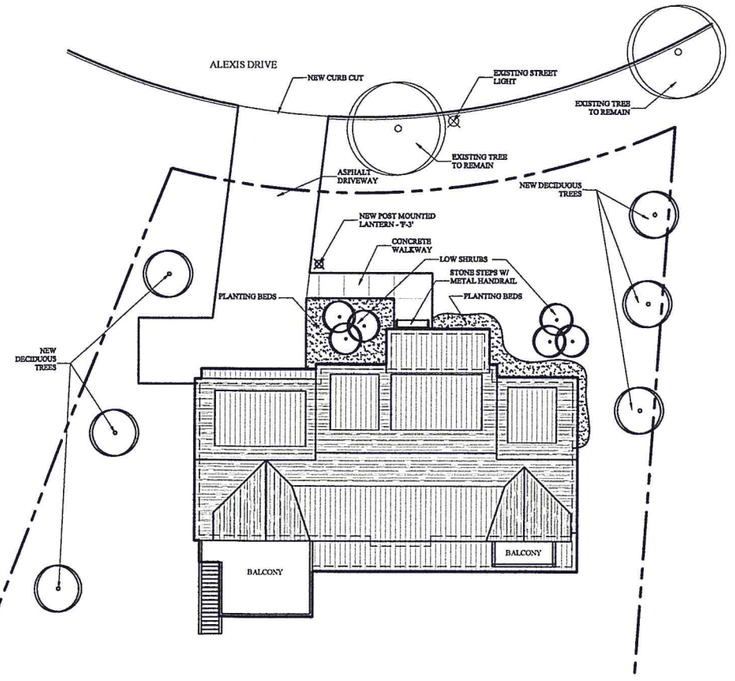

2 LANDSCAPING PLAN
SCALE: 1" = 30'

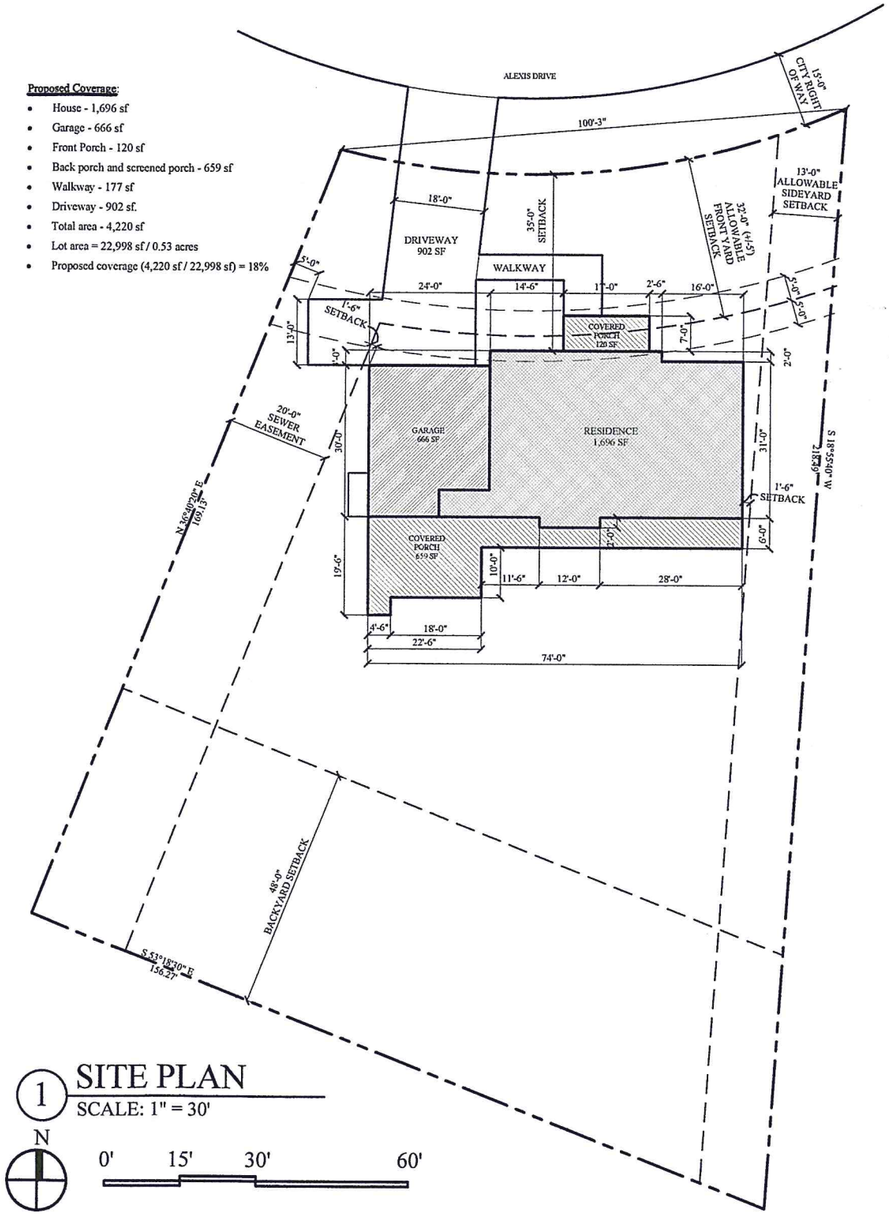

1 SITE PLAN
SCALE: 1" = 30'

N
0' 15' 30' 60'

Connolly Residence
42 Alexis Drive
Burlington, VT

OWNER:
Elizabeth and Bryan Connolly
Burlington, VT

ARCHITECT:
S2 Architecture
5224 Shelburne Rd.
Shelburne, VT 05482
Phone:(802) 985-5595

RECEIVED
AUG 26 2016
DEPARTMENT OF
PLANNING & ZONING

ZONING PERMIT SET

DATE: 8.26.16

REVISIONS

SITE PLAN AND LANDSCAPING PLAN

S1.1

RECEIVED
AUG 26 2016
DEPARTMENT OF PLANNING & ZONING

Sheet Title:	Overall Site Area
Project Title:	42 Alexis Drive Burlington, VT
Designed By:	PB
Checked By:	-
Drawn By:	PB
Scale:	1" = 50'
Date:	2016

S1.2

EVp 15856

Check By:
Brian Connolly

ENGINEERING VENTURES PC

208 Flynn Avenue, Suite 2A Burlington, VT 05401
tel. 802.863.6225 • fax 802.863.6306

85 Mechanic Street, Suite 330A Lebanon, NH 03766
tel. 603.442.9333 • fax 603.442.5931

www.engineeringventures.com

Rev. No.	Description	Chkd.

Stamp

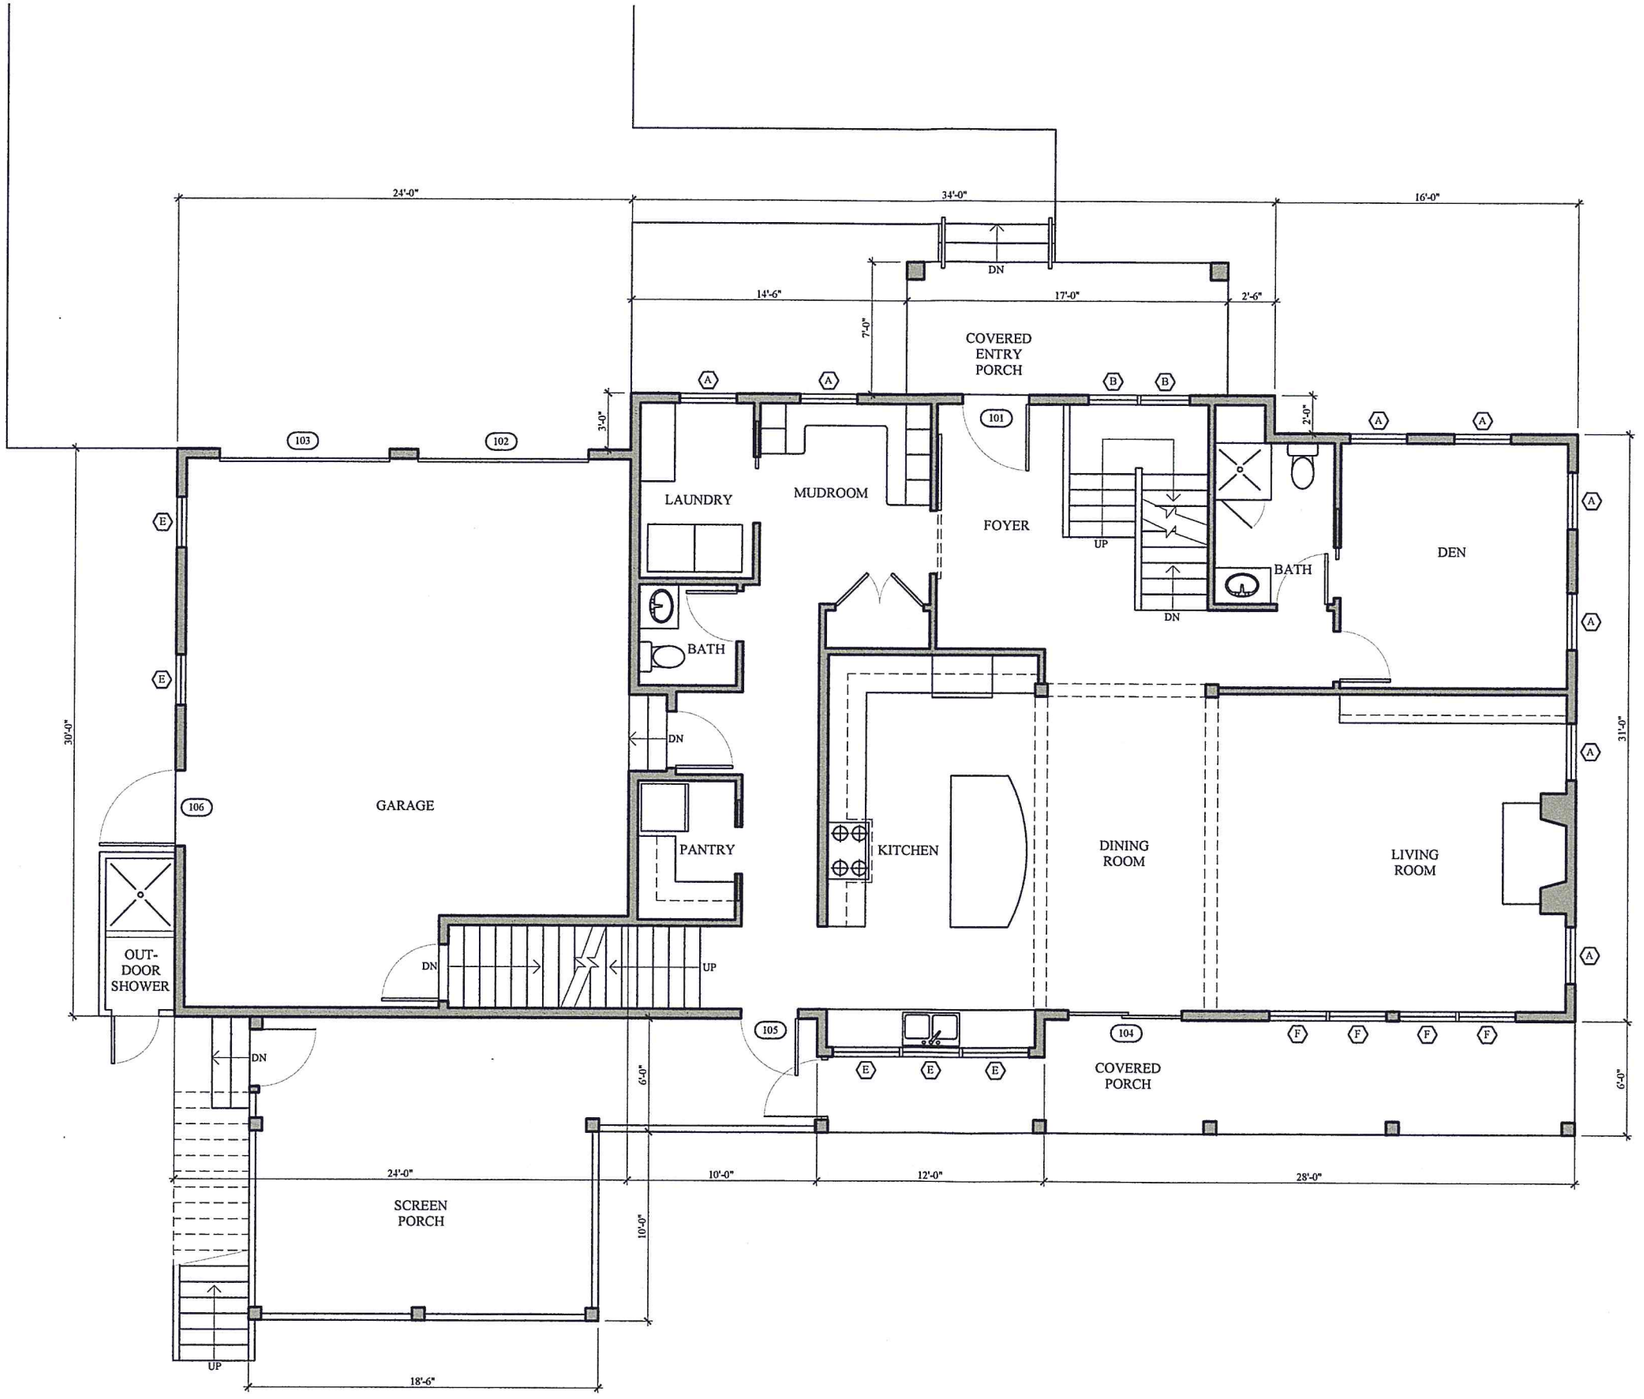

1 FIRST FLOOR PLAN
SCALE: 1/8" = 1'-0"

N

Connolly Residence

42 Alexis Drive
Burlington, VT

OWNER:
Elizabeth and Bryan Connolly
Burlington, VT

ARCHITECT:
S2 Architecture
5224 Shelburne Rd.
Shelburne, VT 05482
Phone:(802) 985-5595

RECEIVED
AUG 26 2016
DEPARTMENT OF
ZONING

ZONING
PERMIT SET

DATE: 8.26.16

REVISIONS

FIRST FLOOR PLAN

A2.1

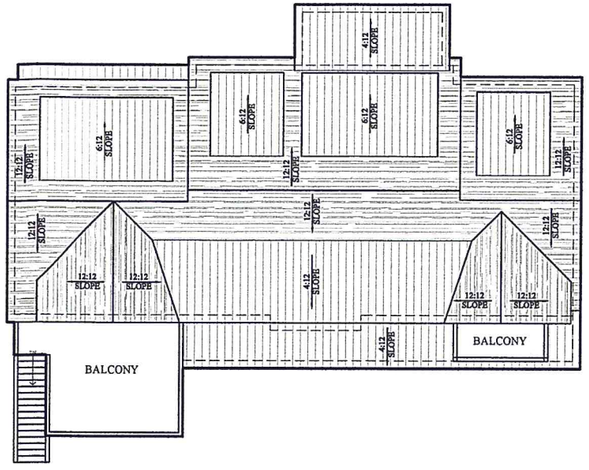

2 ROOF PLAN
SCALE: 1" = 20'

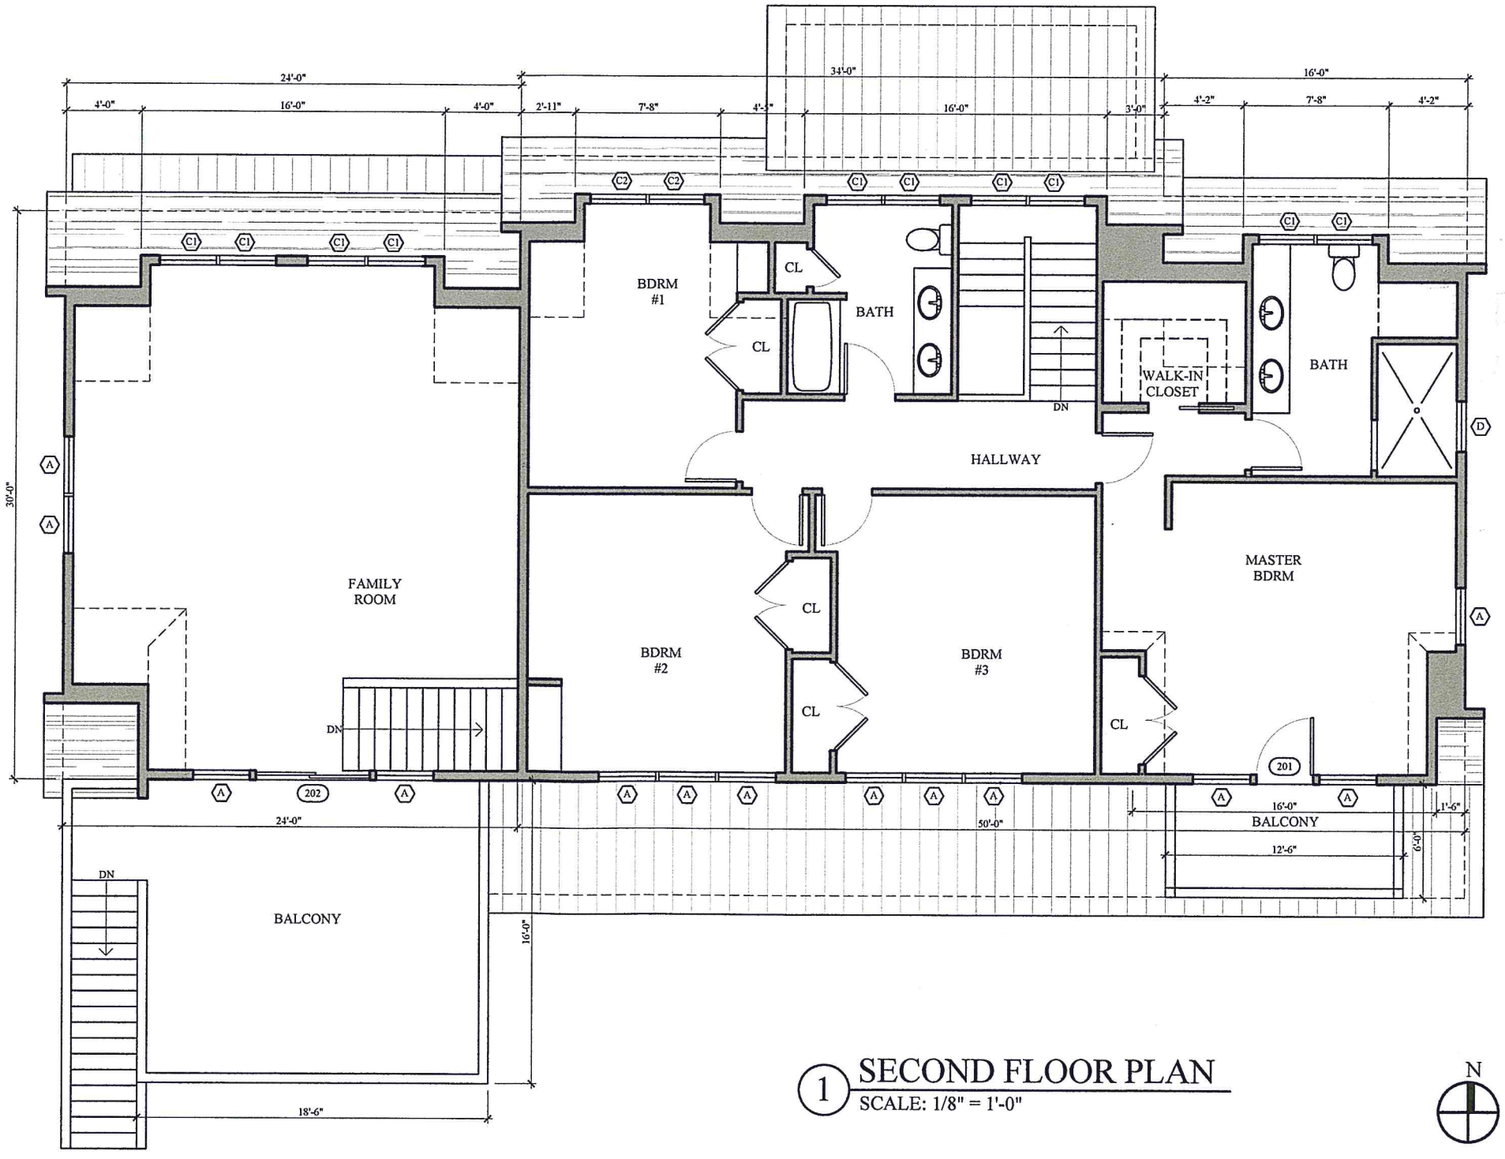

1 SECOND FLOOR PLAN
SCALE: 1/8" = 1'-0"

N

Connolly Residence
42 Alexis Drive
Burlington, VT

OWNER:
Elizabeth and Bryan Connolly
Burlington, VT

ARCHITECT:
S2 Architecture
5224 Shelburne Rd.
Shelburne, VT 05482
Phone:(802) 985-5595

RECEIVED
AUG 26 2016
DEPARTMENT OF PLANNING & ZONING

ZONING PERMIT SET

DATE: 8.26.16

REVISIONS

SECOND FLOOR PLAN AND ROOF PLAN

A2.2

EXTERIOR MATERIAL LIST

- SIDING - WHITE CEDAR SHINGLES. SOLID STAIN (CABOT - PEWTER GRAY)
- EXTERIOR TRIM - RED CEDAR OR CEMENT BOARD TRIM - SOLID STAIN (CABOT - WHITE)
- ASPHALT ROOFING - ARCHITECTURAL GRADE - CERTAINTEED (COLOR - WEATHERED WOOD)
- STANDING SEAM METAL ROOFING (COLOR - CHARCOAL GRAY)

WINDOW SCHEDULE

TYPE	SIZE (w x h)	ROUGH OPENING * (w x h)	GLAZING	OPERATION	JAMB DEPTH	EXT. MAT.	INT. MAT.	ENERGY STAR	MANUFACTURER	COMMENTS
A	2'-11 1/2" X 4'-11 3/4"	3'-0 1/2" X 5'-0 1/4"	LOW E2 W/ ARGON - SDLS	DBL. HUNG	4-9/16" + CUSTOM EXT.	F.G. CLAD	WOOD	YES	MARVIN INTEGRITY	EGRESS WINDOW
B	3'-0" X 2'-3 1/8"	3'-1" X 2'-3 5/8"	LOW E2 W/ ARGON - SDLS	AWNING	4-9/16" + CUSTOM EXT.	F.G. CLAD	WOOD	YES	MARVIN INTEGRITY	
C1	3'-0" X 3'-3 1/8"	3'-1" X 3'-3 5/8"	LOW E2 W/ ARGON - SDLS	AWNING	4-9/16" + CUSTOM EXT.	F.G. CLAD	WOOD	YES	MARVIN INTEGRITY	
C2	3'-0" X 3'-3 1/8"	3'-1" X 3'-3 5/8"	LOW E2 W/ ARGON - SDLS	CASEMENT	4-9/16" + CUSTOM EXT.	F.G. CLAD	WOOD	YES	MARVIN INTEGRITY	EGRESS WINDOW
D	2'-8" X 2'-11 1/8"	2'-9" X 2'-11 5/8"	LOW E2 W/ ARGON - SDLS	AWNING	4-9/16" + CUSTOM EXT.	F.G. CLAD	WOOD	YES	MARVIN INTEGRITY	
E	2'-8" X 3'-3 1/8"	2'-9" X 3'-3 5/8"	LOW E2 W/ ARGON - SDLS	AWNING	4-9/16" + CUSTOM EXT.	F.G. CLAD	WOOD	YES	MARVIN INTEGRITY	
F	3'-3 1/2" X 5'-7 3/4"	3'-8 1/2" X 5'-8 1/4"	LOW E2 W/ ARGON - SDLS	DBL. HUNG	4-9/16" + CUSTOM EXT.	F.G. CLAD	WOOD	YES	MARVIN INTEGRITY	EGRESS WINDOW

**TYP. HEAD HEIGHTS ARE 7'-0" FOR 1ST FLOOR AND 6'-8" FOR SECOND FLOOR UNLESS NOTED OTHERWISE.
***SEE FLOOR PLANS FOR 'T' TEMPERED GLAZING REQUIREMENTS AT STAIRS AND WINDOW SEATS.

EXTERIOR DOOR SCHEDULE

ID	TYPE	SIZE * (w x h)	GLAZING	SWING	JAMB DEPTH	MATERIAL	MANUFACTURER	COMMENTS
101	EX-1	3'-6" X 6'-8" W/ LITE	LOW E W/ ARGON	SEE PLANS	CUSTOM	WOOD - FIR	SIMPSON OR EQUIV.	
102	EX-5	9'-0" X 8'-0"	SINGLE PANE	OVERHEAD		WOOD - FIR	T.B.D.	
103	EX-5	9'-0" X 8'-0"	SINGLE PANE	OVERHEAD		WOOD - FIR	T.B.D.	
104	EX-4	5'-11" X 6'-10"	LOW E W/ ARGON	IN-FRENCH	CUSTOM	CLAD - WOOD	MARVIN INTEGRITY	
105	EX-3	3'-0 5/16" X 6'-10"	LOW E W/ ARGON	SEE PLANS	CUSTOM	CLAD - WOOD	MARVIN INTEGRITY	
106	EX-2	4'-6" X 6'-8"	N/AP	SEE PLANS	CUSTOM	WOOD - FIR	T.B.D.	
201	EX-3	3'-0 5/16" X 6'-10"	LOW E W/ ARGON	SEE PLANS	CUSTOM	CLAD - WOOD	MARVIN INTEGRITY	
202	EX-4	5'-11" X 6'-10"	LOW E W/ ARGON	IN-FRENCH	CUSTOM	CLAD - WOOD	MARVIN INTEGRITY	

**FOR ROUGH OPENINGS REFER TO MANUFACTURERS SPECIFICATIONS

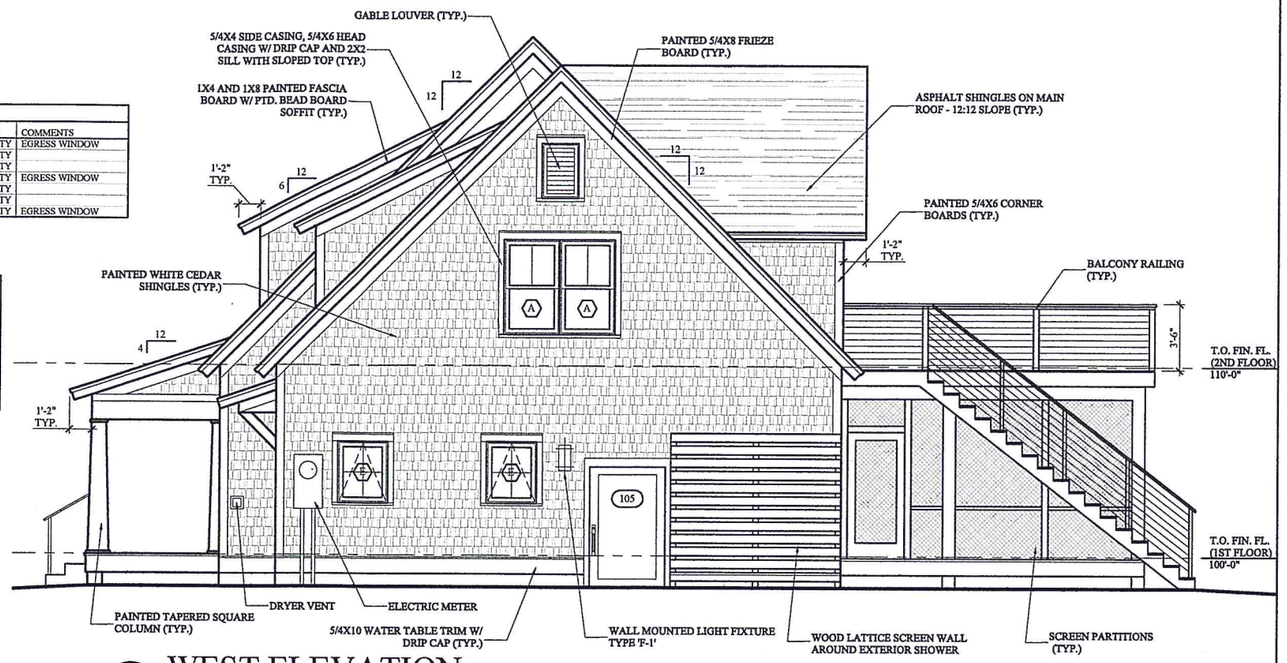

2 WEST ELEVATION
SCALE: 1/8" = 1'-0"

1 NORTH ELEVATION
SCALE: 1/8" = 1'-0"

Connolly Residence
42 Alexis Drive
Burlington, VT

OWNER:
Elizabeth and Bryan Connolly
Burlington, VT

ARCHITECT:
S2 Architecture
5224 Shelburne Rd.
Shelburne, VT 05482
Phone:(802) 985-5595

RECEIVED
AUG 26 2016

ZONING PERMIT SET

DATE: 8.26.16

REVISIONS

ELEVATIONS

A3.1

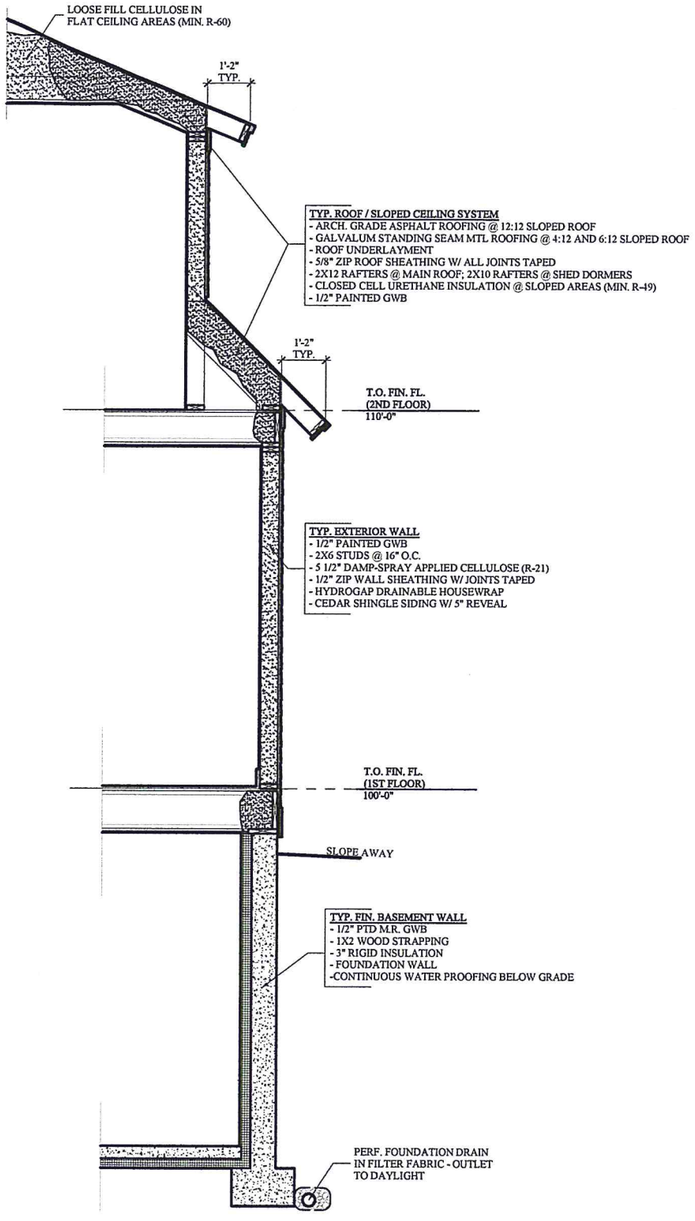

2 TYPICAL EAVE. WALL SECTION

SCALE: 1/4" = 1'-0"

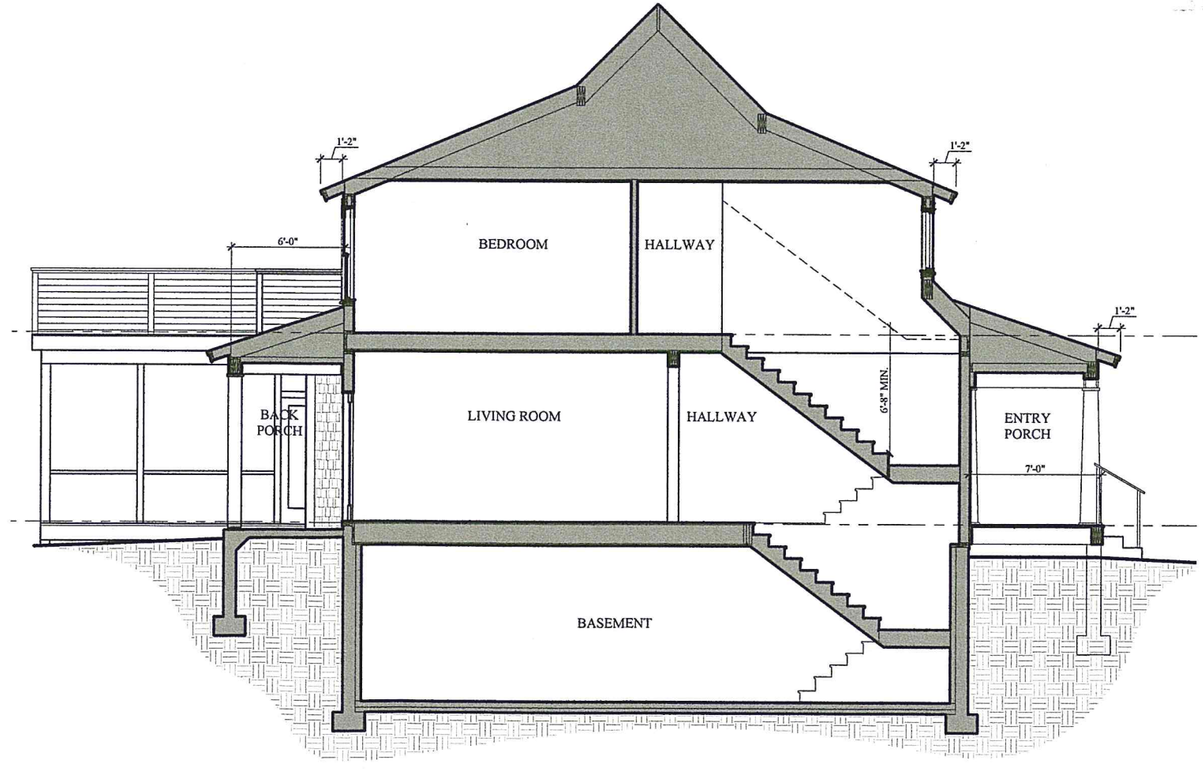

1 NORTH-SOUTH BUILDING SECTION

SCALE: 1/8" = 1'-0"

Connolly Residence
42 Alexis Drive
Burlington, VT

OWNER:
Elizabeth and Bryan Connolly
Burlington, VT

ARCHITECT:
S2 Architecture
5224 Shelburne Rd.
Shelburne, VT 05482
Phone:(802) 985-5595

RECEIVED
AUG 26 2016
PLANNING

ZONING PERMIT SET

DATE: 8.26.16

REVISIONS

BUILDING SECTION AND WALL SECTION

A4.1