RECEIVED
JUN 17 2015
DEPARTMENT OF
PLANNING & ZONING

1 North
1/8" = 1'-0"

Architectural Drafting Services inc.
T 813.649.8078
F 813.649.8085
www.ADS-Studio.com
10946 Cross Creek Blvd. #308
Tampa, FL 33647

ELLIS/ALLES

LIAHONA WAY

No.	Description	Date

NORTH ELEVATION

Project number		A2
Date	10/11/07	
Drawn by		
Checked by	Checker	Scale 1/8" = 1'-0"

10/11/2007 6:41:45 AM

RECEIVED
JUN 17 2015
DEPARTMENT OF
PLANNING & ZONING

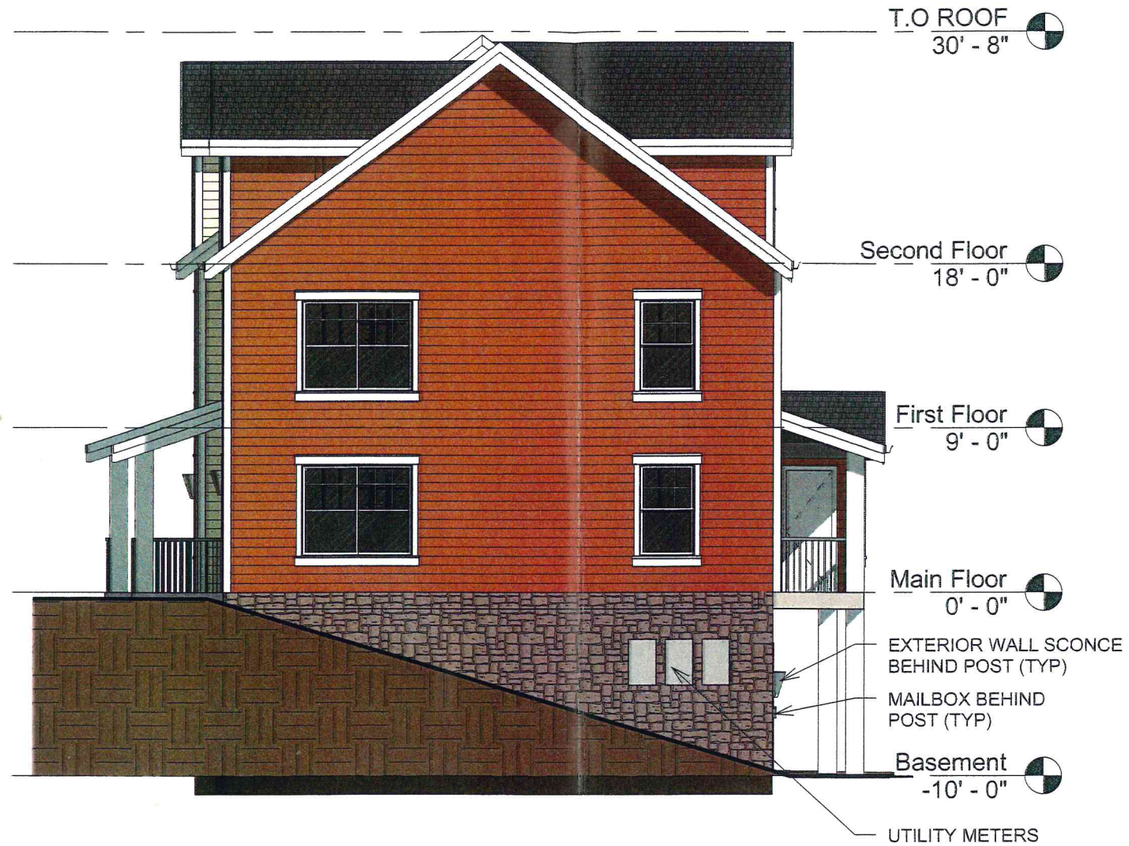

1 East
1/8" = 1'-0"

Architectural Drafting Services inc.
T 813.649.8078
F 813.649.8085
www.ADS-Studio.com
10946 Cross Creek Blvd. #308
Tampa, FL 33647

ELLIS/ALLES

LIAHONA WAY

No.	Description	Date

EAST ELEVATION

Project number	A3
Date 10/11/07	
Drawn by	
Checked by	Scale 1/8" = 1'-0"

10/11/2007 6:42:53 AM

RECEIVED
JUN 17 2015
DEPARTMENT OF
PLANNING & ZONING

1 South
1/8" = 1'-0"

Architectural Drafting Services inc.
Studio
T 813.649.8078
F 813.649.8085
www.ADS-Studio.com
10946 Cross Creek Blvd. #308
Tampa, FL 33647

ELLIS/ALLES
LIAHONA WAY

No.	Description	Date

SOUTH ELEVATION

Project number		A4
Date	10/11/07	
Drawn by	Author	
Checked by	Checker	Scale 1/8" = 1'-0"

10/11/2007 6:44:31 AM

RECEIVED
JUN 17 2015
DEPARTMENT OF
PLANNING & ZONING

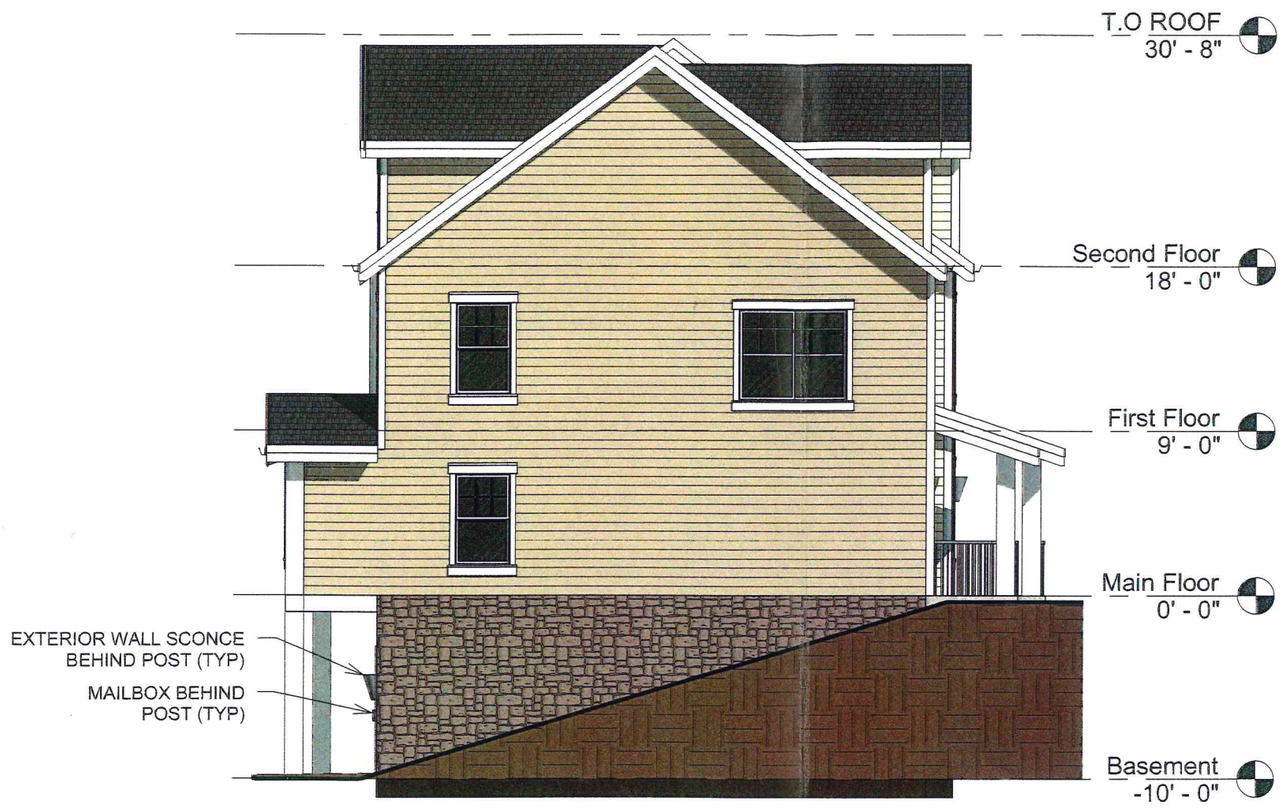

1 West
1/8" = 1'-0"

Architectural Drafting Services inc.
T 813.649.8078
F 813.649.8085
www.ADS-Studio.com
10946 Cross Creek Blvd. #308
Tampa, FL 33647

ELLIS/ALLES
LIAHONA WAY

No.	Description	Date

WEST ELEVATION

Project number	A5
Date 10/11/07	
Drawn by	
Checked by	Scale 1/8" = 1'-0"

10/11/2007 6:45:42 AM