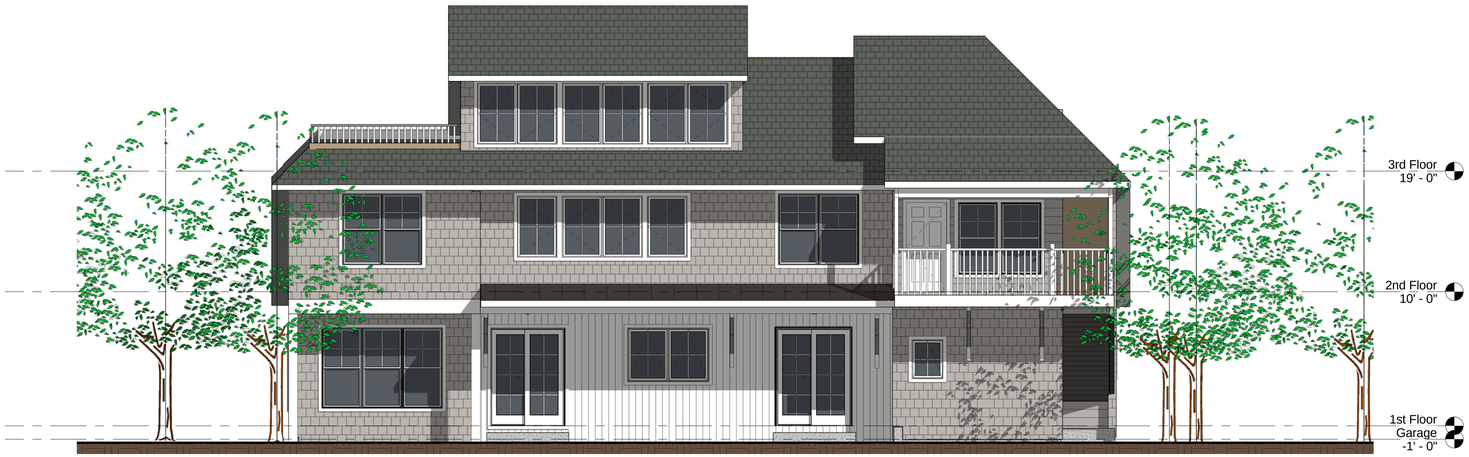

4 East Elevation
3/16" = 1'-0"

3 South Elevation
3/16" = 1'-0"

1 North Elevation
3/16" = 1'-0"

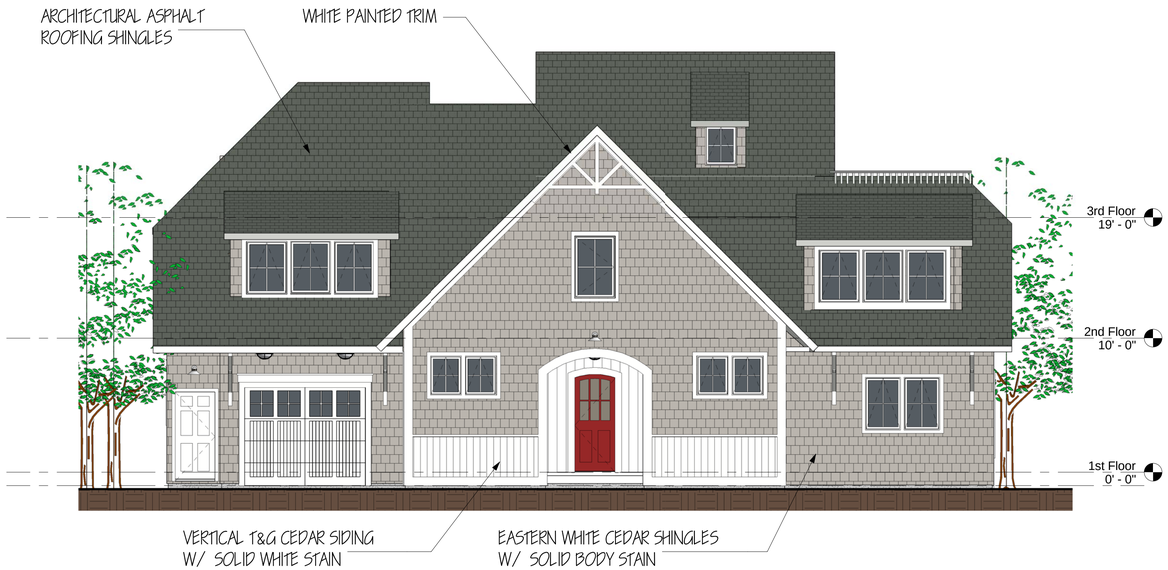

2 West Elevation
3/16" = 1'-0"

Z:\201417\Revit\Senecal-451-Revised.rvt

3/12/2015 11:55:39 AM

REVIEW ISSUE: MARCH 12, 2015

BRAD RABINOWITZ ARCHITECT
200 MAIN STREET BURLINGTON, VERMONT 05401
802 658 0430 T 802 863 6876F
www.bradrabinowitzarchitect.com

Design:
SENECAL Residence at Appletree Point
BURLINGTON, VERMONT

DRAWING TITLE:
EXTERIOR ELEVATIONS - 451

DATE	REVISION

A2.1
3/16" = 1'-0"
October 31, 2014