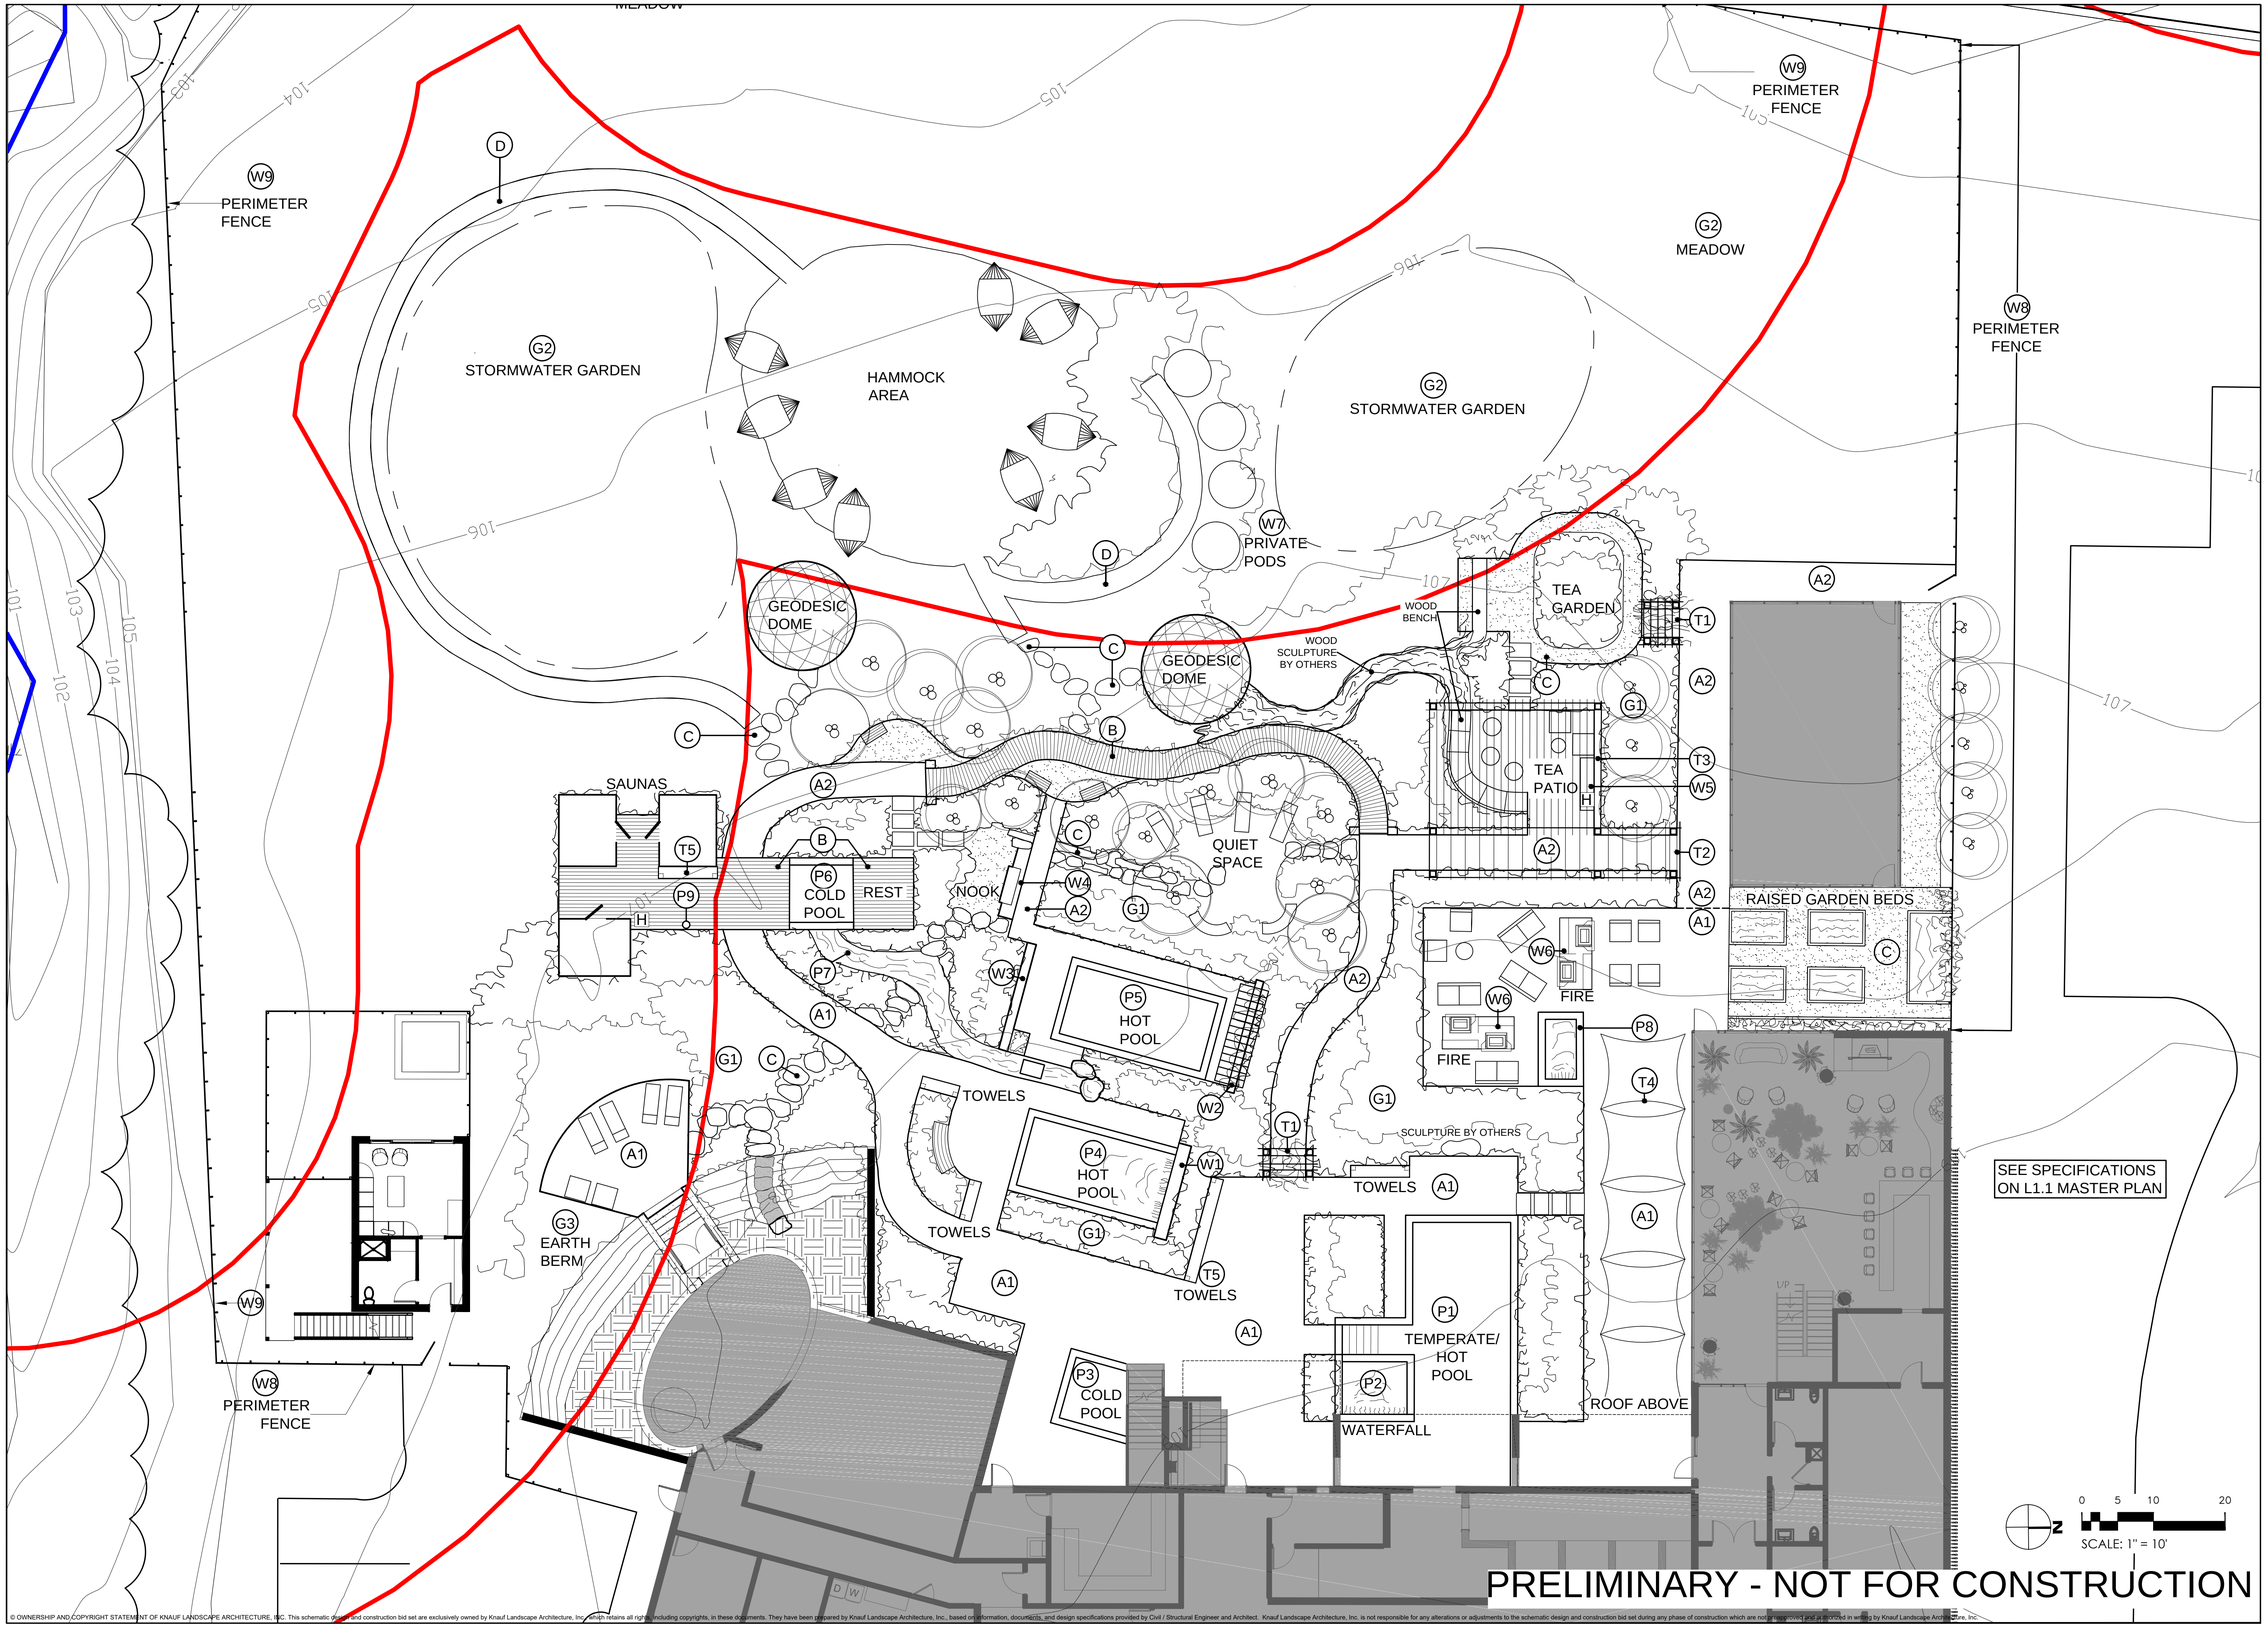

© OWNERSHIP AND COPYRIGHT STATEMENT OF KNAUF LANDSCAPE ARCHITECTURE, INC. This schematic design and construction bid set are exclusively owned by Knauf Landscape Architecture, Inc. which retains all rights, including copyrights, in these documents. They have been prepared by Knauf Landscape Architecture, Inc., based on information, documents, and design specifications provided by Civil / Structural Engineer and Architect. Knauf Landscape Architecture, Inc. is not responsible for any alterations or adjustments to the schematic design and construction bid set during any phase of construction which are not approved and authorized in writing by Knauf Landscape Architecture, Inc.

Knauf LANDSCAPE ARCHITECTURE
525 HERCULES DRIVE
SUITE 2B
COLCHESTER, VT 05446
802.522.0676
CYNTHIA@CYNTHIAKNAUF.COM
CYNTHIAKNAUF.COM

Wiemann Lamphere ARCHITECTS

PROJECT NAME
Silt Botanica
453 Pine Street
Burlington, Vermont

SHEET TITLE
Schematic Landscape Plan

REVISIONS:

DATE: 22.11.21
SCALE: As Indicated
DRAWN BY: FRC

SHEET
L2.1