RECEIVED
AUG 04 2016
DEPARTMENT OF
PLANNING & ZONING

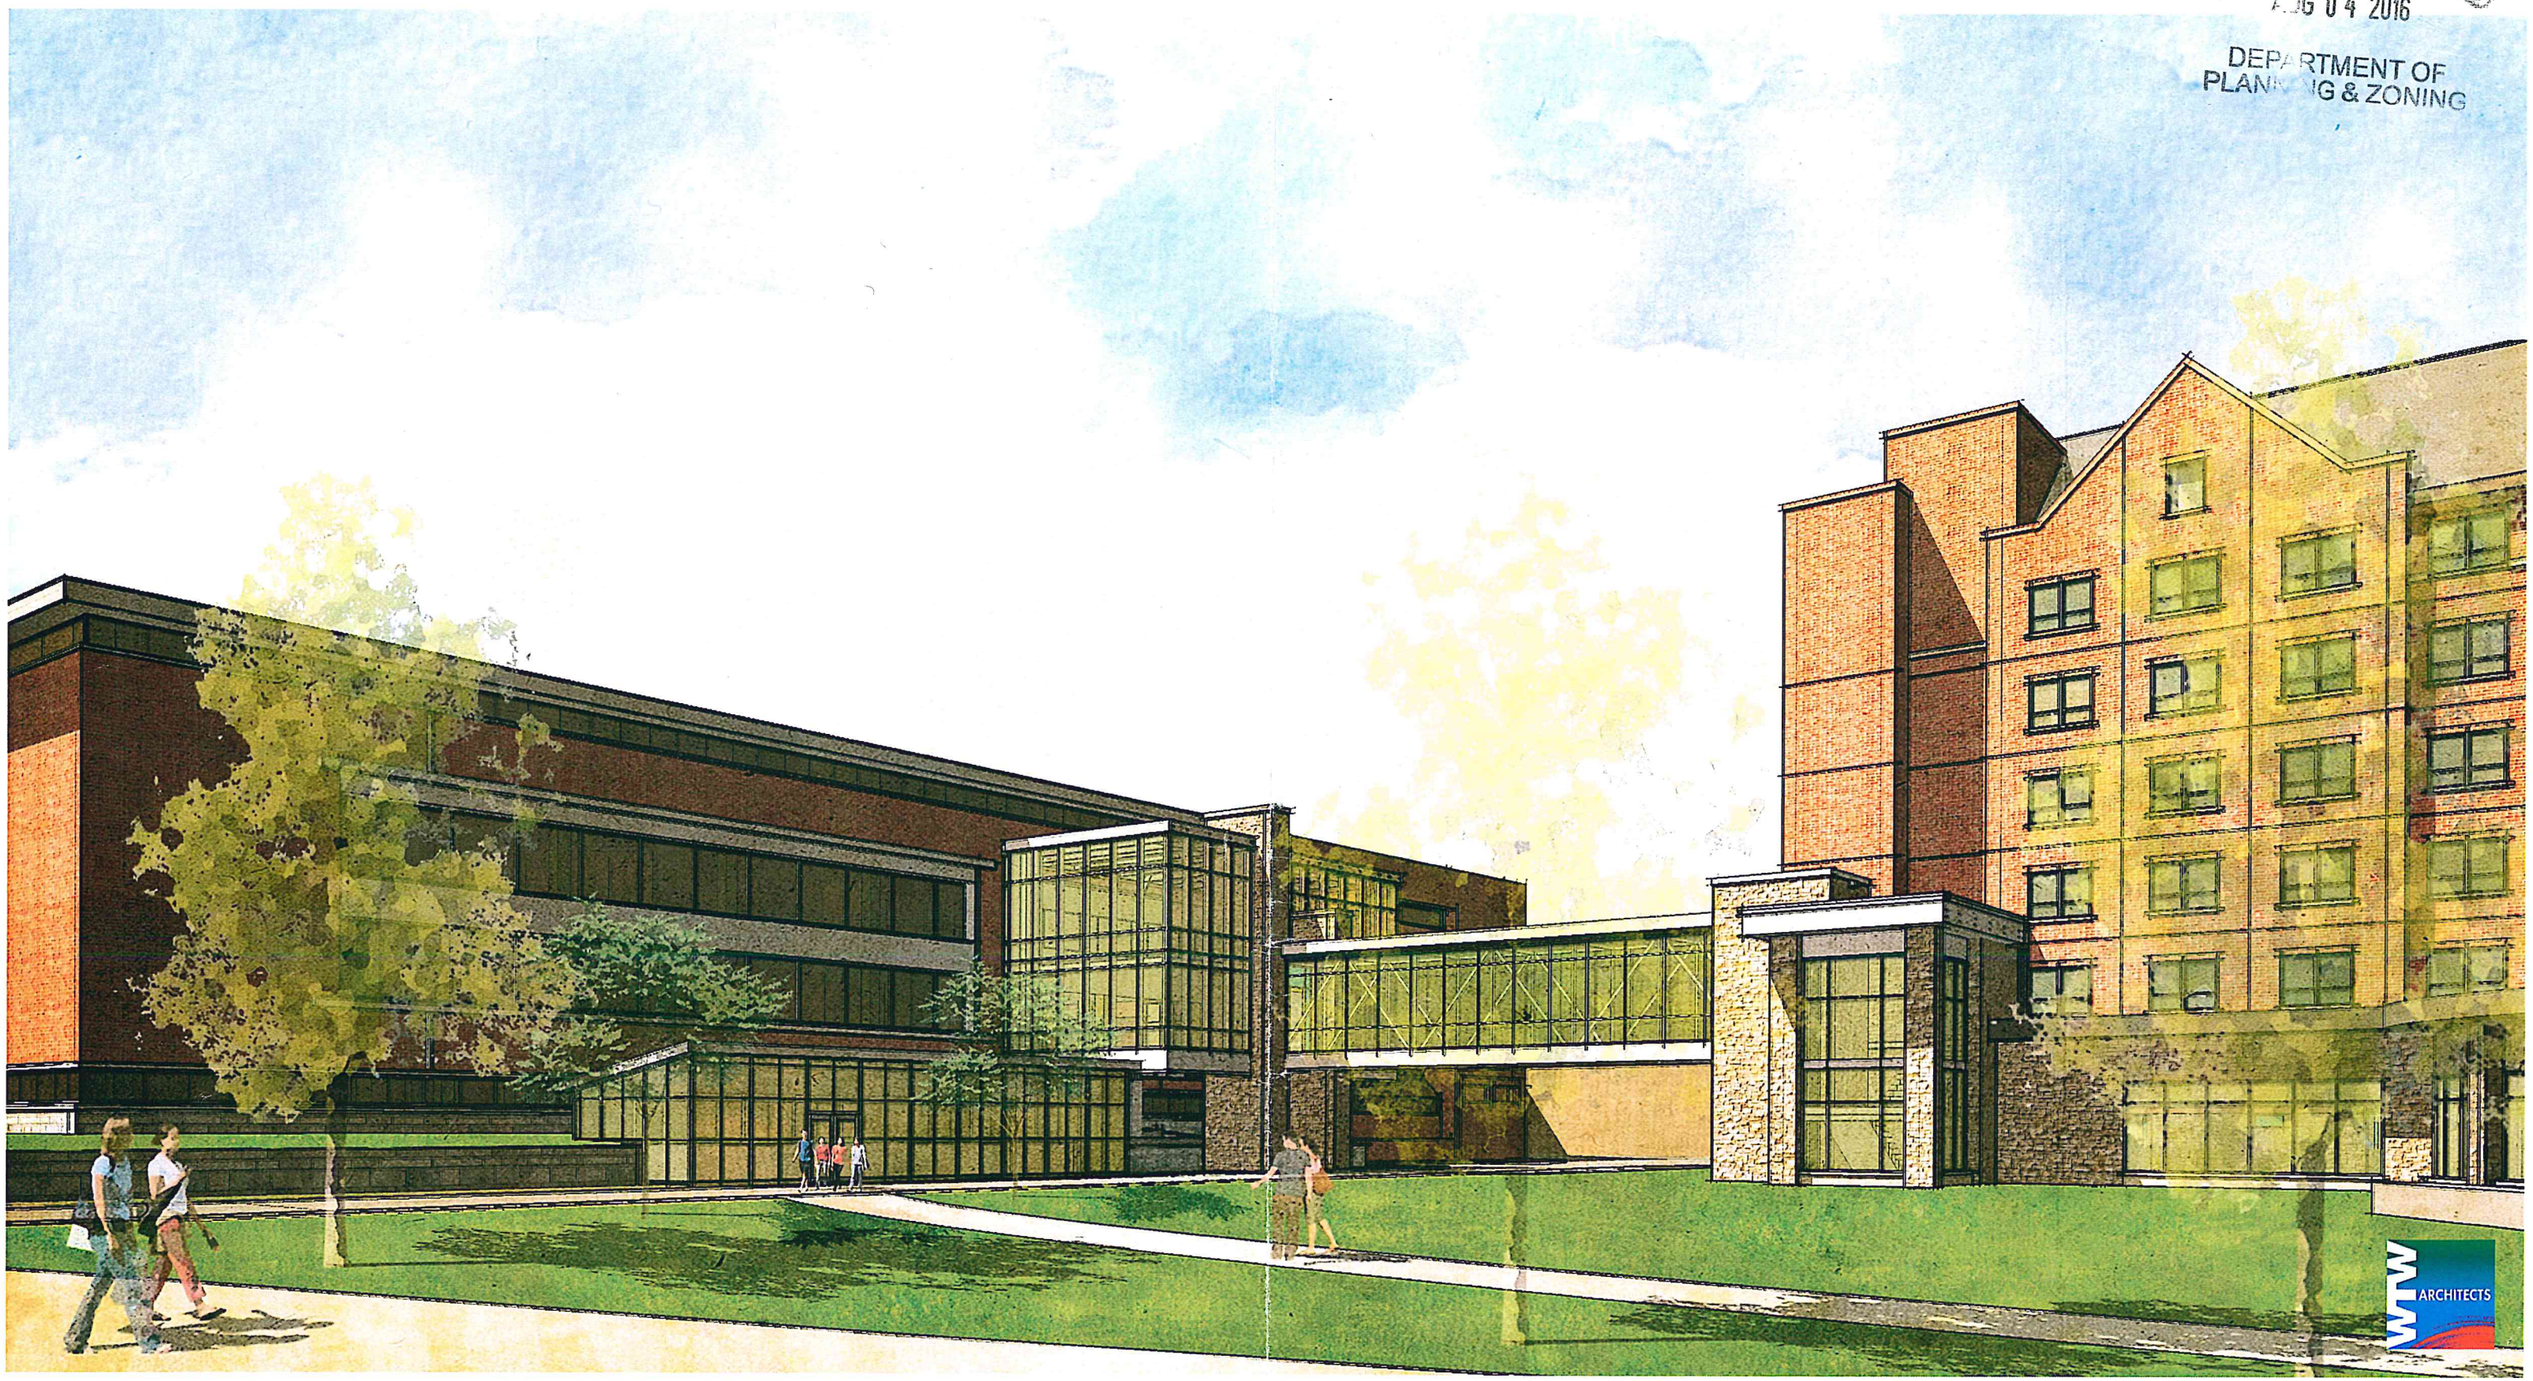

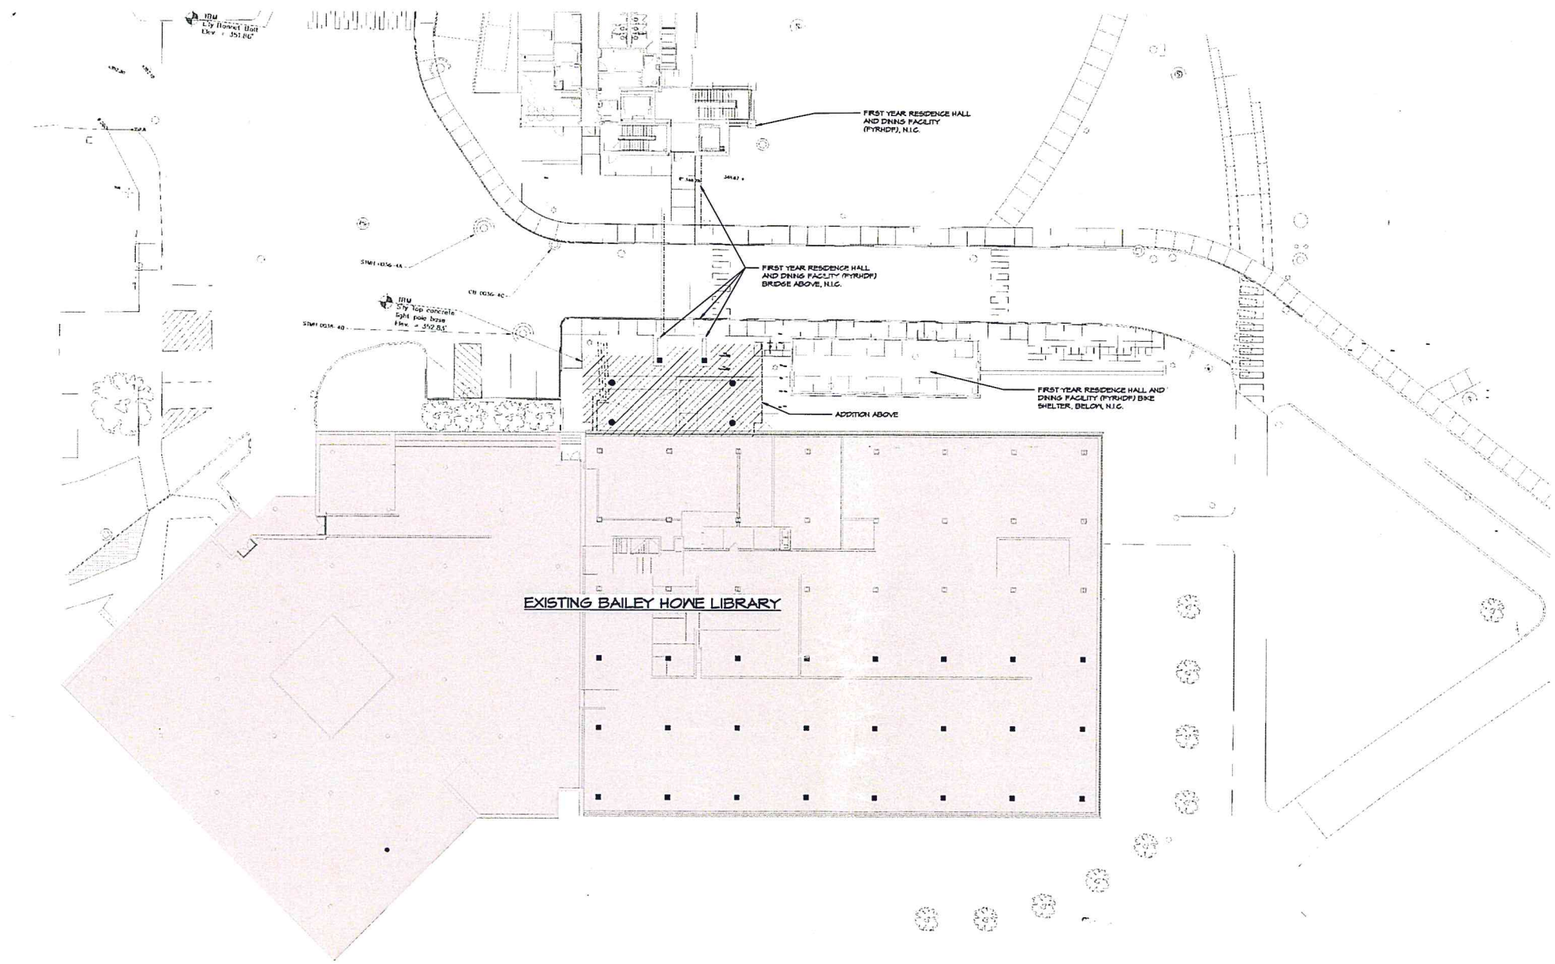


BH Site Plan
1/16" = 1'-0"

BLDG NORTH
NORTH

WTW ARCHITECTS

Timber Court
127 Anderson Street
Pittsburgh, PA 15212
Tel. 412-321-0330
Fax 412-321-2431

| Rev. | Date | Comment |
|---|---|---|

**NOT FOR CONSTRUCTION**

ISSUED: [illegible]

**Bailey Howe Library Addition**

The UNIVERSITY of VERMONT
170 Carrigan Drive
Burlington, VT 05405

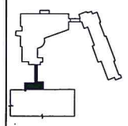

## Site Plan

DD Submission

WTW PROJECT NO. 21-[illegible]
© WTW ARCHITECTS 2016

**A1.0**

RECEIVED
AUG 04 2016
DEPARTMENT OF PLANNING & ZONING

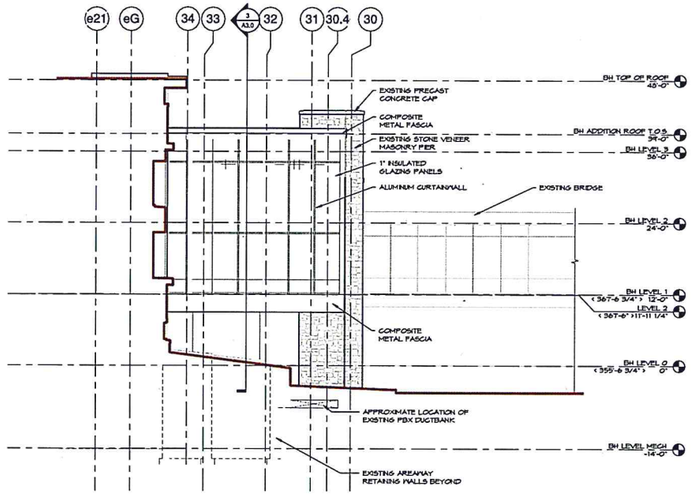


2 EAST ELEVATION
A2.0 1/8" = 1'-0"

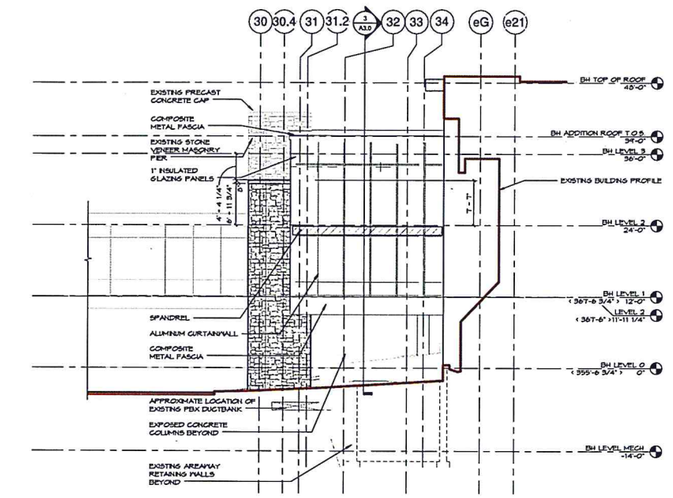


3 WEST ELEVATION
A2.0 1/8" = 1'-0"

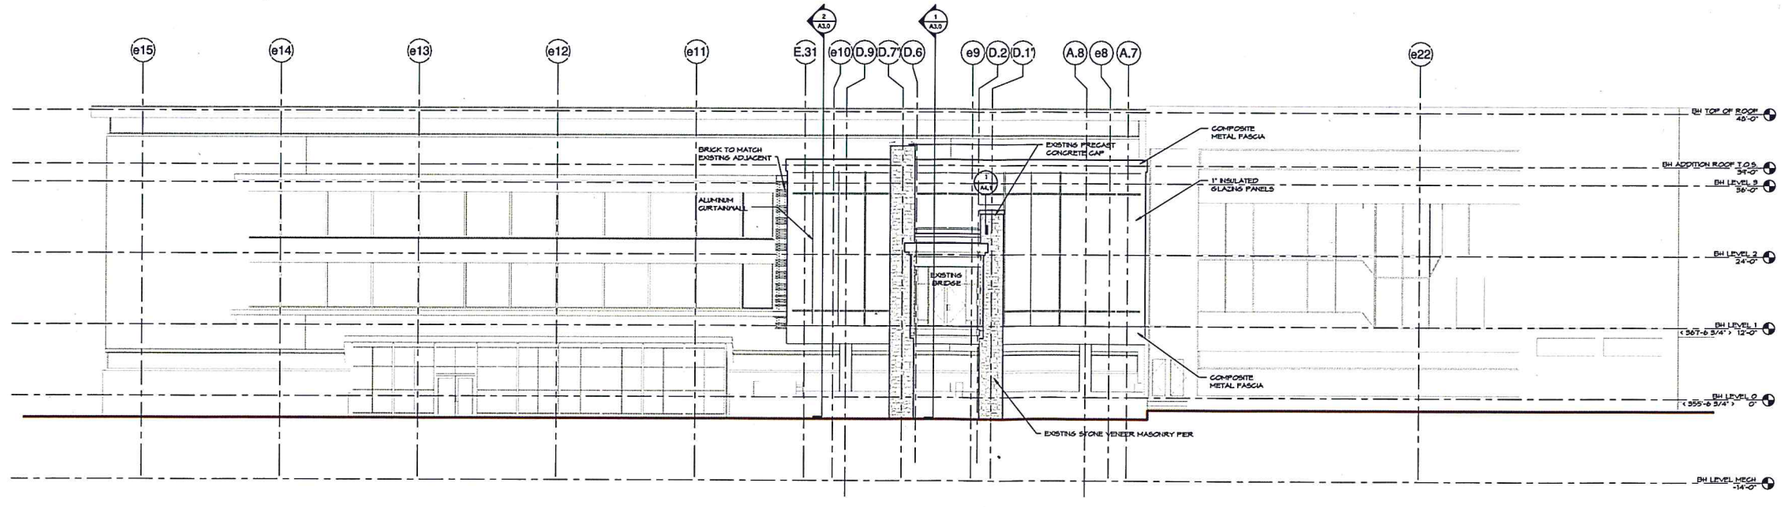


1 NORTH ELEVATION
A2.0 1/8" = 1'-0"

WTW ARCHITECTS

Timber Court
127 Peterson Street
Pittsburgh, PA 15212
Tel: 412-321-0500
Fax: 412-321-0509

| Rev. | Date | Comment |
|---|---|---|

RECEIVED
AUG 04 2016
DEPARTMENT OF PLANNING & ZONING

**NOT FOR CONSTRUCTION**

ISSUED: [illegible]

**Bailey Howe Library Addition**

The UNIVERSITY of VERMONT
170 Carrigan Drive
Burlington, VT 05405

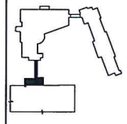

**Elevations**

DD Submission

WTW PROJECT NO. 71-4019
©WTW ARCHITECTS 2015

**A2.0**

Bailey Howe Library Addition

The University of Vermont

05/17/16 **Level 0 Plan**

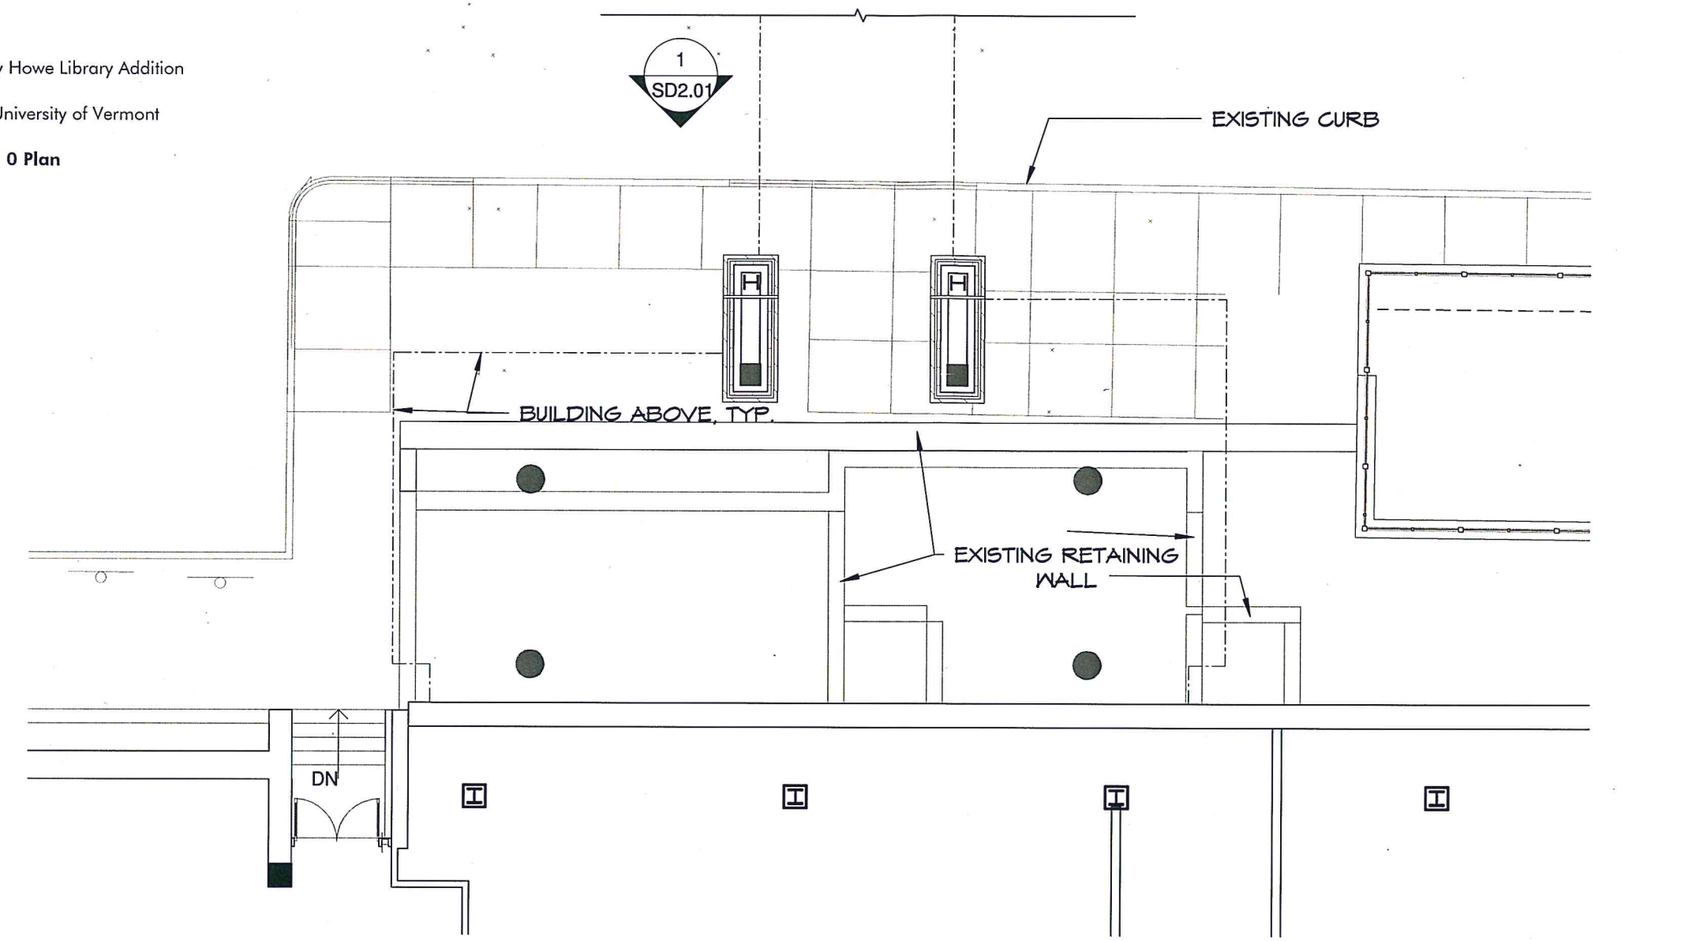


1 BH LEVEL 0
3/32" = 1'-0"

Bailey Howe Library Addition

The University of Vermont

05/17/16

**Level 1 Plan**

RECEIVED
AUG 04 2016
DEPARTMENT OF
PLANNING & ZONING

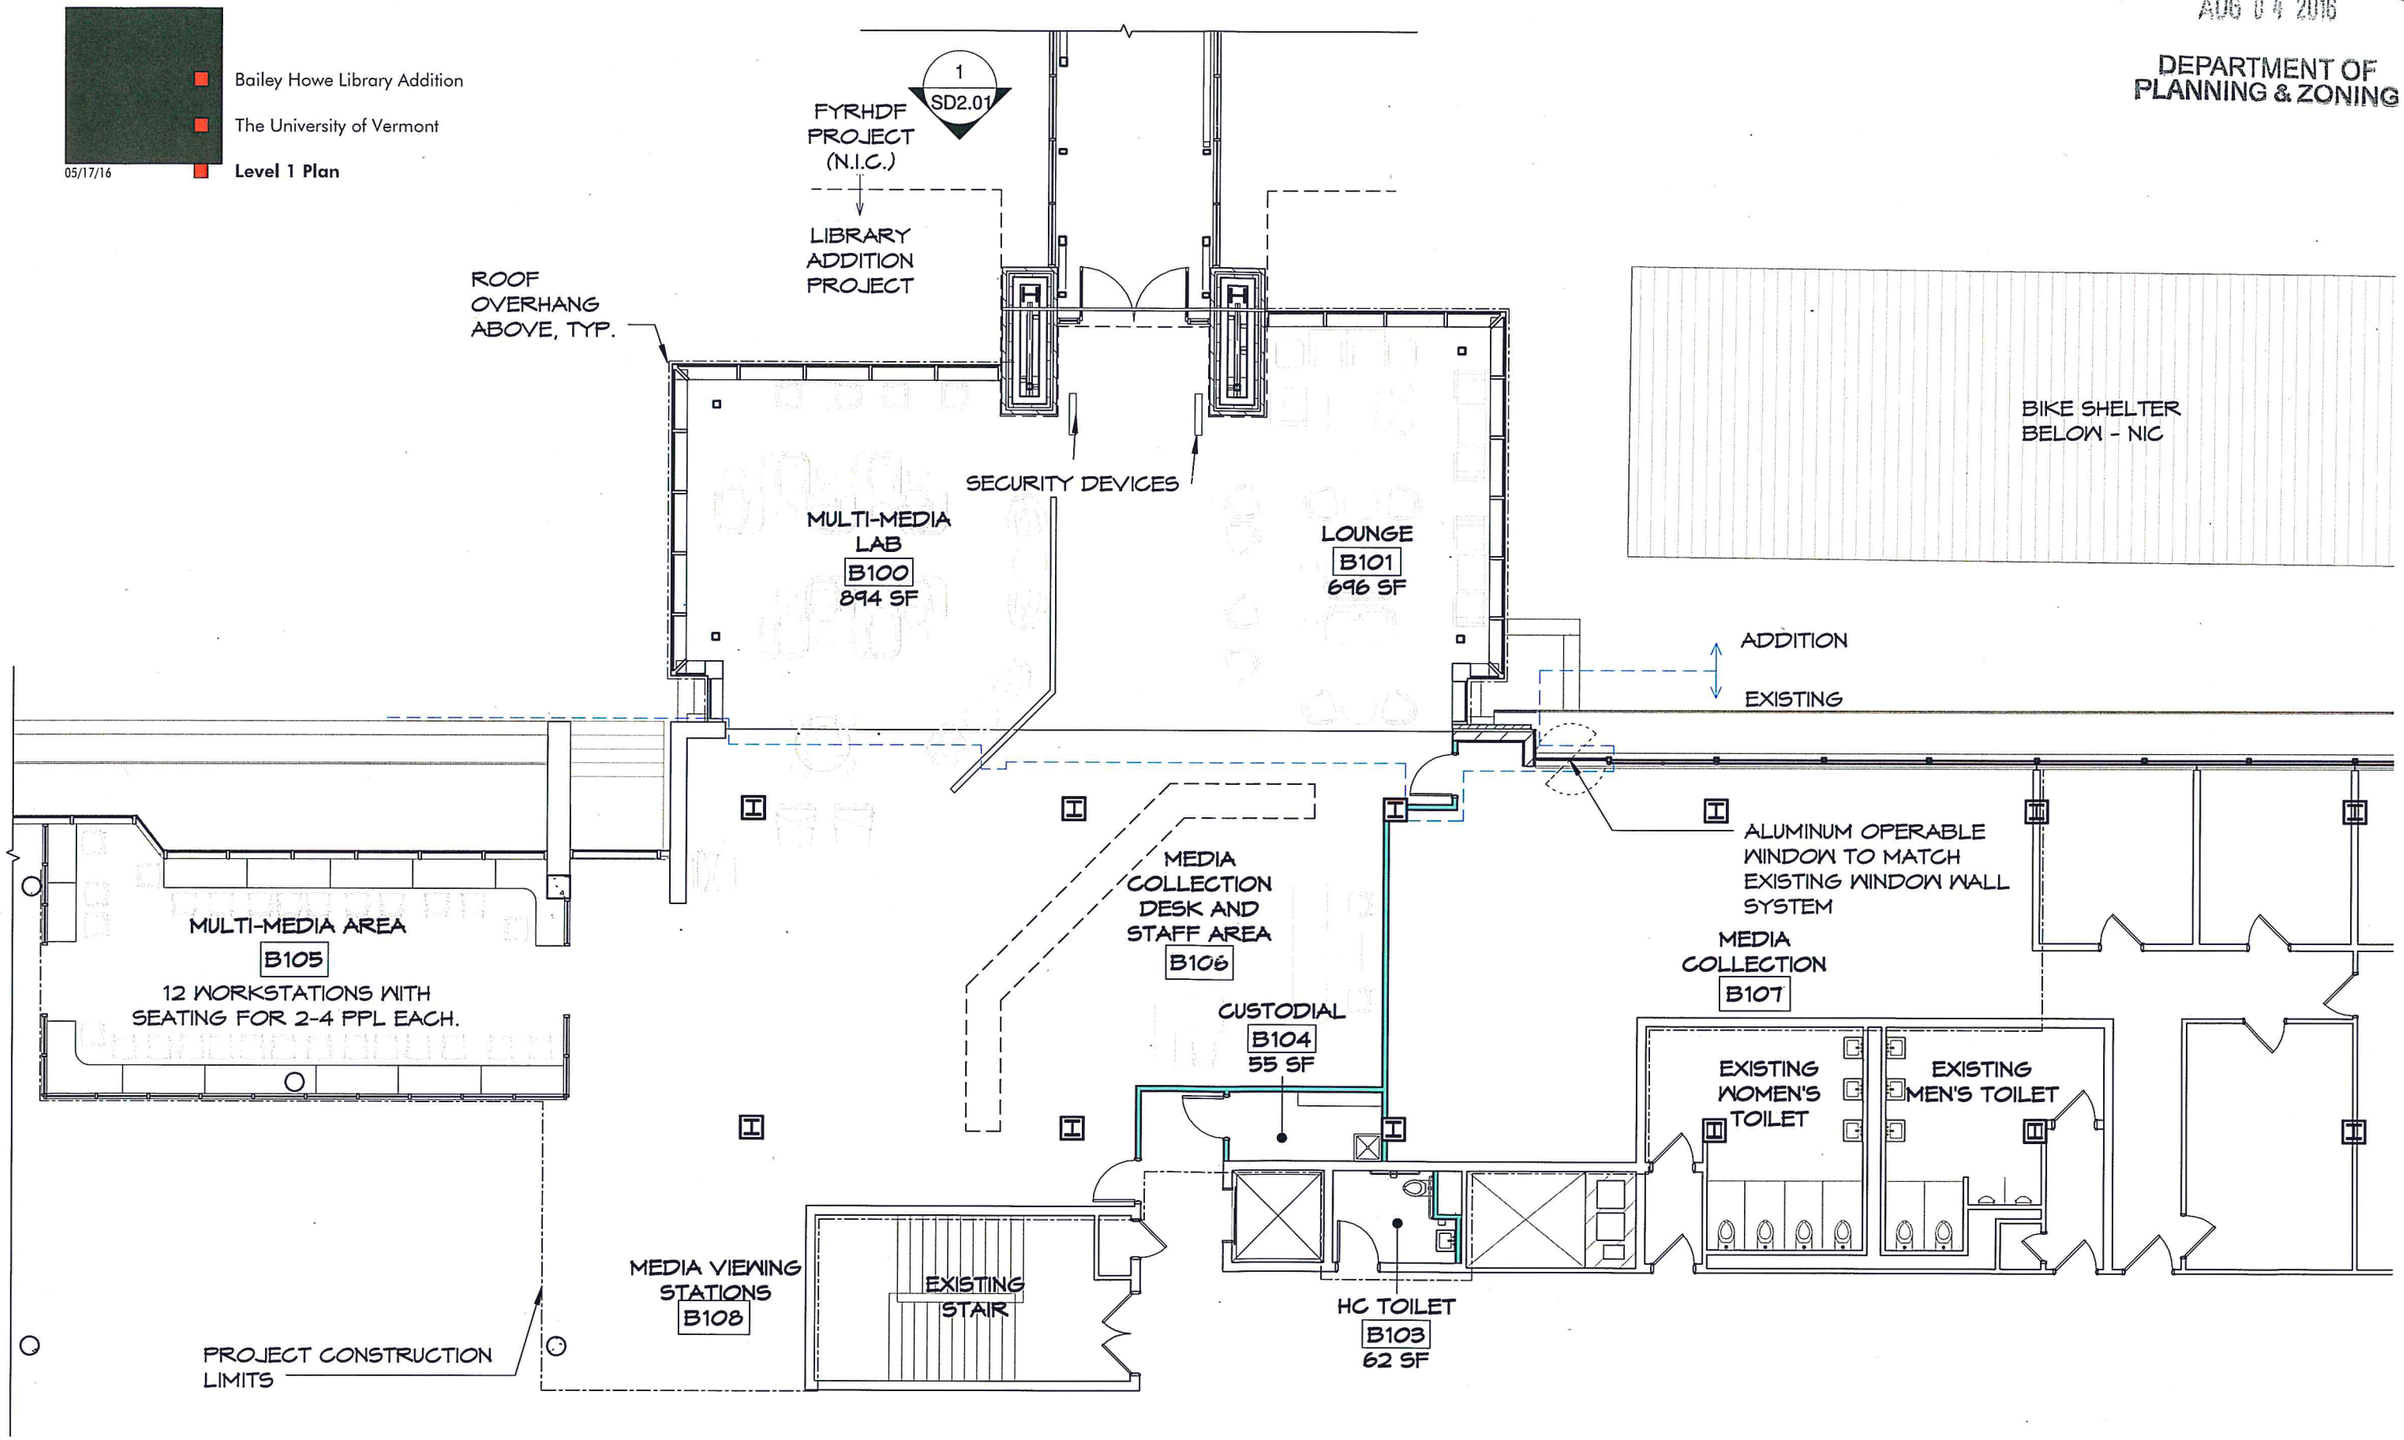


WTW ARCHITECTS

1 BH LEVEL 1
3/32" = 1'-0"

Bailey Howe Library Addition

The University of Vermont

**Level 2 Plan**

05/17/16

RECEIVED
AUG 04 2016
DEPARTMENT OF
PLANNING & ZONING

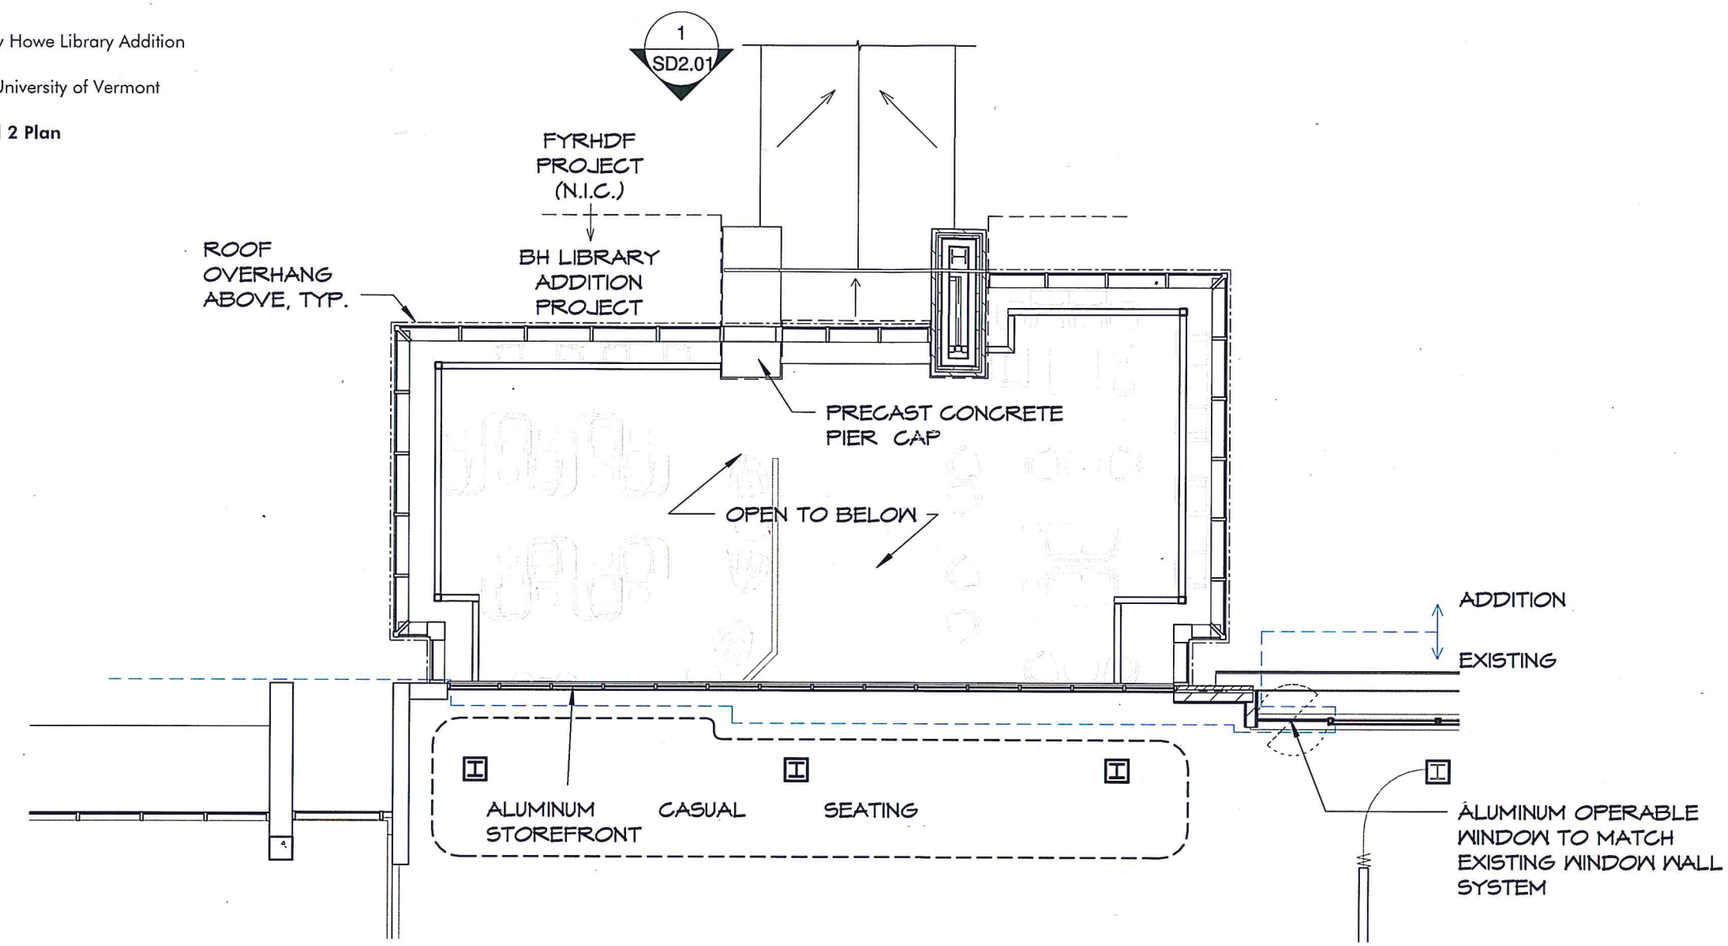


1 BH LEVEL 2
3/32" = 1'-0"

Bailey Howe Library Addition

The University of Vermont

05/17/16

**Roof Plan**

RECEIVED
AUG 04 2016
DEPARTMENT OF
PLANNING & ZONING

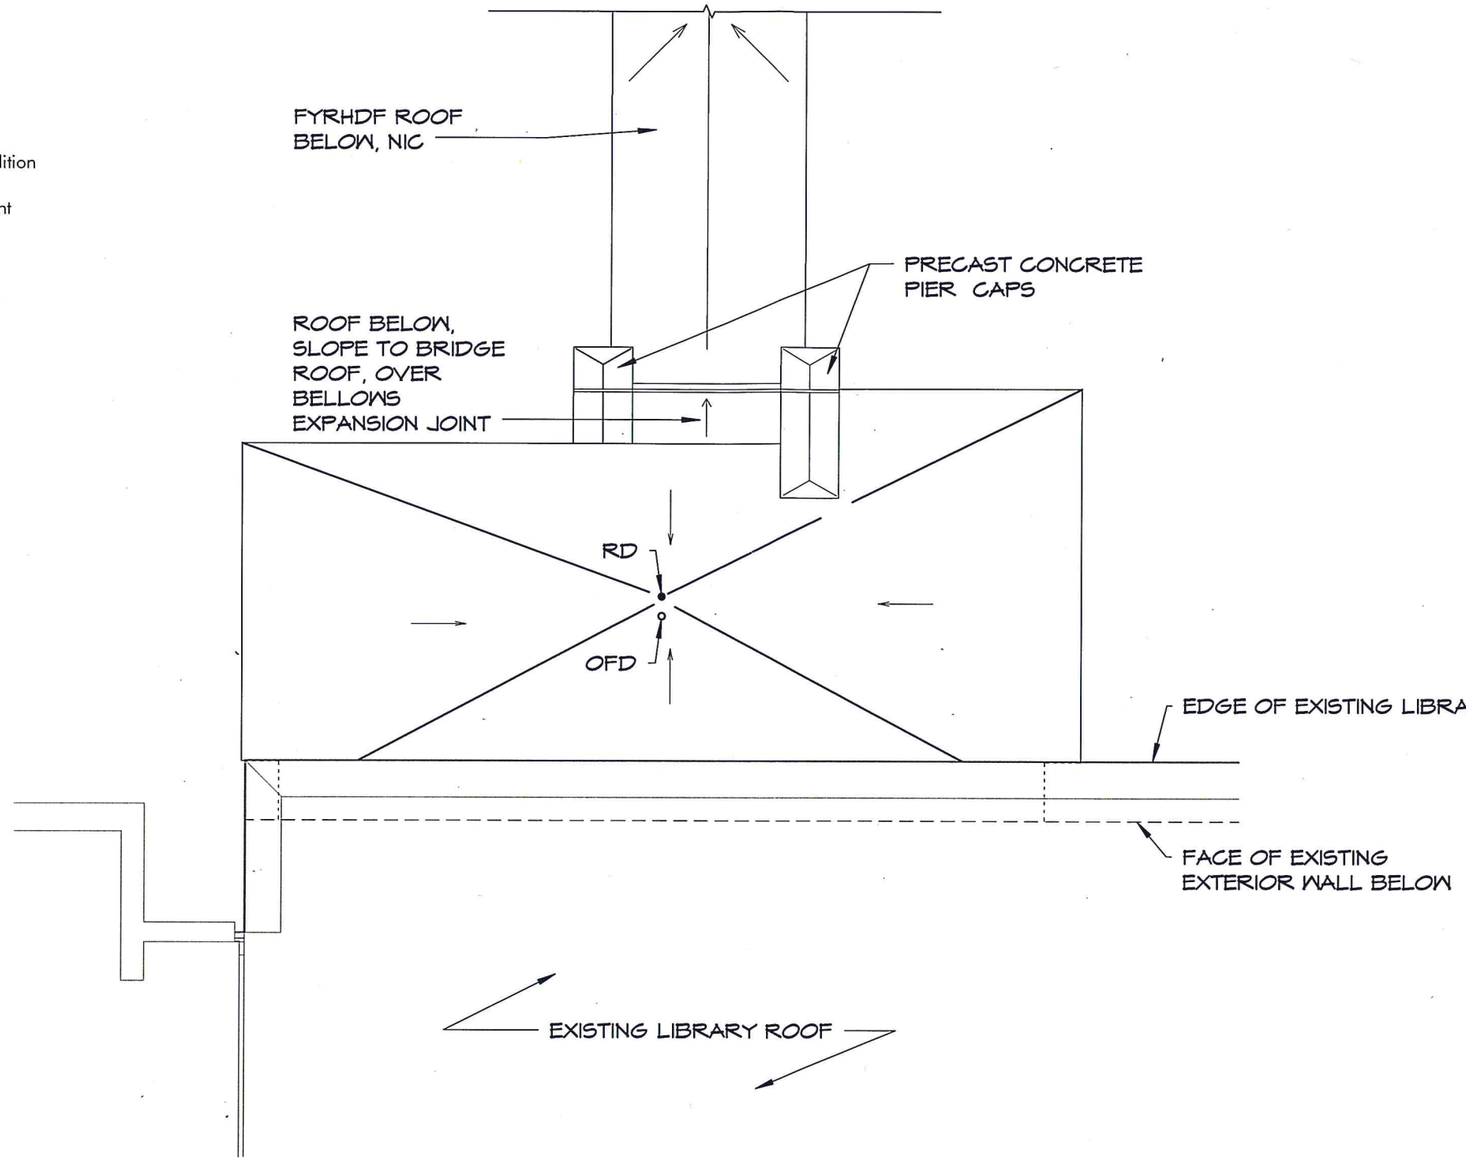


1 Roof Plan
3/32" = 1'-0"

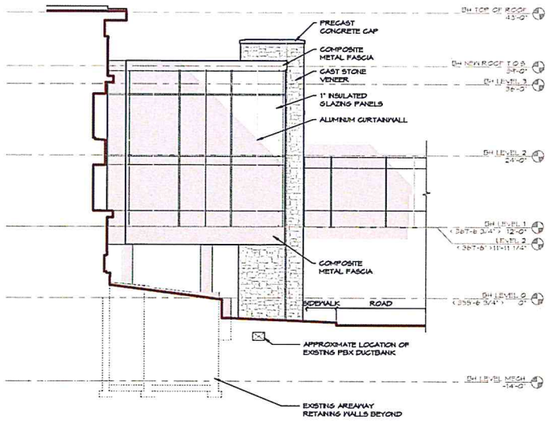


2 EAST ELEVATION
1/8" = 1'-0"

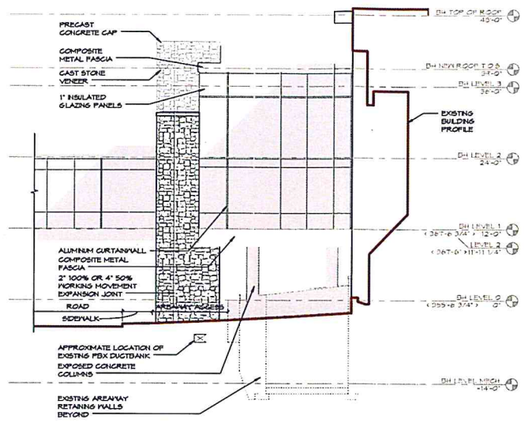


1 WEST ELEVATION
1/8" = 1'-0"

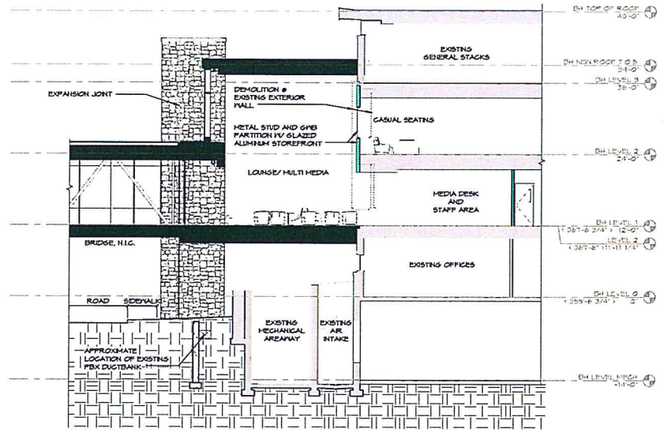


3 BUILDING SECTION
1/8" = 1'-0"

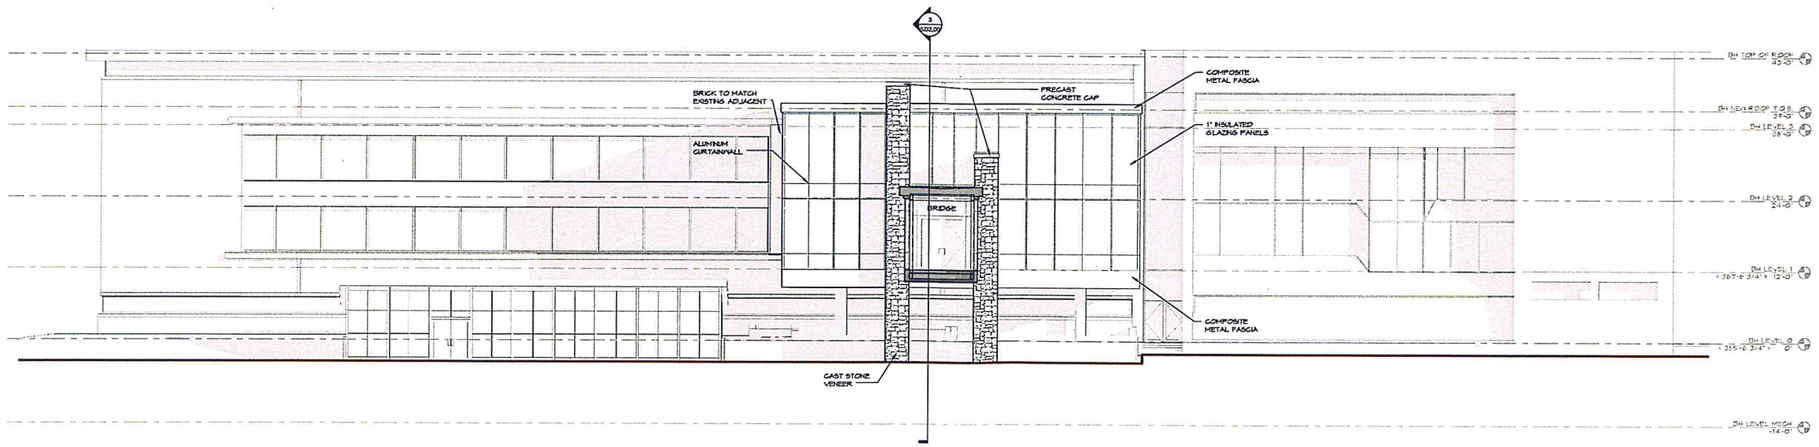


4 NORTH ELEVATION
1/8" = 1'-0"

WW ARCHITECTS

Timber Court
127 Kinder Hill Road
Williston, VT 05495
Tel. 802-651-7550
Fax 802-524-2431

| Rev. | Date | Comment |
|---|---|---|

**NOT FOR CONSTRUCTION**

ISSUED 7-24-16

**Bailey Howe Library Addition**

The UNIVERSITY of VERMONT

# Elevations and Sections

SD Review Revision

WW PROJECT NO. 21-0713
©WW ARCHITECTS 2015

**SD2.00**

RECEIVED
AUG 04 2016
DEPARTMENT OF PLANNING & ZONING

Bailey Howe Library Addition

The University of Vermont

**North Elevation**

05/18/16

RECEIVED
AUG 04 2016
DEPARTMENT OF

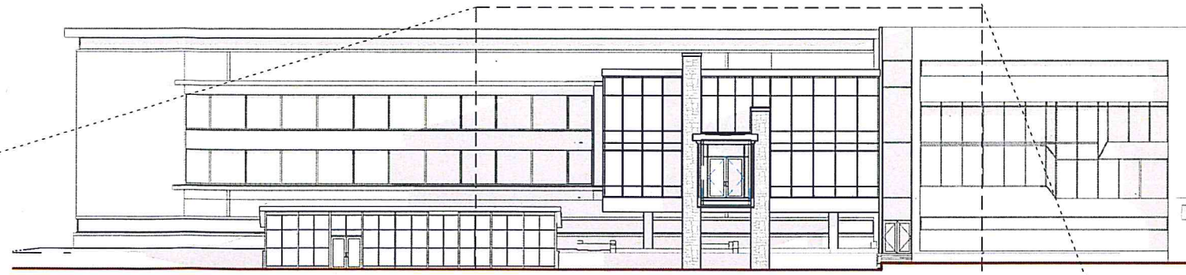

2 NORTH ELEVATION
1/32" = 1'-0"

1
SD3.01

BH TOP OF ROOF
48'-0"

COMPOSITE
METAL FASCIA

BRICK TO MATCH
EXISTING ADJACENT

PRECAST
CONCRETE CAP

BH NEW ROOF T.O.S.
39'-0"

1" INSULATED
GLAZING PANELS

BH LEVEL 3
36'-0"

ALUMINUM
CURTAINWALL

BH LEVEL 2
24'-0"

BRIDGE

BH LEVEL 1
< 367'-6 3/4" > 12'-0"

COMPOSITE
METAL FASCIA

BH LEVEL 0
< 355'-6 3/4" > 0"

CAST STONE
VENEER

1 NORTH ELEVATION DETAIL
1/8" = 1'-0"

Bailey Howe Library Addition

The University of Vermont

05/17/16

**East Elevation**

RECEIVED
AUG 04 2016
DEPARTMENT OF

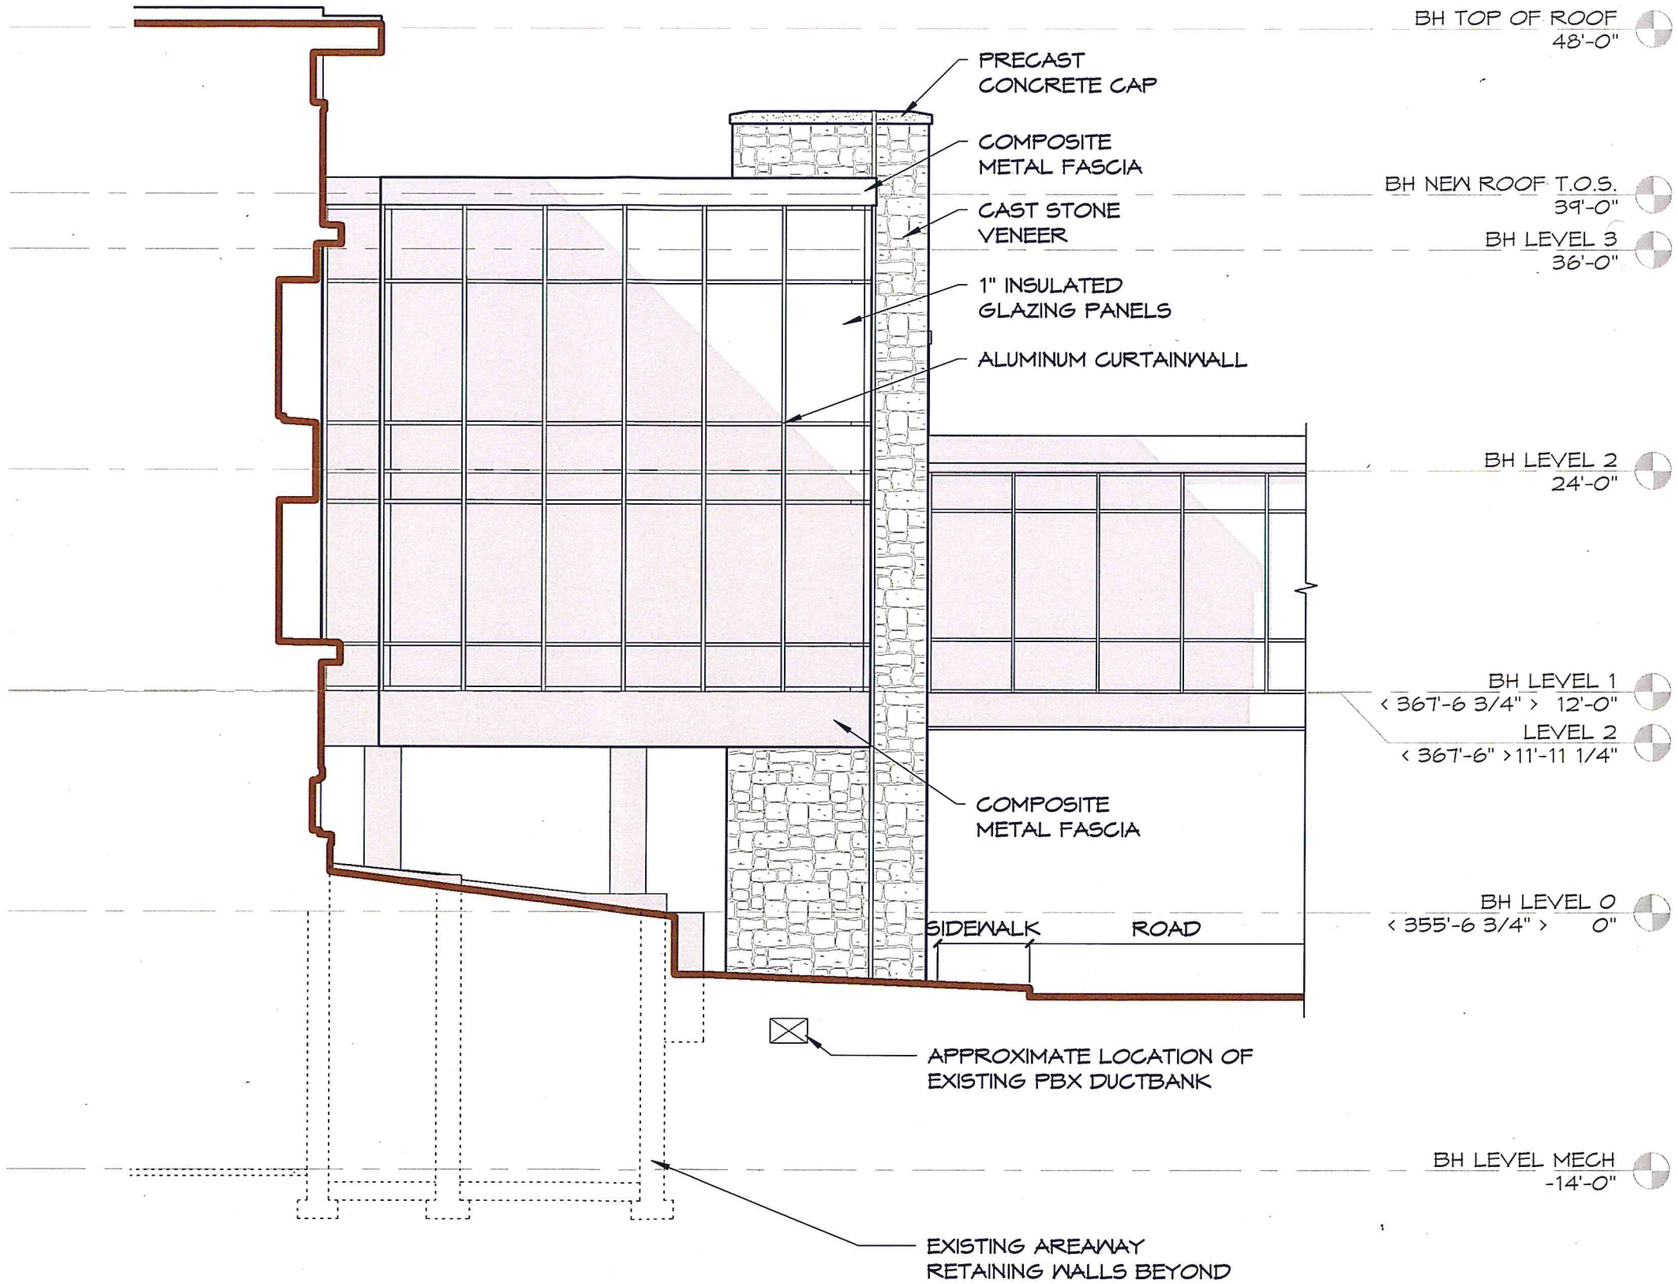


1 EAST ELEVATION
1/8" = 1'-0"

Bailey Howe Library Addition

The University of Vermont

05/17/16

**West Elevation**

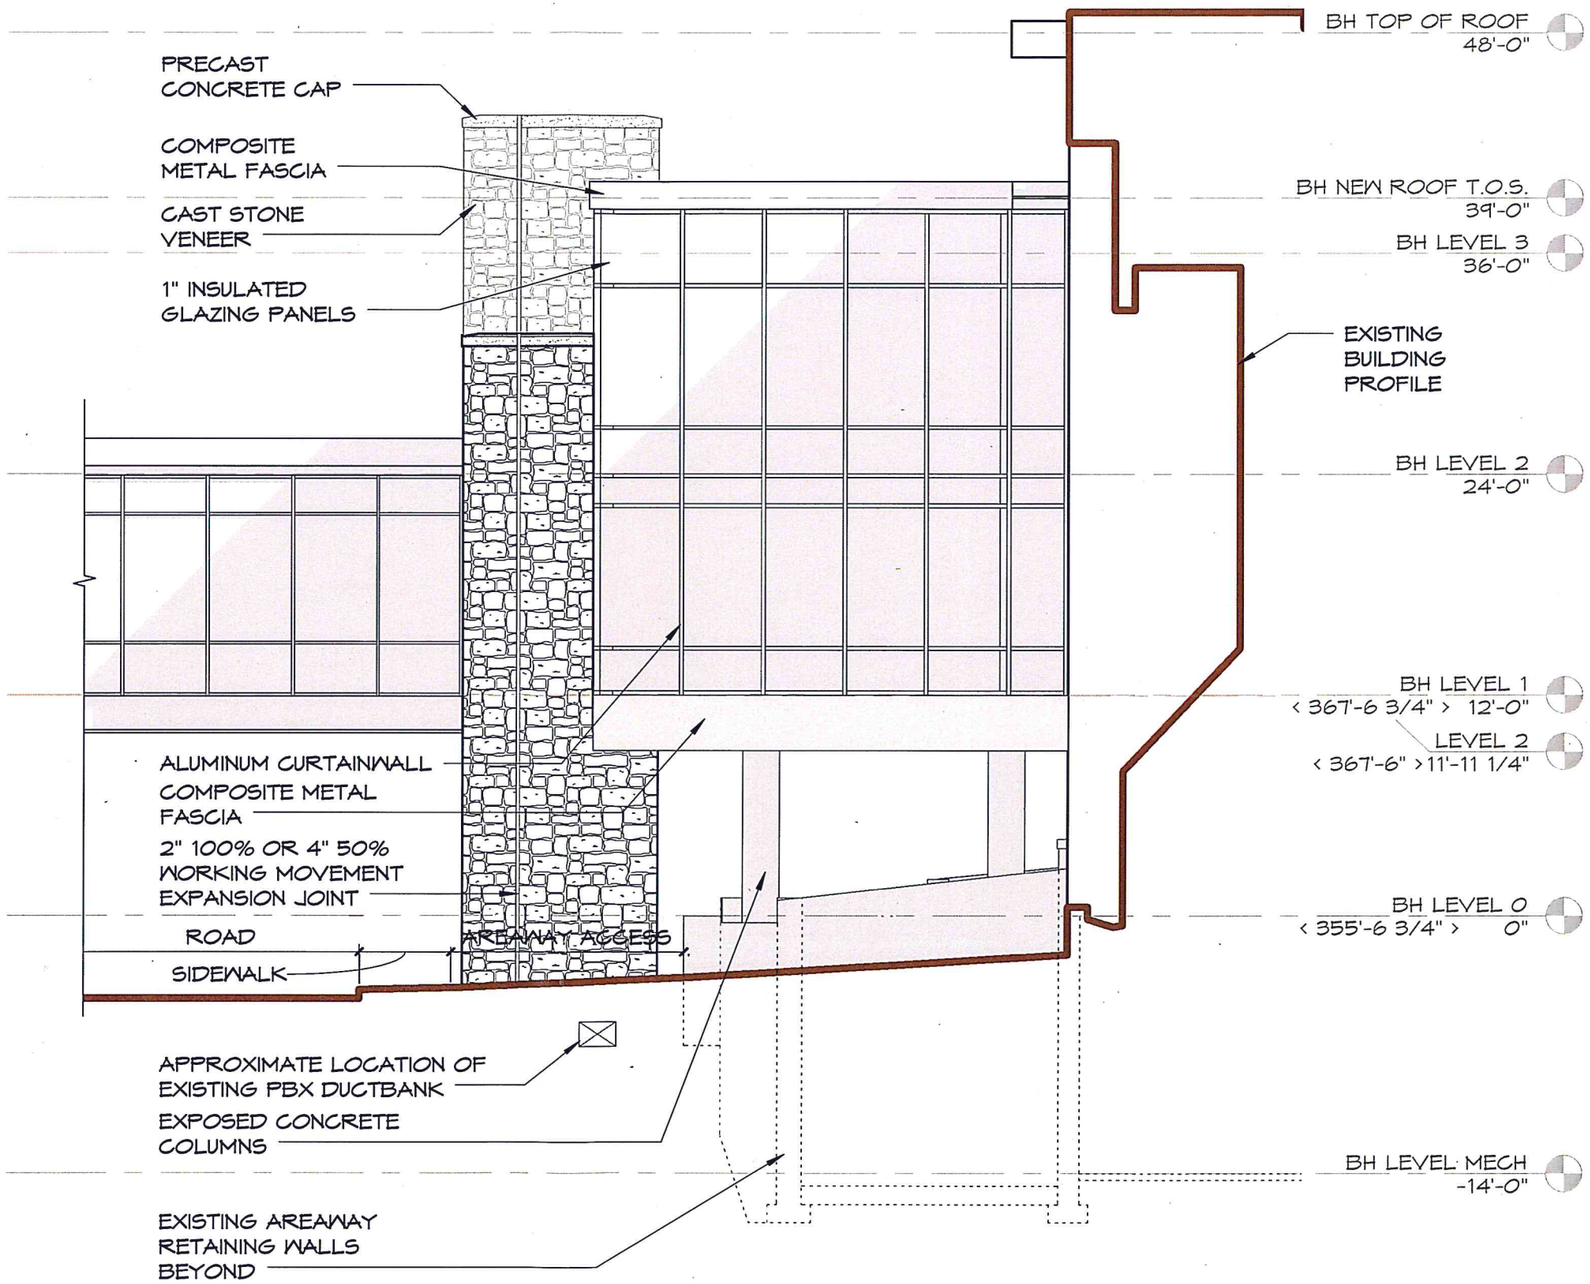


RECEIVED
AUG 04 2016
DEPARTMENT OF PLANNING & ZONING

WTW ARCHITECTS

1 WEST ELEVATION
1/8" = 1'-0"

Bailey Howe Library Addition

The University of Vermont

**Building Section**

05/17/16

RECEIVED
AUG 04 2016
DEPARTMENT OF
PLANNING & ZONING

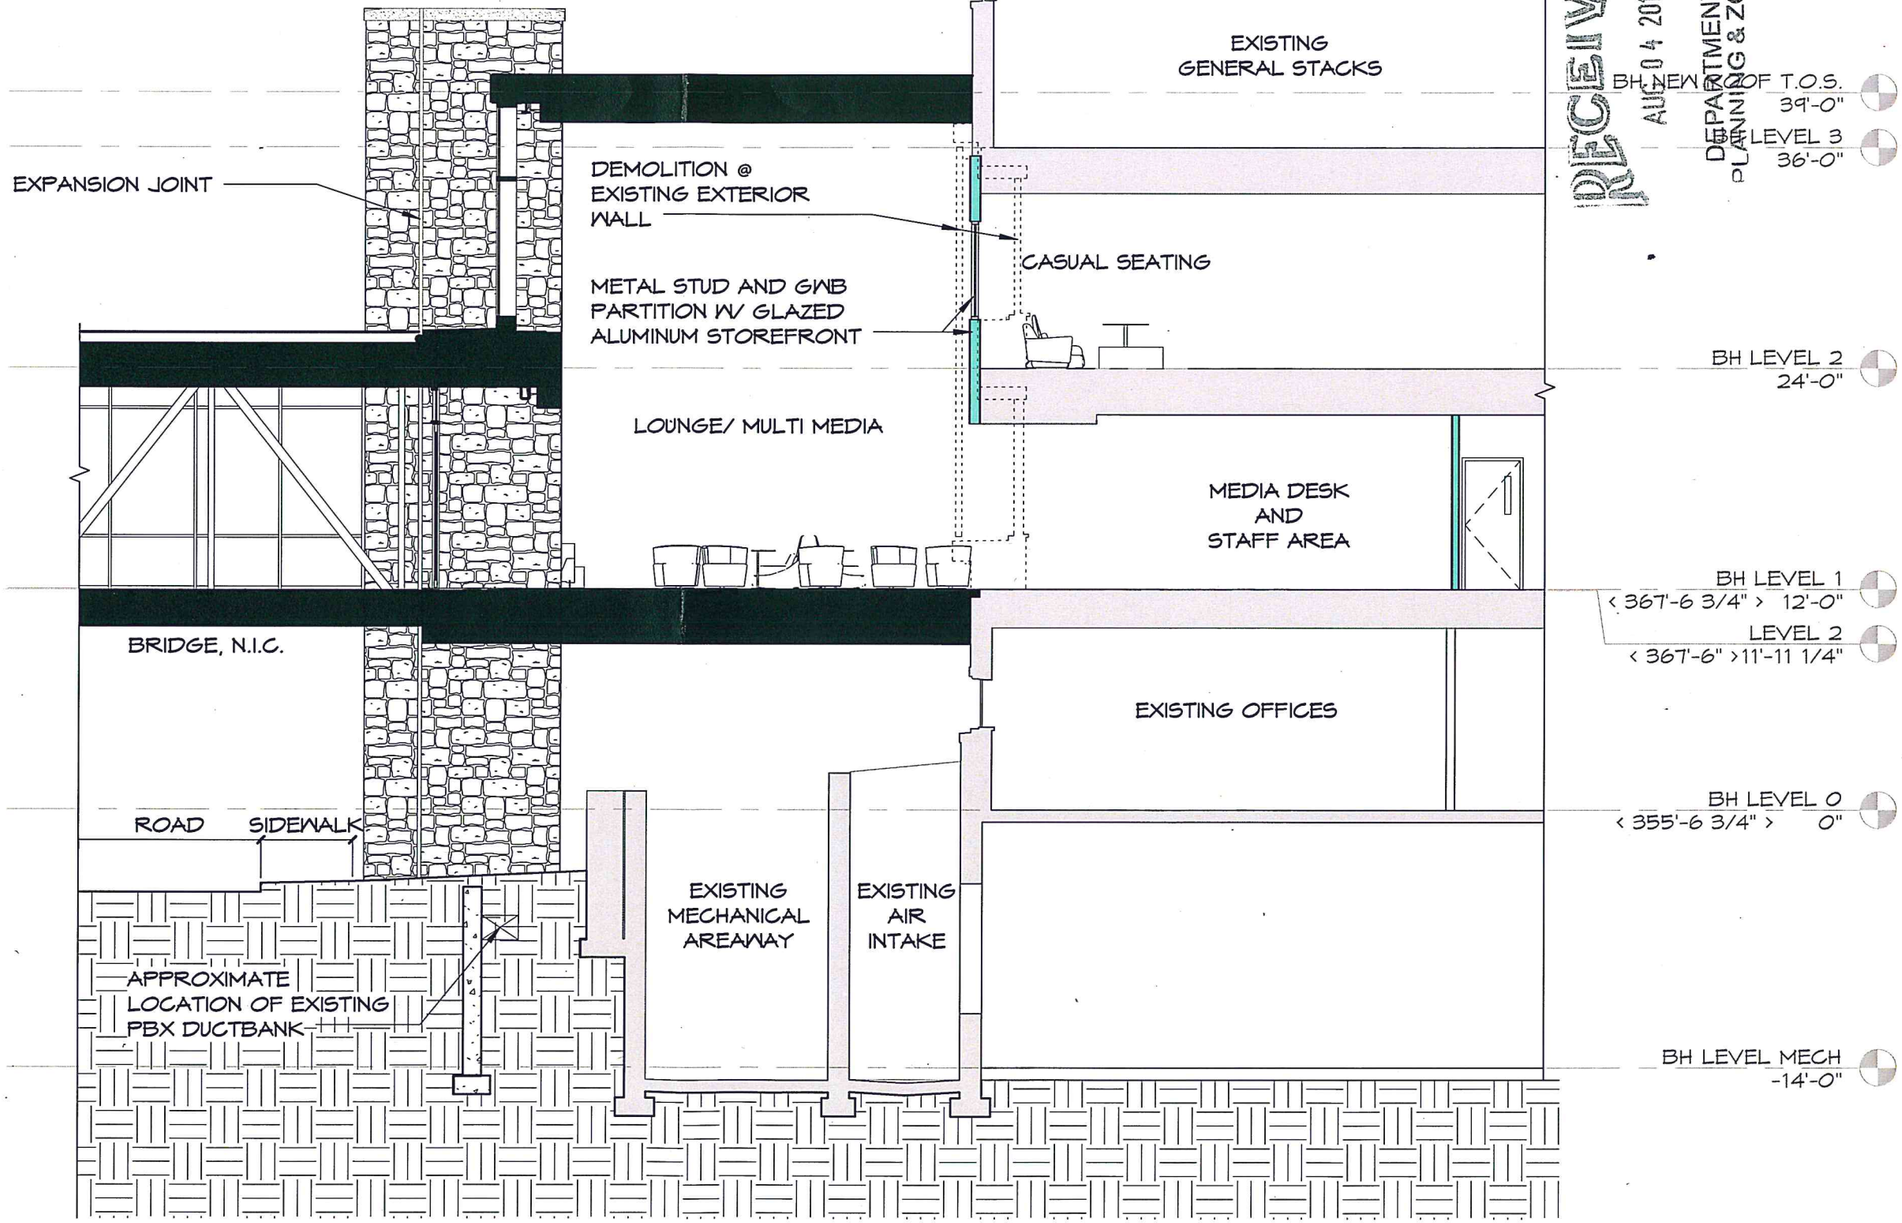


WTW ARCHITECTS

1 BUILDING SECTION
1/8" = 1'-0"