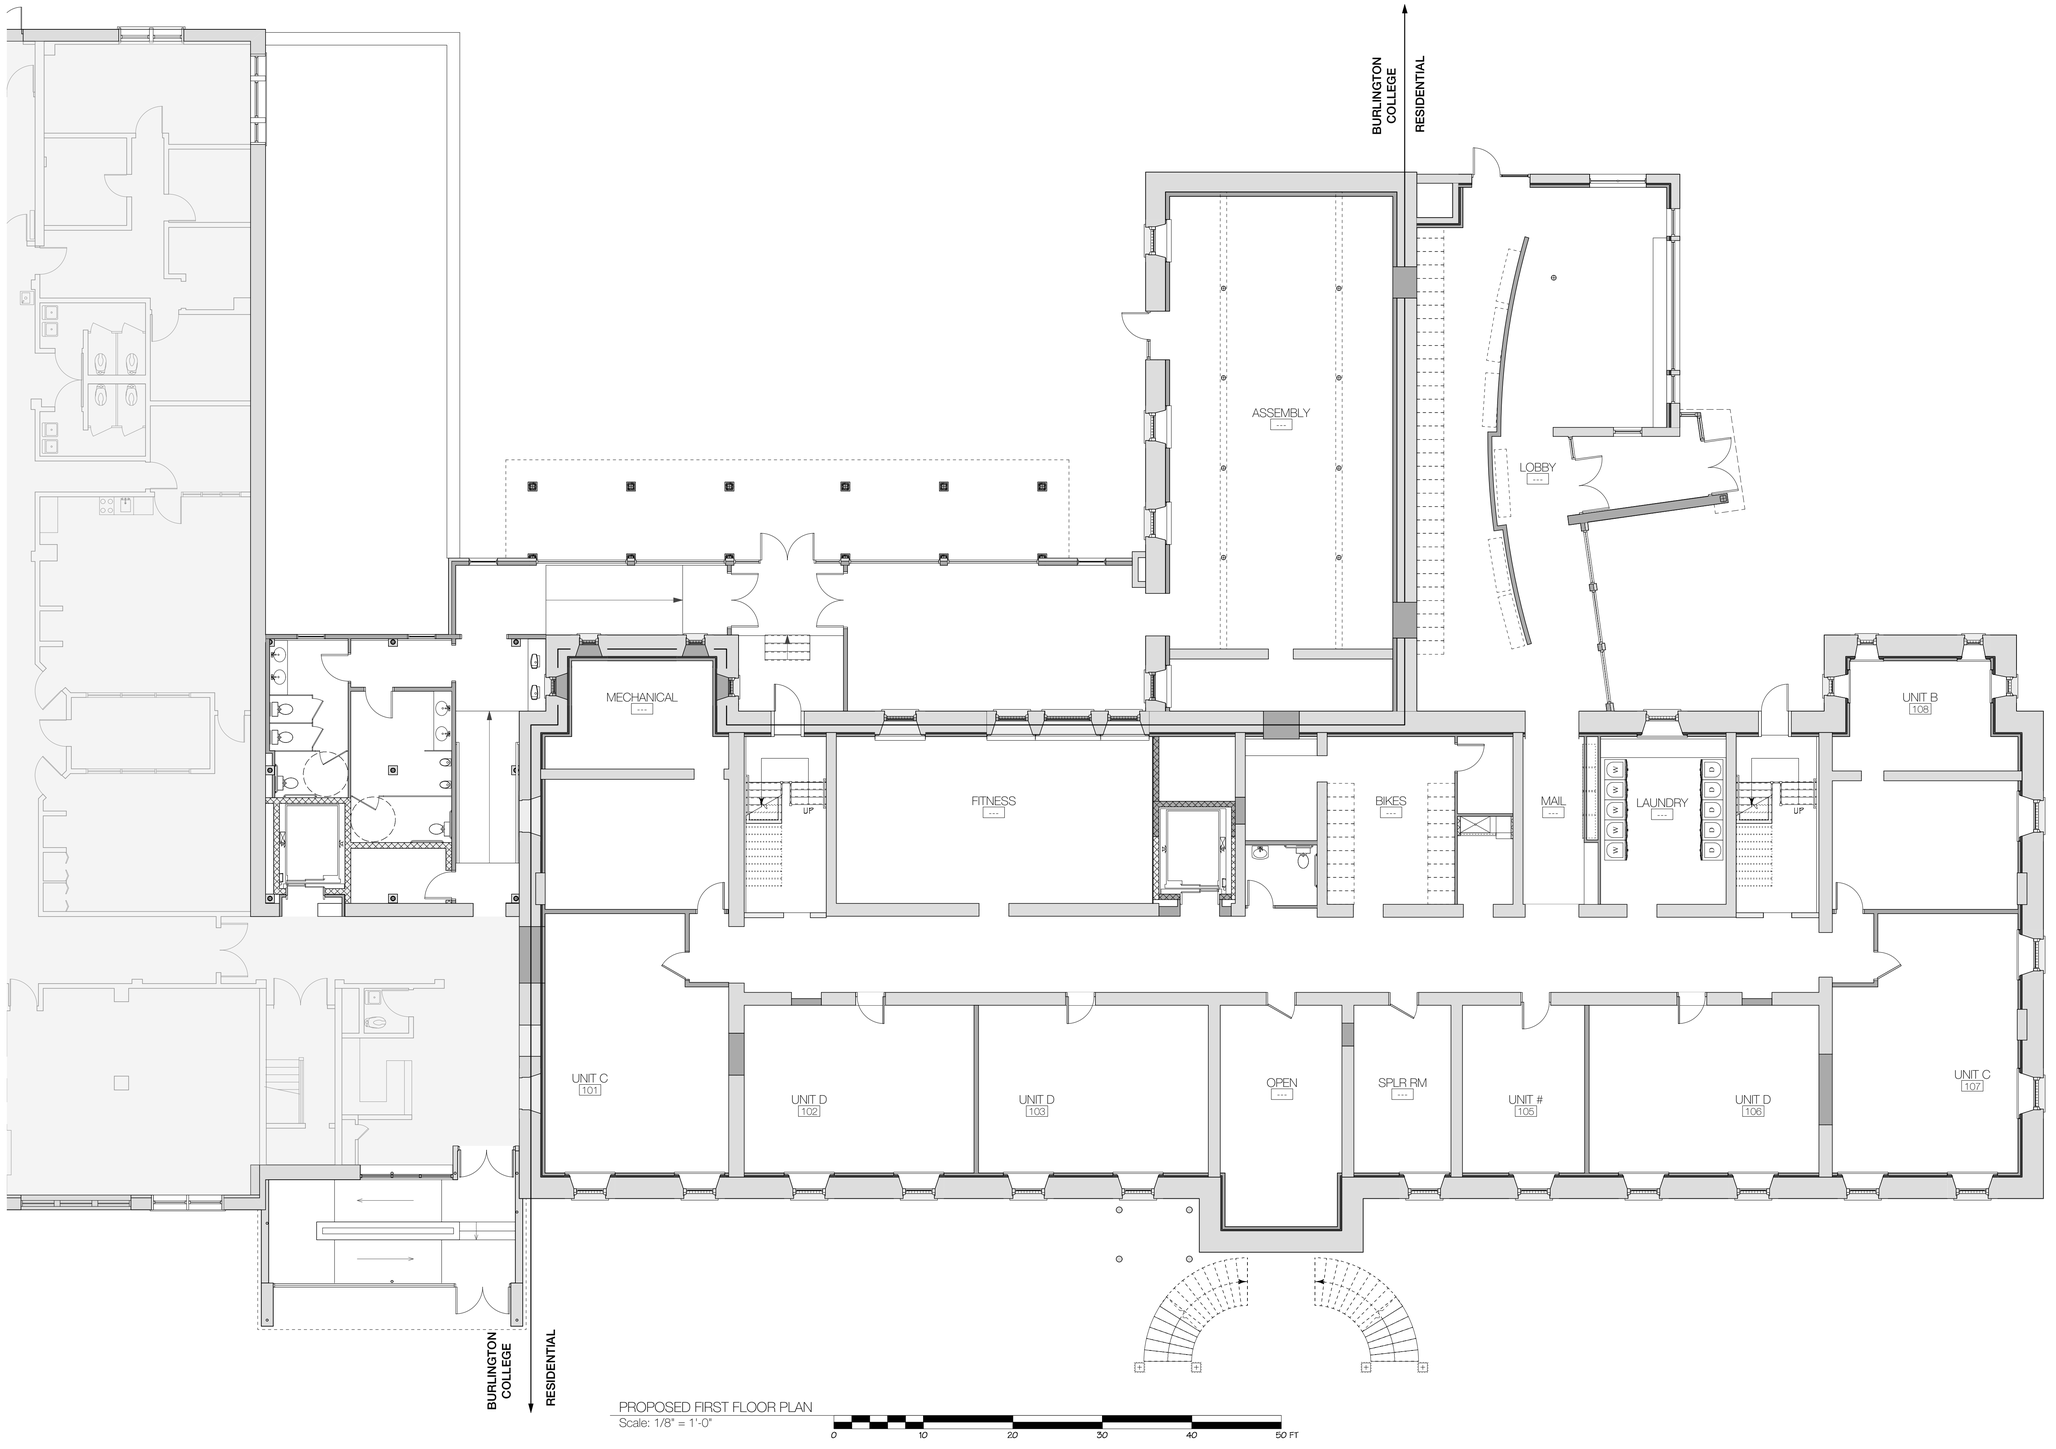

PROPOSED FIRST FLOOR PLAN

Scale: 1/8" = 1'-0"

0 10 20 30 40 50 FT

351 NORTH AVE

BURLINGTON, VERMONT

COPYRIGHT © 2014 ALL RIGHTS RESERVED
DUNCAN • WISNIEWSKI ARCHITECTURE
A Professional Corporation

ZONING APPLICATION

Duncan Wisniewski
ARCHITECTURE
255 SOUTH CHAMPLAIN STREET
BURLINGTON, VERMONT 05401
T: 802.864.6693

DATE: 06.30.15

A1.1

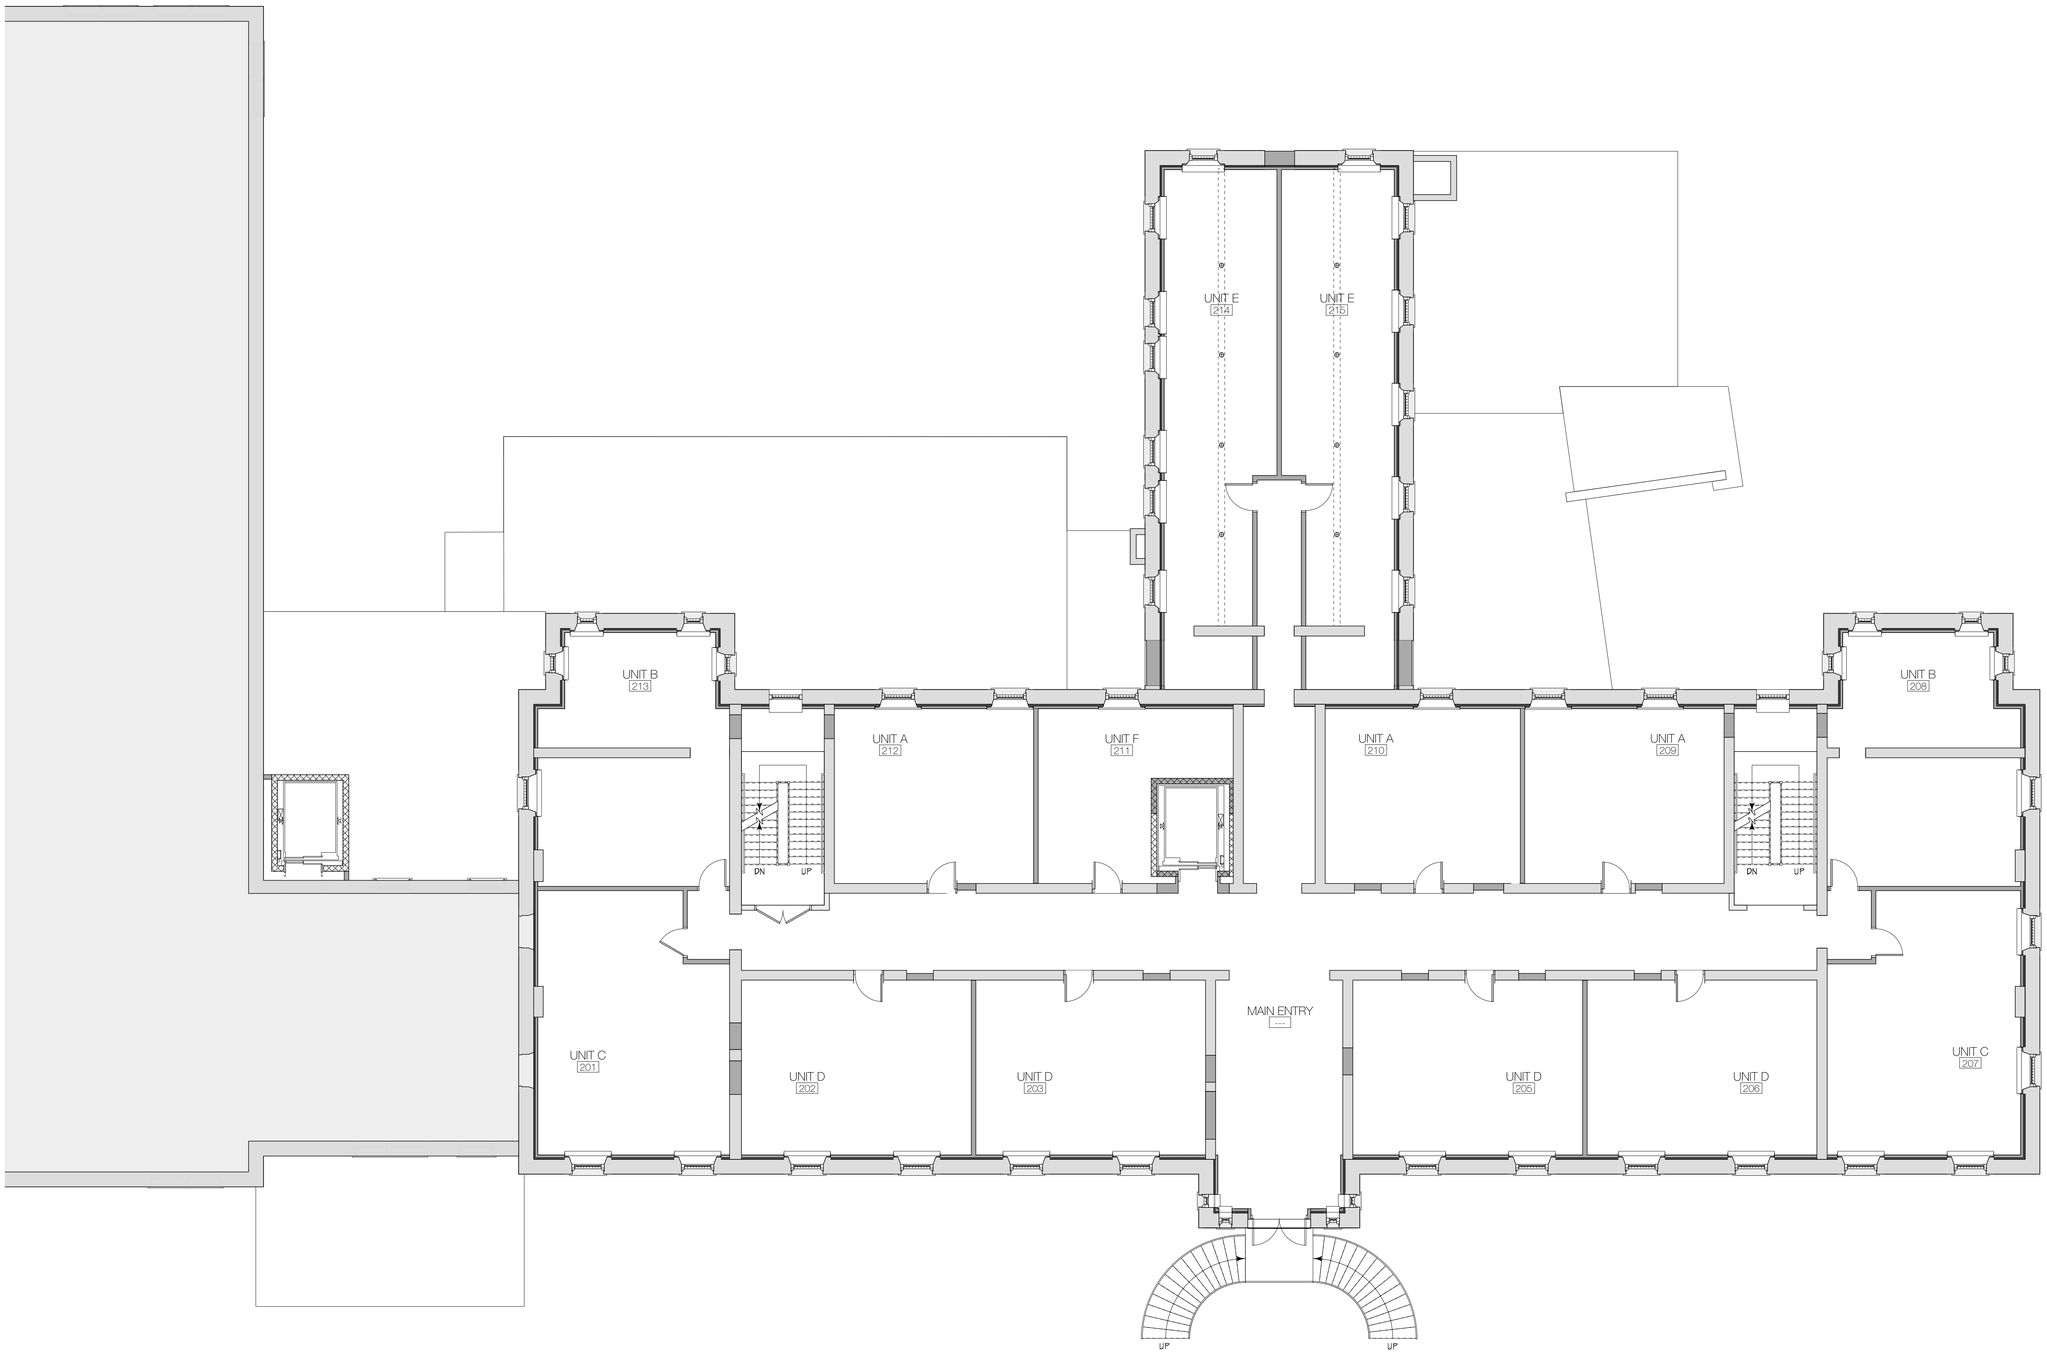

PROPOSED SECOND FLOOR PLAN

Scale: 1/8" = 1'-0"

0 10 20 30 40 50 FT

351 NORTH AVE

BURLINGTON, VERMONT

COPYRIGHT © 2014 ALL RIGHTS RESERVED
DUNCAN • WISNIEWSKI ARCHITECTURE
A Professional Corporation

ZONING APPLICATION

Duncan Wisniewski ARCHITECTURE
255 SOUTH CHAMPLAIN STREET
BURLINGTON, VERMONT 05401
T: 802.864.6693

DATE: 06.30.15

A1.2

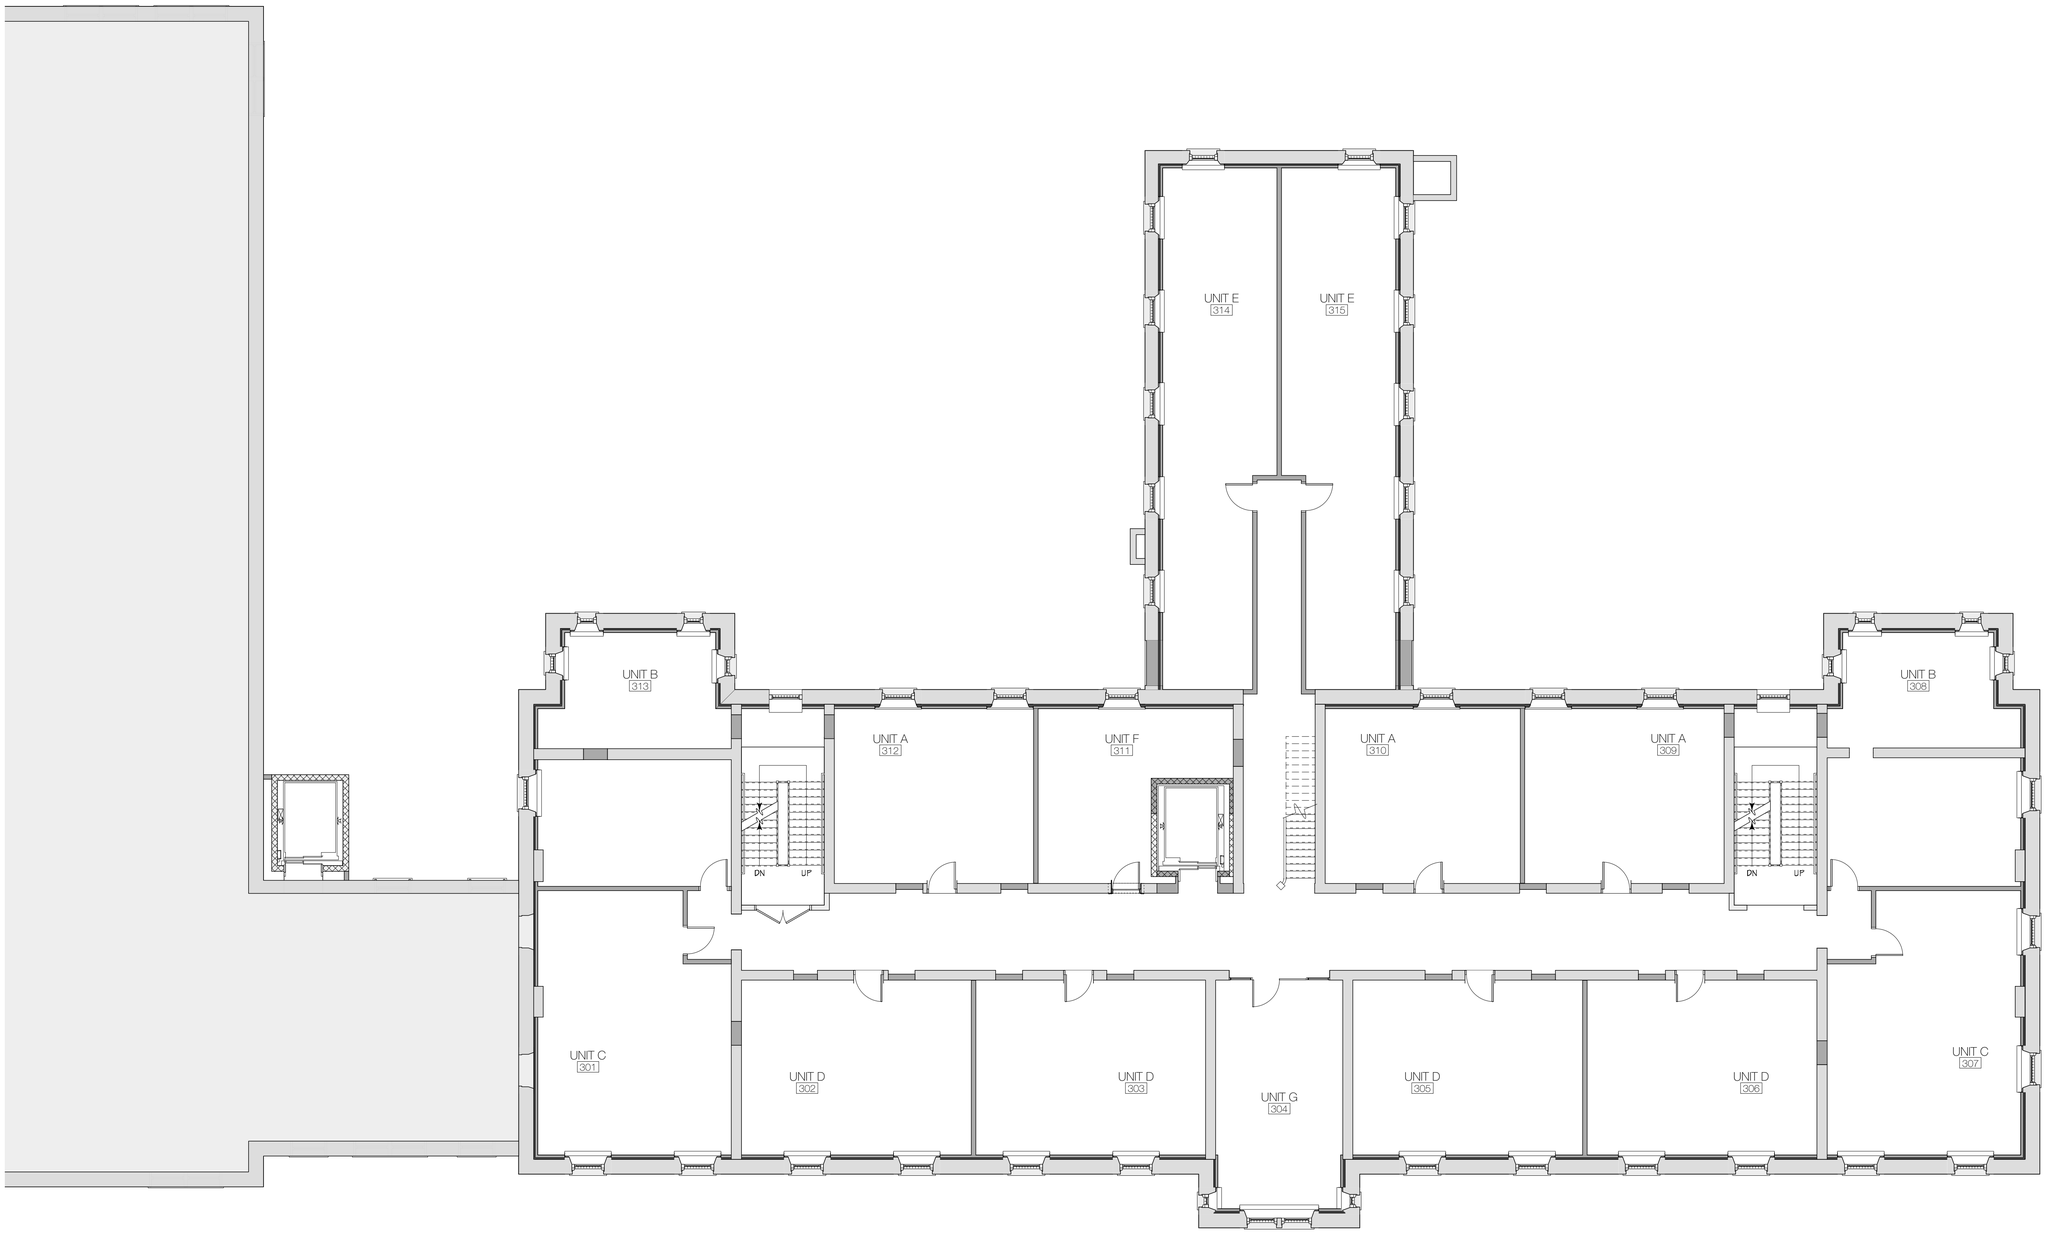

PROPOSED THIRD FLOOR PLAN

Scale: 1/8" = 1'-0"

0 10 20 30 40 50 FT

351 NORTH AVE

BURLINGTON, VERMONT

COPYRIGHT © 2014 ALL RIGHTS RESERVED
DUNCAN • WISNIEWSKI ARCHITECTURE
A Professional Corporation

ZONING APPLICATION

Duncan Wisniewski
ARCHITECTURE
255 SOUTH CHAMPLAIN STREET
BURLINGTON, VERMONT 05401
T: 802.864.6693

DATE: 06.30.15

A1.3

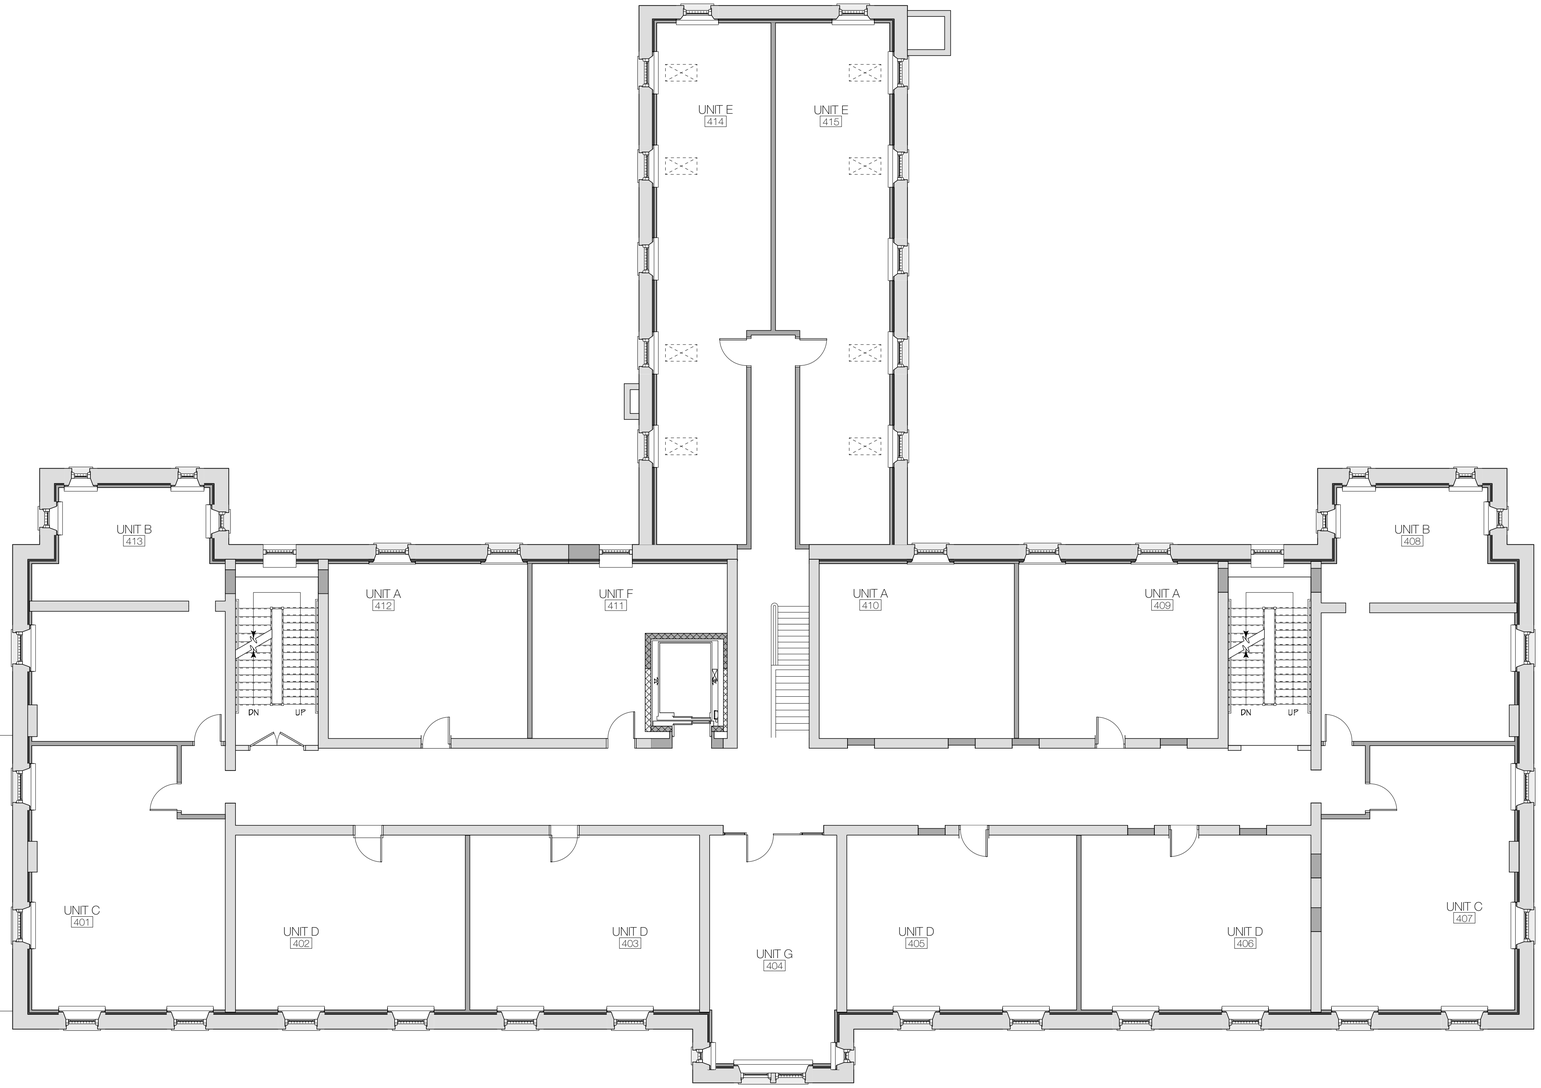

PROPOSED FOURTH FLOOR PLAN
Scale: 1/8" = 1'-0"

0 10 20 30 40 50 FT

351 NORTH AVE

BURLINGTON, VERMONT

COPYRIGHT © 2014 ALL RIGHTS RESERVED
DUNCAN • WISNIEWSKI ARCHITECTURE
A Professional Corporation

ZONING APPLICATION

Duncan Wisniewski
ARCHITECTURE
255 SOUTH CHAMPLAIN STREET
BURLINGTON, VERMONT 05401
T: 802.864.6693

DATE: 06.30.15

A1.4

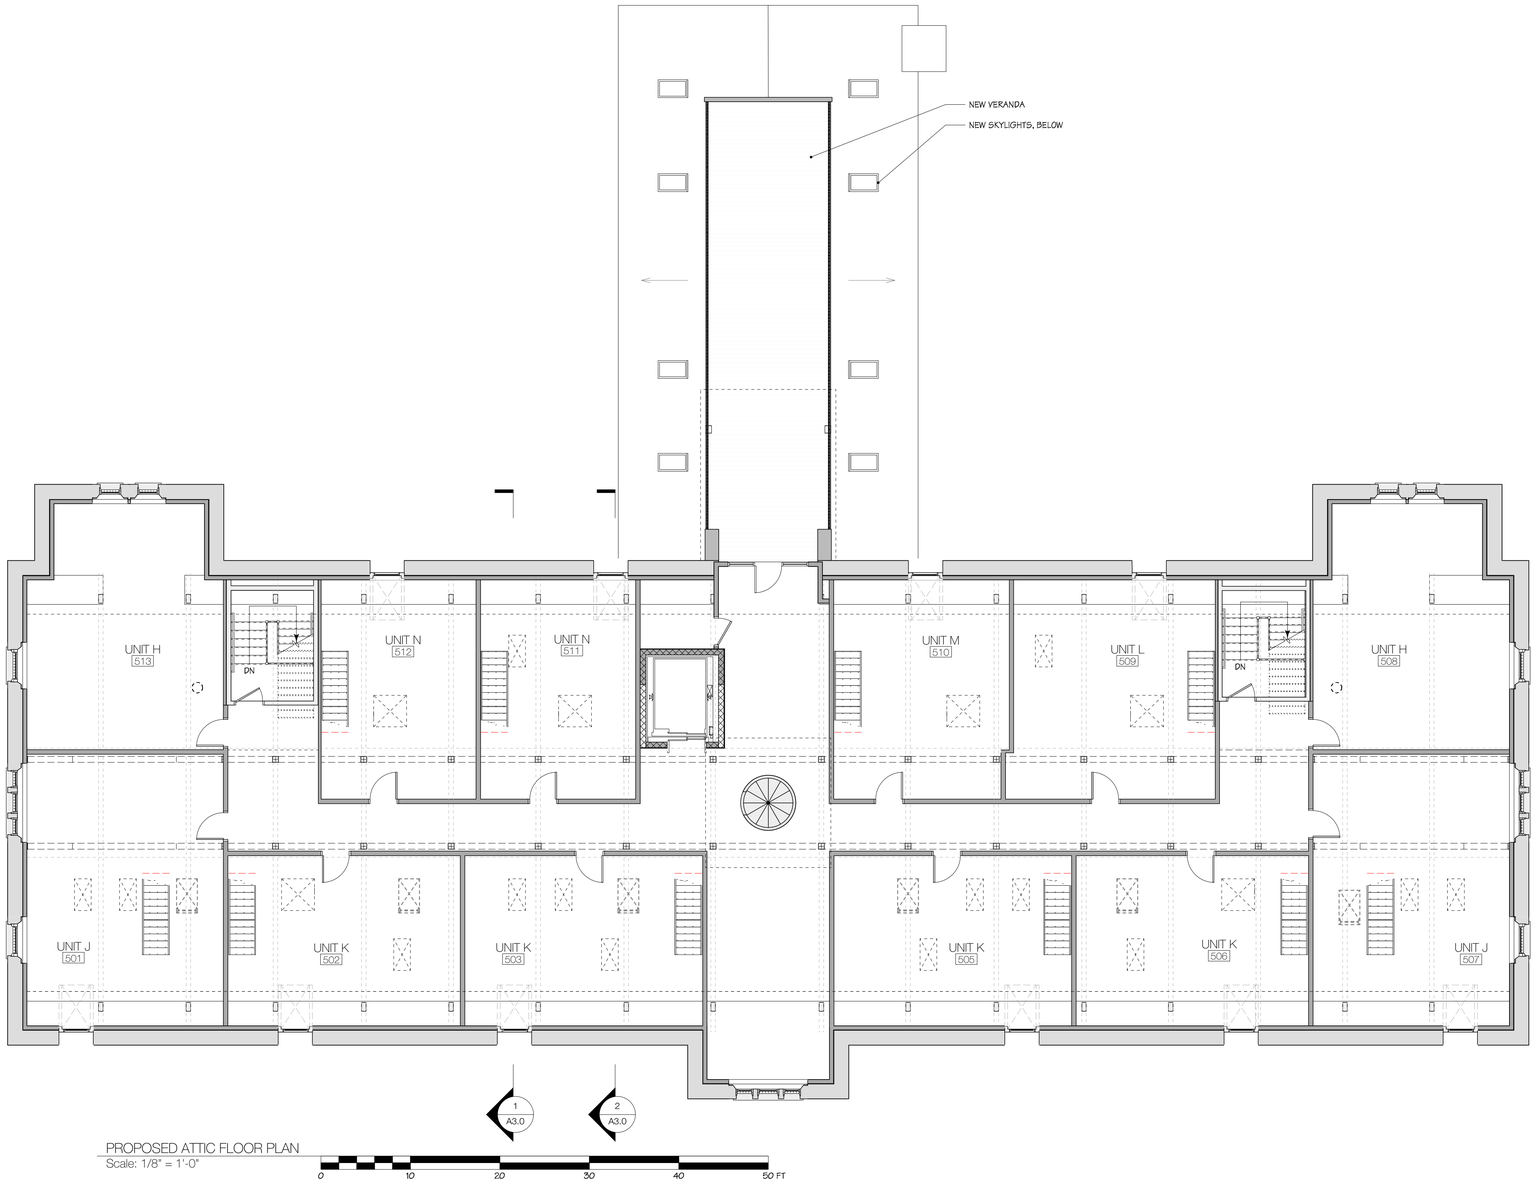

PROPOSED ATTIC FLOOR PLAN
Scale: 1/8" = 1'-0"

351 NORTH AVE

BURLINGTON, VERMONT

COPYRIGHT © 2014 ALL RIGHTS RESERVED
DUNCAN • WISNIEWSKI ARCHITECTURE
A Professional Corporation

ZONING APPLICATION

Duncan Wisniewski ARCHITECTURE
255 SOUTH CHAMPLAIN STREET
BURLINGTON, VERMONT 05401
T: 802.864.6693

DATE: 06.30.15

A1.5

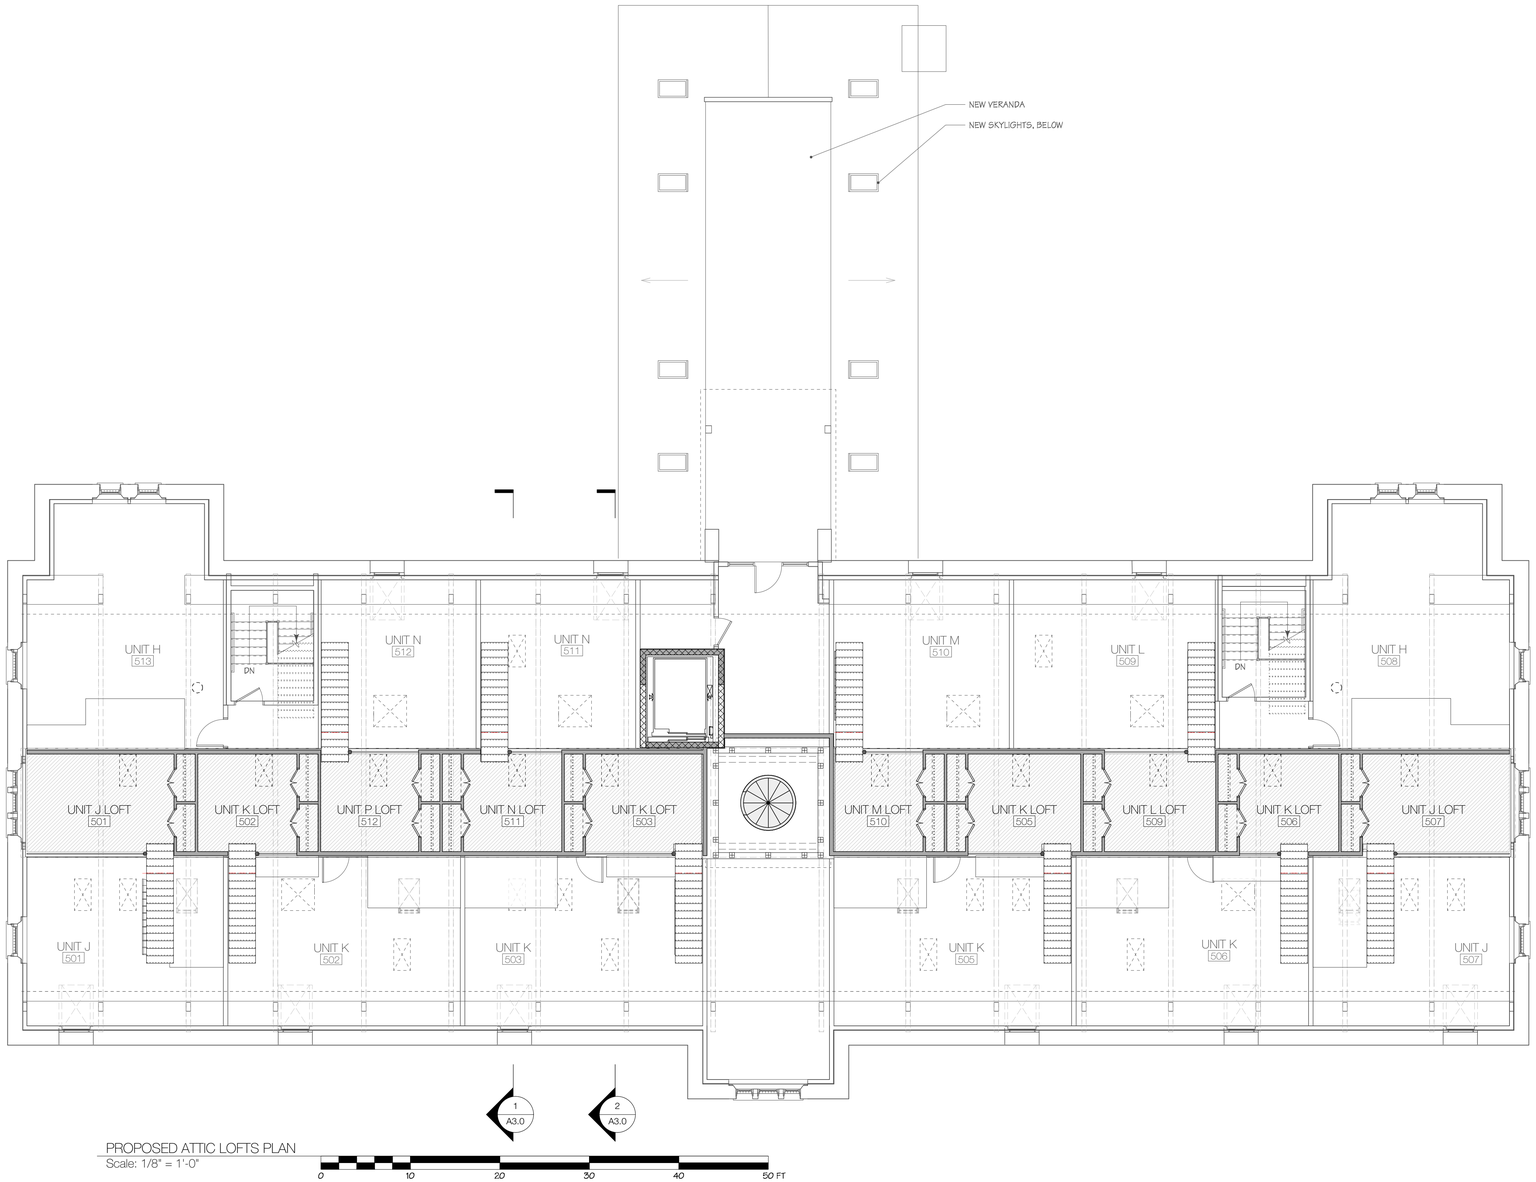

PROPOSED ATTIC LOFTS PLAN
Scale: 1/8" = 1'-0"

351 NORTH AVE

BURLINGTON, VERMONT

COPYRIGHT © 2014 ALL RIGHTS RESERVED
DUNCAN • WISNIEWSKI ARCHITECTURE
A Professional Corporation

ZONING APPLICATION

Duncan Wisniewski
ARCHITECTURE
255 SOUTH CHAMPLAIN STREET
BURLINGTON, VERMONT 05401
T: 802.864.6693

DATE: 06.30.15

A1.6