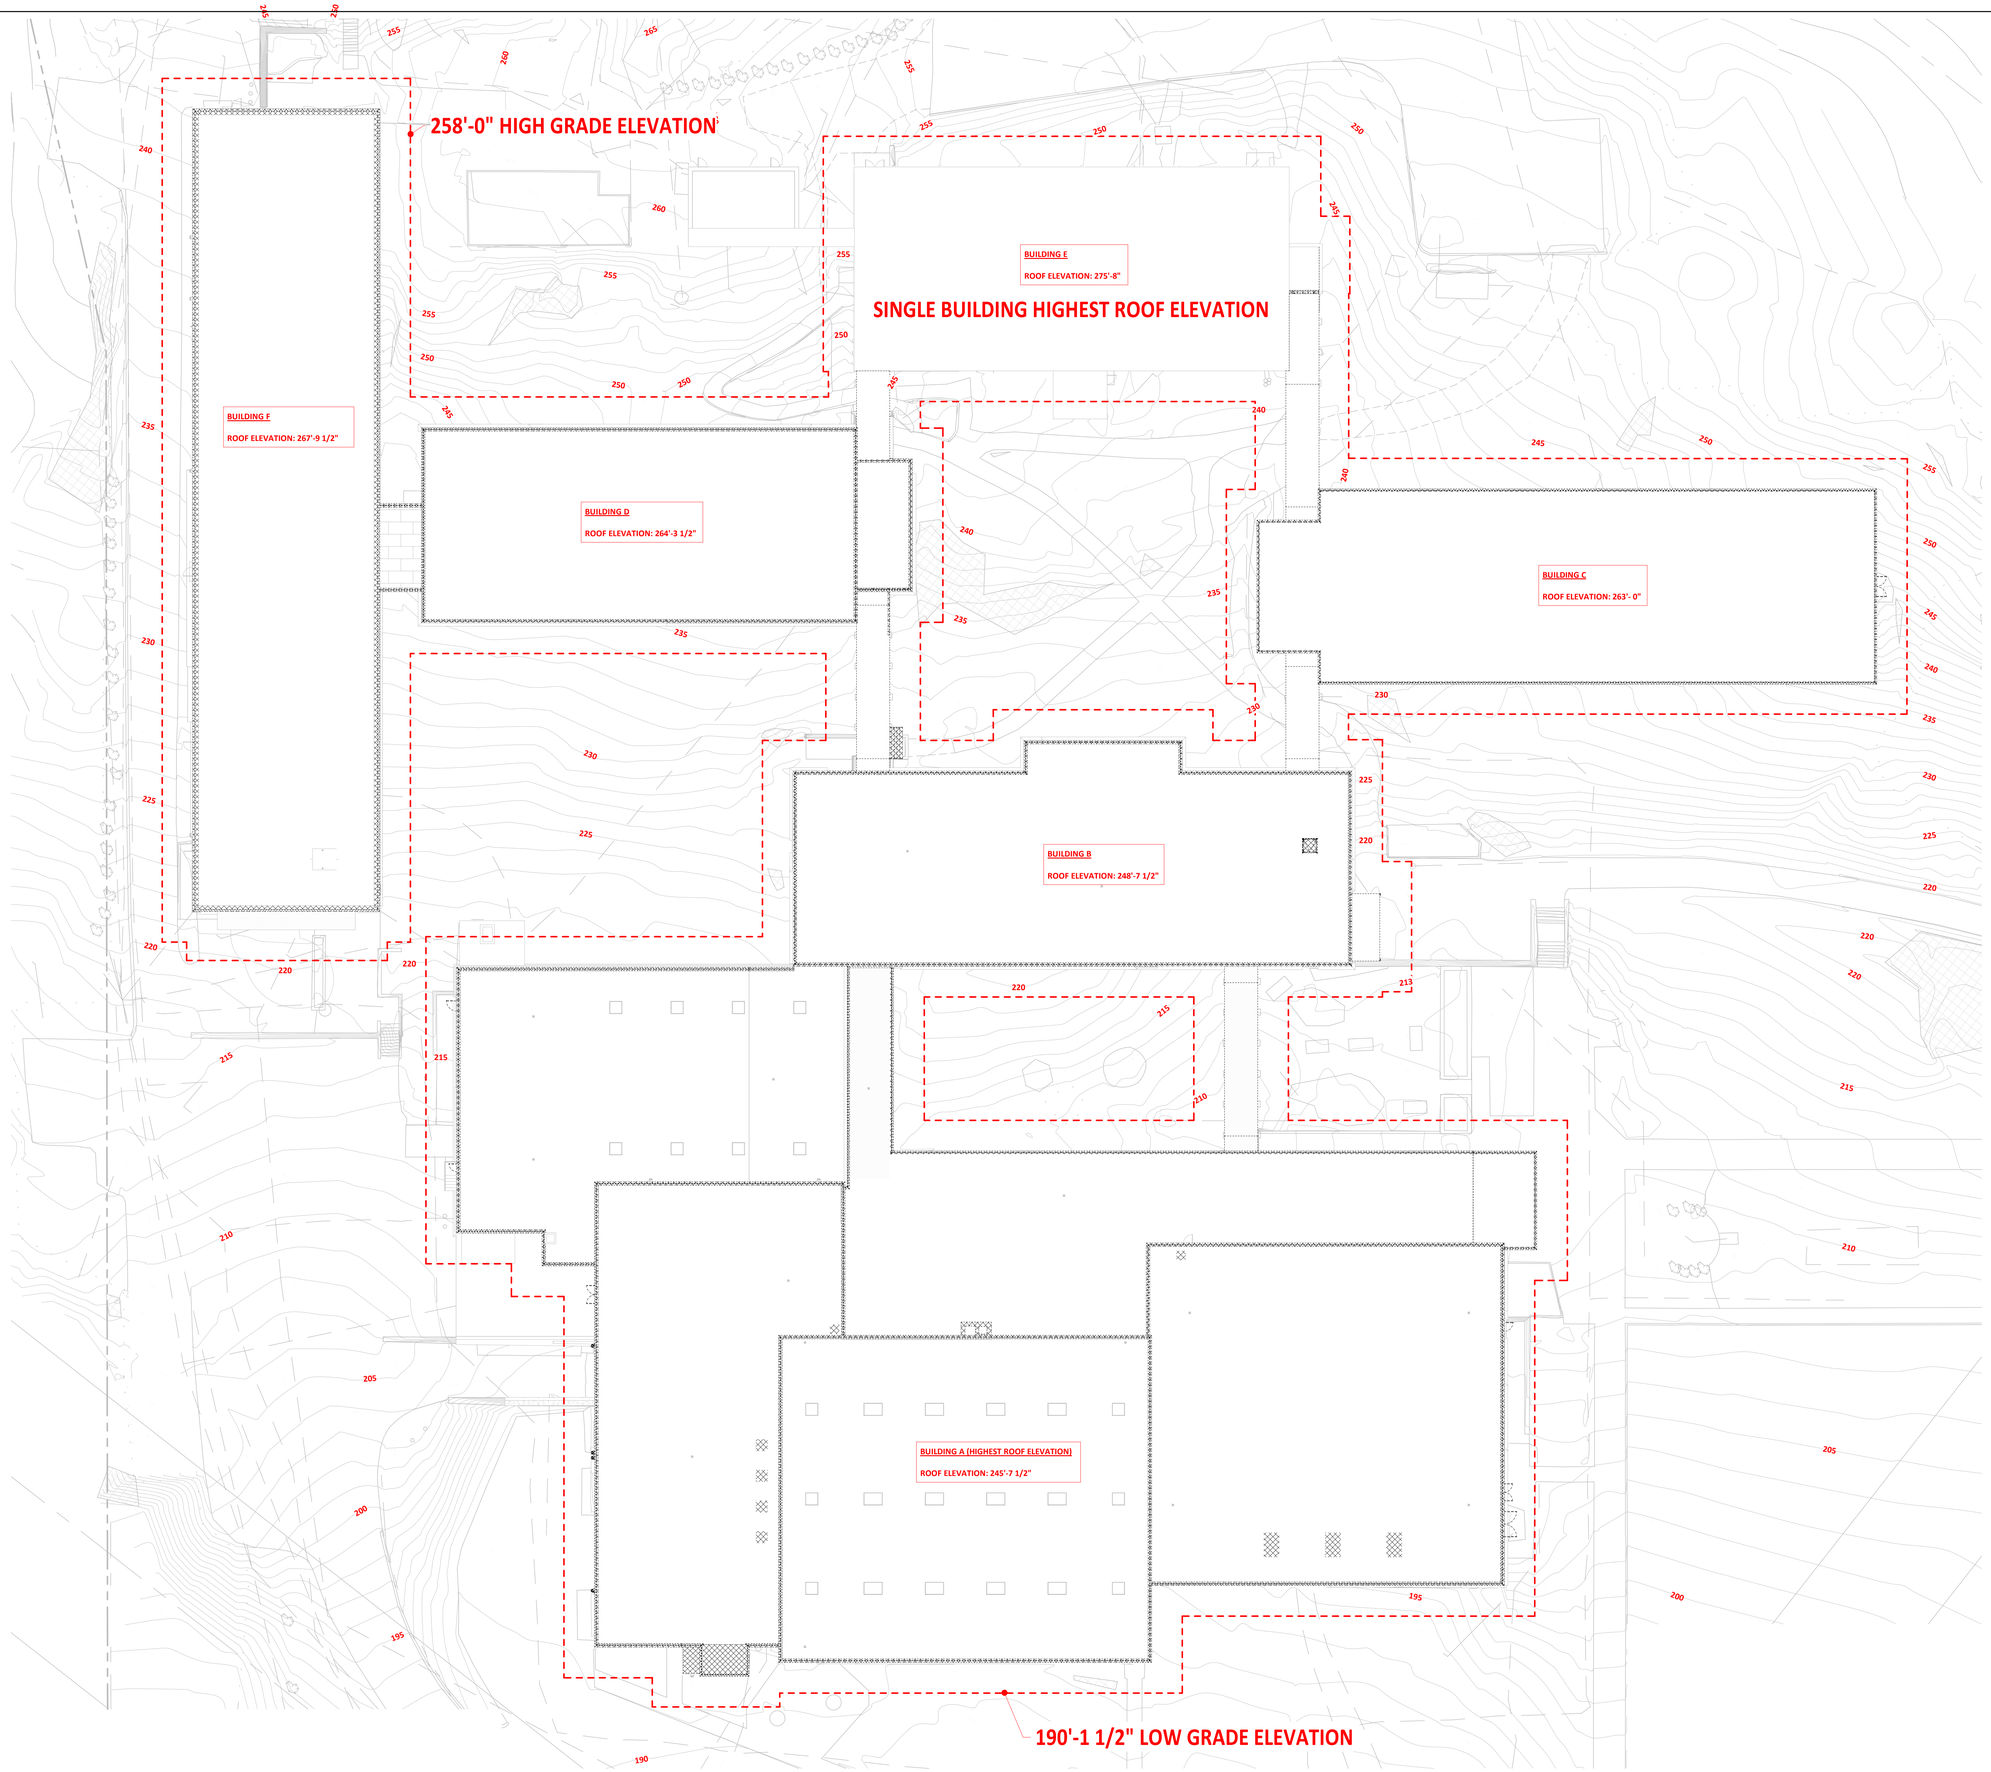

BURLINGTON HIGH SCHOOL

BURLINGTON, VERMONT

BLACK RIVER DESIGN
73 MAIN STREET
MONTPELIER VERMONT 05602

REVISIONS

EXISTING BUILDING HEIGHT (SINGLE BUILDING)

SCALE
1" = 20'-0"

DATE
10/16/2020

DRAWN BY
Author

CHECKED BY
Checker

A4.1

10/16/2020 2:54:48 PM

© 2020, BLACK RIVER DESIGN, ARCHITECTS. ALL RIGHTS RESERVED.

BUHS2518