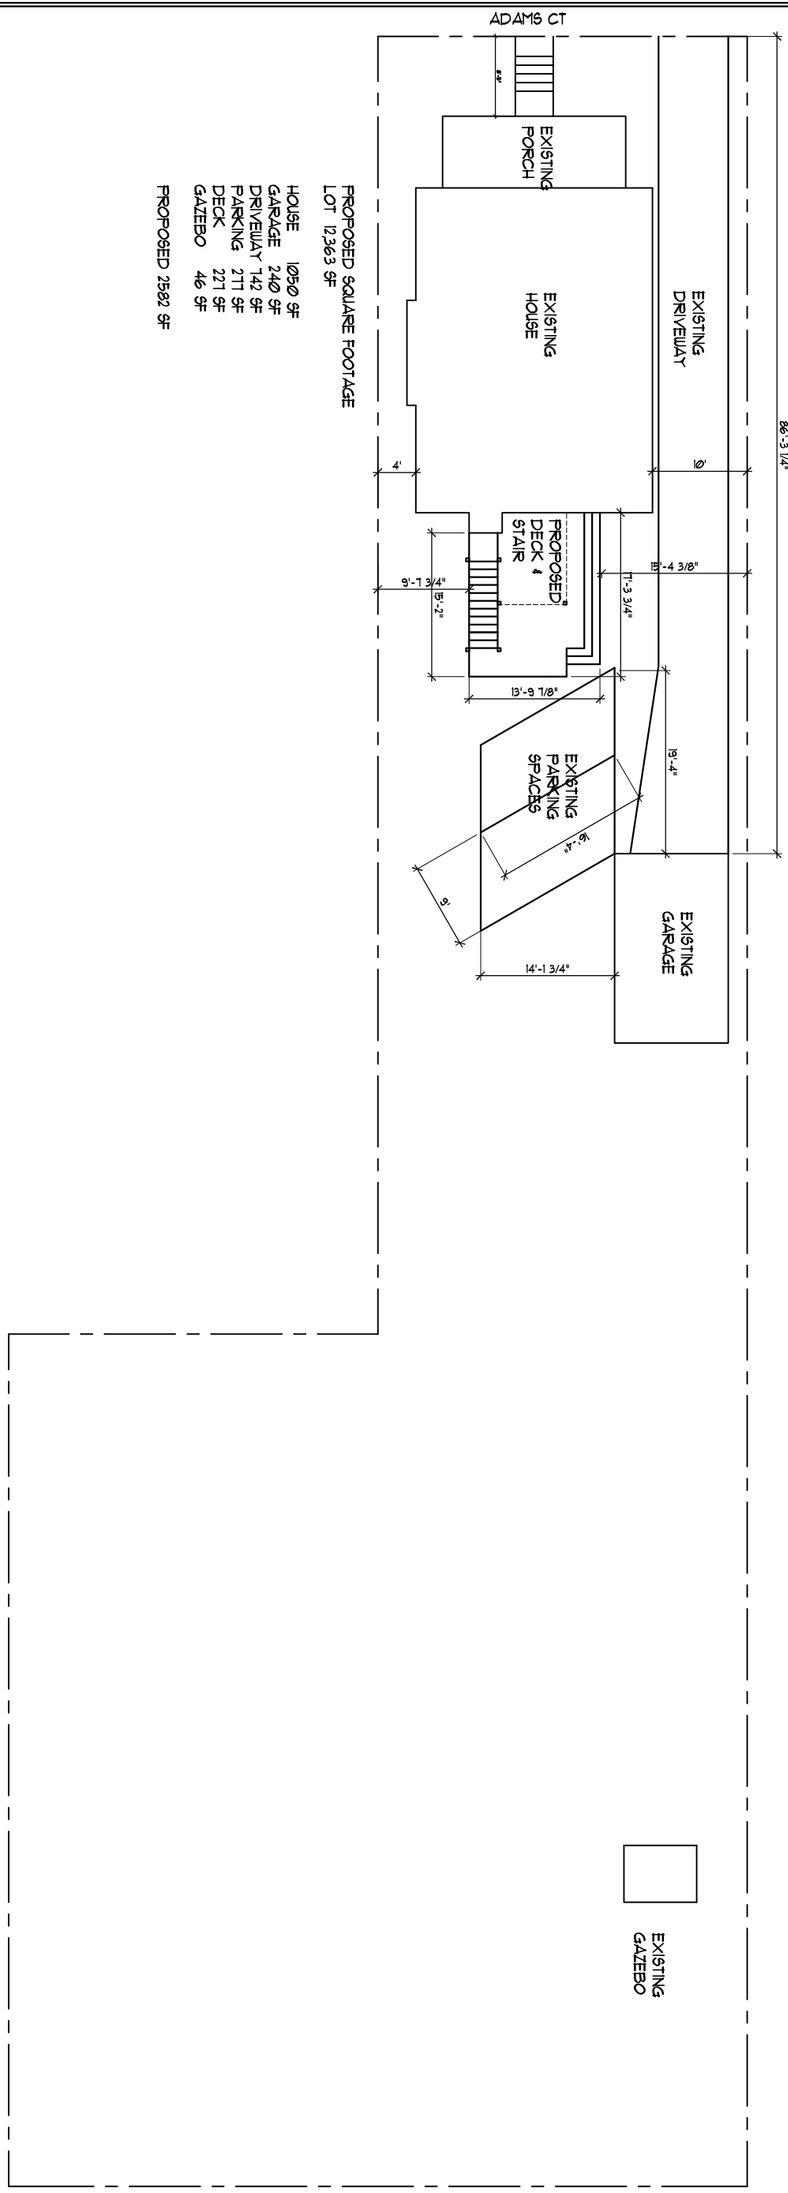

PROPOSED SQUARE FOOTAGE
LOT 12,363 SF

HOUSE	1050 SF
GARAGE	240 SF
DRIVEWAY	742 SF
PARKING	271 SF
DECK	227 SF
GAZEBO	46 SF
PROPOSED	2582 SF

Drawing:	Proposed site plan	Scale: 1/16" = 1'-0"	Date 05.21.2021	Revisions
				05.21.21 For Zoning Permit

pill•maharam architects
PMa
53 fallard shelburne rd shelburne vt 05482
po box 1300
802.735.1286 802.735.1292 fax
email info@pillmaharam.com

Jake Pill
43 Adams CT
Burlington, VT

SK-L2

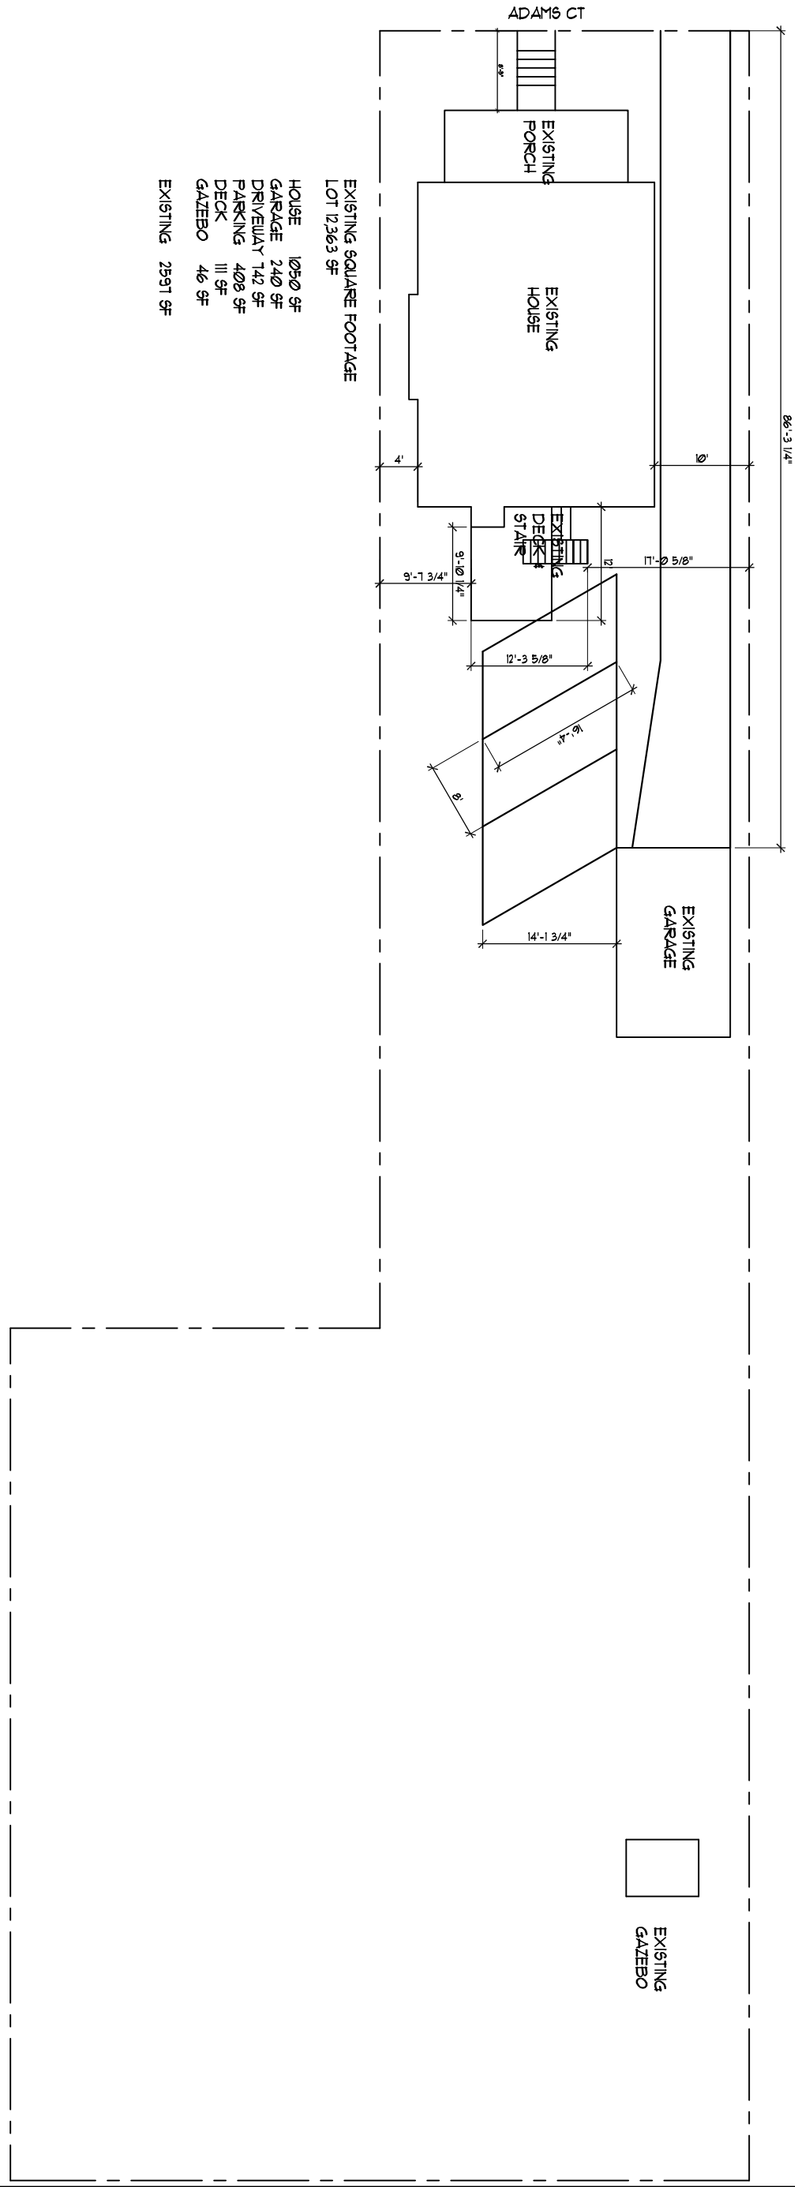

EXISTING SQUARE FOOTAGE
LOT 12,363 SF

HOUSE	1050 SF
GARAGE	240 SF
DRIVEWAY	742 SF
PARKING	408 SF
DECK	111 SF
GAZEBO	46 SF
EXISTING	2597 SF

Drawing: Existing site plan

Scale: 1/16" = 1'-0"

Date 05.21.2021

Revisions

05.21.21	For Zoning Permit

pill•maharam architects

PMa

53 fallard shelburne rd shelburne vt 05482
po box 1300
802.735.1286 802.735.1292 fax
email info@pillmaharam.com

Jake Pill
43 Adams CT
Burlington, VT

SK-L1