EAST ELEVATION
Scale: 1/16" = 1'-0"

WEST ELEVATION
Scale: 1/16" = 1'-0"

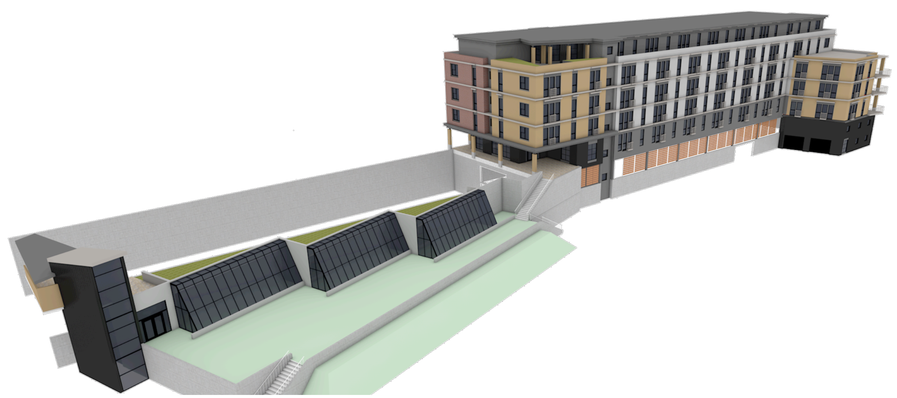

NORTH ELEVATION
Scale: 1/16" = 1'-0"

SOUTH ELEVATION
Scale: 1/16" = 1'-0"

BC COMMUNITY HOUSING • BUILDING C & D

BURLINGTON, VERMONT

COPYRIGHT © 2016 ALL RIGHTS RESERVED
DUNCAN • WISNIEWSKI ARCHITECTURE
A Professional Corporation

PERMIT ELEVATIONS

Duncan Wisniewski ARCHITECTURE
255 SOUTH CHAMPLAIN STREET
BURLINGTON, VERMONT 05401
T: 802.864.6693

DATE: 05.06.2016
DRAWN: XXX, XXX

C & D