WEST ELEVATION
Scale: 1/16" = 1'-0"

NORTH ELEVATION
Scale: 1/16" = 1'-0"

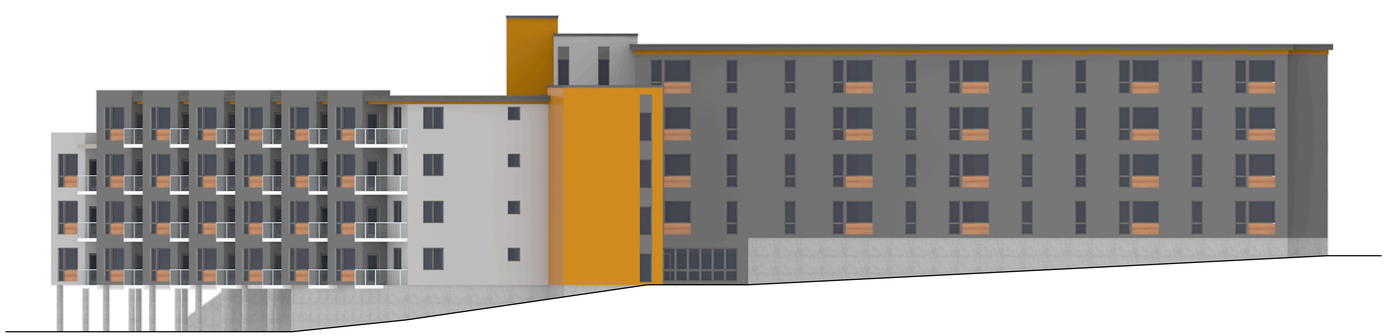

EAST ELEVATION
Scale: 1/16" = 1'-0"

SOUTH ELEVATION
Scale: 1/16" = 1'-0"

BC COMMUNITY HOUSING

BURLINGTON, VT

COPYRIGHT © 2016 ALL RIGHTS RESERVED
DUNCAN • WISNIEWSKI ARCHITECTURE
A Professional Corporation

SKETCH PLAN

Duncan Wisniewski
ARCHITECTURE
255 SOUTH CHAMPLAIN STREET
BURLINGTON, VERMONT 05401
T: 802.864.6693

DATE: 05.13.16
DRAWN: ABC

N&M