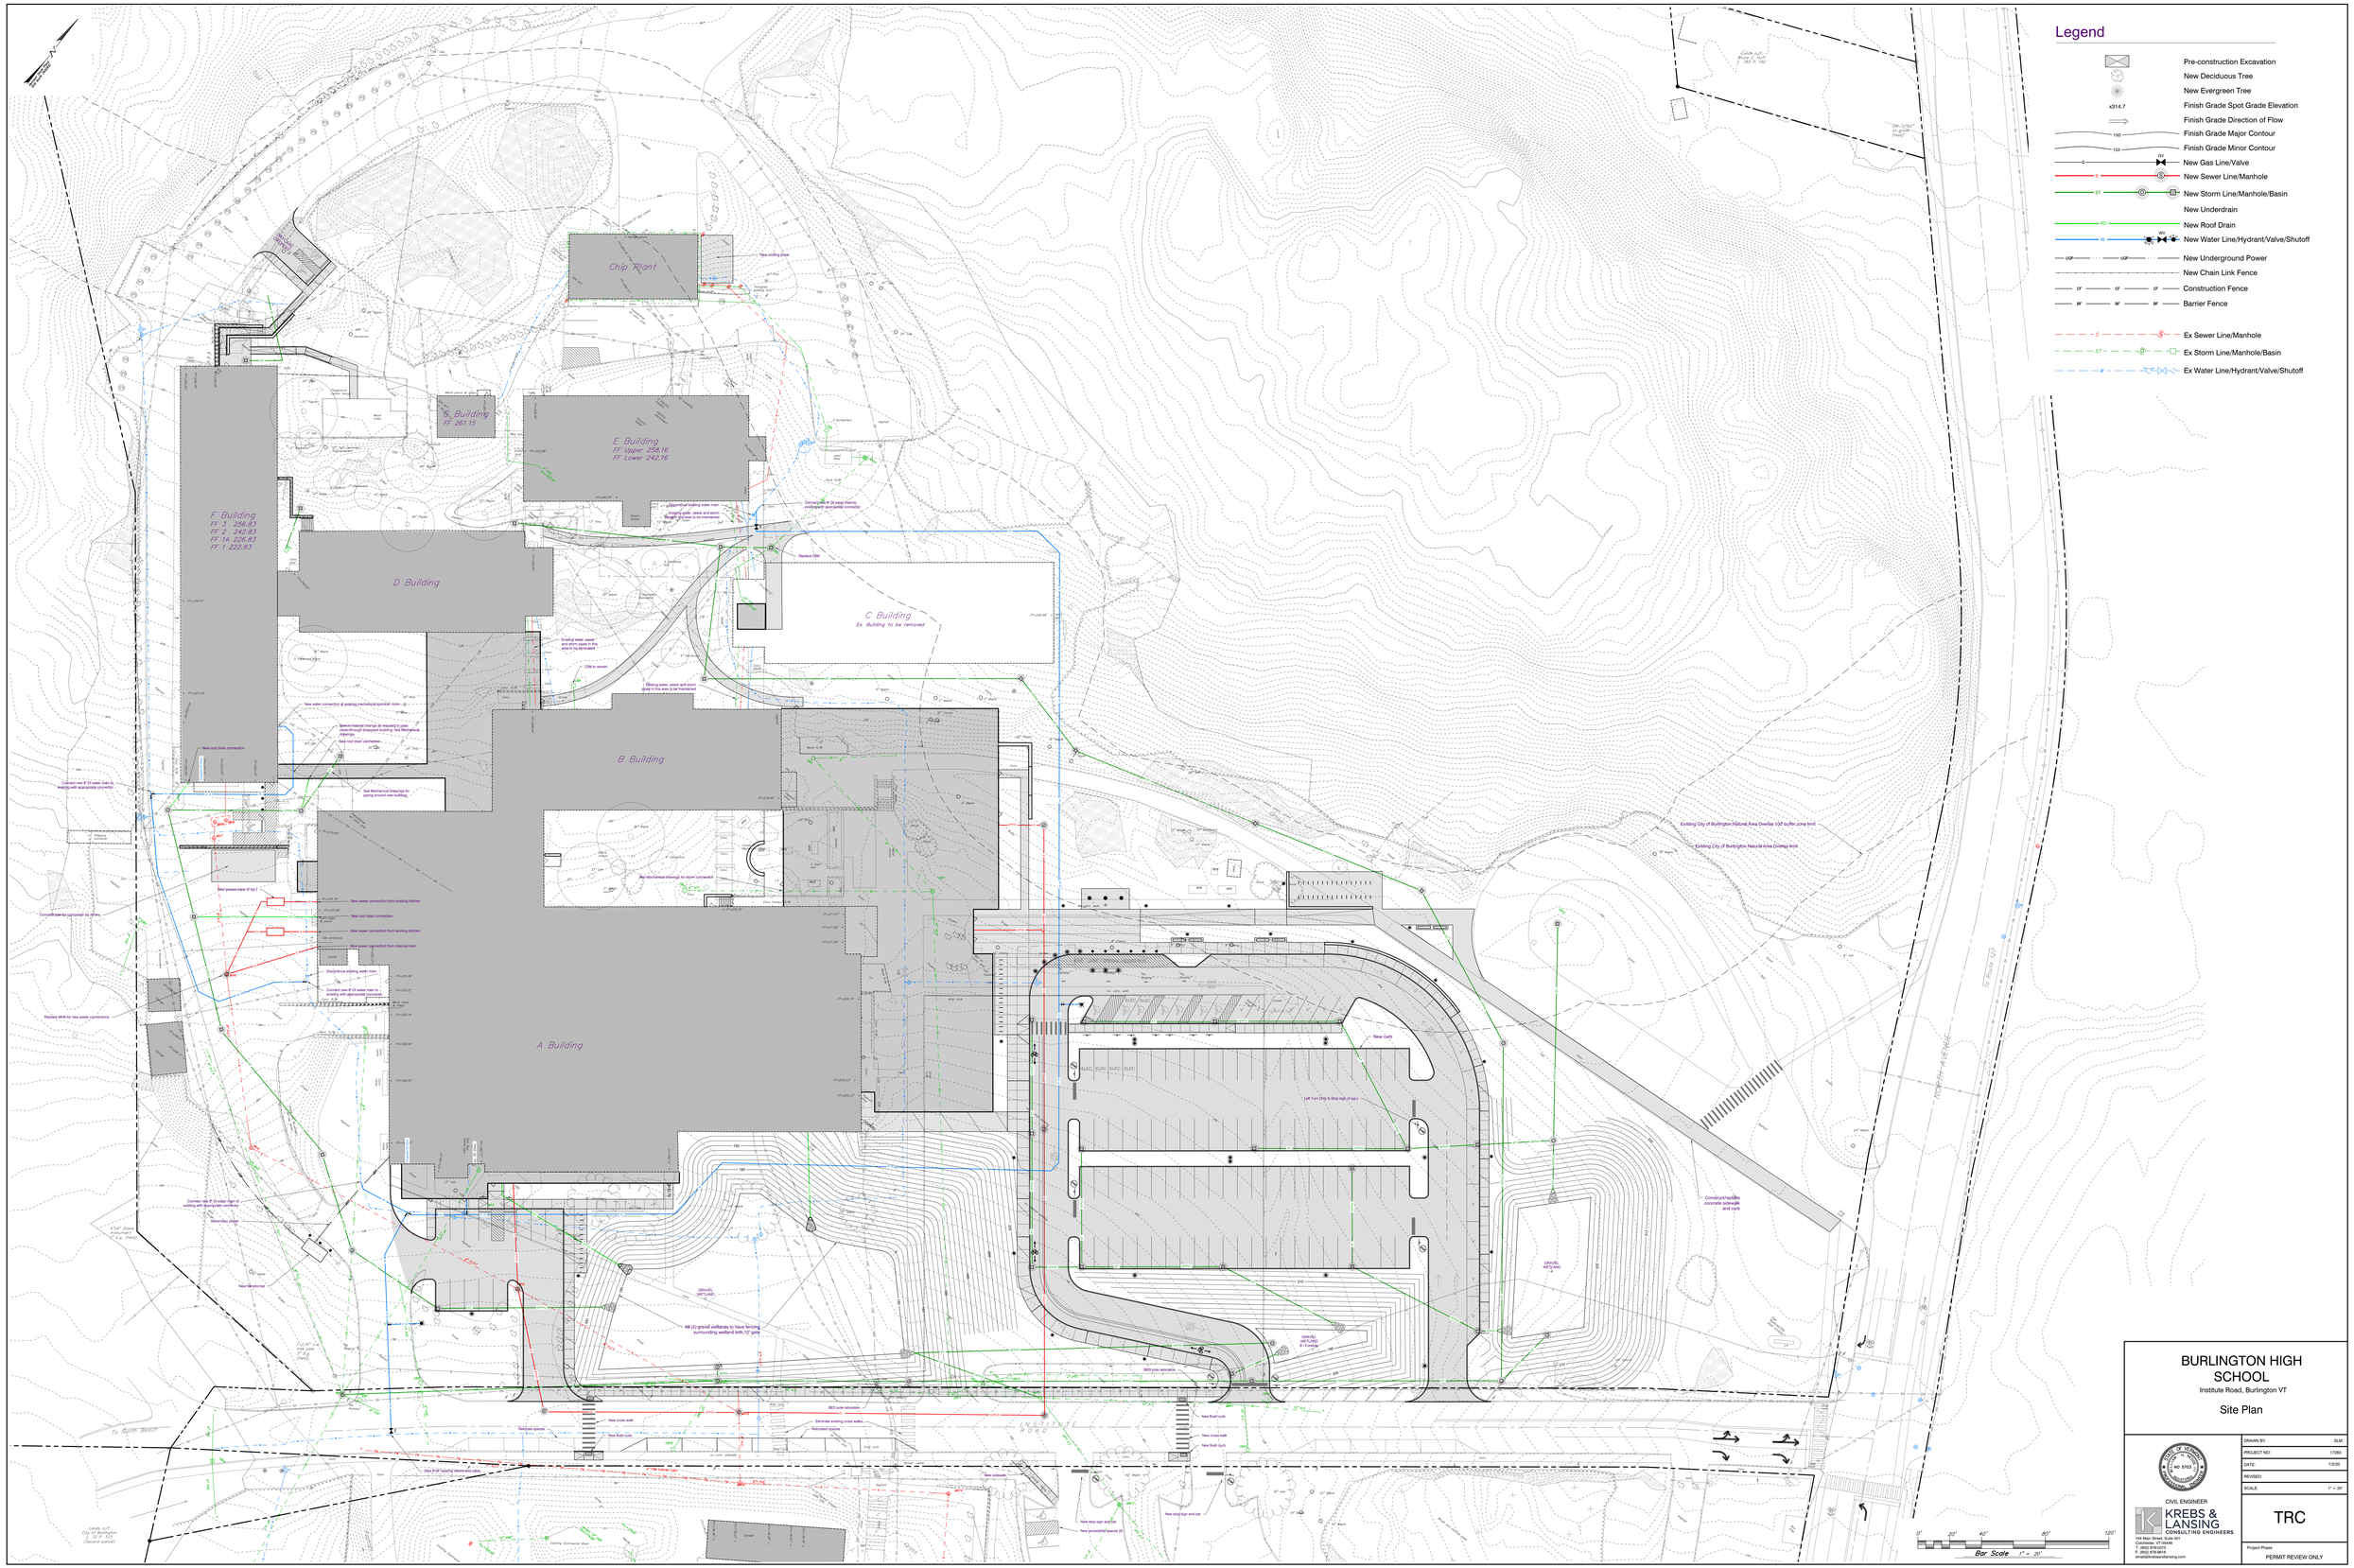

BURLINGTON HIGH SCHOOL

Institute Road, Burlington VT

Site Plan

STATE OF VERMONT
NO. 5763
REGISTERED PROFESSIONAL ENGINEER

CIVIL ENGINEER
KREBS & LANSING
CONSULTING ENGINEERS
164 Main Street, Suite 201
Colchester, VT 05446
T: (802) 878-0375
F: (802) 878-9818
email@krebsandlansing.com

DRAWN BY:	SLM
PROJECT NO:	17093
DATE:	7/2/20
REVISED:	
SCALE:	1" = 20'

TRC

Project Phase
PERMIT REVIEW ONLY