ONE BURLINGTON SQUARE

BURLINGTON, VERMONT

ABBREVIATIONS

ADD	ADDITIONAL
A/C	AIR CONDITION(ING)
AT	ACOUSTIC TILE
ADJ	ADJUSTABLE
AFF	ABOVE FINISH FLOOR
ALUM	ALUMINUM
APROX	APPROXIMATE
ARCH	ARCHITECTURAL
BD	BOARD
BLDG	BUILDING
BLKG	BLOCKING
BSMT	BASEMENT
CAB	CABINET
CER	CERAMIC
CJ	CONTROL JOINT
CL	CLEAR, CLEARANCE
CLG	CEILING
C.H.	CEILING HEIGHT
CMU	CONCRETE MASONRY UNIT
COL	COLUMN
CONC	CONCRETE
CONST	CONSTRUCTION
CONT	CONTINUOUS
CPT	CARPET
CT	CERAMIC TILE
DET	DETAIL
DIA	DIAMETER
DIM	DIMENSION
DN	DOWN
DS	DOWNSPOUT
DWG	DRAWING
E	EAST
EA	EACH
ELEC	ELECTRICAL
ELEV	ELEVATION, ELEVATOR
EQ	EQUAL
EQUIP	EQUIPMENT
EXIST	EXISTING
EXP	EXPANSION
FD	FLOOR DRAIN
FF	FINIDHED FLOOR
FEC	FIRE EXTINGUISHER W/ CABINET
F. EXT.	FIRE EXTINGUISHER W/O CABINET
FIN	FINISH
FL	FLOOR, FLASHING
FT	FOOT, FEET
FTG	FOOTING
GA	GAGE
GALV	GALVANIZED
GC	GENERAL CONTRACTOR
GL	GLASS
GYP	GPYSUM
HHGT	HEIGHT
HC	HOLLOW CORE
HORIZ	HORIZONTAL
H/C	HANDICAP
HM	HOLLOW METAL
HVAC	HEATING, VENTINALTION, & A/C
ID	INSIDE DIAMETER
IN	INCH
INSUL	INSULATION, INSULATED
INT	INTERIOR
INCL	INCLUDED
JAN, JC	JANITOR'S CLOSET
JT	JOINT
KIT	KITCHEN, KITCHENETTE
LAV	LAVATORY
LAM	LAMINATE
MATL	MATERIAL
MAX	MAXIMUM
MDO	MEDIUM DENSITY OVERLAY
MECH	MECHANICAL
MTL	METAL
MIN	MINIMUM
MO	MASONRY OPENING
N	NORTH
NIC	NOT IN CONTRACT
NO	NUMBER
NOM	NOMINAL
NTS	NOT TO SCALE
OC	ON CENTER
OD	OUTSIDE DIAMETE
OPNG	OPENING
OPP	OPPOSITE
PL	PLATE
PLYWD	PLYWOOD
PRELIM	PRELIMINARY
PSI	POUNDS PER SQUARE INCH
PTD	PAINTED
P.T.	PRESSURE TREATED
PVC	POLYVINYL CHLORIDE
QT	QUARRY TILE
R	RADIUS, RISER
RD	ROOF DRAIN, ROAD
REINF	REINFORCEMENT
REQD	REQUIRED
REV	REVISION
RM	ROOM
RO	ROUGH OPENING
S	SOUTH
SCH	SCHEDULE
SCW	SOLD CORE WOOD
SECT	SECTION
SHT	SHEET
SIM	SIMILAR
SL	SLOPE
SPEC	SPECIFICATION
SQ	SQUARE
STD	STANDARD
STL	STEEL
SUSP	SUSPENDED
S. STL	STAINLESS STEEL
T & G	TONGUE AND GROOVE
TEL	TELEPHONE
TEMP	TEMPORARY
TH, THK	THICK, THICKNESS
THRSLD	THRESHOLD
TOS	TOP OF STEEL, SLAB
TOW	TOP OF WALL
TYP	TYPICAL
UNO	UNLESS NOTED OTHERWISE
VCT	VINYL COMPOSITION TILE
VERT	VERTICAL
VEST	VESTIBULE
VIF	VERIFY IN FIELD
VWC	VINYL WALL COVERING
W	WIDTH, WASTE, WATER, WEST
W/	WITH
W/O	WITHOUT
WD	WOOD
WT	WEIGHT
WWF	WELDED WIRE FABRIC
WWM	WELDED WIRE MESH

ARCHITECTURAL SYMBOLS

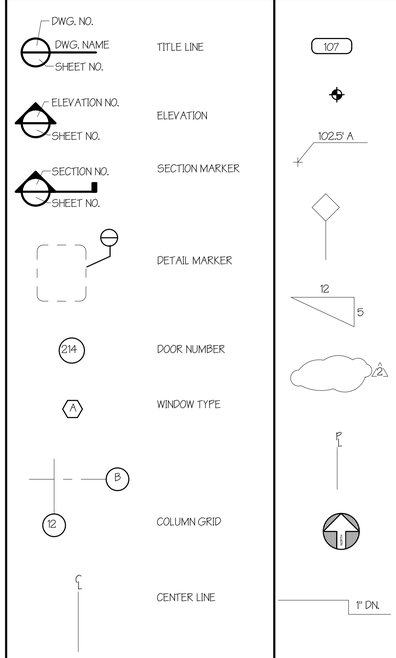

DRAWING INDEX

SHEET NO.	DRAWING NAME
A001	COVERSHEET
A101	FIRST FLOOR PLAN
A102	SECOND FLOOR PLAN
A103	THIRD FLOOR PLAN
A104	PENTHOUSE FLOOR PLAN
A201	EXTERIOR ELEVATIONS
A202	EXTERIOR ELEVATIONS
A301	BUILDING SECTION
A500	EXISTING WALL SECTION
A501	WALL SECTION
A502	WALL SECTION AT ENTRY
A901	3D VIEW
SP101	SITE PLAN

REVISIONS

No.	Description	Date

Rabideau Architects
550 Hinesburg Road
Suite 101
South Burlington, VT 05403
802 863 0222
Rabideau-Architects.com

12/10/2015 3:17:58 PM
E:\1413 - ONE BURLINGTON SQUARE model no exterior walls behind storefront 11-12-15_AI_AI.rvt

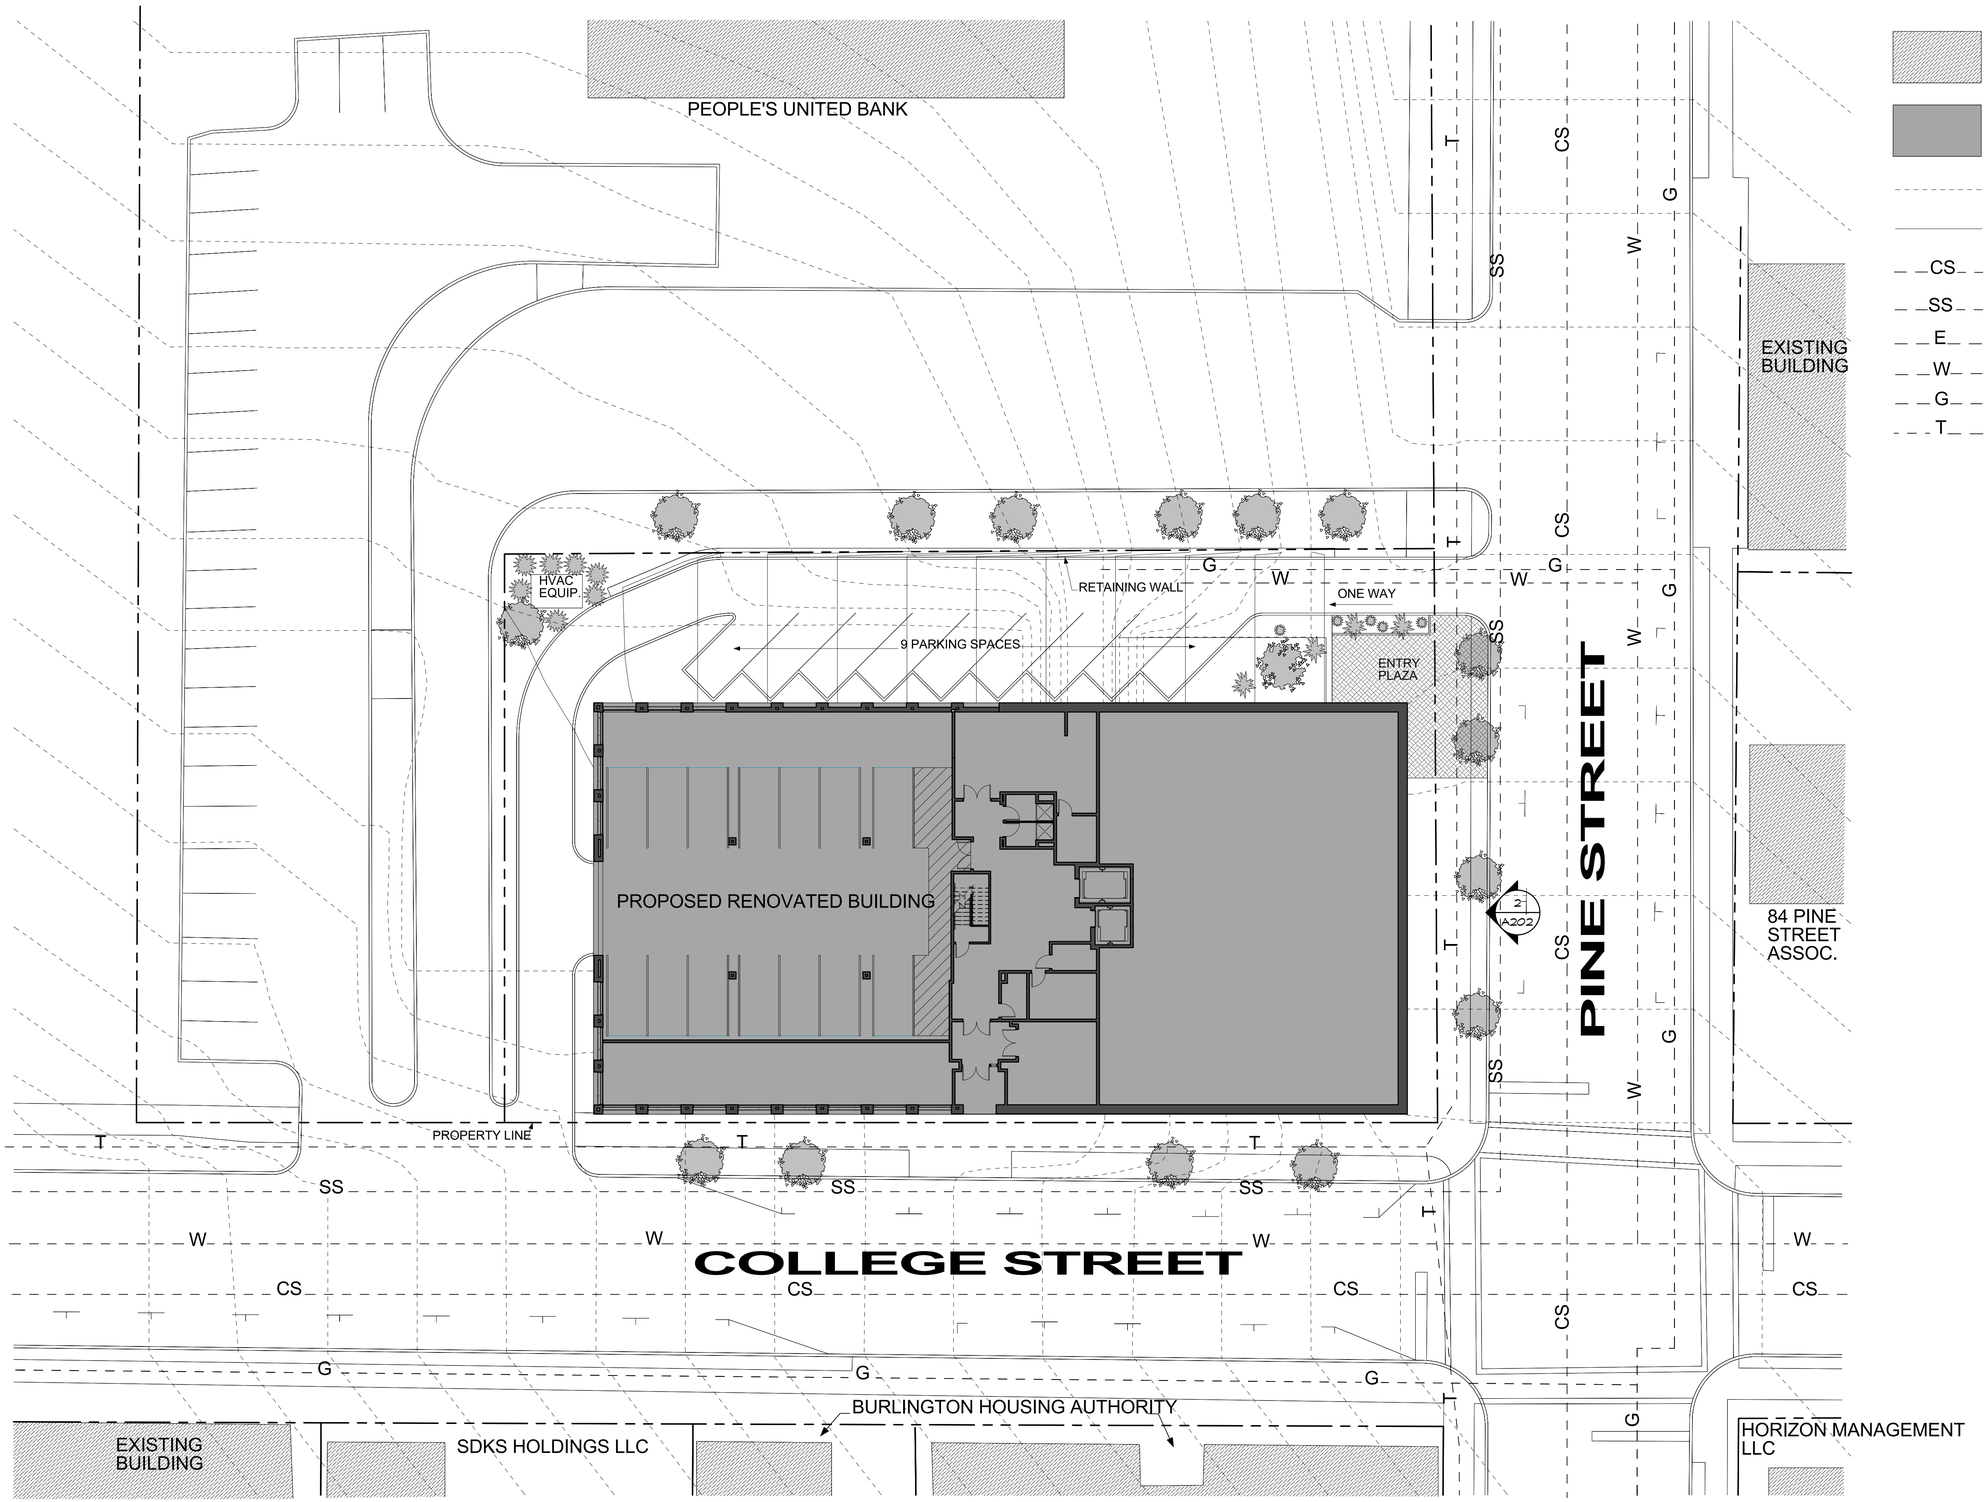

LEGEND

- EXISTING BUILDING
- PROPOSED RENOVATED BUILDING
- EXISTING CONTOURS
- PROPOSED CONTOURS
- CS — COMBINED SEWER
- SS — STORM SEWER
- E — ELECTRIC
- W — WATER
- G — GAS
- T — TELEPHONE/DATA

1 **SITE PLAN**
1/16" = 1'-0"
Referenced From: A201

PRELIMINARY NOT FOR CONSTRUCTION

No.	Description	Date

REVISIONS

SITE PLAN
SCALE: 1/16" = 1'-0"

ONE BURLINGTON SQUARE
BURLINGTON, VERMONT

550 Hinesburg Road
Suite 101
South Burlington, VT 05403
802.863.4222
Rabideau-Architects.com
Rabideau Architects

© 2014 Rabideau Architects, Inc.

PROJECT #: 1413

SHEET NUMBER
SP101

DATE: 12/19/2014

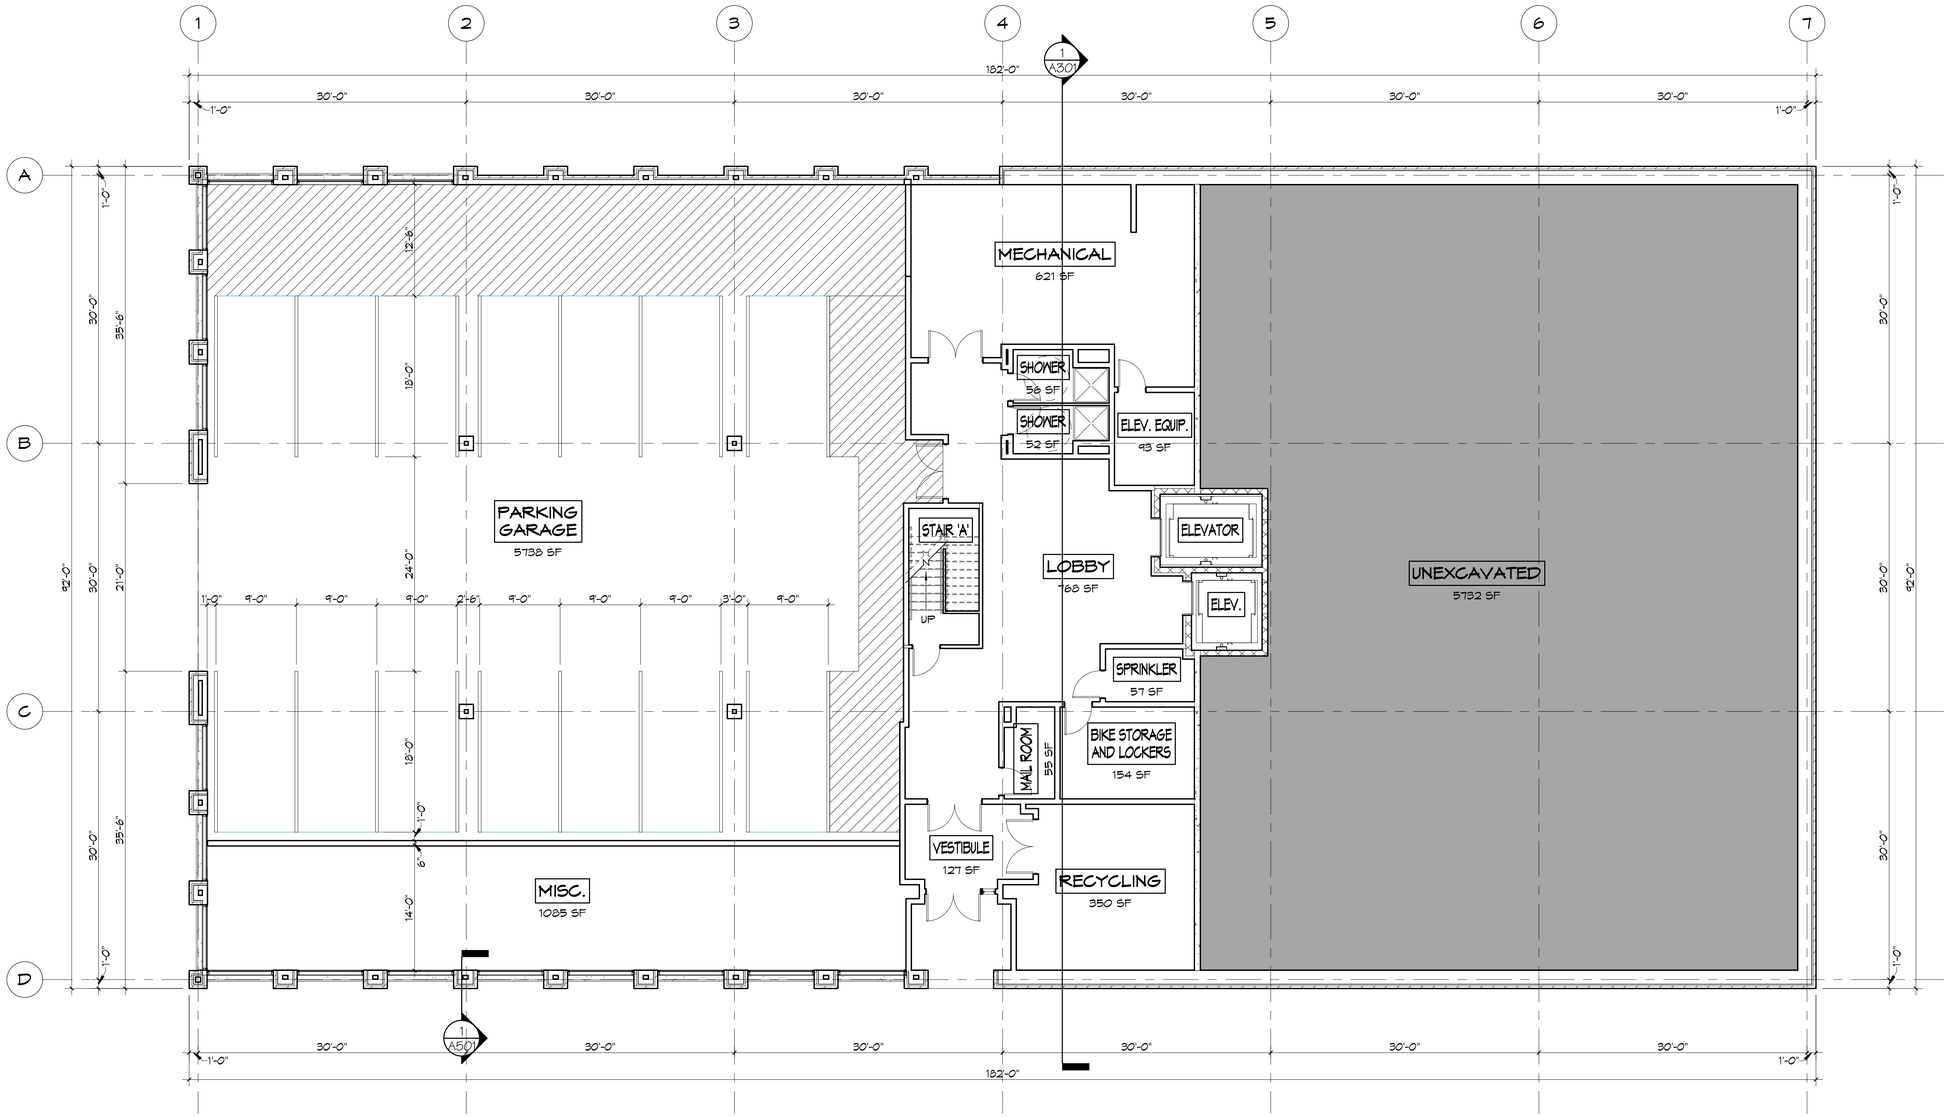

1 FIRST FLOOR PLAN

1/8" = 1'-0"

Referenced From: A201

PRELIMINARY NOT FOR CONSTRUCTION

REVISIONS

No.	Description	Date

FIRST FLOOR PLAN

SCALE: 1/8" = 1'-0"

ONE BURLINGTON SQUARE

BURLINGTON, VERMONT

RabideauArchitects
559 Hinesburg Road
Suite 101
South Burlington, VT 05403
802.863.3222
Rabideau-Architects.com

© 2014 Rabideau Architects, Inc.

PROJECT #: 1413

SHEET NUMBER

A101

DATE: 12/19/2014

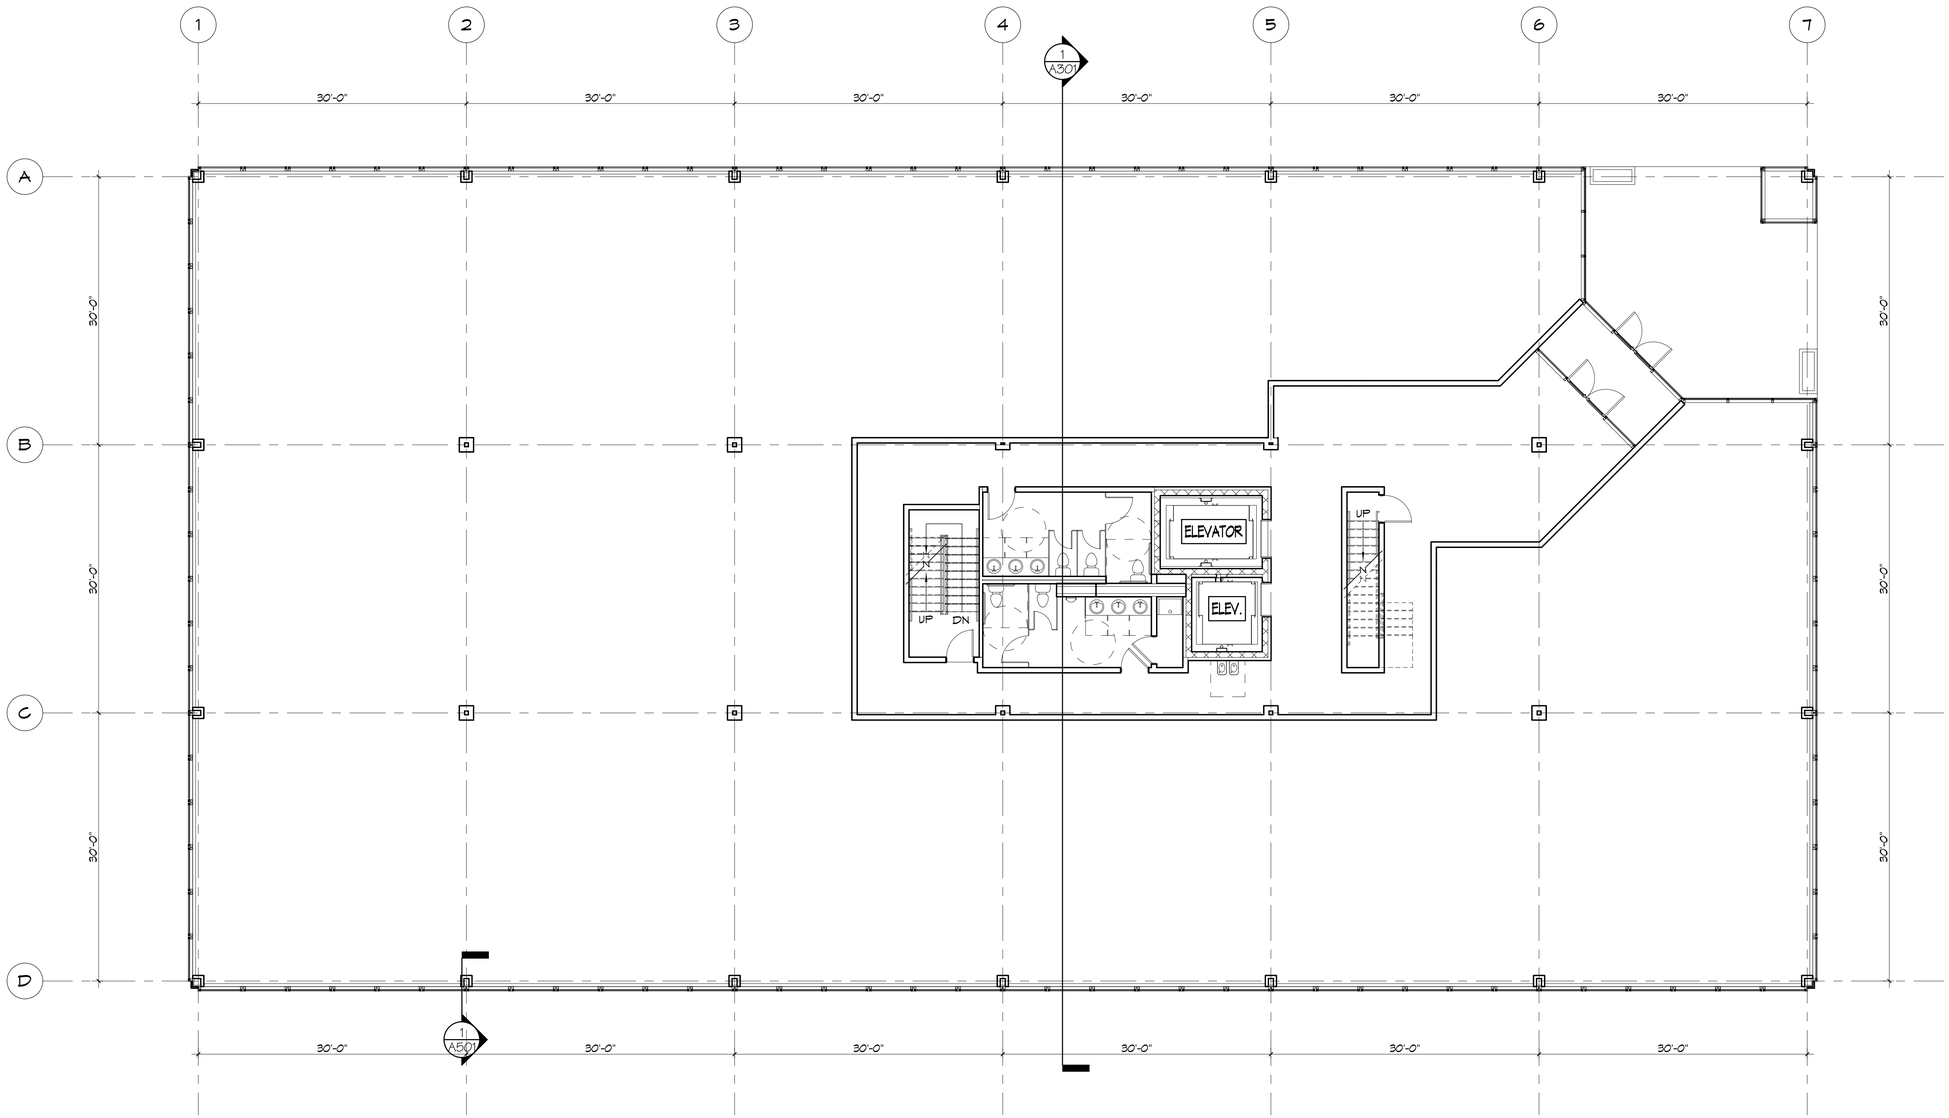

1 SECOND FLOOR PLAN

1/8" = 1'-0"

Referenced From: A201

PRELIMINARY
NOT FOR
CONSTRUCTION

REVISIONS

No.	Description	Date

SECOND FLOOR PLAN
SCALE: 1/8" = 1'-0"

ONE BURLINGTON SQUARE
BURLINGTON, VERMONT

550 Hinesburg Road
Suite 101
South Burlington, VT 05403
802-863-9222
Rabideau-Architects.com
RabideauArchitects

© 2012 Rabideau Architects, LLC

PROJECT #: 1413

SHEET NUMBER

A102

DATE: 12/19/2014

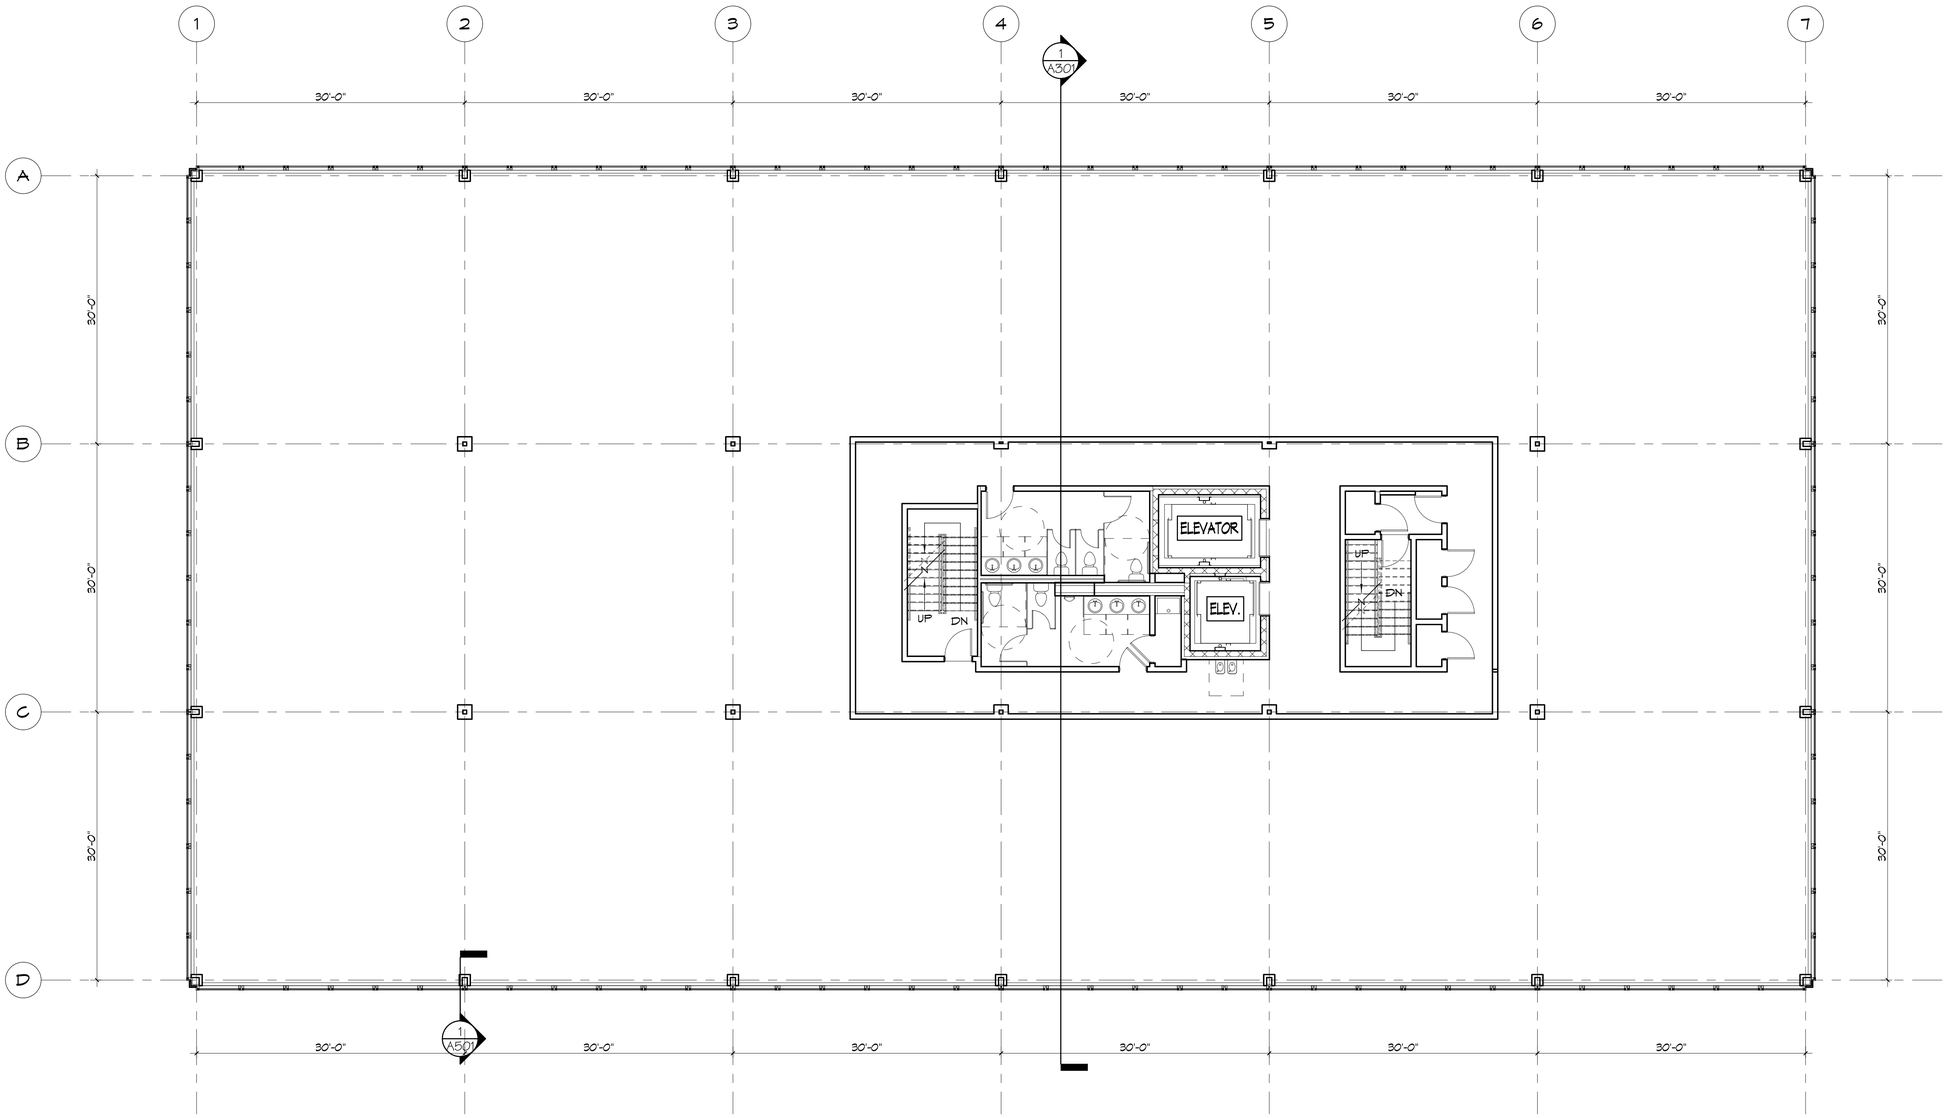

1 THIRD FLOOR PLAN

1/8" = 1'-0"

Referenced From: A201

PRELIMINARY NOT FOR CONSTRUCTION

REVISIONS

No.	Description	Date

THIRD FLOOR PLAN

SCALE: 1/8" = 1'-0"

ONE BURLINGTON SQUARE

BURLINGTON, VERMONT

550 Flynn Avenue
Suite 101
South Burlington, VT 05403
802.865.0222
Rabideau-Architect.com

Rabideau/Architects

© 2014 Rabideau Architects, Inc.

PROJECT #: 1413

SHEET NUMBER

A103

DATE: 12/19/2014

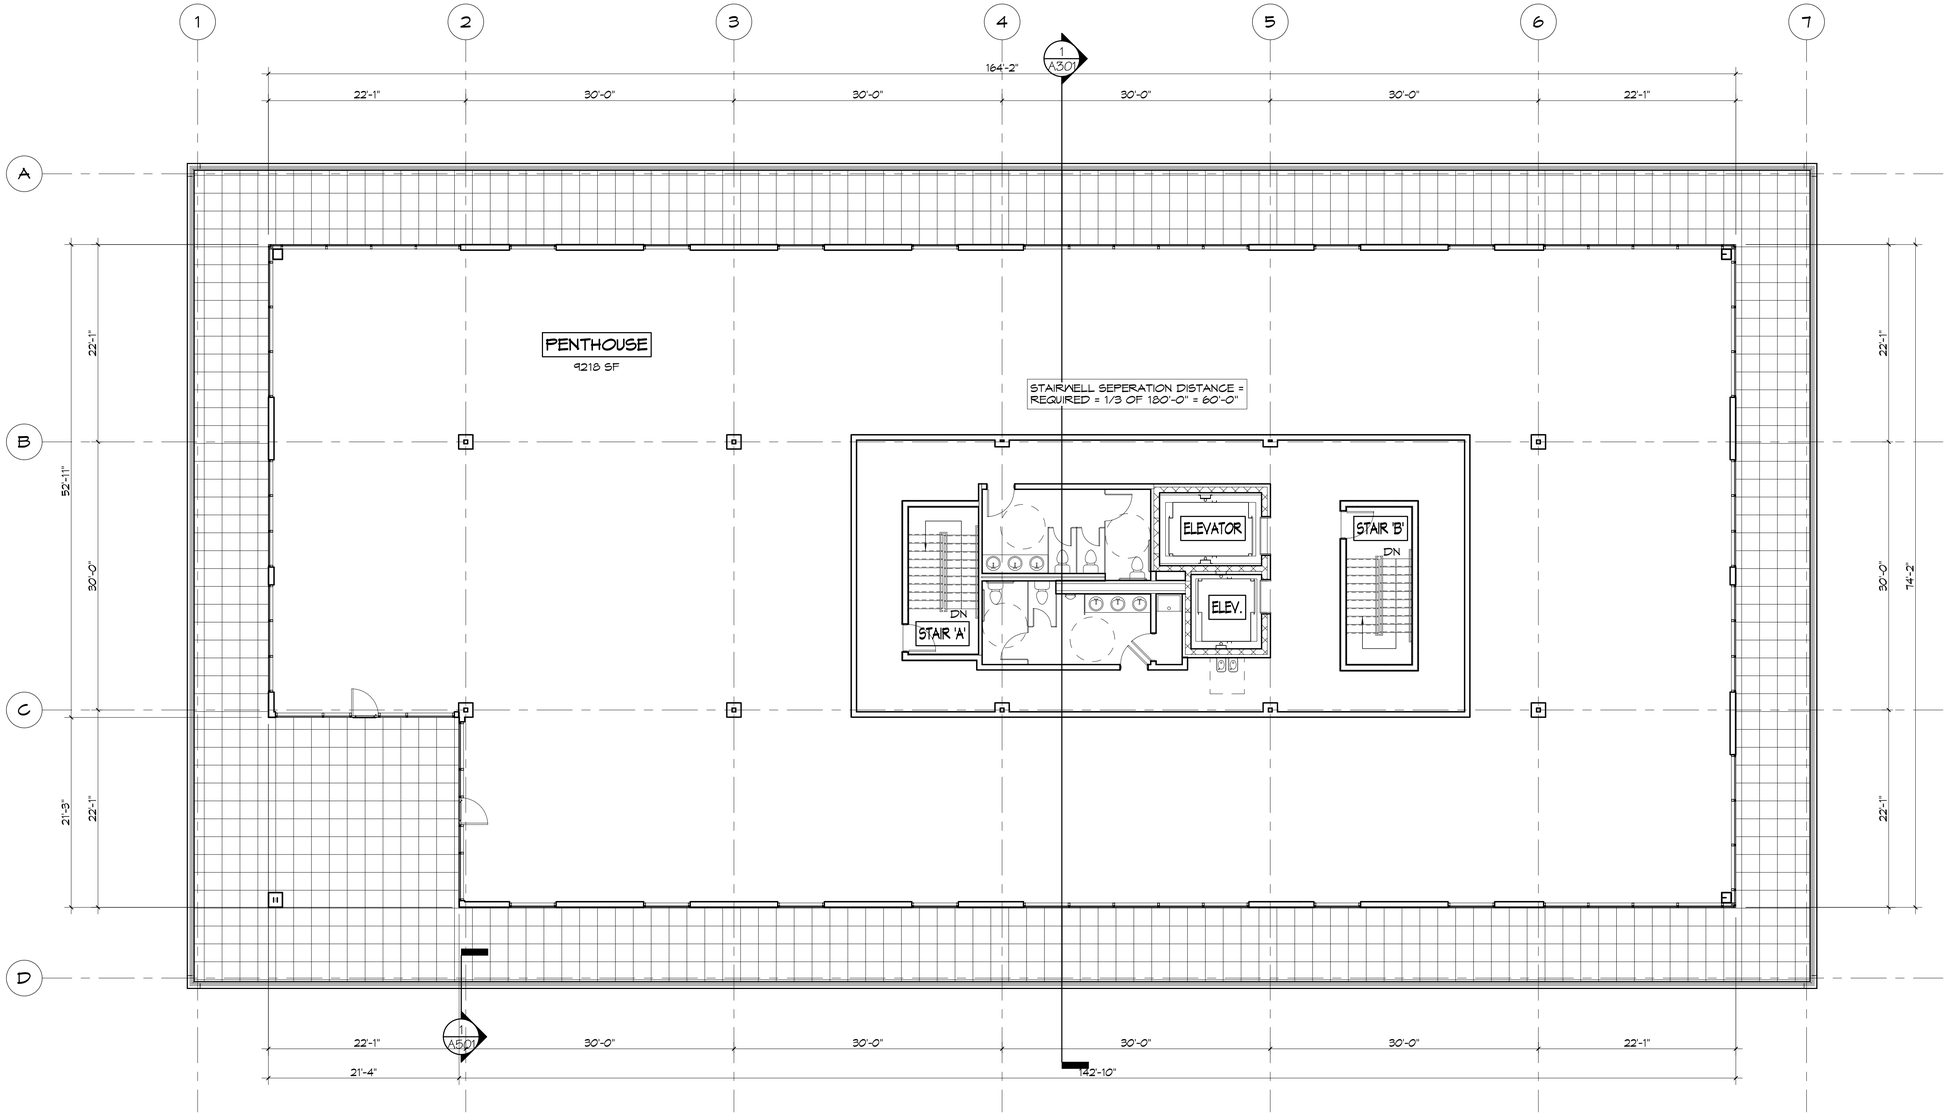

1 PENTHOUSE FLOOR PLAN

1/8" = 1'-0"

Referenced From: A201

PRELIMINARY
NOT FOR
CONSTRUCTION

REVISIONS

No.	Description	Date

PENTHOUSE FLOOR PLAN

SCALE: 1/8" = 1'-0"

ONE BURLINGTON SQUARE

BURLINGTON, VERMONT

550 Hinesburg Road
Suite 101
South Burlington, VT 05403
802.863.3222
Rabideau-Architects.com

RabideauArchitects

© 2014 Rabideau Architects, Inc.

PROJECT #: 1413

SHEET NUMBER

A104

DATE: 12/19/2014

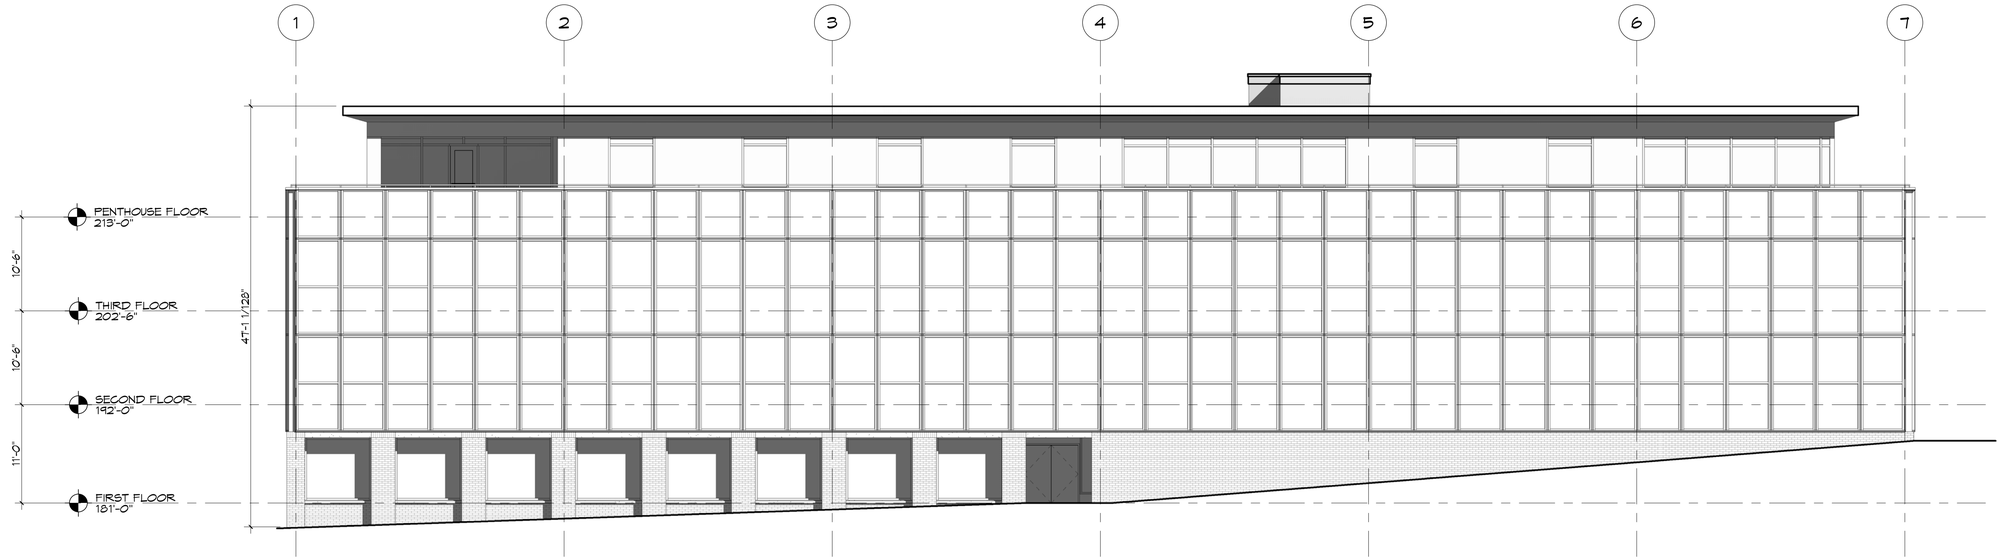

1 SOUTH ELEVATION

1/8" = 1'-0"

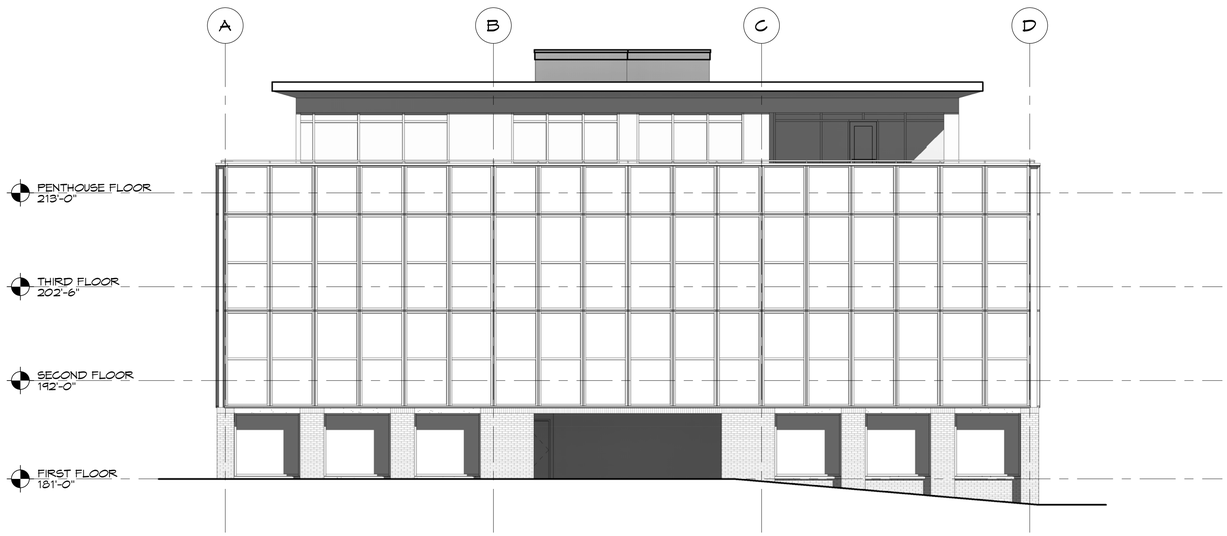

2 WEST ELEVATION

1/8" = 1'-0"

PRELIMINARY NOT FOR CONSTRUCTION

REVISIONS

No.	Description	Date

EXTERIOR ELEVATIONS

SCALE: 1/8" = 1'-0"

ONE BURLINGTON SQUARE

BURLINGTON, VERMONT

550 Hinesburg Road
Suite 101
South Burlington, VT 05403
802.863.3022
Rabideau-Architects.com
RabideauArchitects

© 2014 Rabideau Architects, Inc.

PROJECT #: 1413

SHEET NUMBER

A201

DATE: 12/19/2014

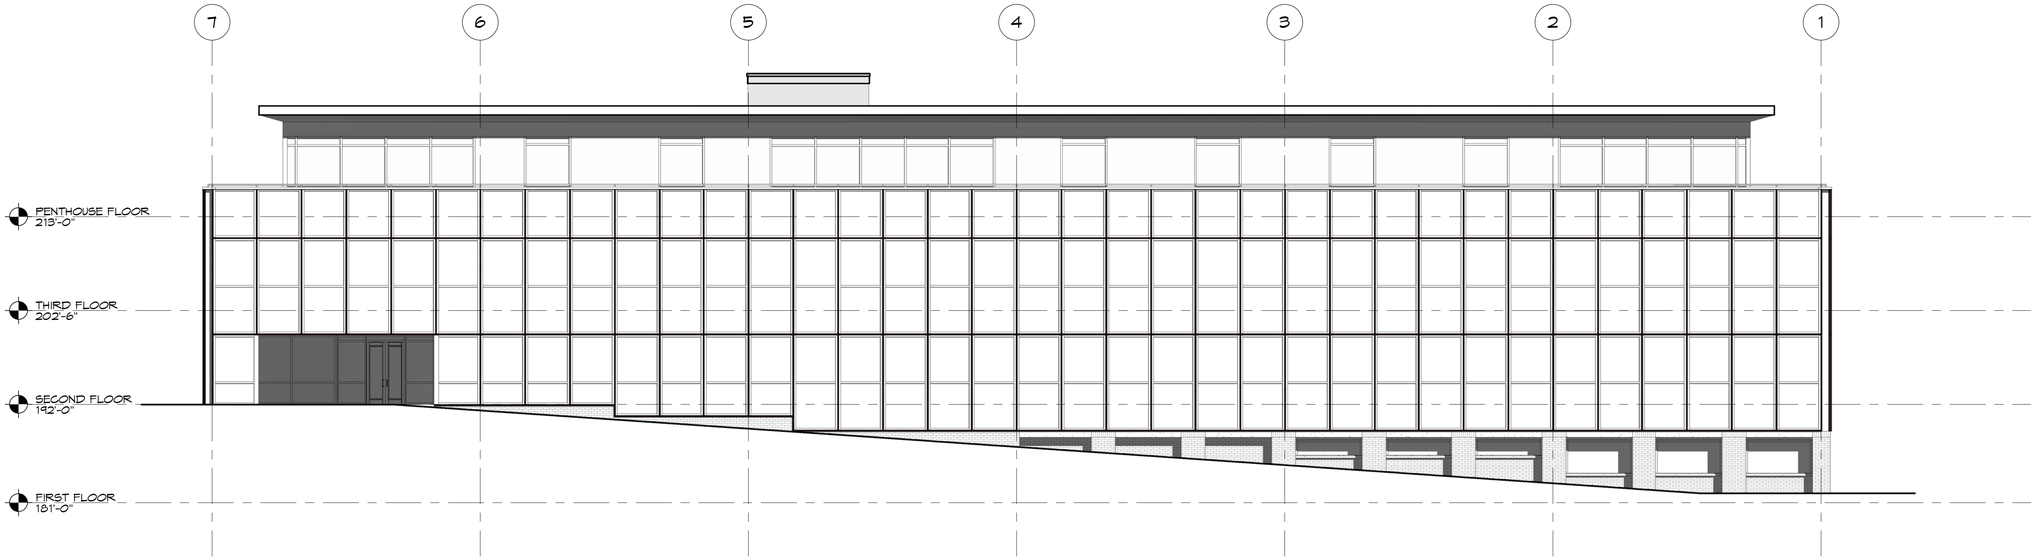

1 NORTH ELEVATION

1/8" = 1'-0"

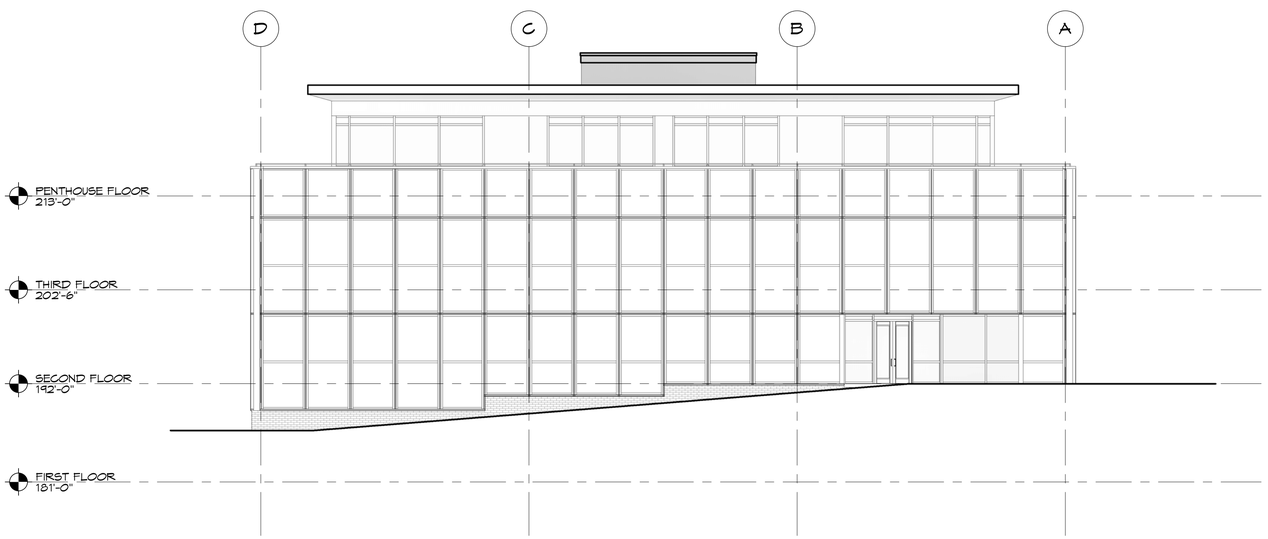

2 EAST ELEVATION

1/8" = 1'-0"

Referenced From: SP101

PRELIMINARY
NOT FOR
CONSTRUCTION

REVISIONS

No.	Description	Date

EXTERIOR ELEVATIONS

SCALE: 1/8" = 1'-0"

ONE BURLINGTON SQUARE

BURLINGTON, VERMONT

550 Hinesburg Road
Suite 101
South Burlington, VT 05403
802.863.3022
Rabideau-Architects.com

RabideauArchitects

© 2014 Rabideau Architects, INC.

PROJECT #: 1413

SHEET NUMBER

A202

DATE: 12/19/2014

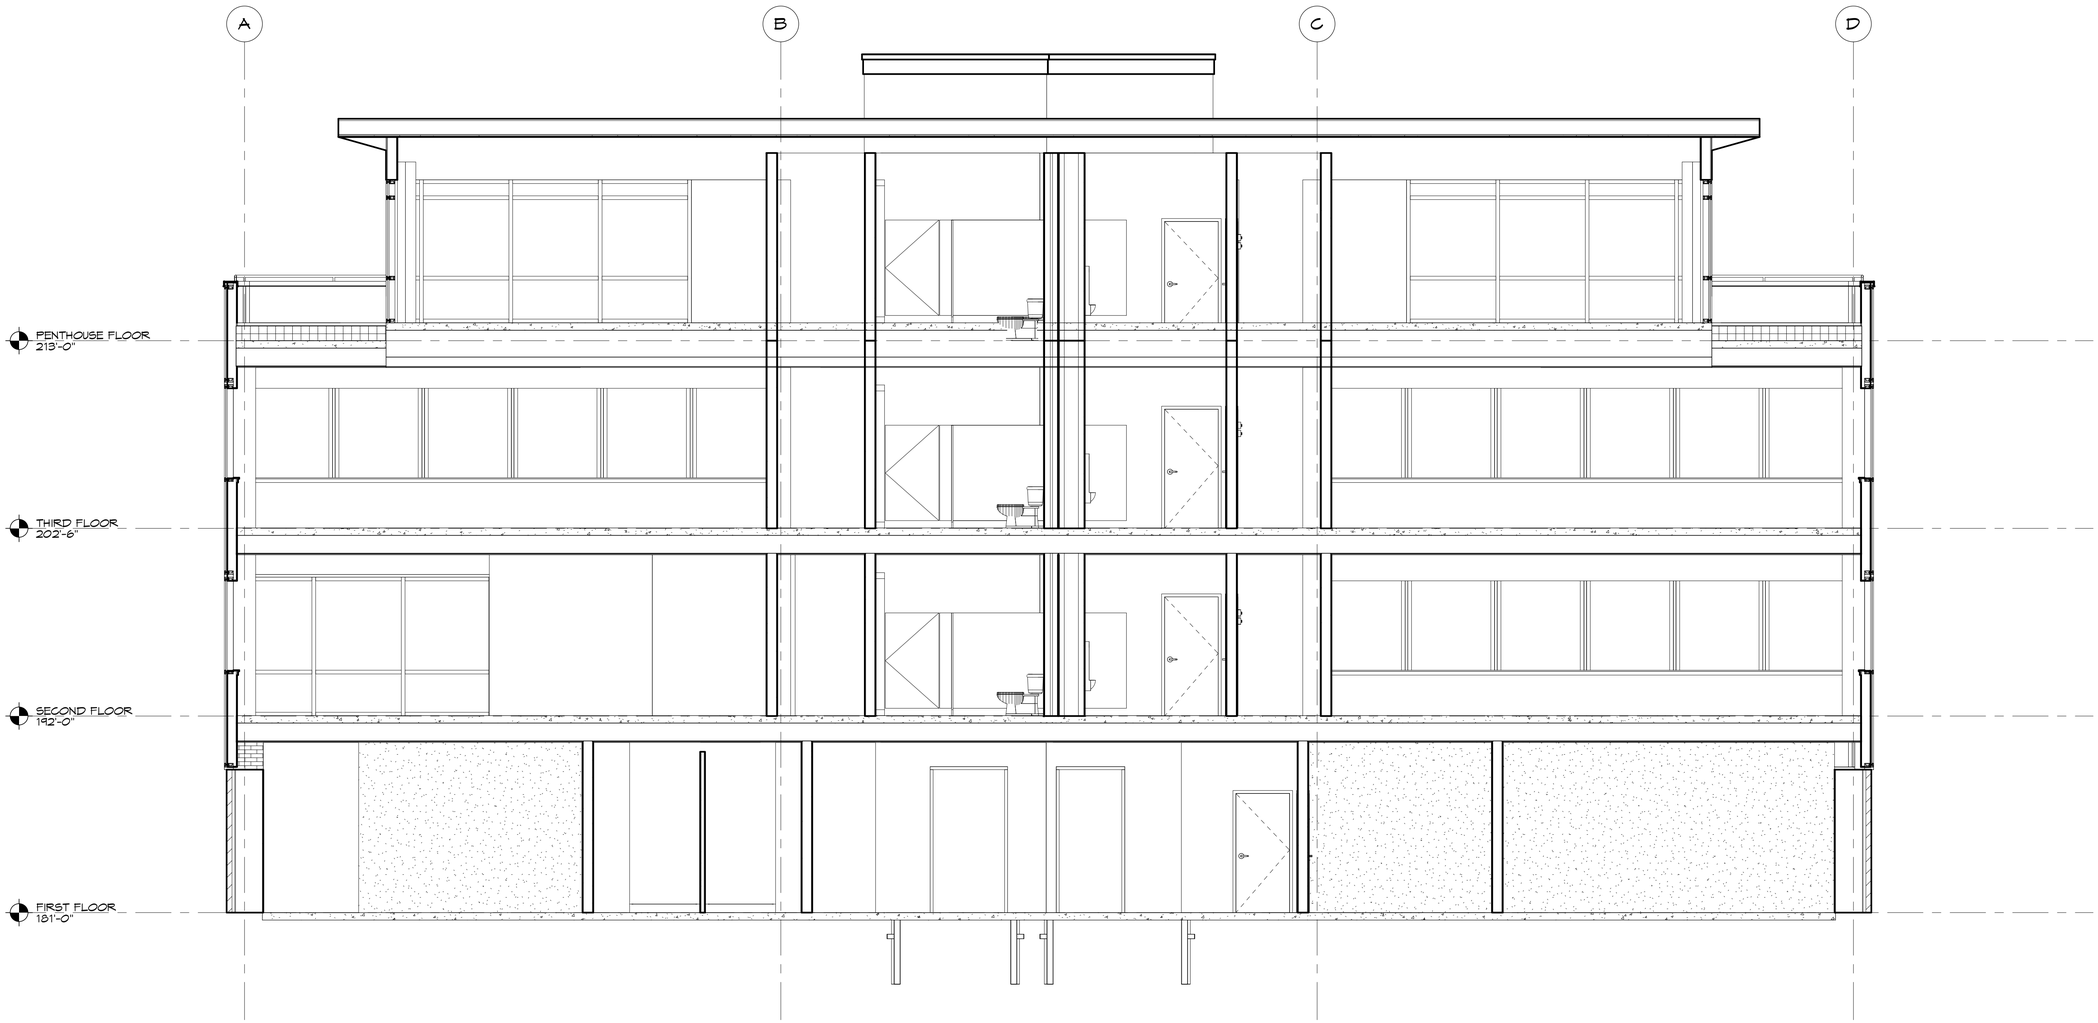

1 BUILDING SECTION

1/4" = 1'-0"

Referenced From: A301

PRELIMINARY
NOT FOR
CONSTRUCTION

REVISIONS

No.	Description	Date

BUILDING SECTION
SCALE: 1/4" = 1'-0"

ONE BURLINGTON SQUARE
BURLINGTON, VERMONT

550 Hinesburg Road
Suite 101
South Burlington, VT 05403
802.863.4222
Rabideau-Architects.com
Rabideau Architects

© 2014 Rabideau Architects, Inc.

PROJECT #: 1413

SHEET NUMBER

A301

DATE: 12/19/2014

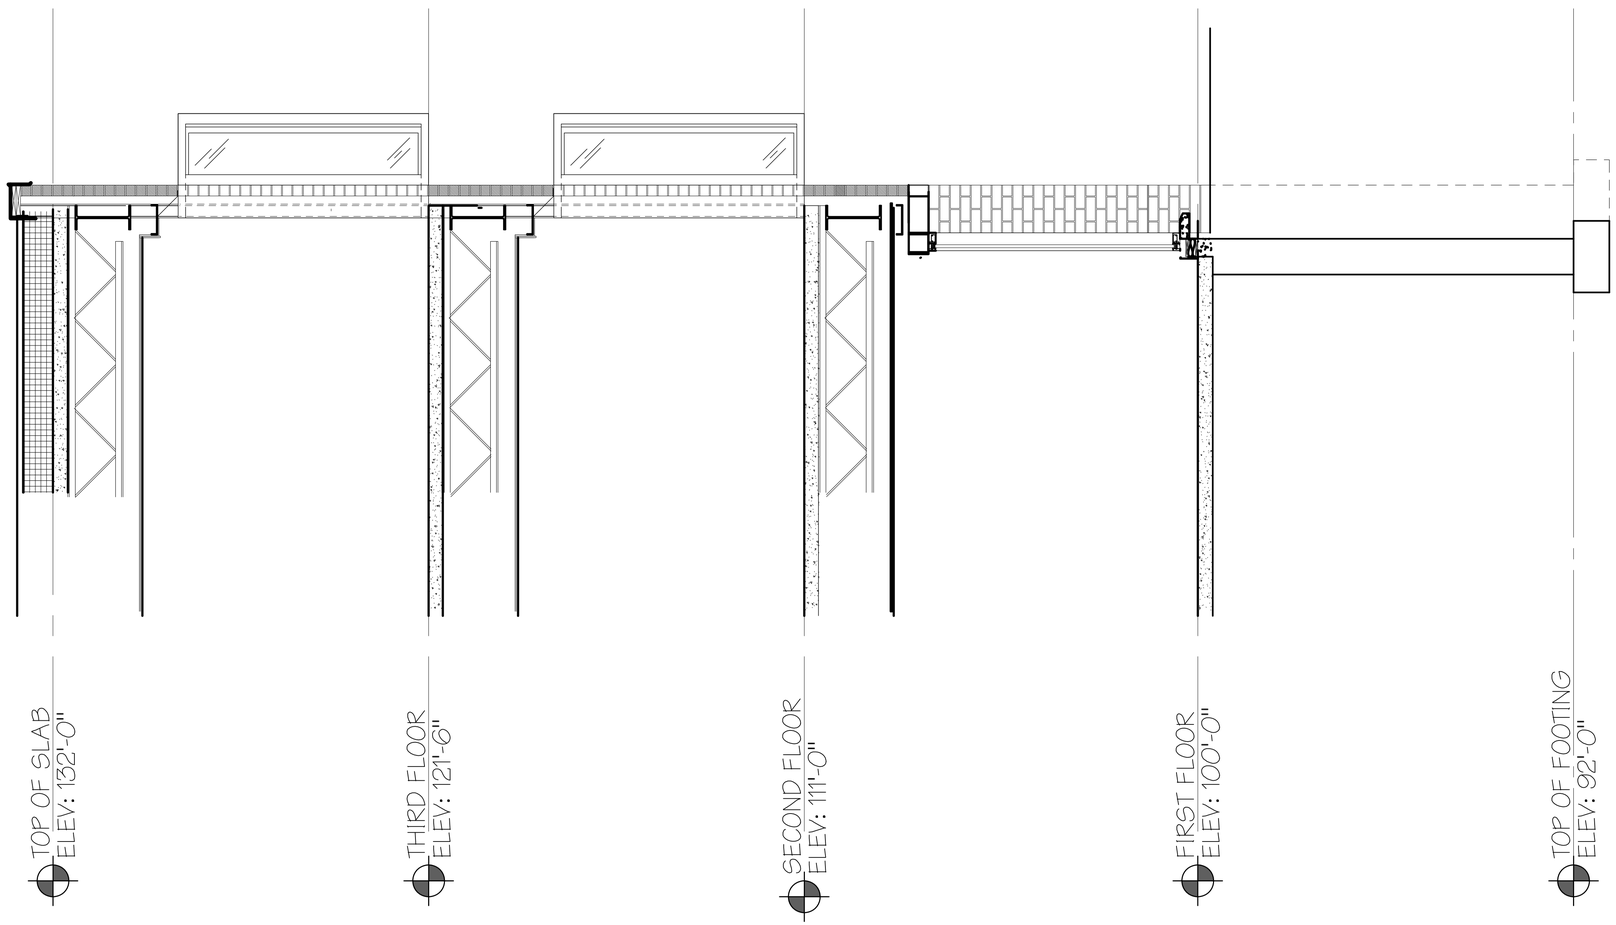

DATE:

REVISIONS:

EXISTING WALL SECTION

ONE BURLINGTON SQUARE
ICV

BURLINGTON VERMONT

550 Hinesburg Road
Suite 101
South Burlington, VT 05403
802-862-0022
Rabideau-Architects.com
Rabideau Architects

PROJECT # 1413

SHEET NUMBER

A500

DATE: 09/03/14

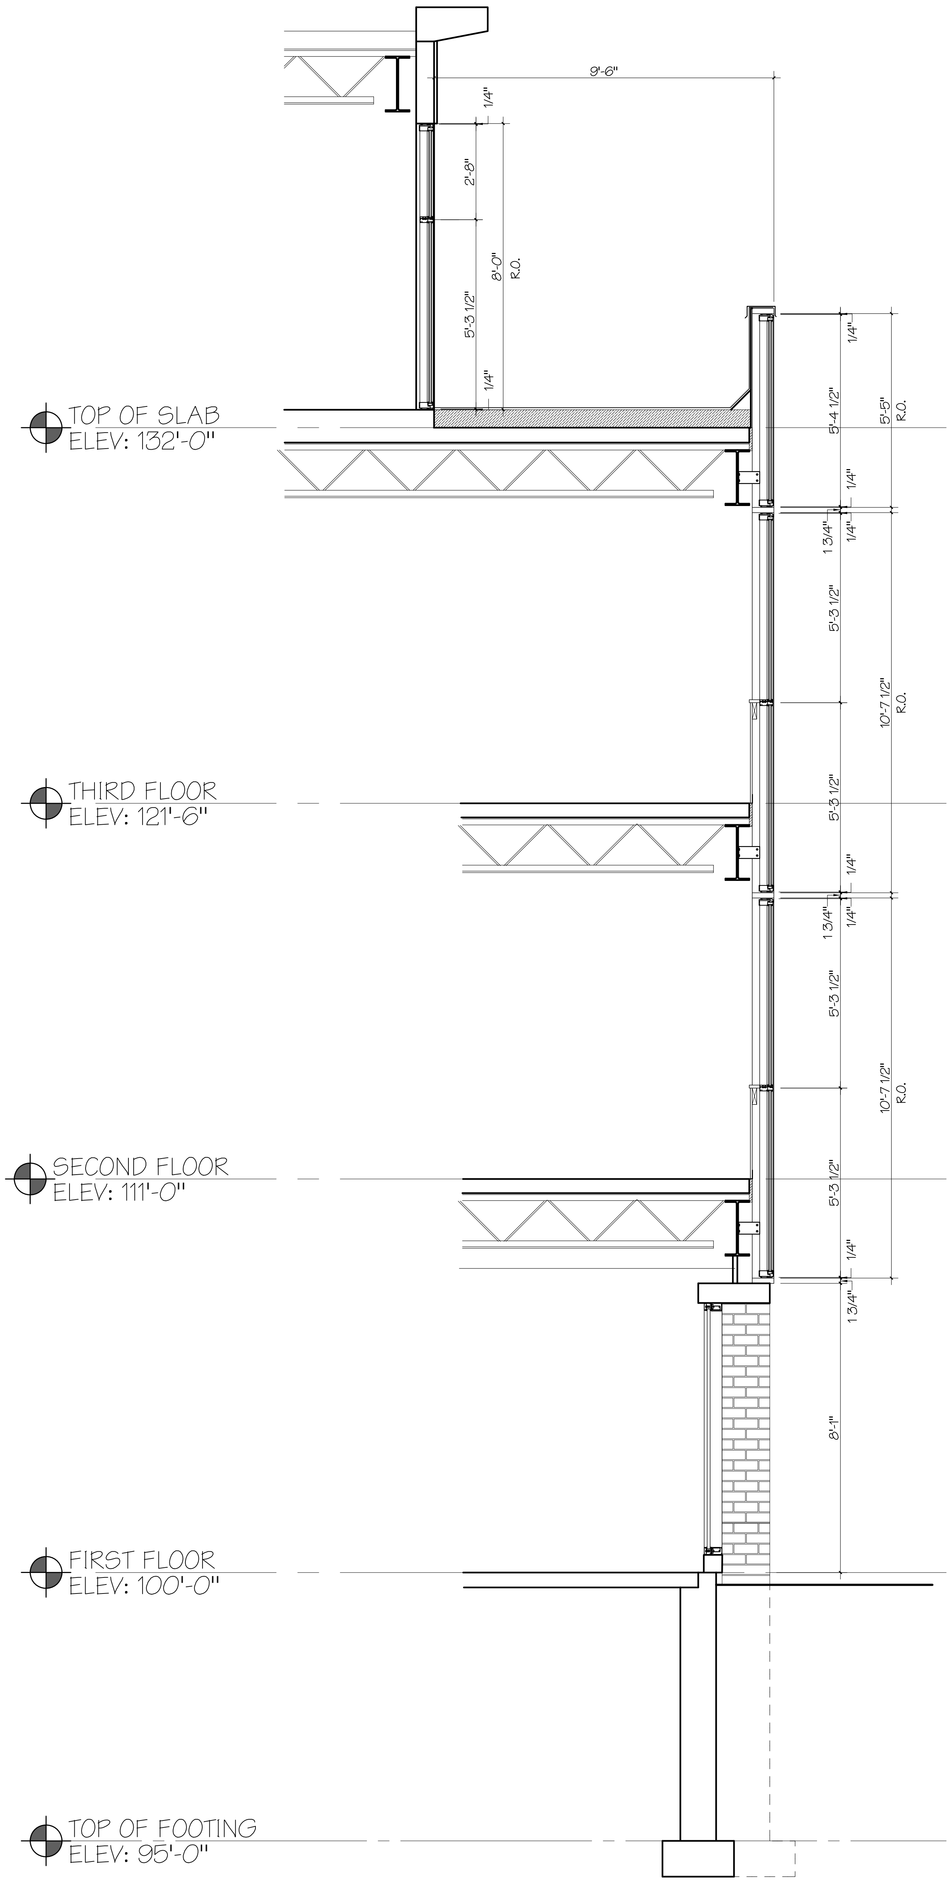

1 TYPICAL WALL SECTION

SCALE: 1/2" = 1'-0"

DATE: 09/03/14

A501

SHEET NUMBER

PROJECT # 1413

Rabideau Architects

550 Hinesburg Road
Suite 101
South Burlington, VT 05403
802 863 0222
Rabideau-Architects.com

WALL SECTION

ONE BURLINGTON SQUARE
ICV

BURLINGTON VERMONT

REVISIONS:	DATE:

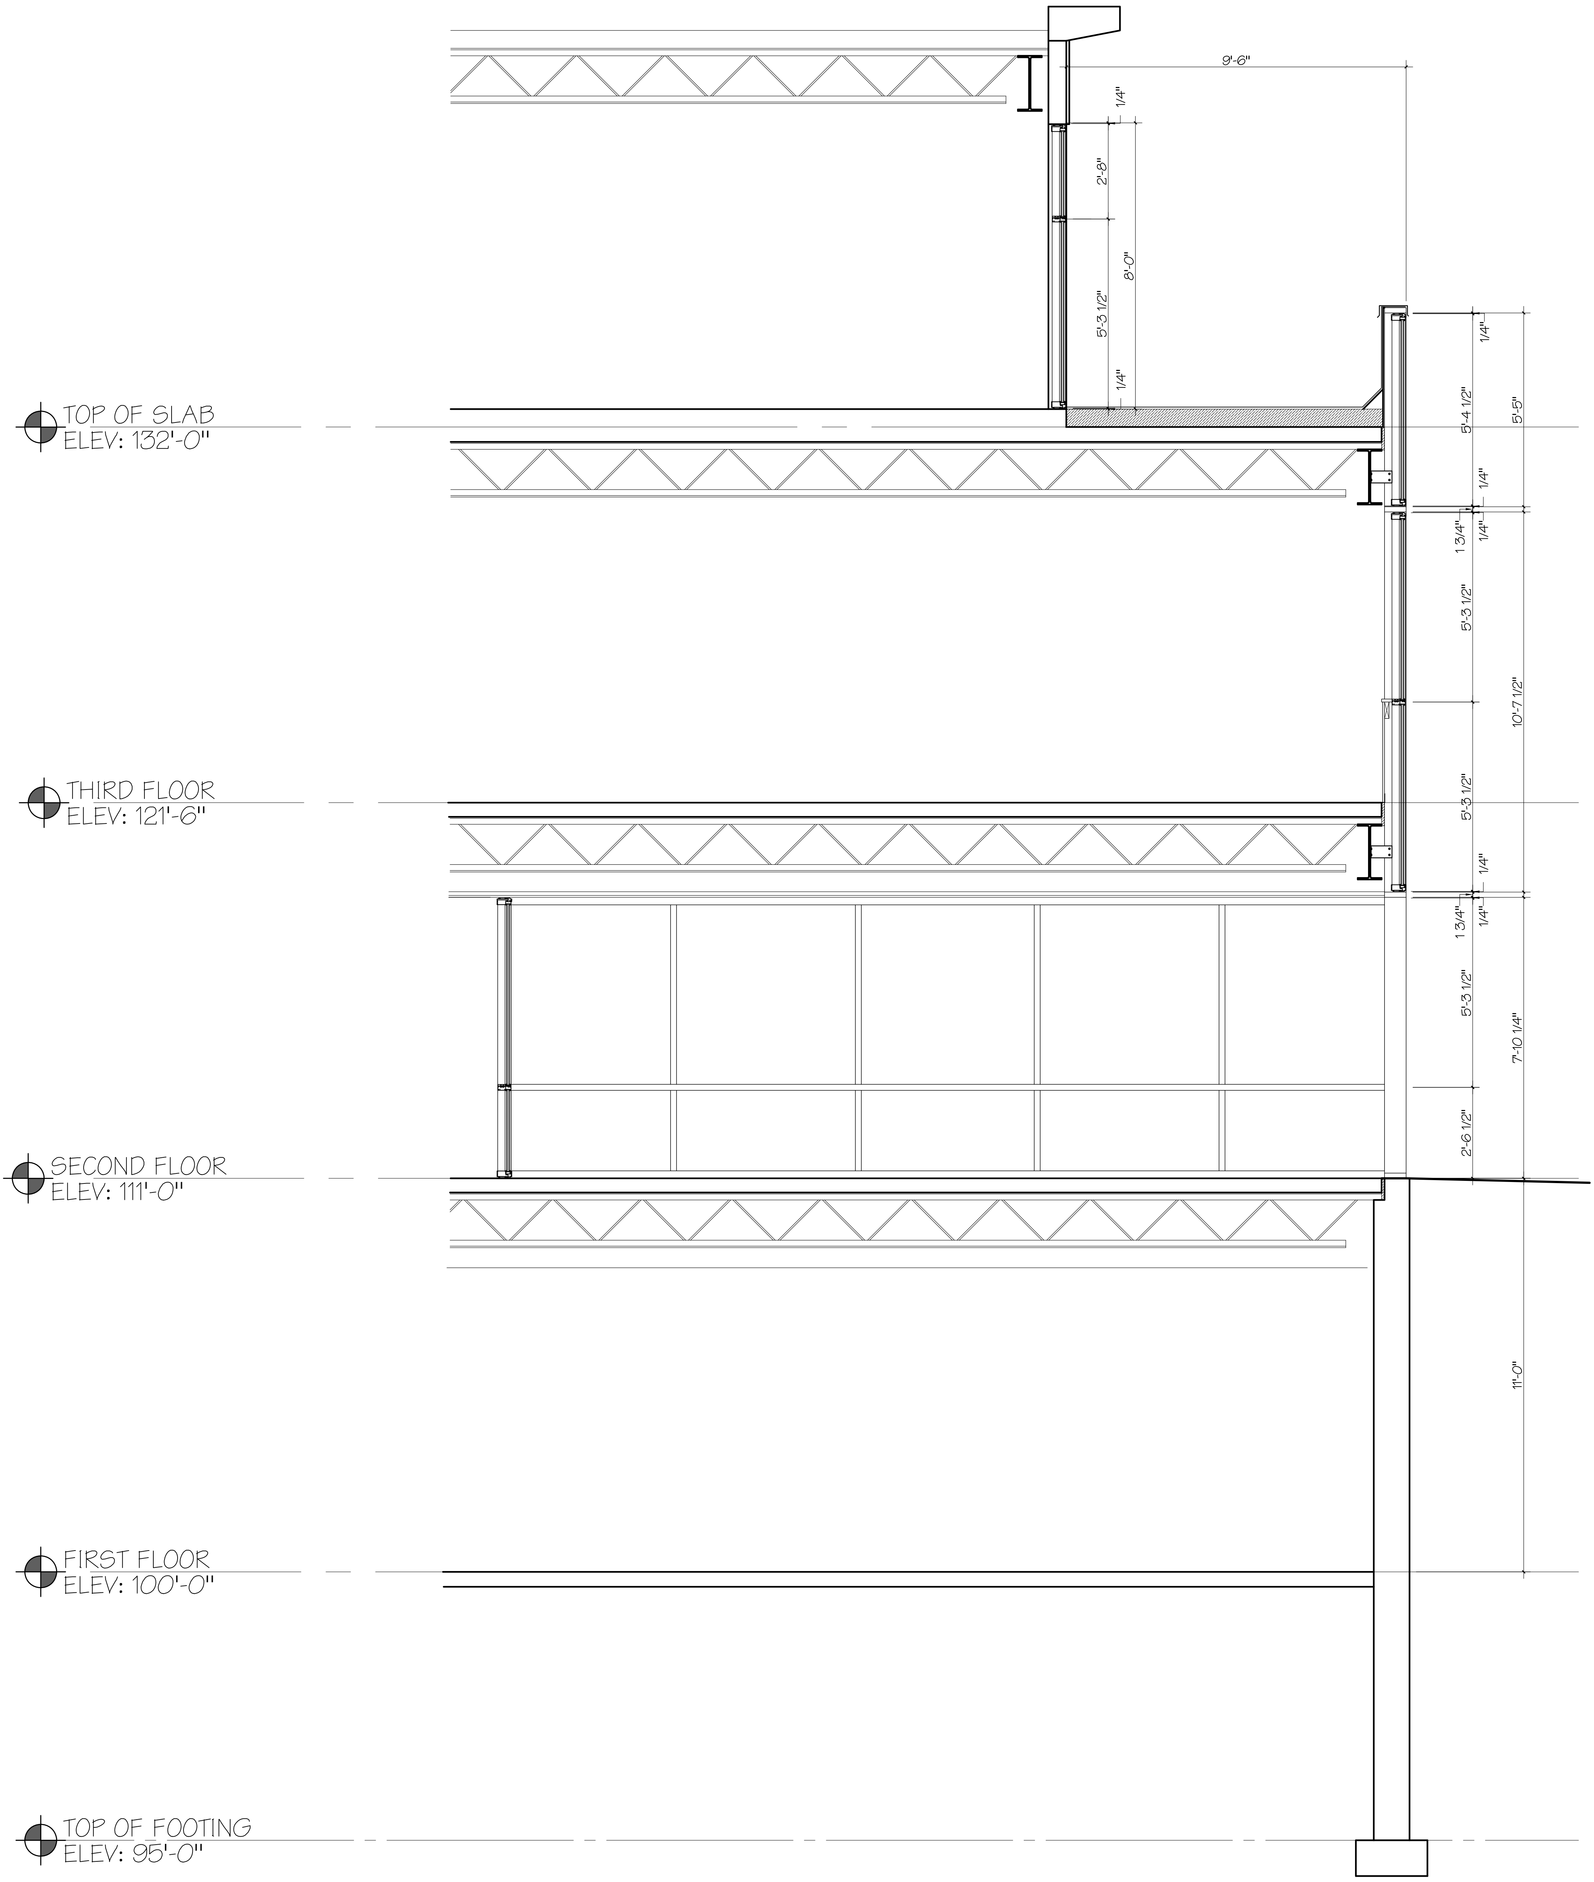

1 TYPICAL WALL SECTION AT COLLEGE AND PINE ENTRANCE

SCALE: 1/2" = 1'-0"

DATE: 09/03/14

A502

SHEET NUMBER

PROJECT # 1413

Rabideau Architects
550 Hinesburg Road
Suite 101
South Burlington, VT 05403
802 863 0222
Rabideau-Architects.com

WALL SECTION

ONE BURLINGTON SQUARE
ICV

BURLINGTON VERMONT

REVISIONS:	DATE:

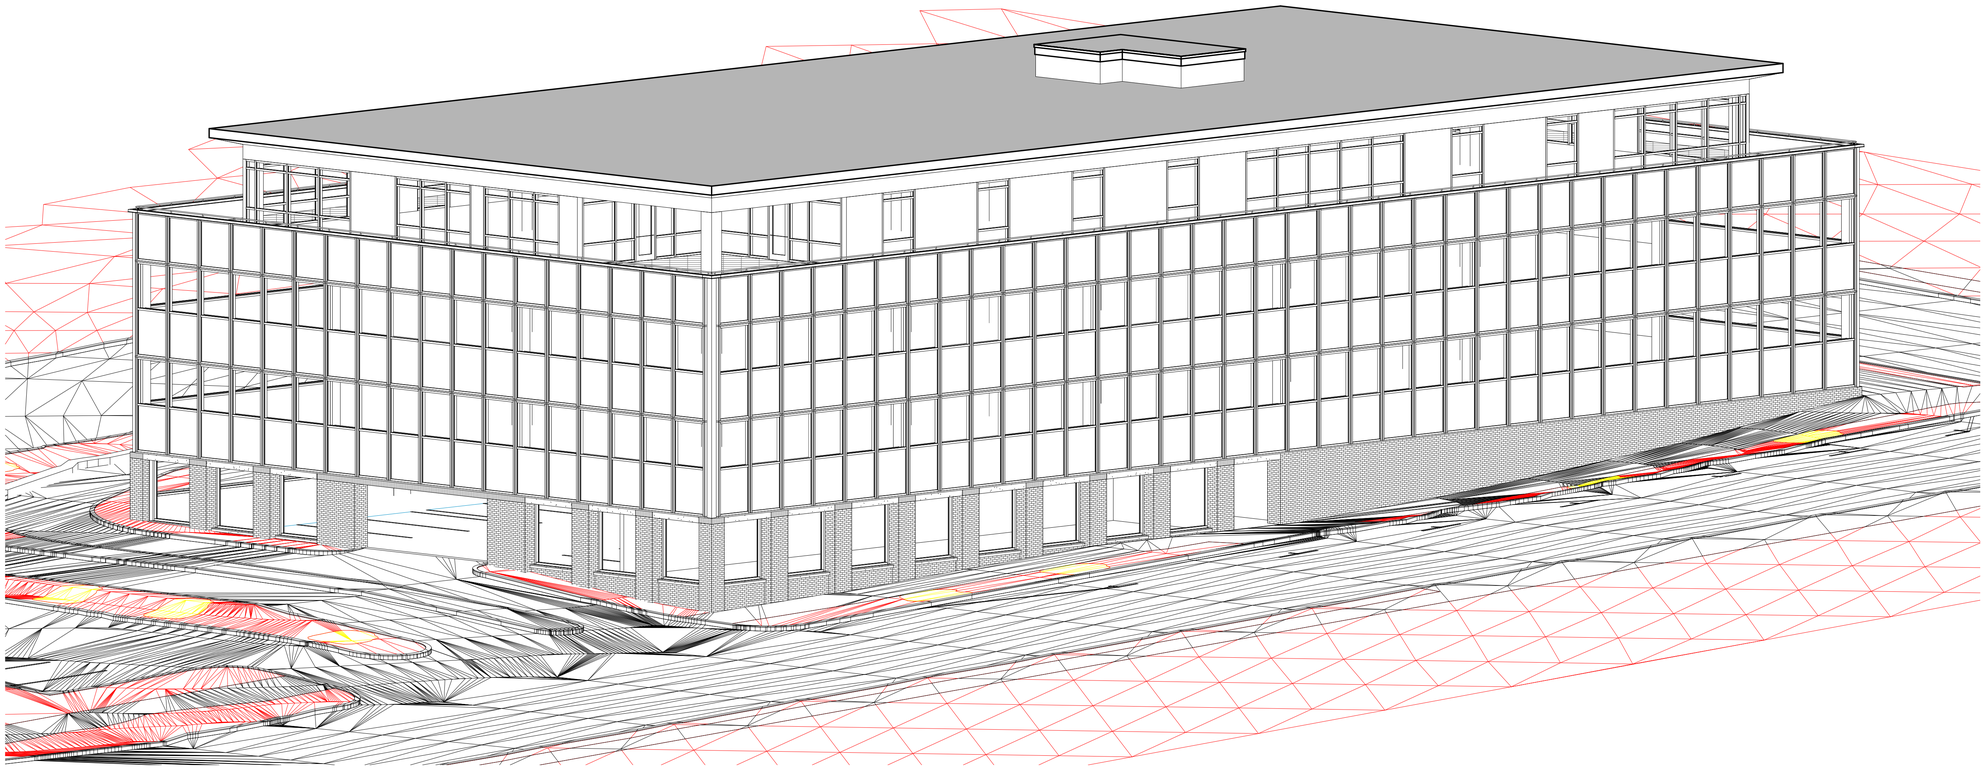

1 **PERSPECTIVE**

PRELIMINARY
NOT FOR
CONSTRUCTION

REVISIONS

No.	Description	Date

3D VIEW
SCALE:

ONE BURLINGTON SQUARE
BURLINGTON, VERMONT

550 Hinesburg Road
Suite 101
South Burlington, VT 05403
802.863.9222
Rabideau-Architects.com
RabideauArchitects

© 2014 Rabideau Architects, Inc.

PROJECT #: 1413

SHEET NUMBER

A901

DATE: 12/19/2014