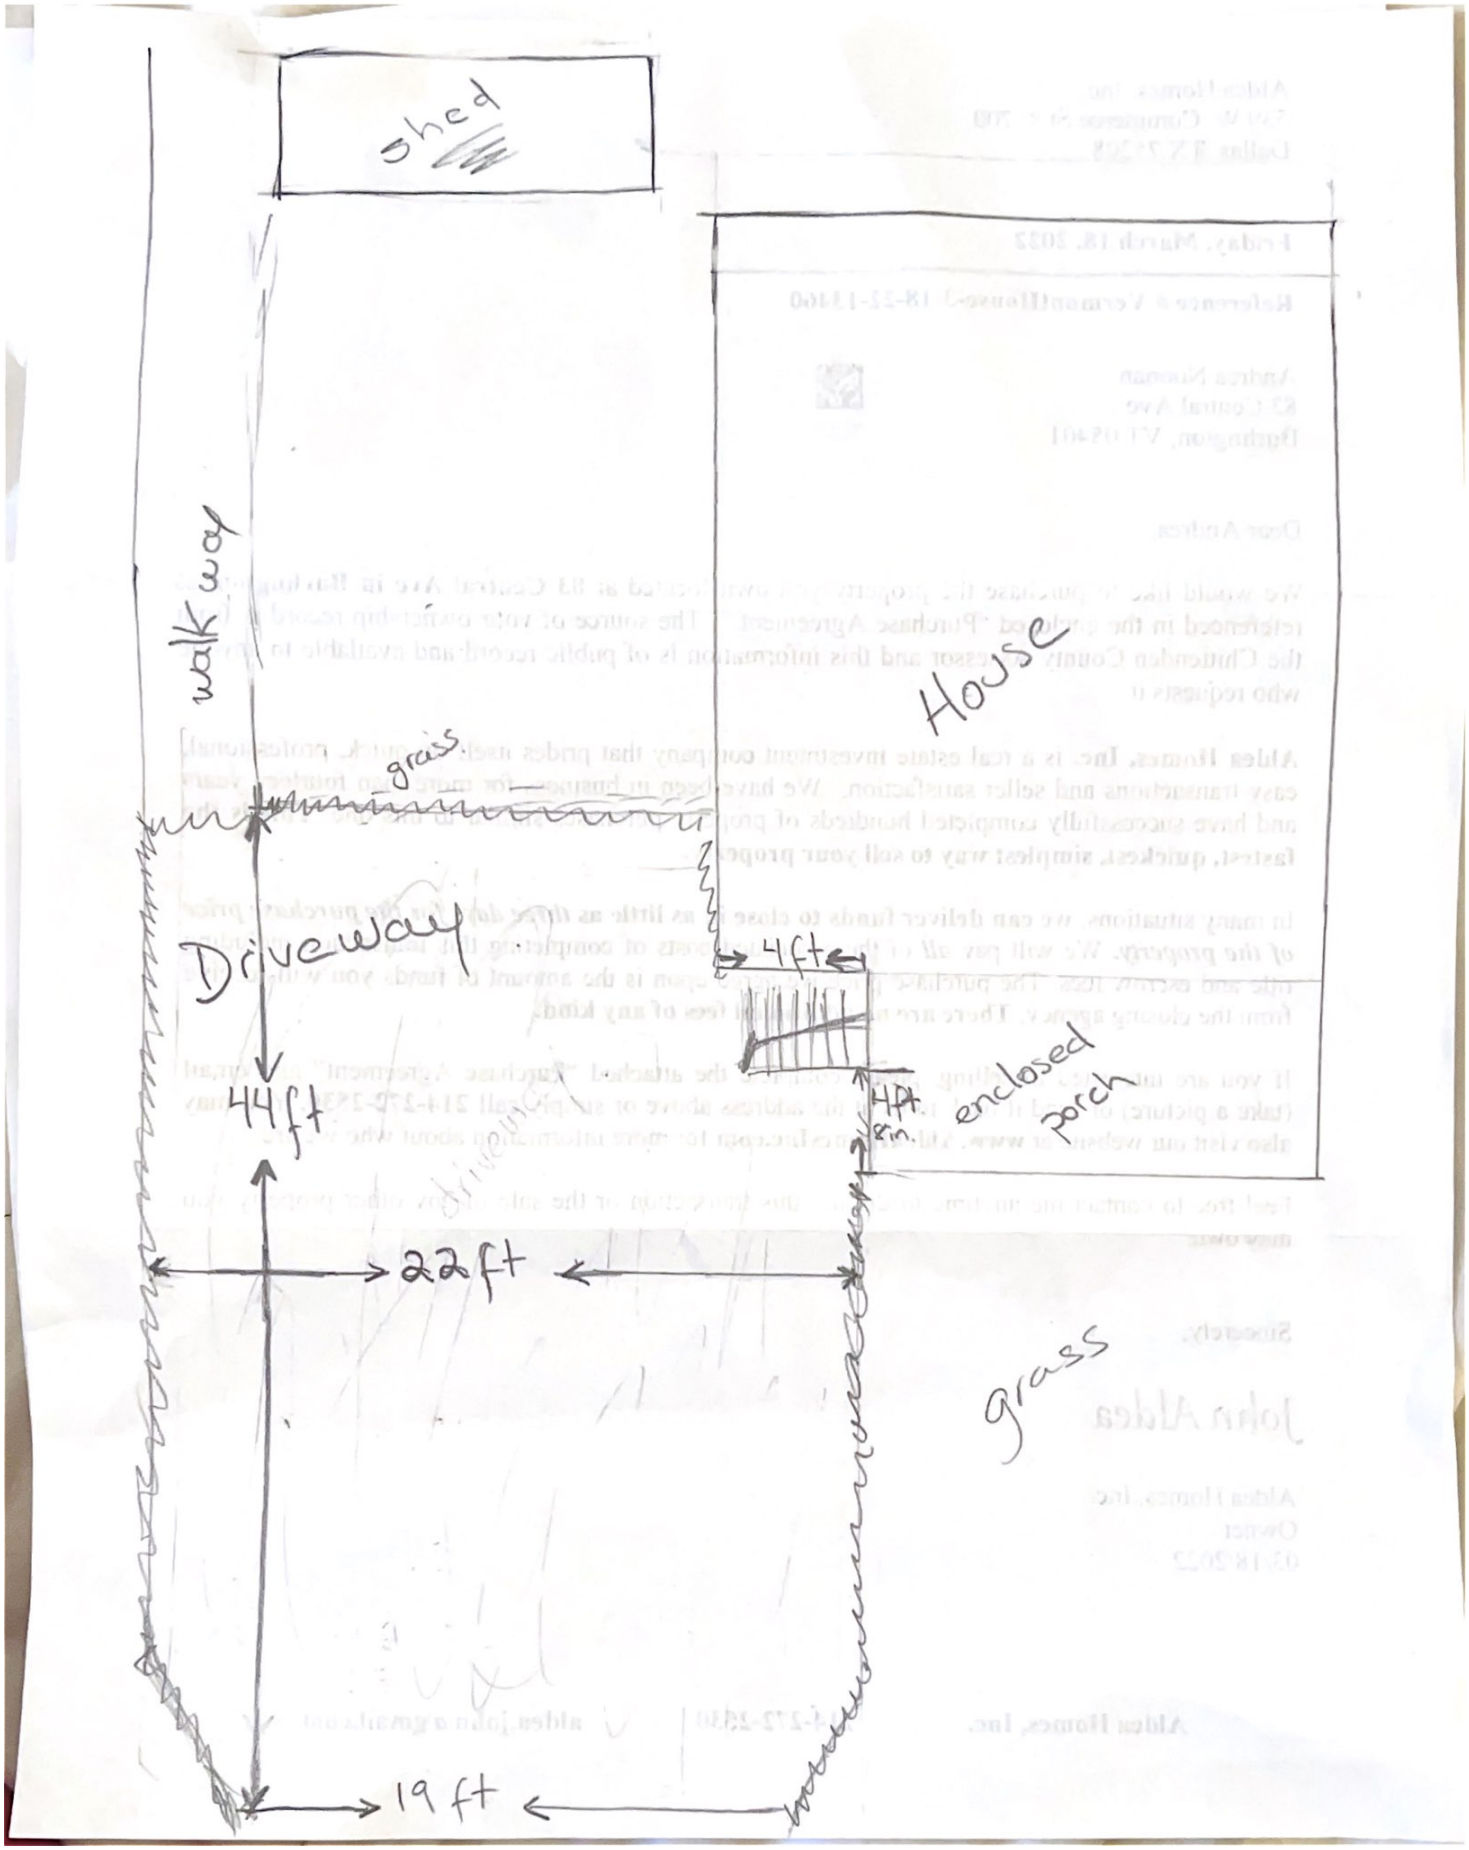
shed
walk way
grass
House
Driveway
4ft
44ft
4ft
enclosed porch
22ft
grass
19 ft