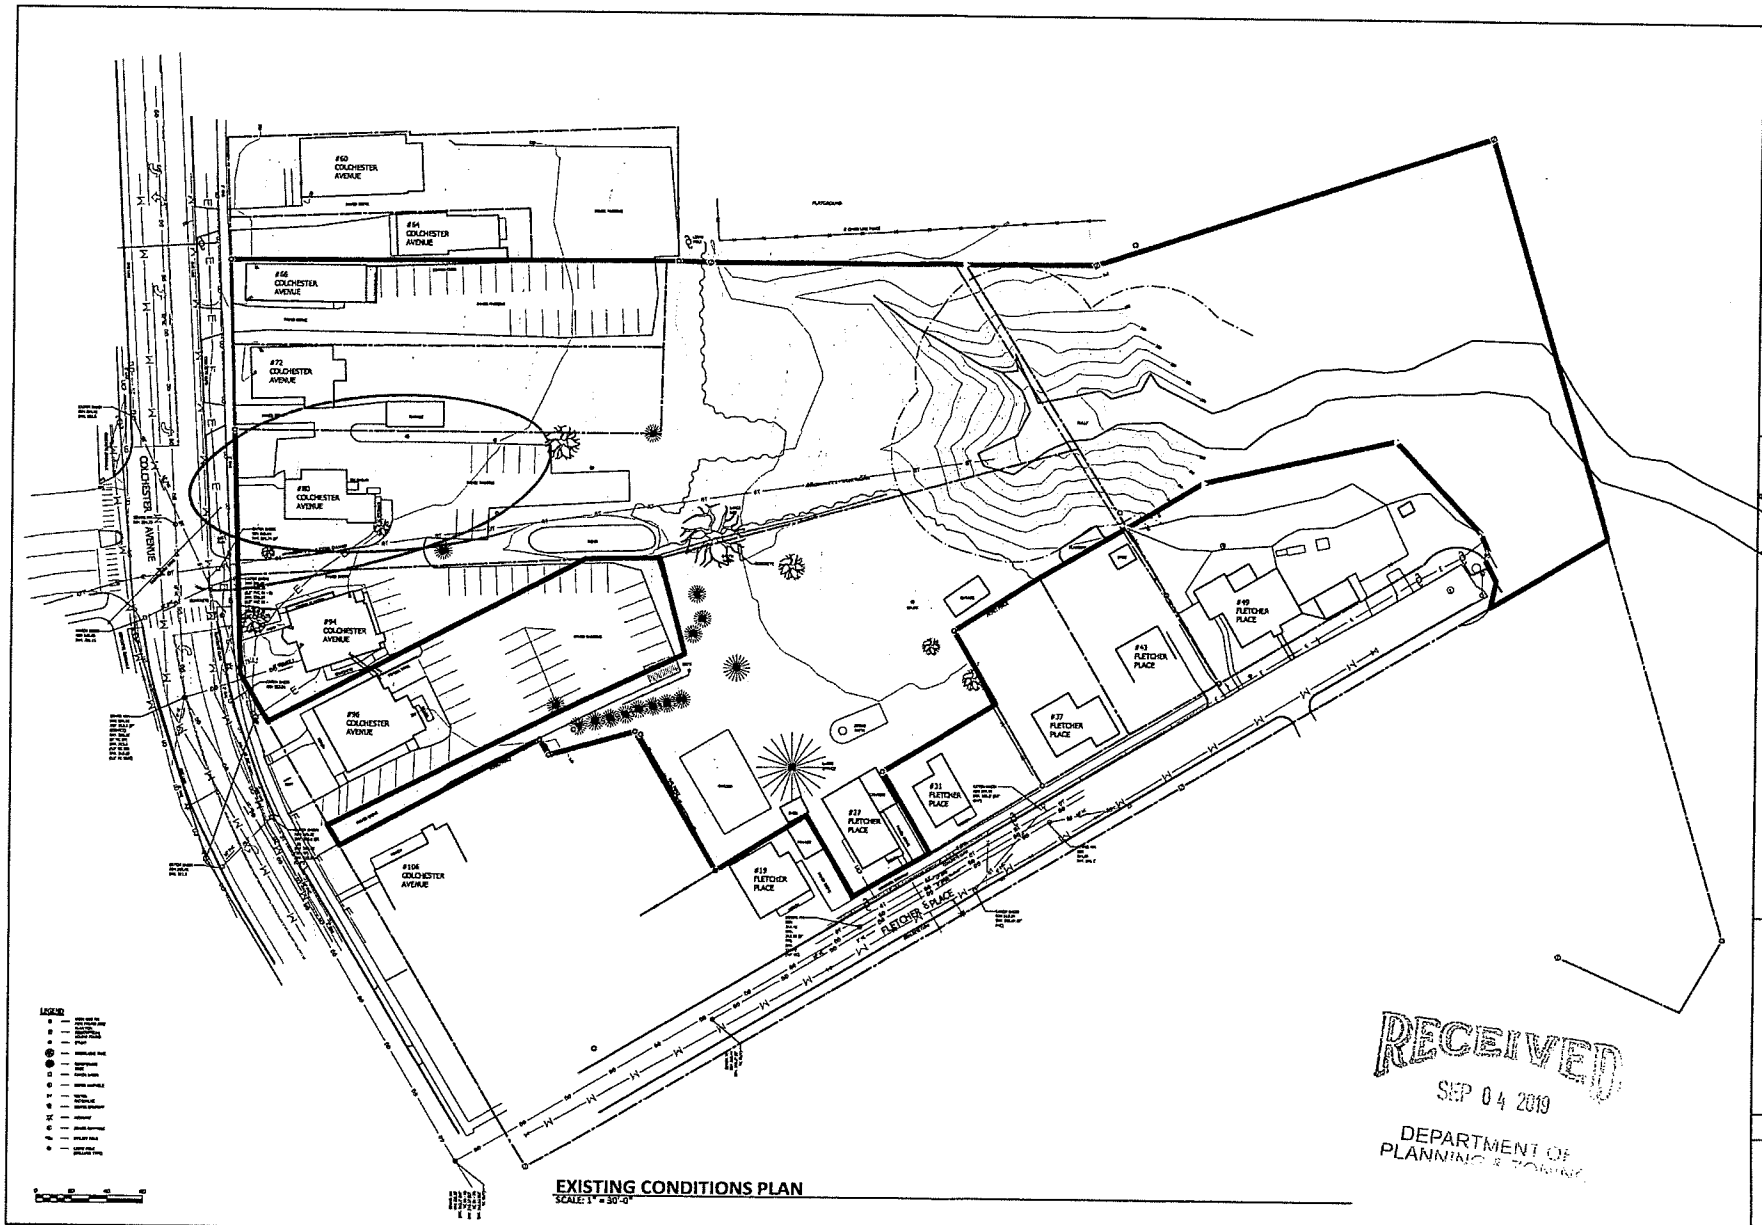

EXISTING CONDITIONS PLAN
SCALE: 1" = 30'-0"

RECEIVED
SEP 04 2019
DEPARTMENT OF PLANNING & ZONING

REVISIONS:

DATE:

EXISTING CONDITIONS PLAN

72,80,94 COLCHESTER AVENUE- 27 FLETCHER PL.

MILLER - VONTURKOVICH

BURLINGTON, VERMONT

Rabideau Architects

PROJECT # 1412

SHEET NUMBER

SP-2

DATE: 3/24/2016