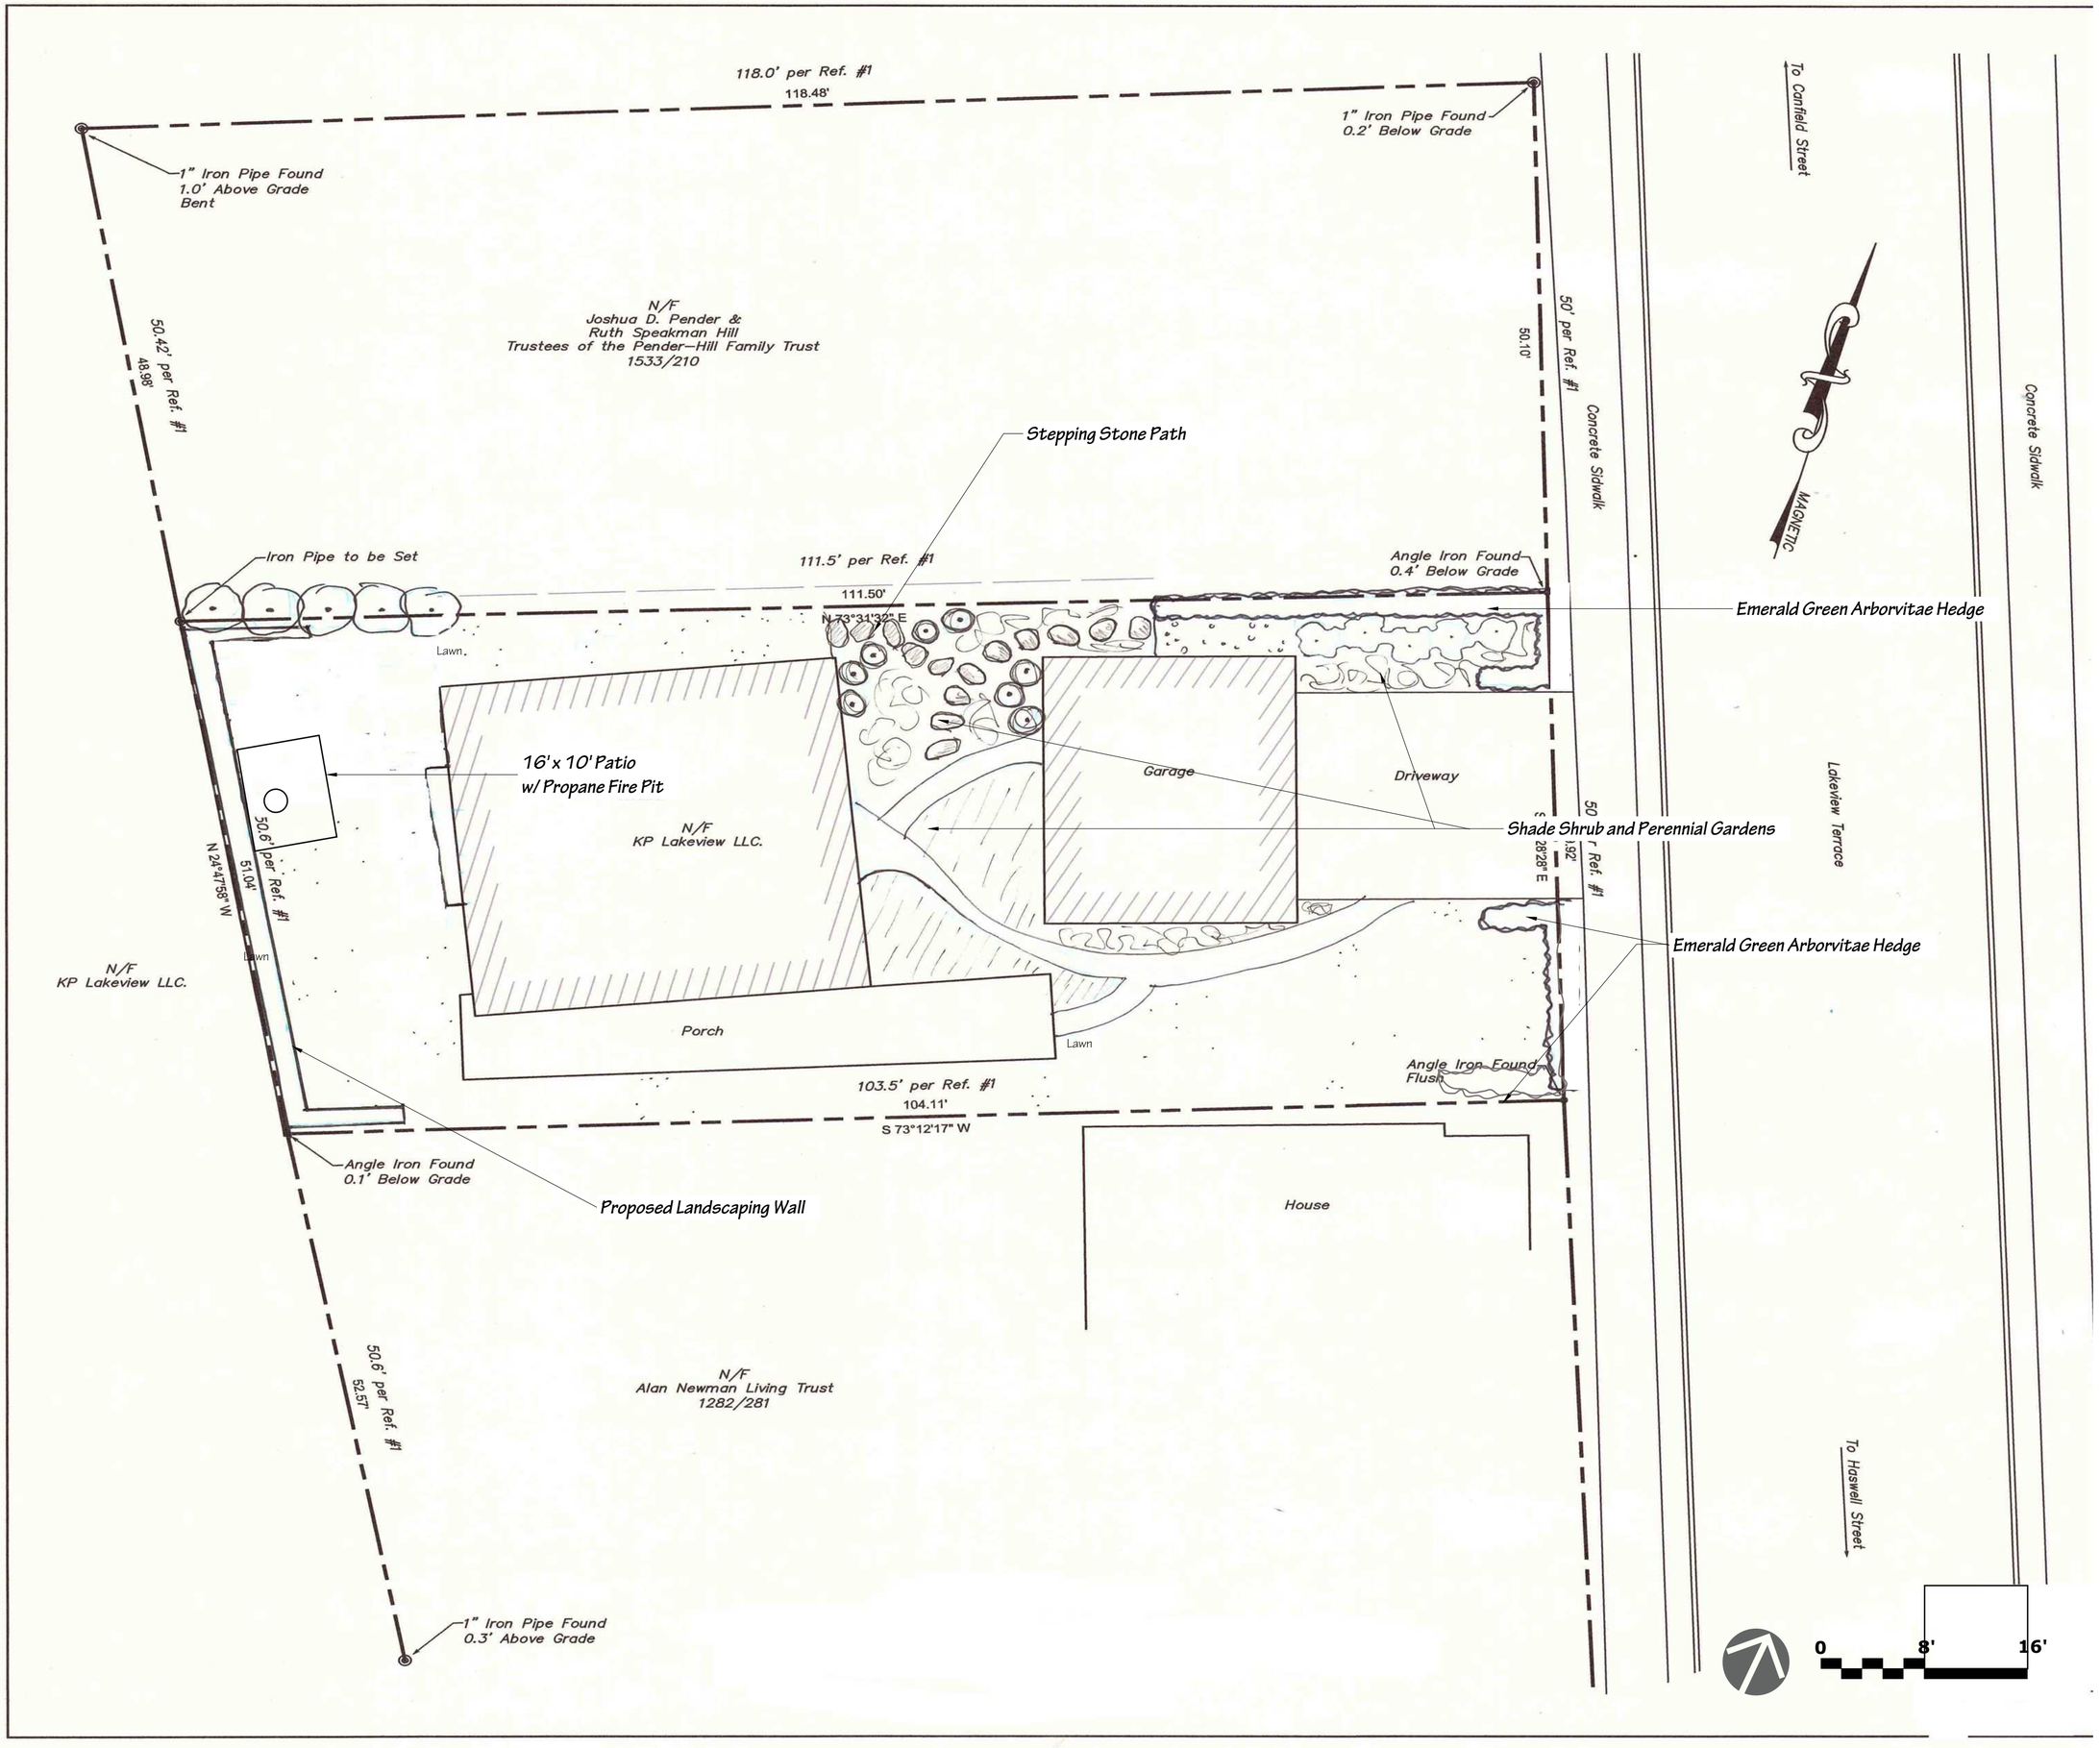

LANDSHAPES
landscape design & installation

CLIENT
Fayette Residence
27 Lakeview Terrace
Burlington, VT

ISSUE
9-17-21

Permit Plan

A.01