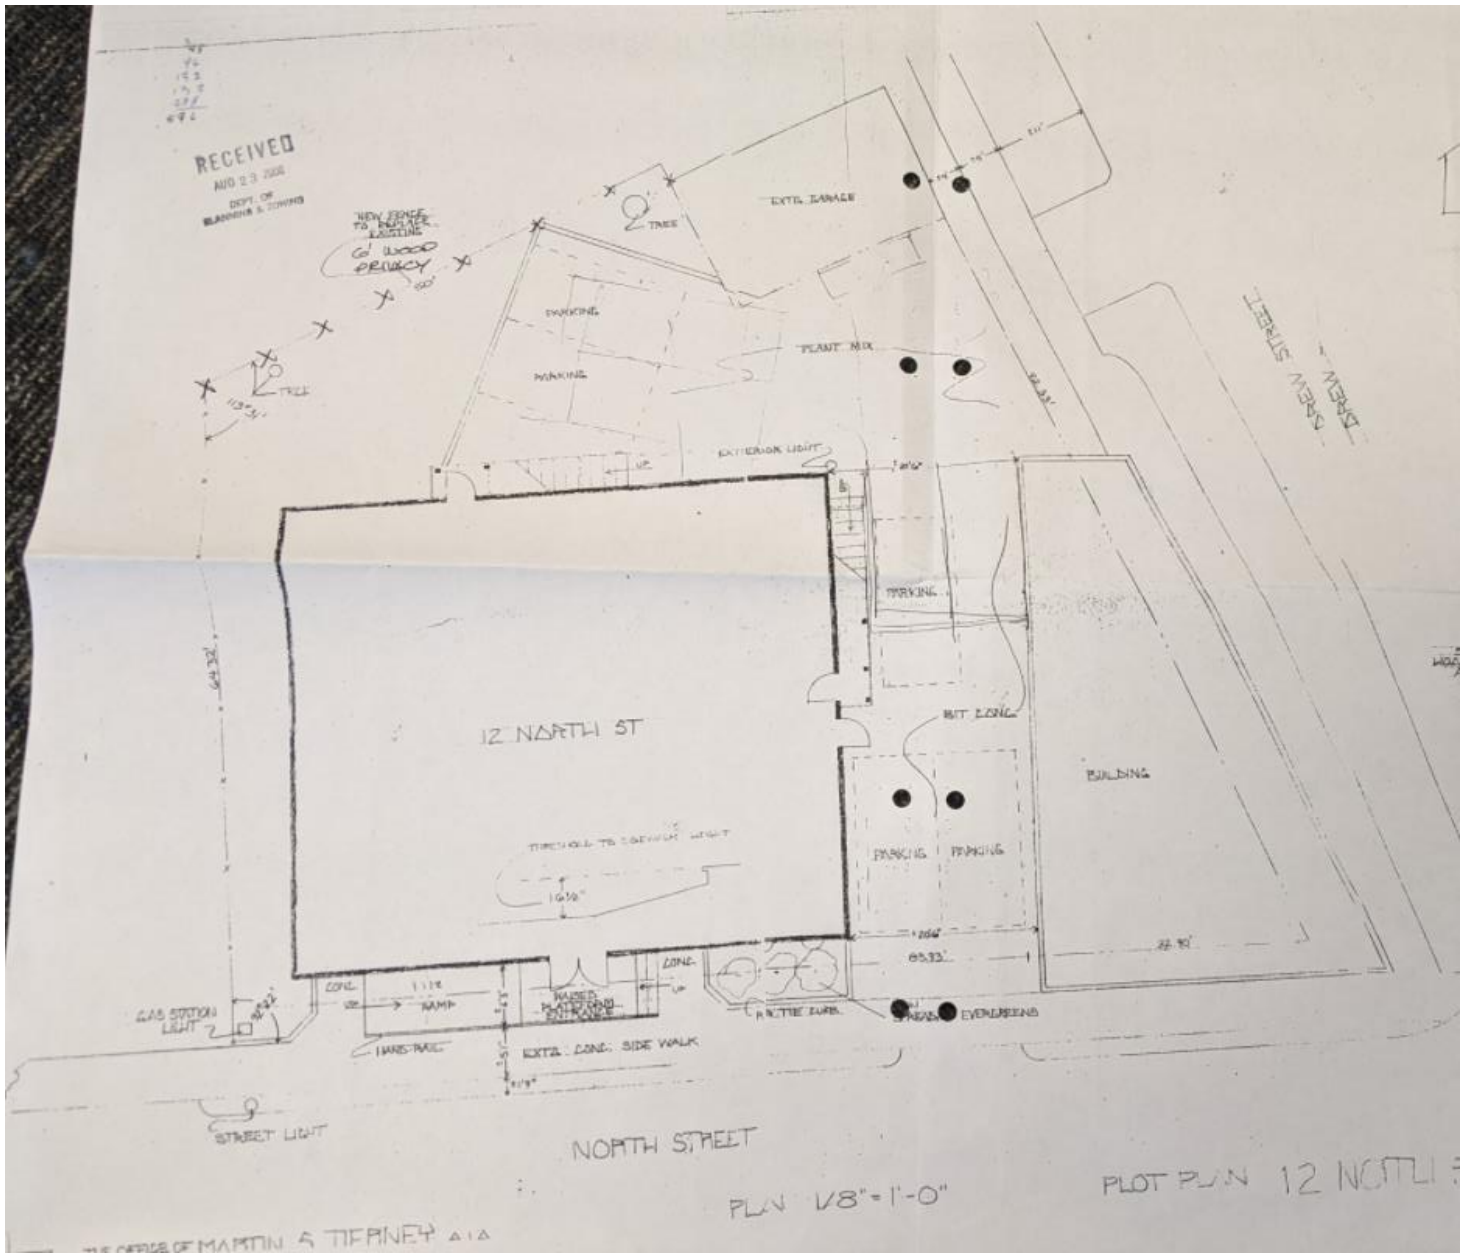
RECEIVED
AUG 23 2001
DEPT. OF
PLANNING & ZONING
NEW FENCE TO REPLACE EXISTING
6' WOOD PRIVACY
TREE
EXIST. GARAGE
PARKING
PARKING
PLANT MIX
TREE
EXTERIOR LIGHT
PARKING
12 NORTH ST
BIT CONC.
BUILDING
PARKING
PARKING
CONC.
RAMP
CONC.
GAS STATION LIGHT
EXIST. CONC. SIDE WALK
STREET LIGHT
NORTH STREET
PLAN 1/8"=1'-0"
PLOT PLAN 12 NORTH