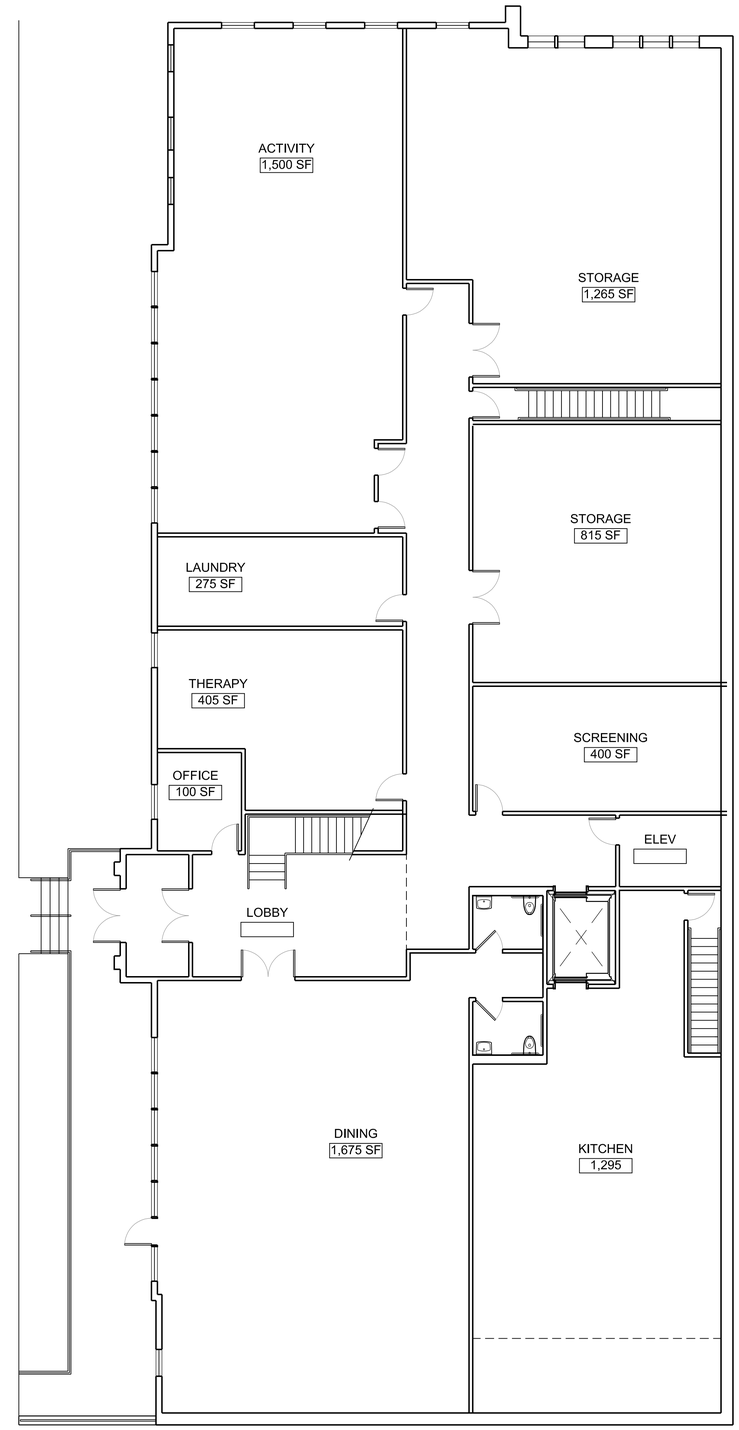

10 LEVEL 1 FLOOR PLAN

Scale: 1/8" = 1'-0"

Smith Buckley Architects
431 Pine Street, Burlington, Vermont 05401
(802) 540-0323
sbavt.com

COPYRIGHT © 2017
SMITH / BUCKLEY ARCHITECTS PLLC. ALL RIGHTS RESERVED.

STRUCTURAL ENGINEER:
Engineering Ventures
208 Flynn Avenue
Burlington, VT 05401
802-863-6225

CIVIL ENGINEER:
Vanasse Hangen Brustlin, Inc.
40 IDX Drive
Building 100, Suite 200
South Burlington, VT 05403
802-497-6100

BLACKROCK
RIVERSIDE AVE. SENIOR APARTMENTS
356 RIVERSIDE AVENUE, BURLINGTON, VT 05401

REV NUMBER	REV DATE	DESCRIPTION

ZONING PERMIT
DRAWINGS
NOT FOR
CONSTRUCTION

LEVEL 1
FLOOR PLAN

SCALE: AS NOTED
DATE: September 8, 2020

A101

10 LEVEL 2 FLOOR PLAN

Scale: 1/8" = 1'-0"

Smith Buckley Architects
431 Pine Street, Burlington, Vermont 05401
(802) 540-0323
sbavt.com

COPYRIGHT © 2017
SMITH / BUCKLEY ARCHITECTS PLLC. ALL RIGHTS RESERVED.

STRUCTURAL ENGINEER:
Engineering Ventures
208 Flynn Avenue
Burlington, VT 05401
802-863-6225

CIVIL ENGINEER:
Vanasse Hangen Brustlin, Inc.
40 IDX Drive
Building 100, Suite 200
South Burlington, VT 05403
802-497-6100

BLACKROCK

RIVERSIDE AVE. SENIOR APARTMENTS

356 RIVERSIDE AVENUE, BURLINGTON, VT 05401

REV NUMBER	REV DATE	DESCRIPTION

ZONING PERMIT
DRAWINGS
NOT FOR
CONSTRUCTION

LEVEL 2 FLOOR PLAN

SCALE: AS NOTED
DATE: September 8, 2020

A102

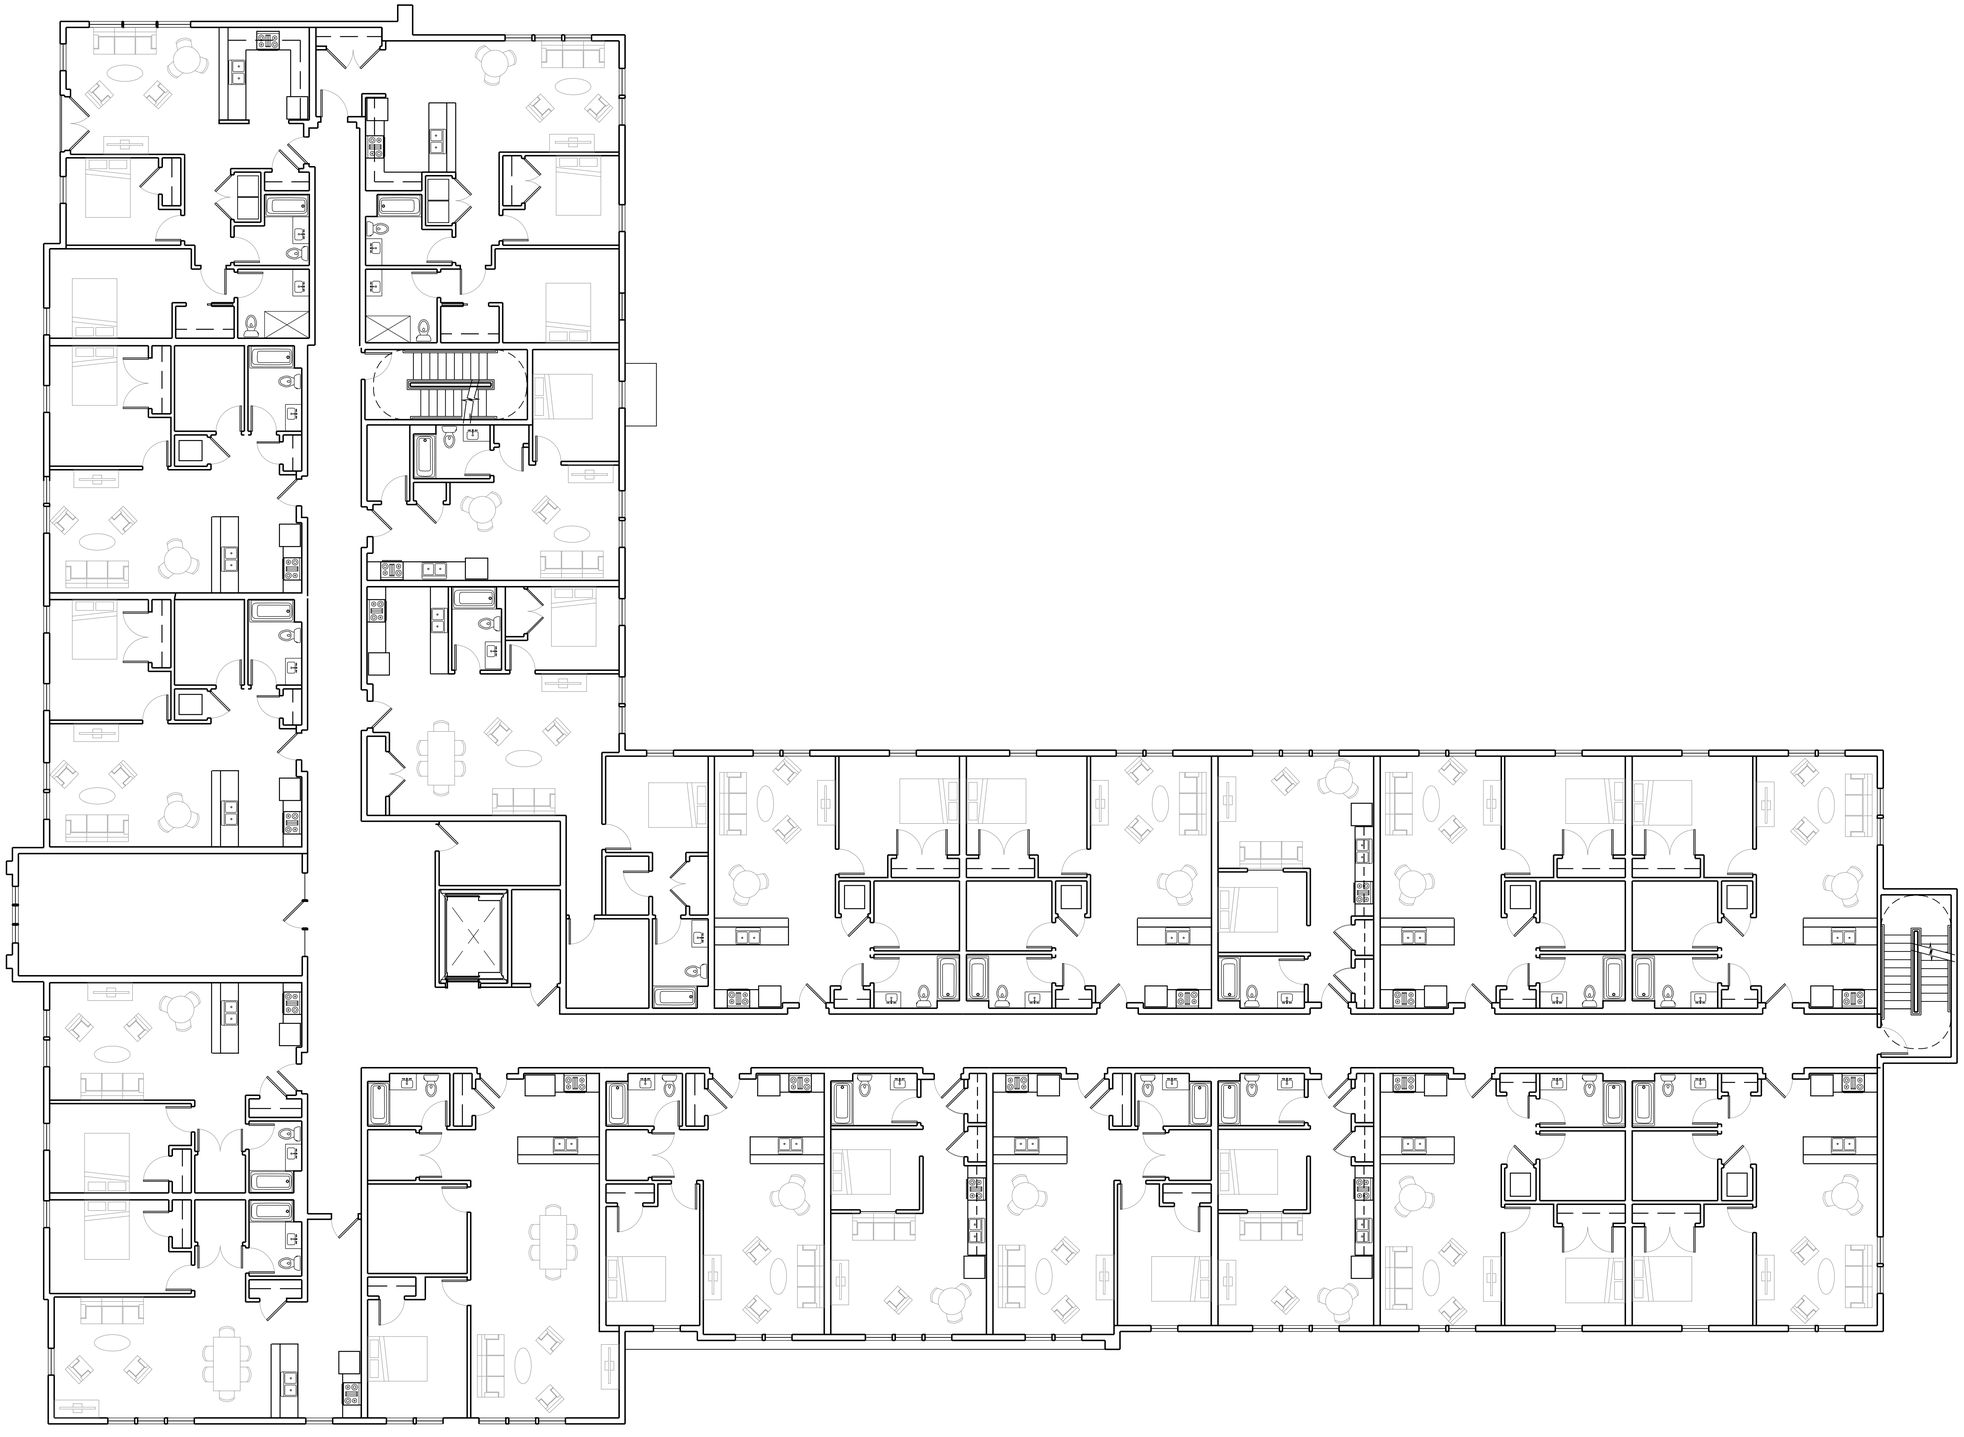

10 LEVEL 3 FLOOR PLAN

Scale: 1/8" = 1'-0"

Smith Buckley Architects
431 Pine Street, Burlington, Vermont 05401
(802) 540-0323
sbavt.com

COPYRIGHT © 2017
SMITH / BUCKLEY ARCHITECTS PLLC. ALL RIGHTS RESERVED.

STRUCTURAL ENGINEER:
Engineering Ventures
208 Flynn Avenue
Burlington, VT 05401
802-863-6225

CIVIL ENGINEER:
Vanasse Hangen Brustlin, Inc.
40 IDX Drive
Building 100, Suite 200
South Burlington, VT 05403
802-497-6100

BLACKROCK
RIVERSIDE AVE. SENIOR APARTMENTS
356 RIVERSIDE AVENUE, BURLINGTON, VT 05401

REV NUMBER	REV DATE	DESCRIPTION

ZONING PERMIT DRAWINGS NOT FOR CONSTRUCTION

LEVEL 3 FLOOR PLAN

SCALE: AS NOTED
DATE: September 8, 2020

A103

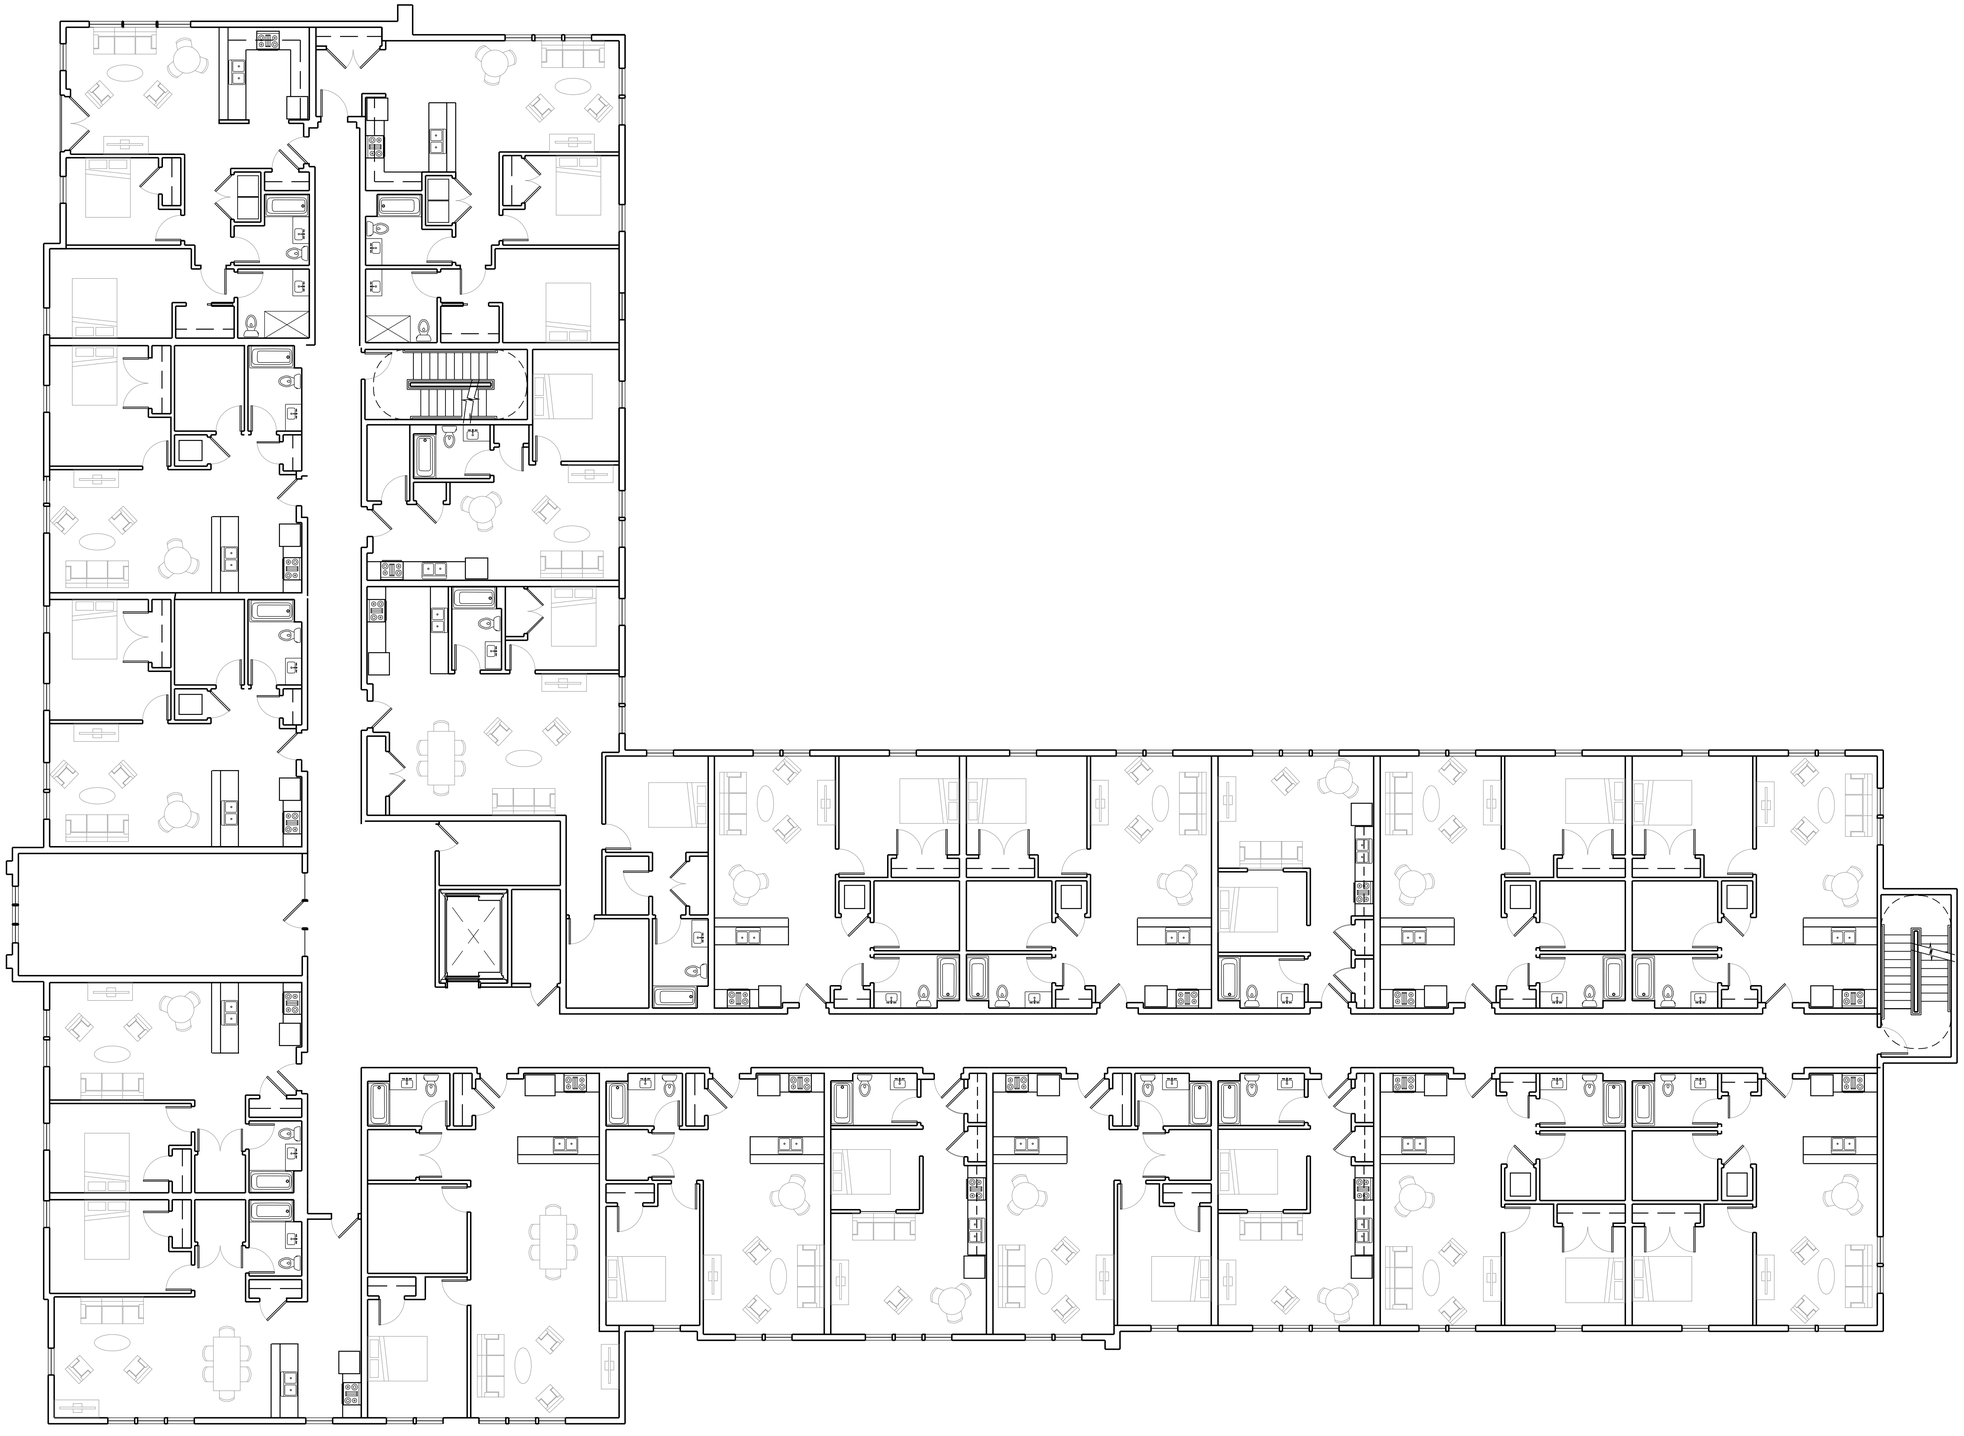

10 LEVEL 4 FLOOR PLAN

Scale: 1/8" = 1'-0"

Smith Buckley Architects

431 Pine Street, Burlington, Vermont 05401
(802) 540-0323

sbavt.com

COPYRIGHT © 2017
SMITH / BUCKLEY ARCHITECTS PLLC. ALL RIGHTS RESERVED.

STRUCTURAL ENGINEER:
Engineering Ventures
208 Flynn Avenue
Burlington, VT 05401
802-863-6225

CIVIL ENGINEER:
Vanasse Hangen Brustlin, Inc.
40 IDX Drive
Building 100, Suite 200
South Burlington, VT 05403
802-497-6100

BLACKROCK

RIVERSIDE AVE. SENIOR APARTMENTS

356 RIVERSIDE AVENUE, BURLINGTON, VT 05401

REV NUMBER	REV DATE	DESCRIPTION

ZONING PERMIT
DRAWINGS
NOT FOR
CONSTRUCTION

LEVEL 4 FLOOR PLAN

SCALE: AS NOTED
DATE: September 8, 2020

A104

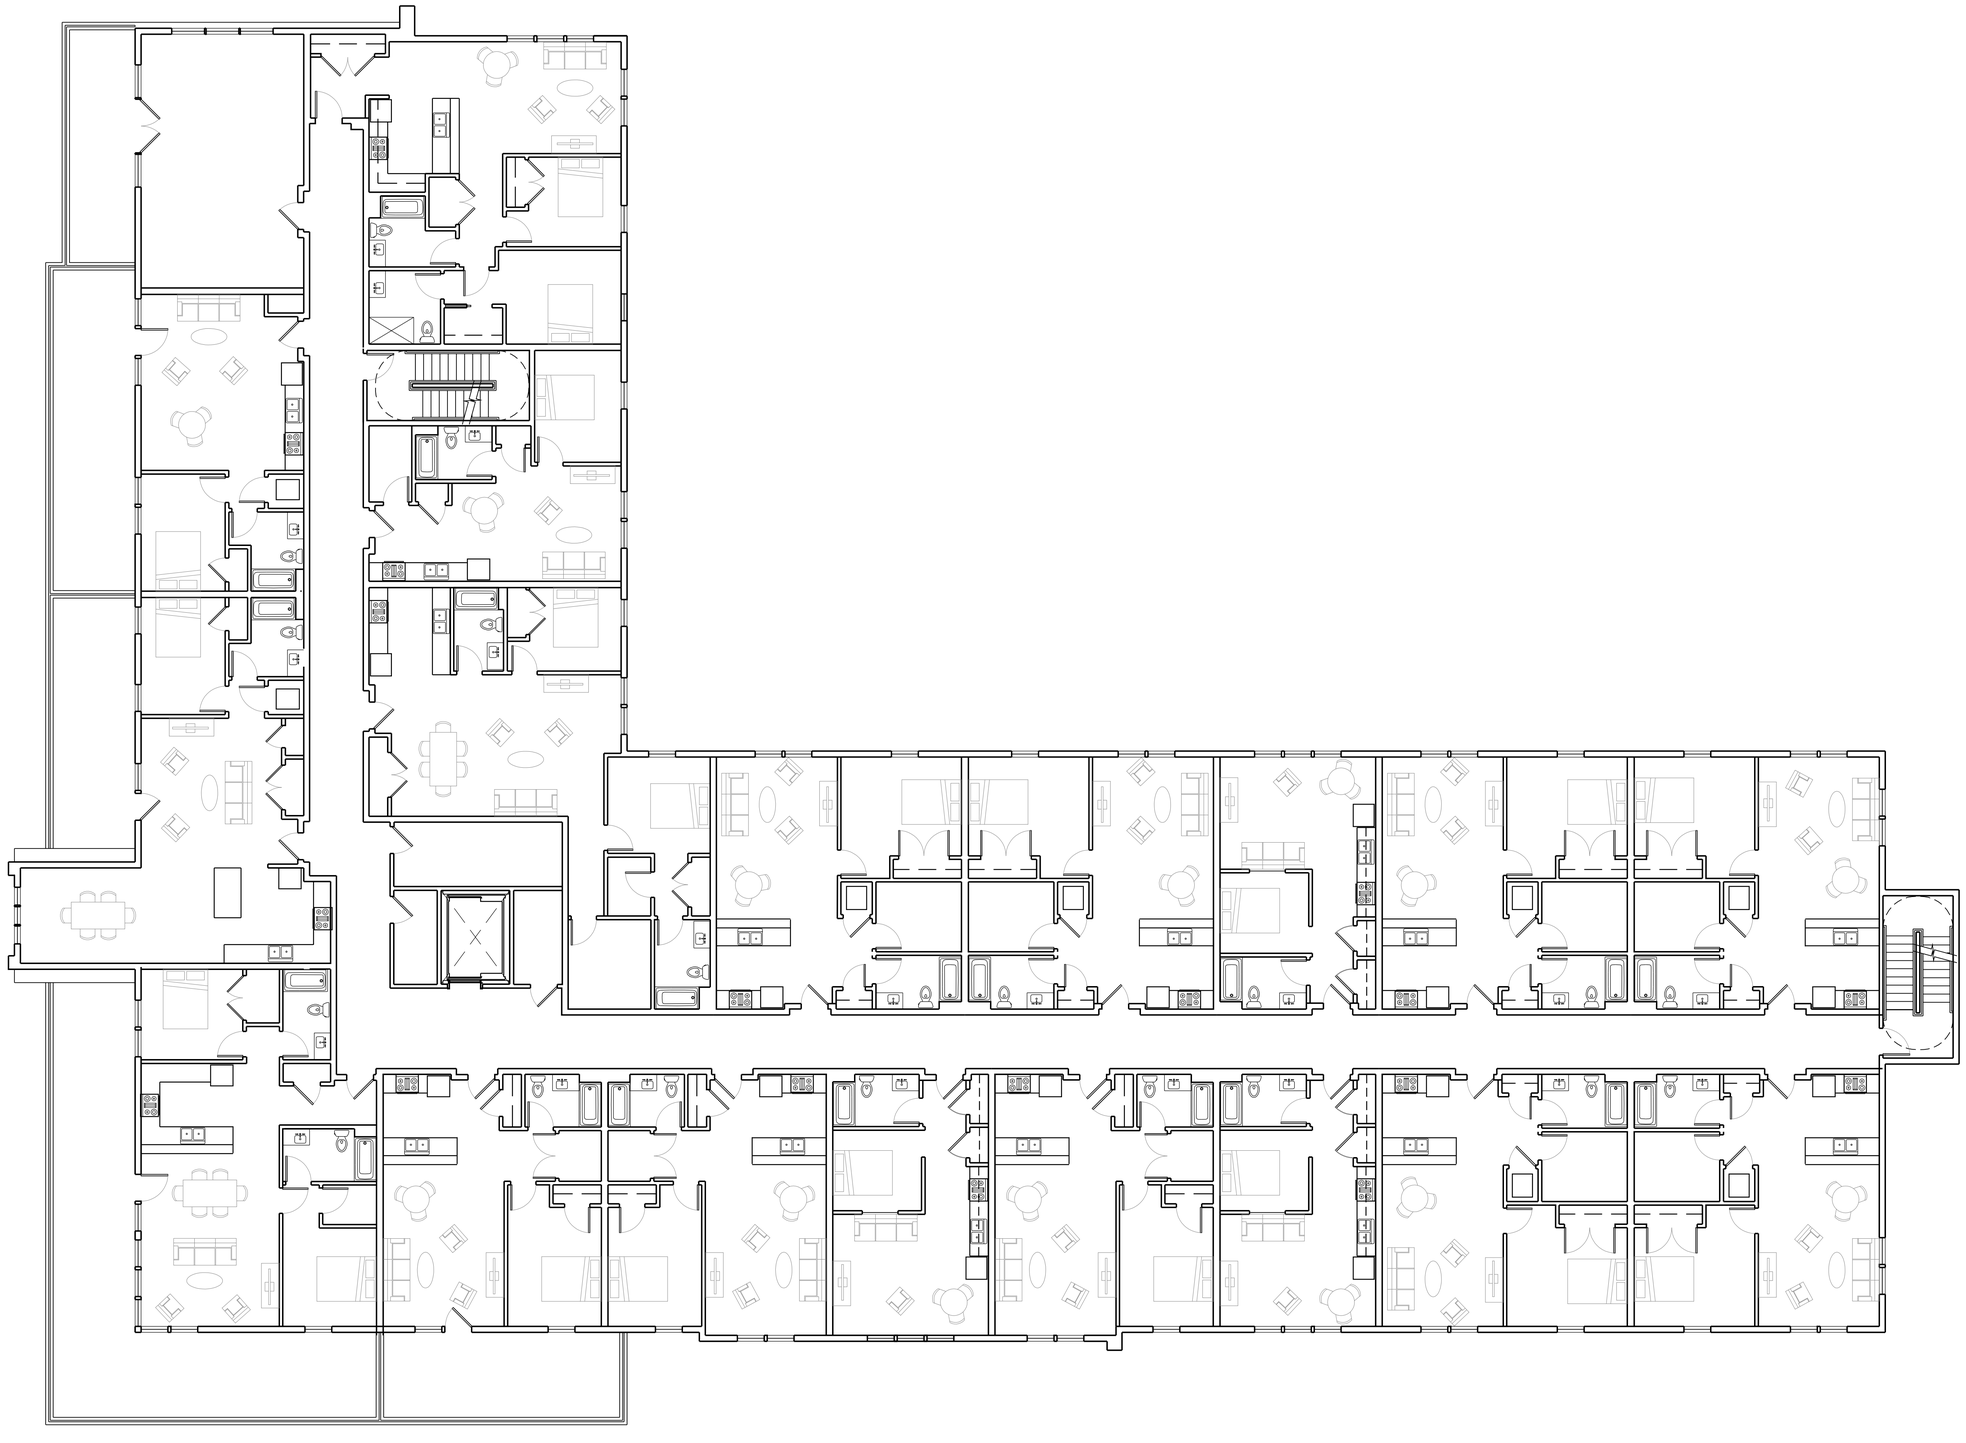

10 LEVEL 5 FLOOR PLAN

Scale: 1/8" = 1'-0"

Smith Buckley Architects
431 Pine Street, Burlington, Vermont 05401
(802) 540-0323
sbavt.com

COPYRIGHT © 2017
SMITH / BUCKLEY ARCHITECTS PLLC. ALL RIGHTS RESERVED.

STRUCTURAL ENGINEER:
Engineering Ventures
208 Flynn Avenue
Burlington, VT 05401
802-863-6225

CIVIL ENGINEER:
Vanasse Hangen Brustlin, Inc.
40 IDX Drive
Building 100, Suite 200
South Burlington, VT 05403
802-497-6100

BLACKROCK

RIVERSIDE AVE. SENIOR APARTMENTS

356 RIVERSIDE AVENUE, BURLINGTON, VT 05401

REV NUMBER	REV DATE	DESCRIPTION

ZONING PERMIT
DRAWINGS
NOT FOR
CONSTRUCTION

LEVEL 5 FLOOR PLAN

SCALE: AS NOTED
DATE: September 8, 2020

A105

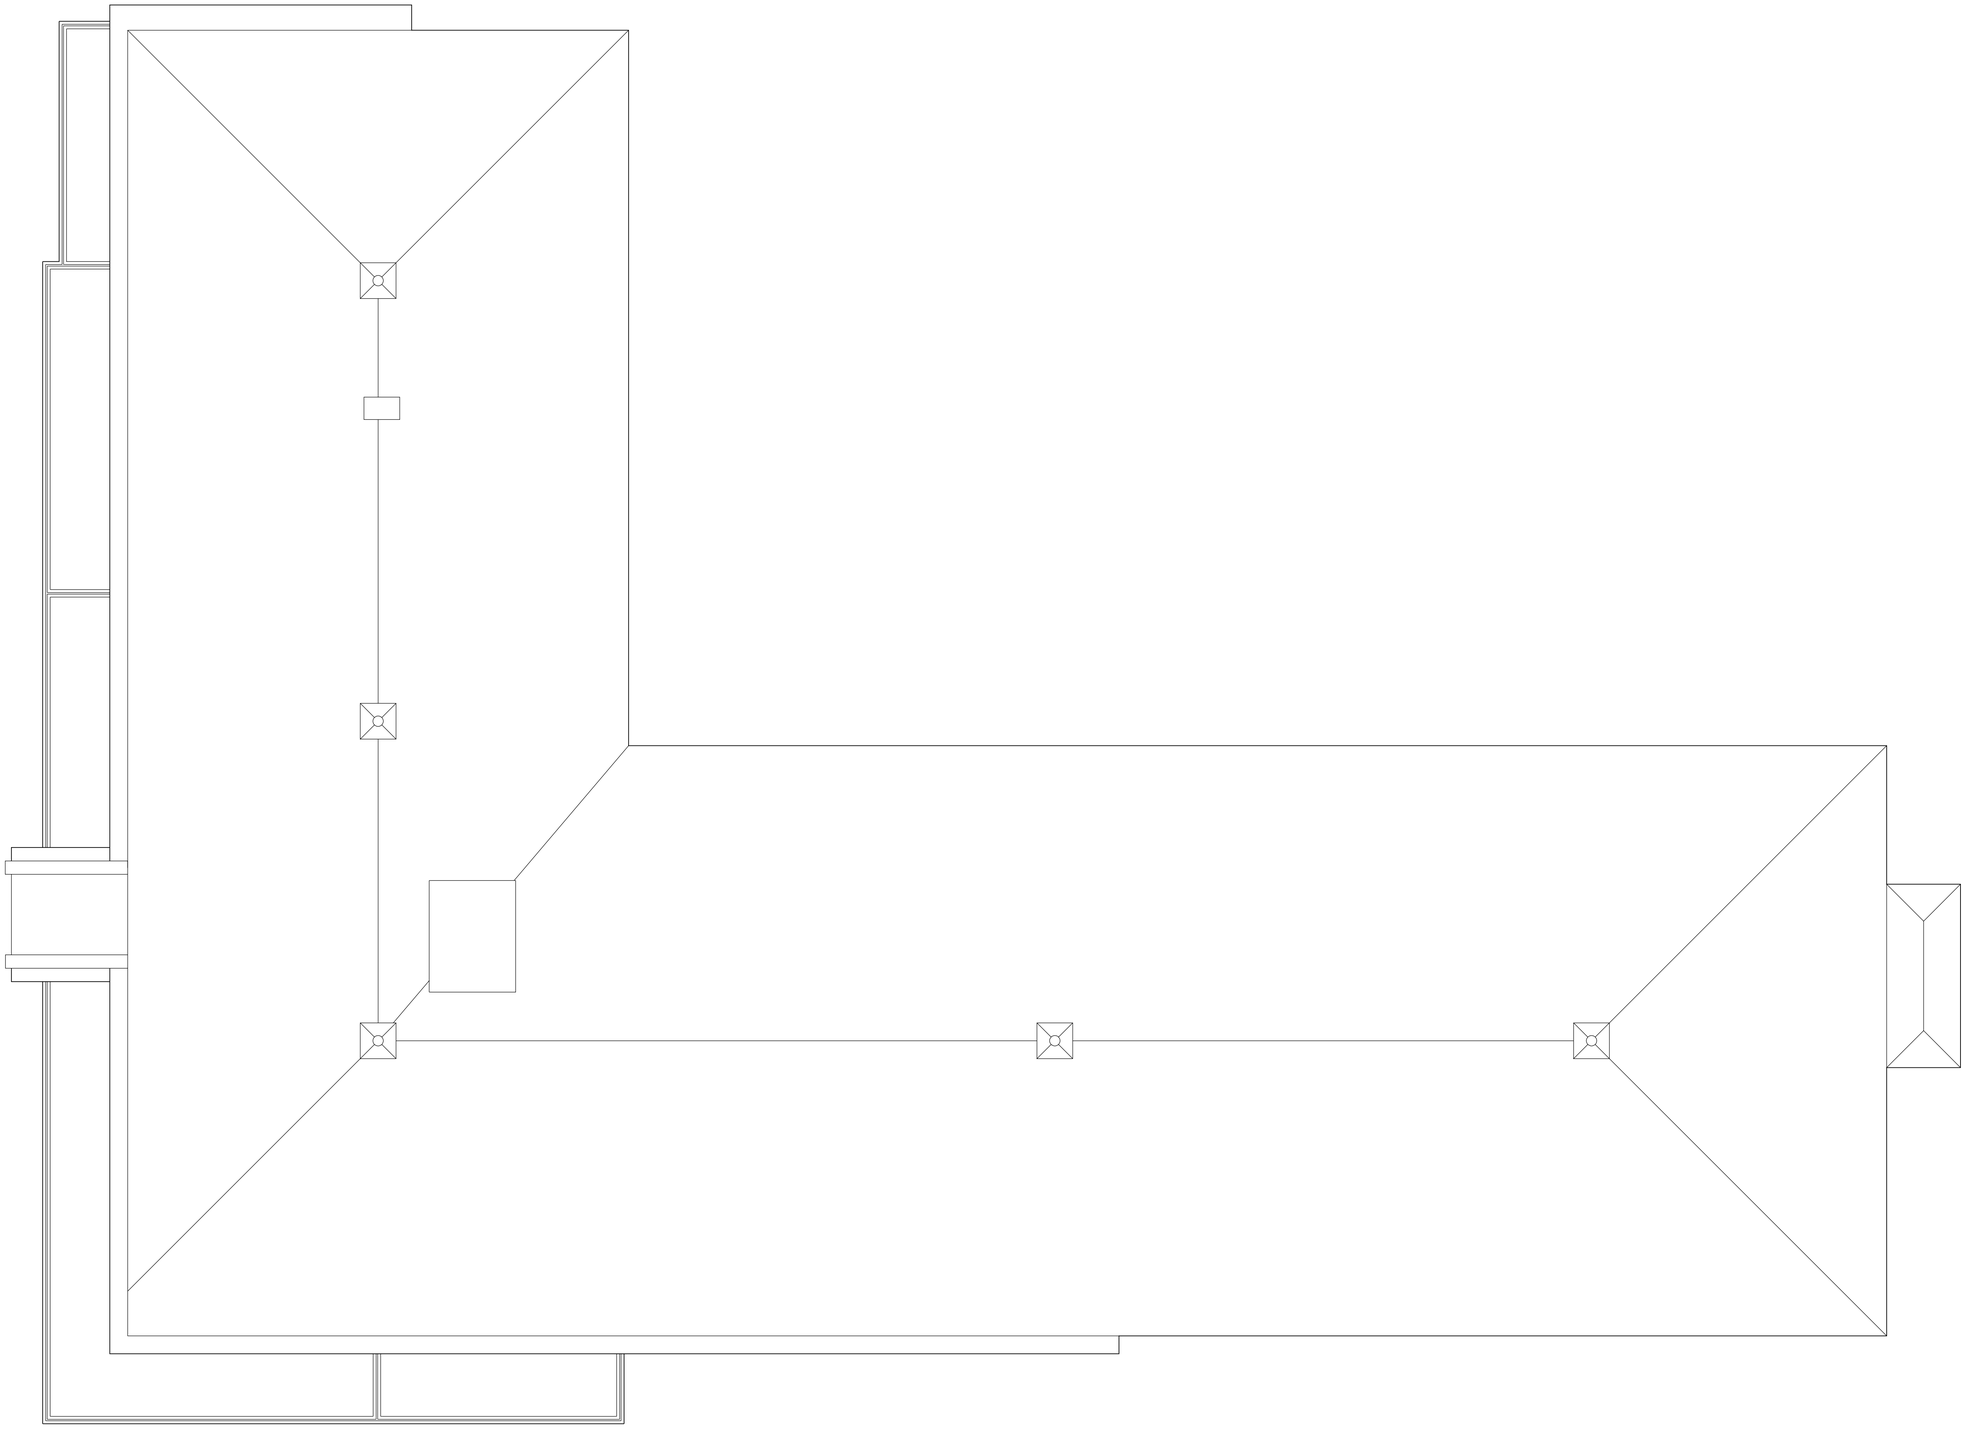

10 ROOF PLAN

Scale: 1/8" = 1'-0"

Smith Buckley Architects
431 Pine Street, Burlington, Vermont 05401
(802) 540-0323
sbavt.com

COPYRIGHT © 2017
SMITH / BUCKLEY ARCHITECTS PLLC. ALL RIGHTS RESERVED.

STRUCTURAL ENGINEER:
Engineering Ventures
208 Flynn Avenue
Burlington, VT 05401
802-863-6225

CIVIL ENGINEER:
Vanasse Hangen Brustlin, Inc.
40 IDX Drive
Building 100, Suite 200
South Burlington, VT 05403
802-497-6100

BLACKROCK
RIVERSIDE AVE. SENIOR APARTMENTS
356 RIVERSIDE AVENUE, BURLINGTON, VT 05401

REV NUMBER	REV DATE	DESCRIPTION

ZONING PERMIT
DRAWINGS
NOT FOR
CONSTRUCTION

ROOF PLAN

SCALE: AS NOTED
DATE: September 8, 2020

A106

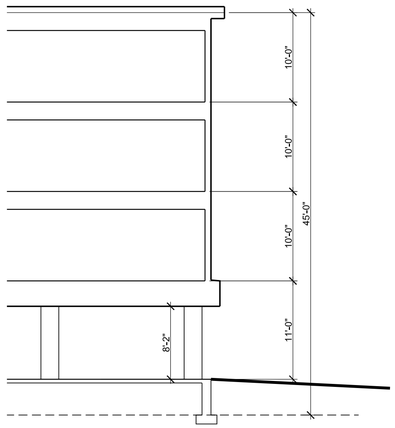

22 PARTIAL BUILDING SECTION LOOKING SOUTH

Scale: 1/8" = 1'-0"

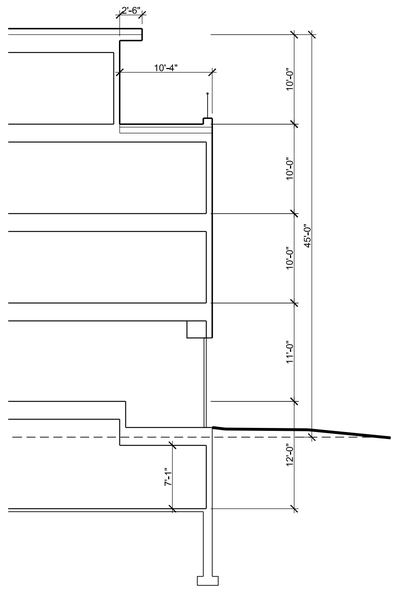

21 PARTIAL BUILDING SECTION LOOKING SOUTH

Scale: 1/8" = 1'-0"

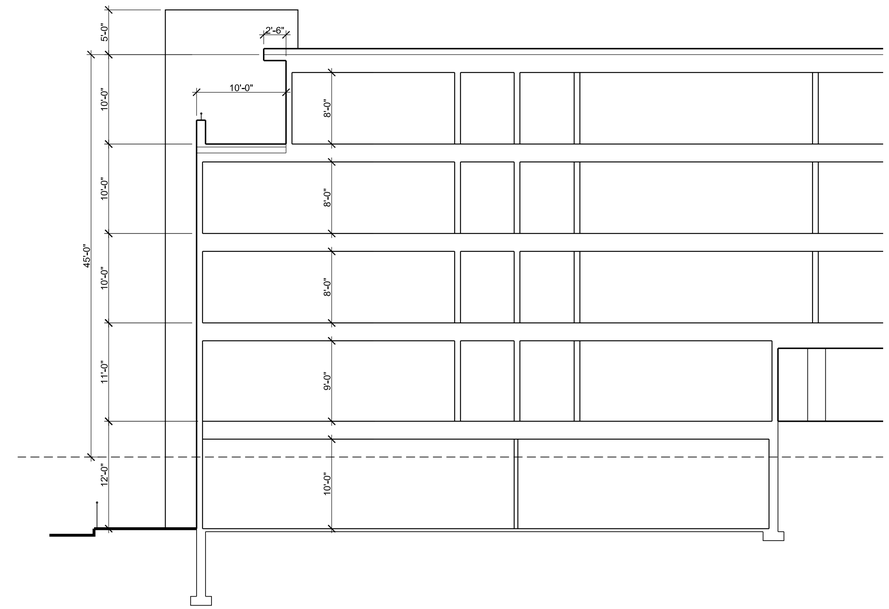

20 PARTIAL BUILDING SECTION LOOKING EAST

Scale: 1/8" = 1'-0"

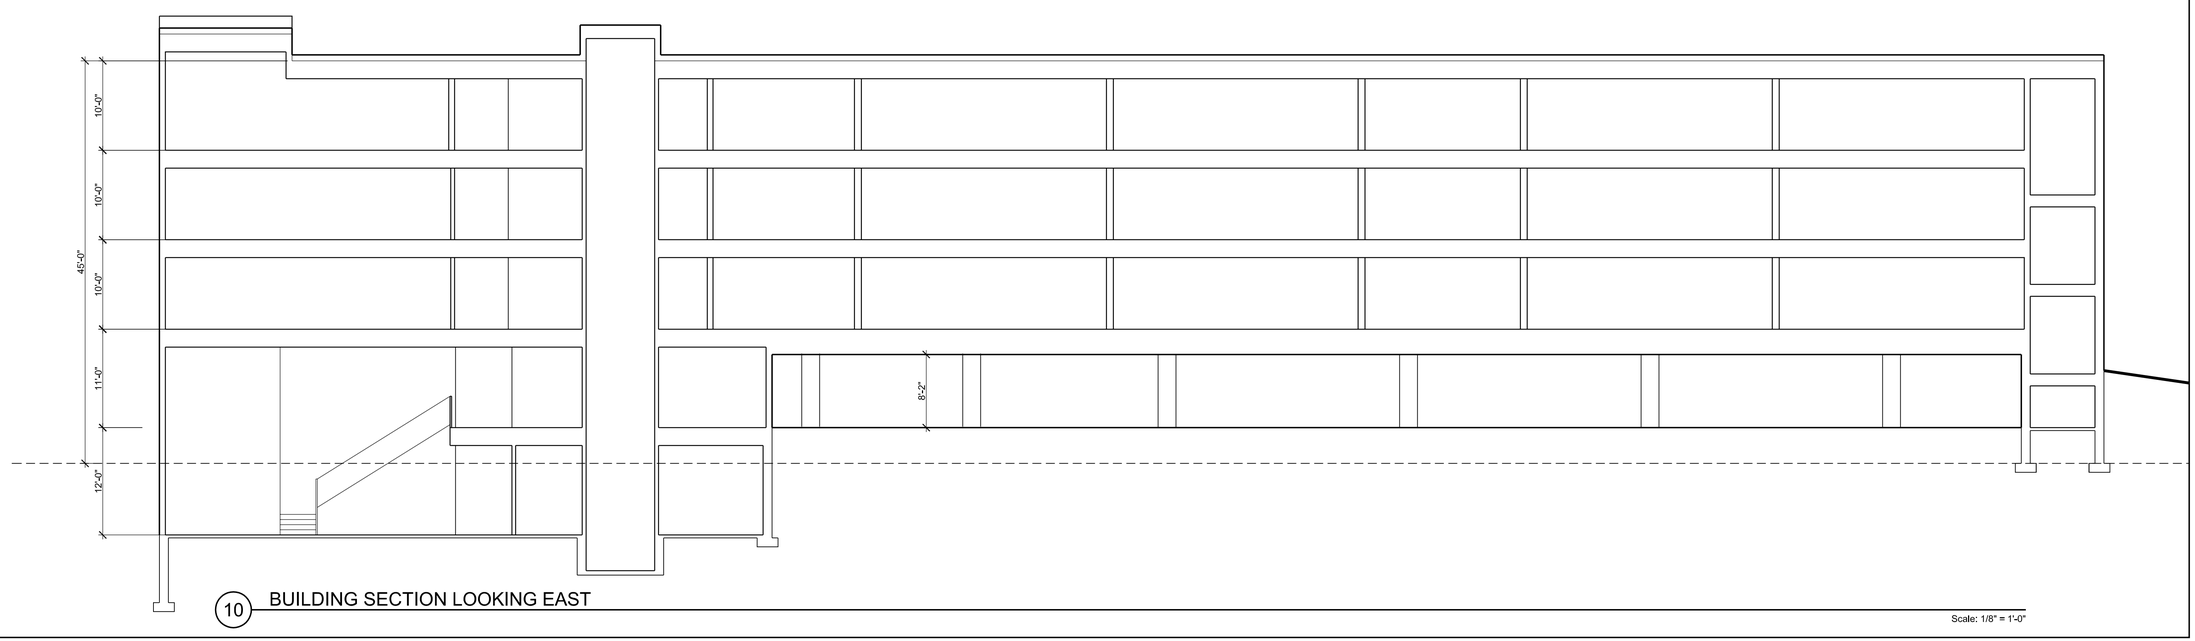

10 BUILDING SECTION LOOKING EAST

Scale: 1/8" = 1'-0"

Smith Buckley Architects
431 Pine Street, Burlington, Vermont 05401
(802) 540-0323
sbavt.com

COPYRIGHT © 2017
SMITH / BUCKLEY ARCHITECTS PLLC. ALL RIGHTS RESERVED.

STRUCTURAL ENGINEER:
Engineering Ventures
208 Flynn Avenue
Burlington, VT 05401
802-863-6225

CIVIL ENGINEER:
Vanasse Hangen Brustlin, Inc.
40 IDX Drive
Building 100, Suite 200
South Burlington, VT 05403
802-497-6100

BLACKROCK

RIVERSIDE AVE. SENIOR APARTMENTS

356 RIVERSIDE AVENUE, BURLINGTON, VT 05401

REV NUMBER	REV DATE	DESCRIPTION

ZONING PERMIT
DRAWINGS
NOT FOR
CONSTRUCTION

SECTIONS

SCALE: AS NOTED
DATE: September 8, 2020

A200