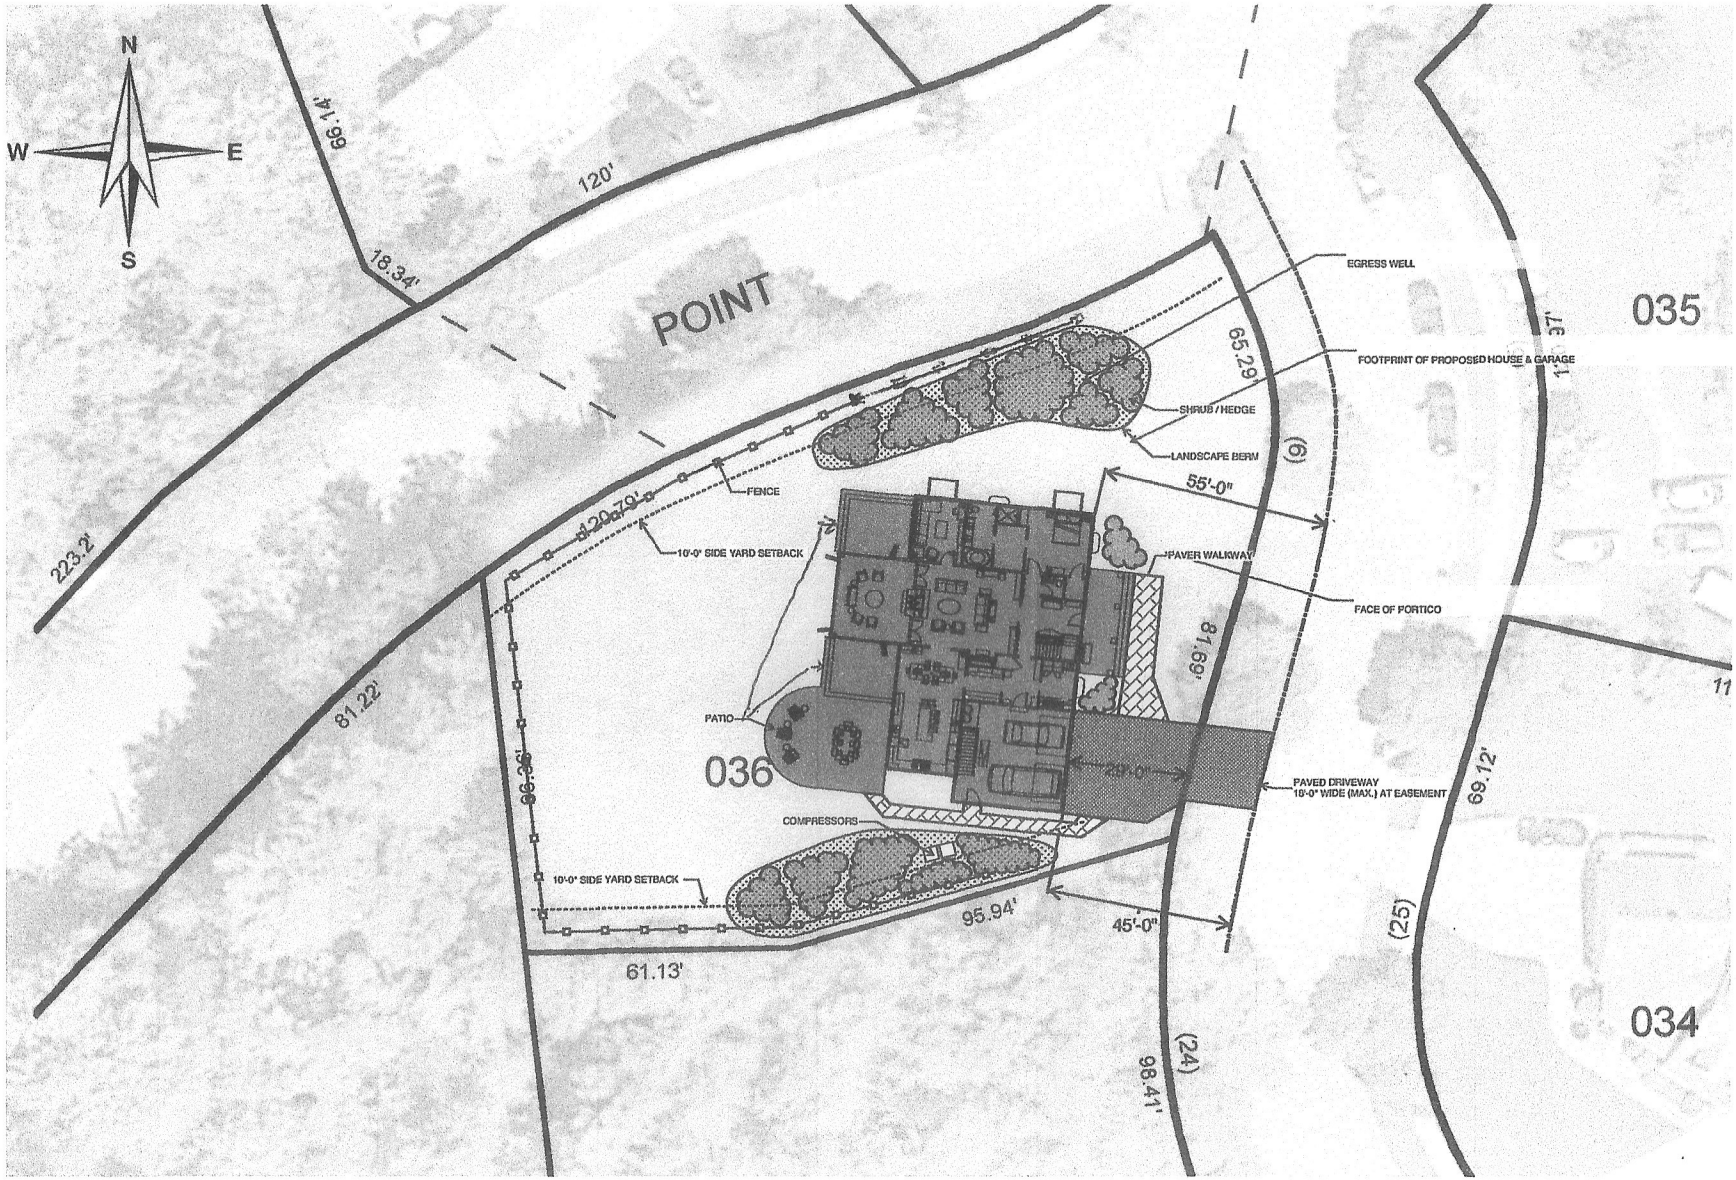

HALL DESIGN GROUP
BUILDINGS, INTERIORS
PO BOX 162 ESSEX, NY 518-963-7630

Hall Design Group assumes no liability or responsibility for any errors or omissions, and any incidental, indirect, or consequential damages whatsoever arising from the use of these drawings, or the information provided.

PROGRESS SET
AUGUST 23, 2021

PROJECT:
COHEN-TETREAULT RESIDENCE

LOCATION:
BURLINGTON, VT

COPYRIGHT 2021 - HALL DESIGN GROUP

SHEET TITLE
SITE PLAN

SCALE:	AS NOTED
DATE:	
DRAWN:	HF
CHECKED:	MRH
REVISED:	

SHEET:
A1.0