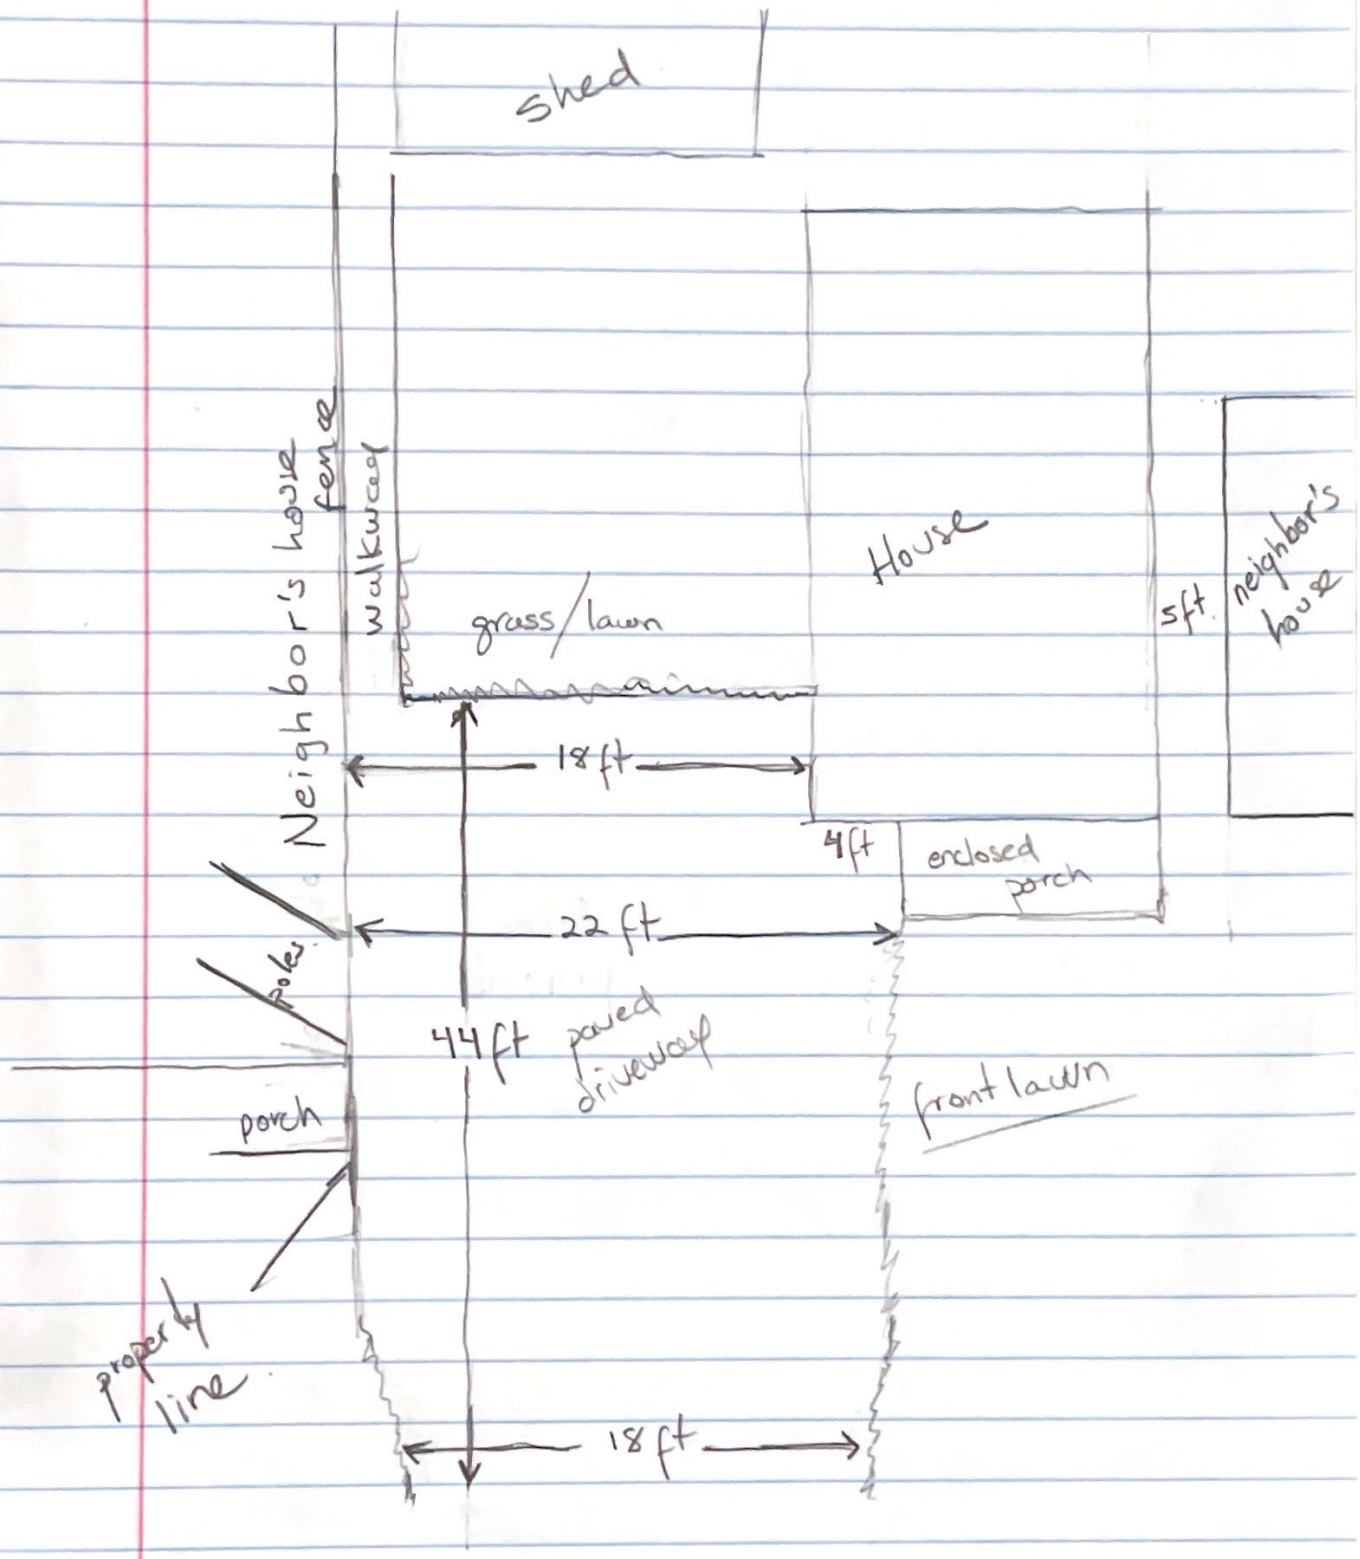
shed
House
neighbor's house
5ft
Neighbor's house fence
walkway
grass/lawn
18 ft
4ft
enclosed porch
22 ft
poles
44 ft
paved driveway
front lawn
porch
property line
18 ft