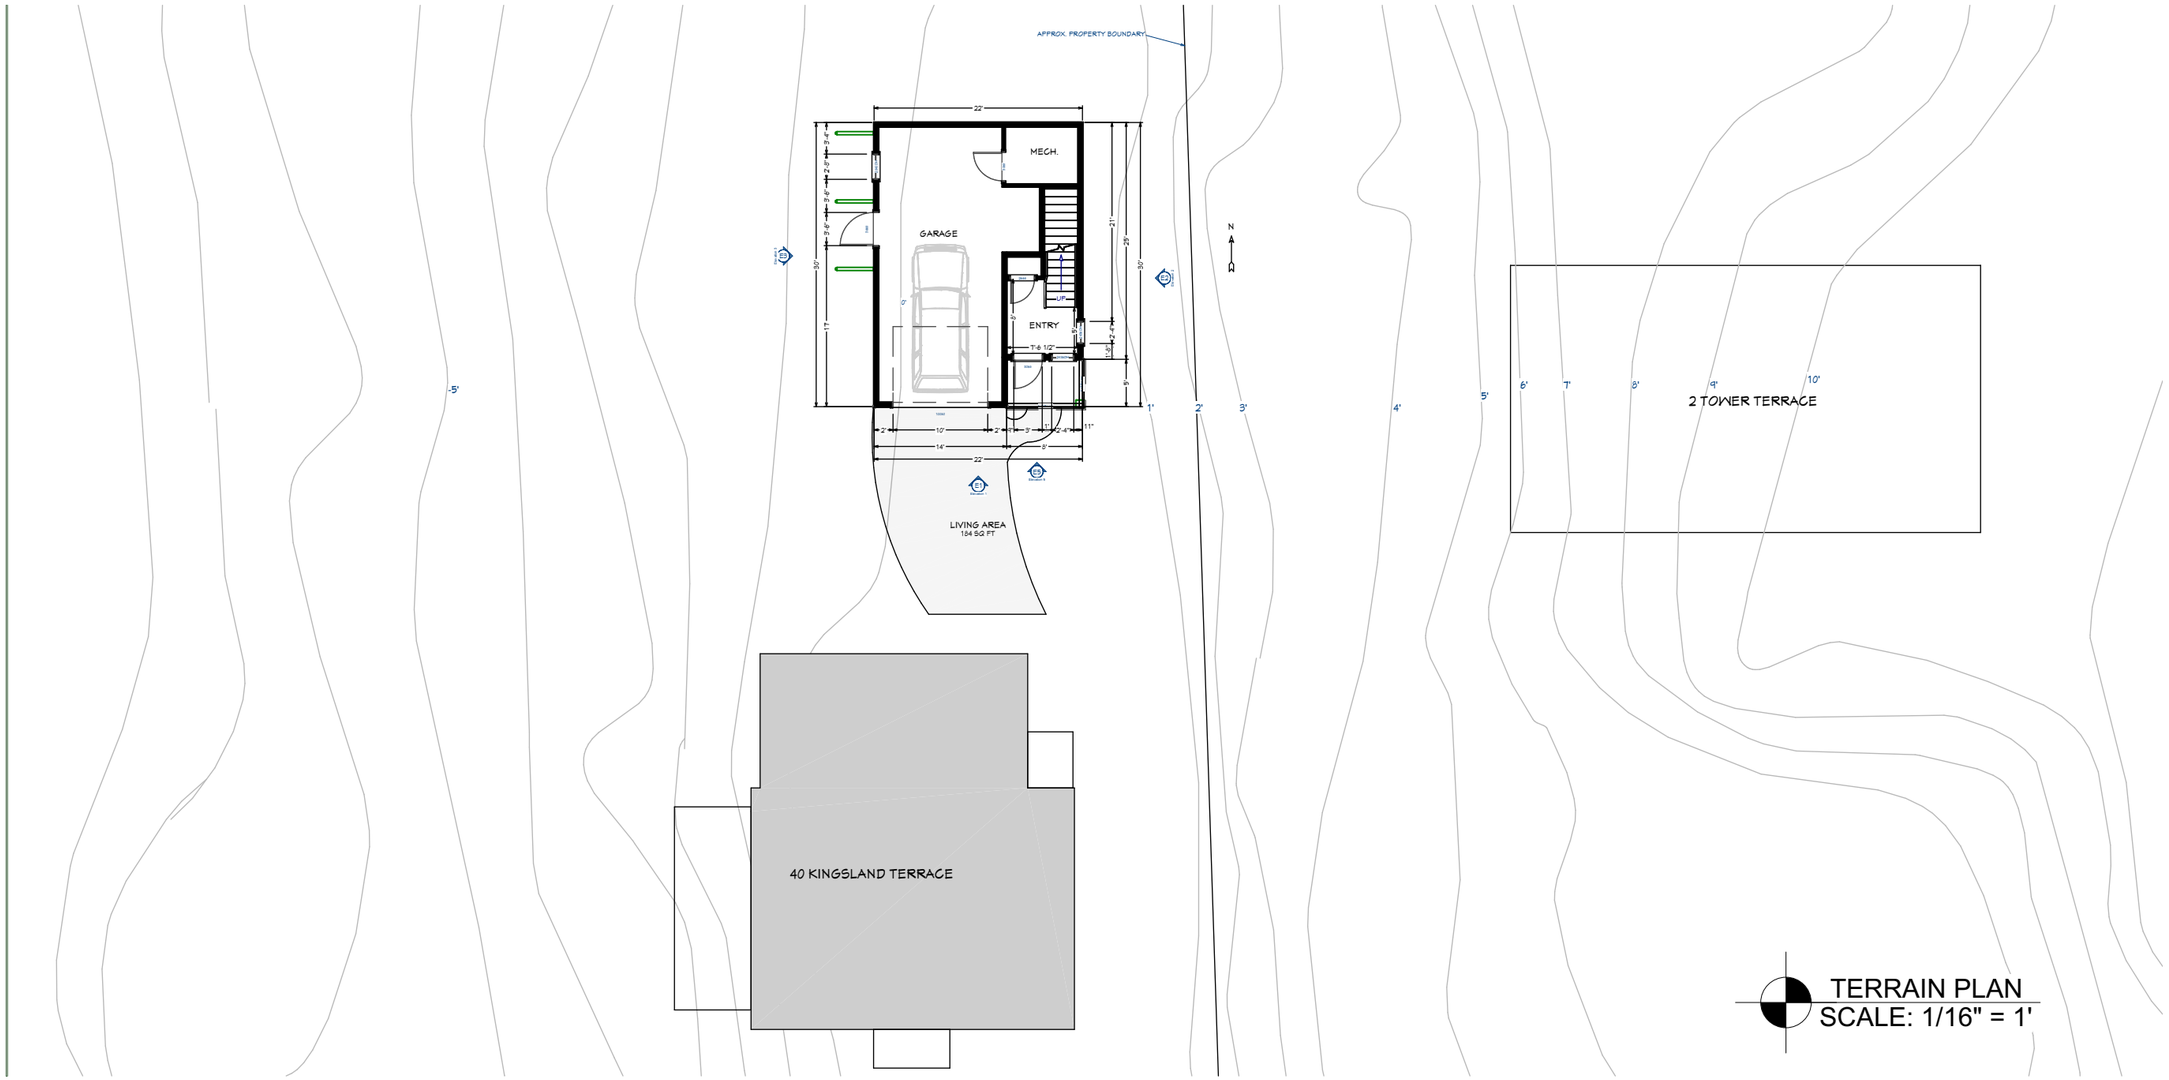

TERRAIN PLAN
SCALE: 1/16" = 1'

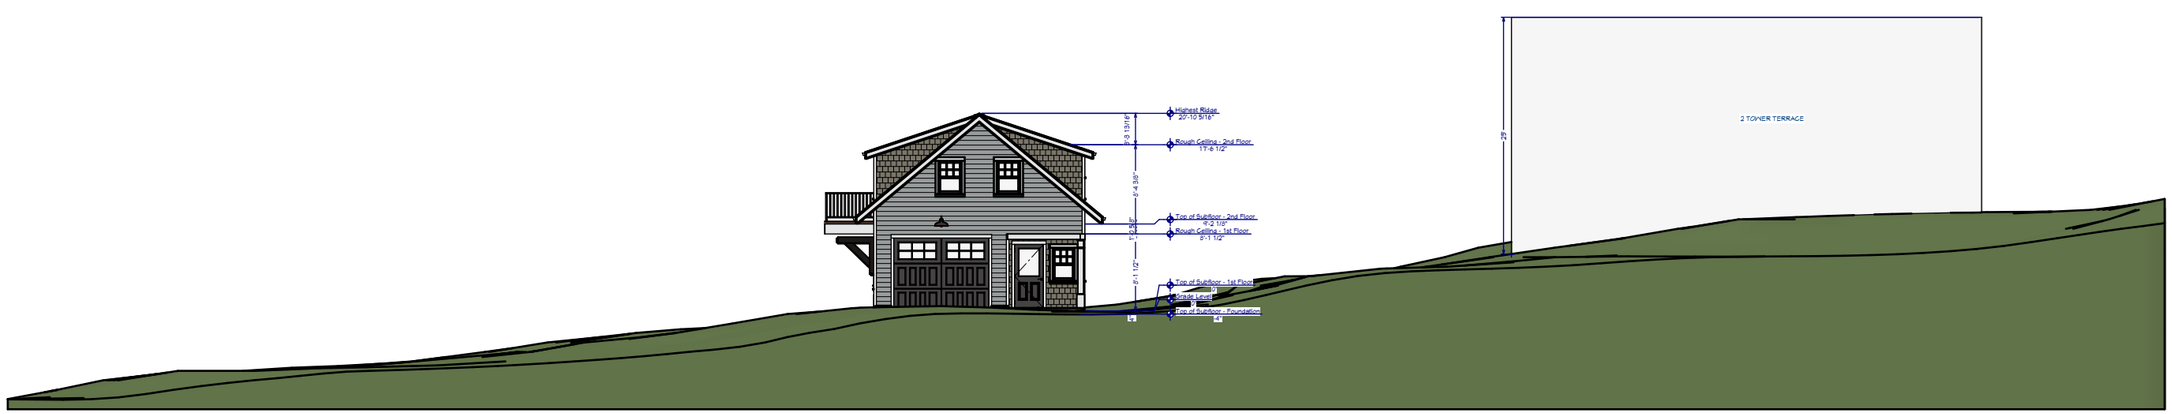

TERRAIN ELEVATION
SCALE: 1/16" = 1'

SHEET # **10**

REVISED: **2/1/2021**

TERRAIN DETAILS

40 Kingsland Terrace
Burlington,VT 05401

Kellen Brumstead & Katie Monson

Lewis Creek Company
18a Morse Drive, Essex Junction,VT 05452
Find us on the web at : www.LewisCreekCompany.com