SOUTH ELEVATION
Scale: 1" = 20 ft

WEST ELEVATION
Scale: 1" = 20 ft

NORTH ELEVATION
Scale: 1" = 20 ft

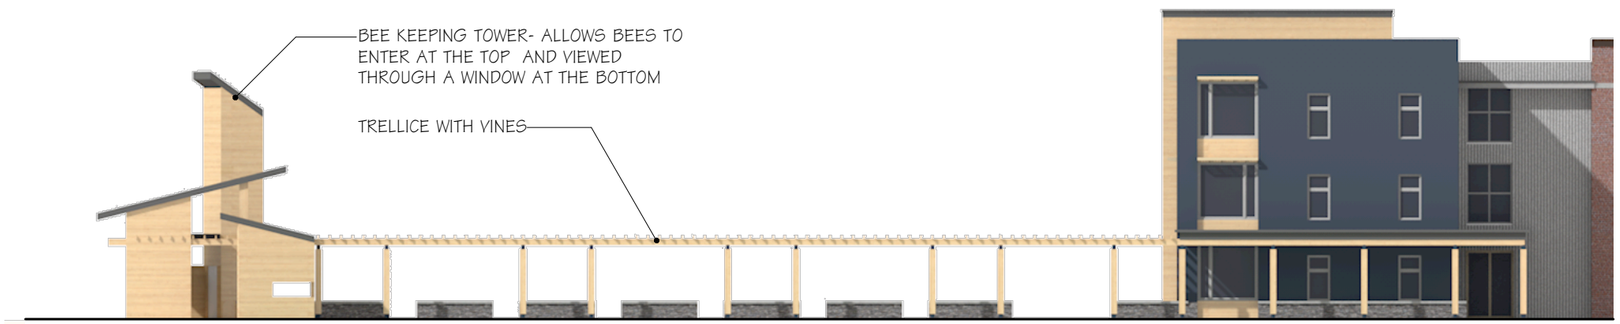

EAST ELEVATION
Scale: 1" = 20 ft

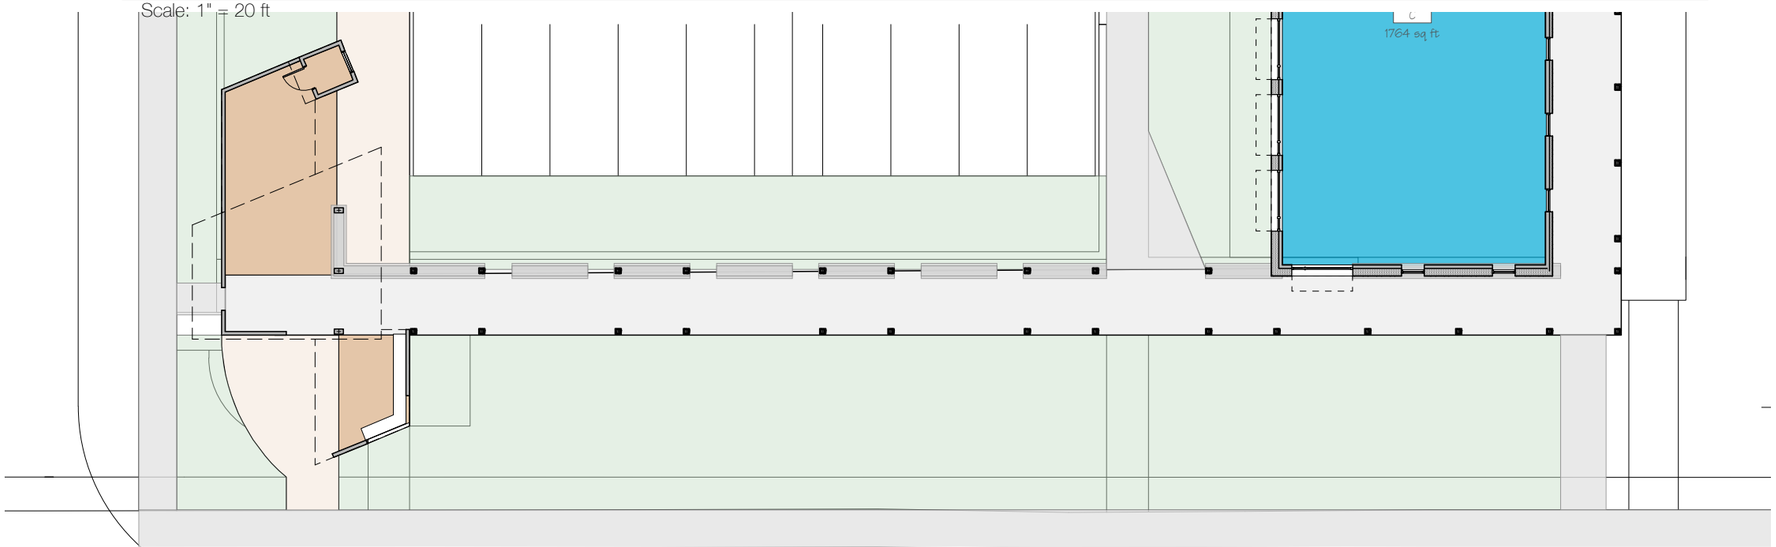

SITE PLAN
Scale: 1" = 20 ft

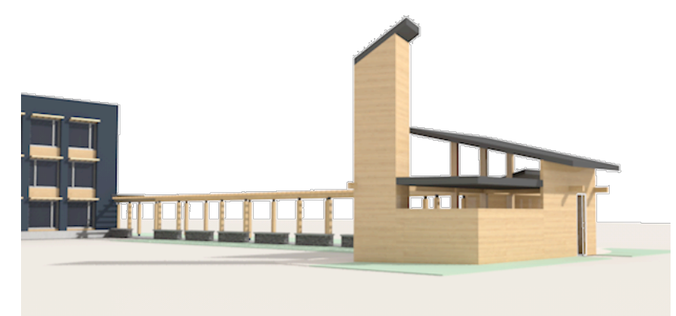

BC COMMUNITY HOUSING • THE HUB

BURLINGTON, VERMONT

COPYRIGHT © 2016 ALL RIGHTS RESERVED
DUNCAN • WISNIEWSKI ARCHITECTURE
A Professional Corporation

PRELIMINARY DESIGN

Duncan Wisniewski
ARCHITECTURE
255 SOUTH CHAMPLAIN STREET
BURLINGTON, VERMONT 05401
T: 802.864.6693

DATE: 05.10.2016

A4