119 Spruce Street Site Plan 9/11/20

RECEIVED
SEP 14 2020
BURLINGTON
PERMITTING & INSPECTIONS

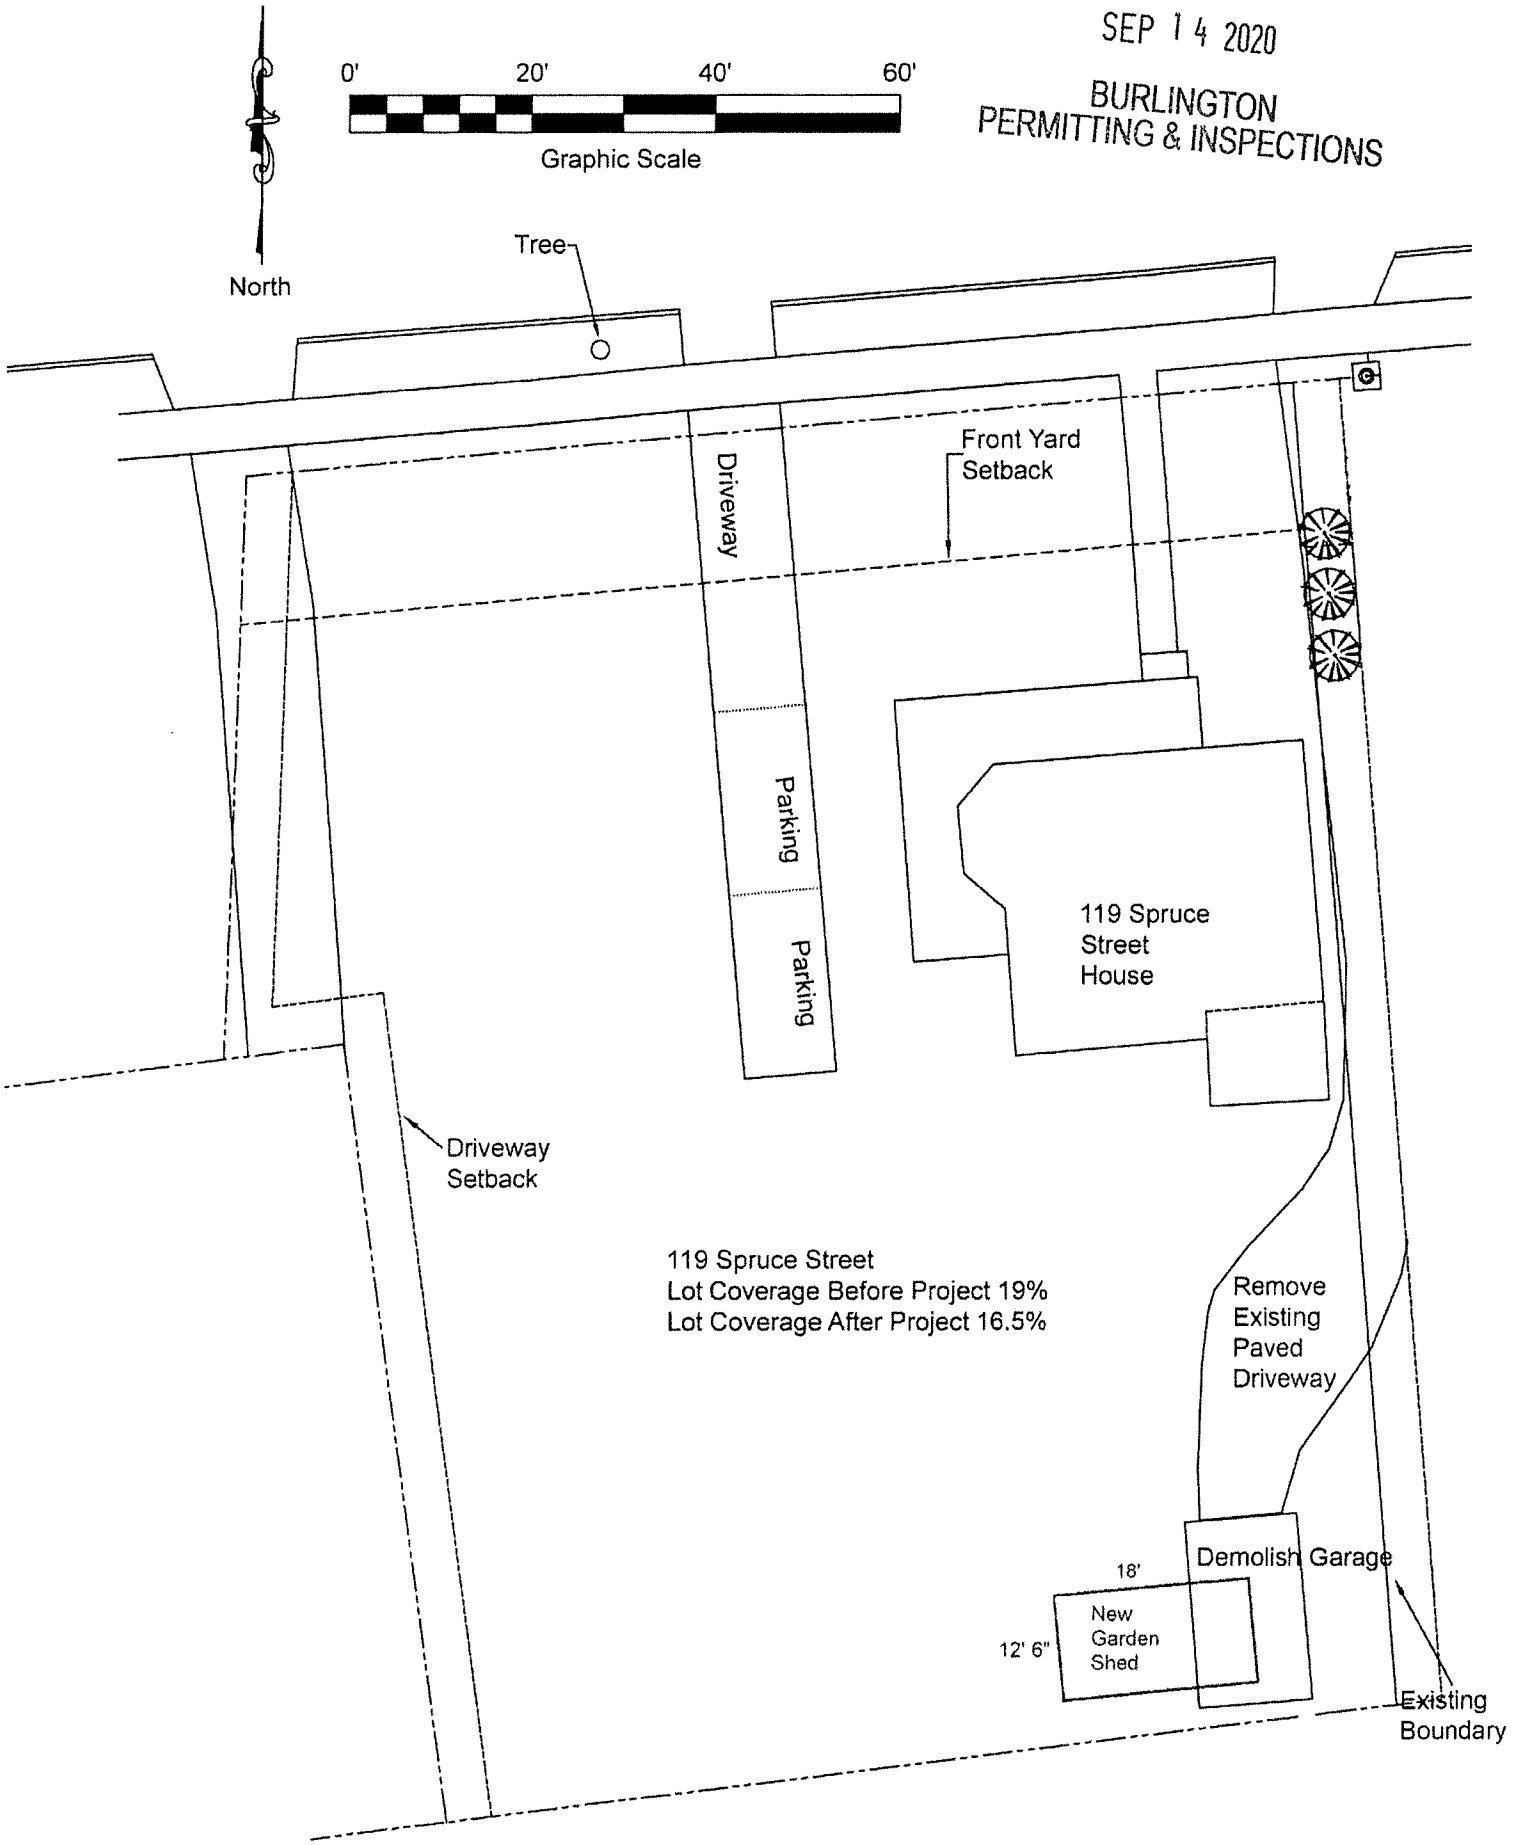

RECEIVED

SEP 14 2020

BURLINGTON
PERMITTING & INSPECTIONS

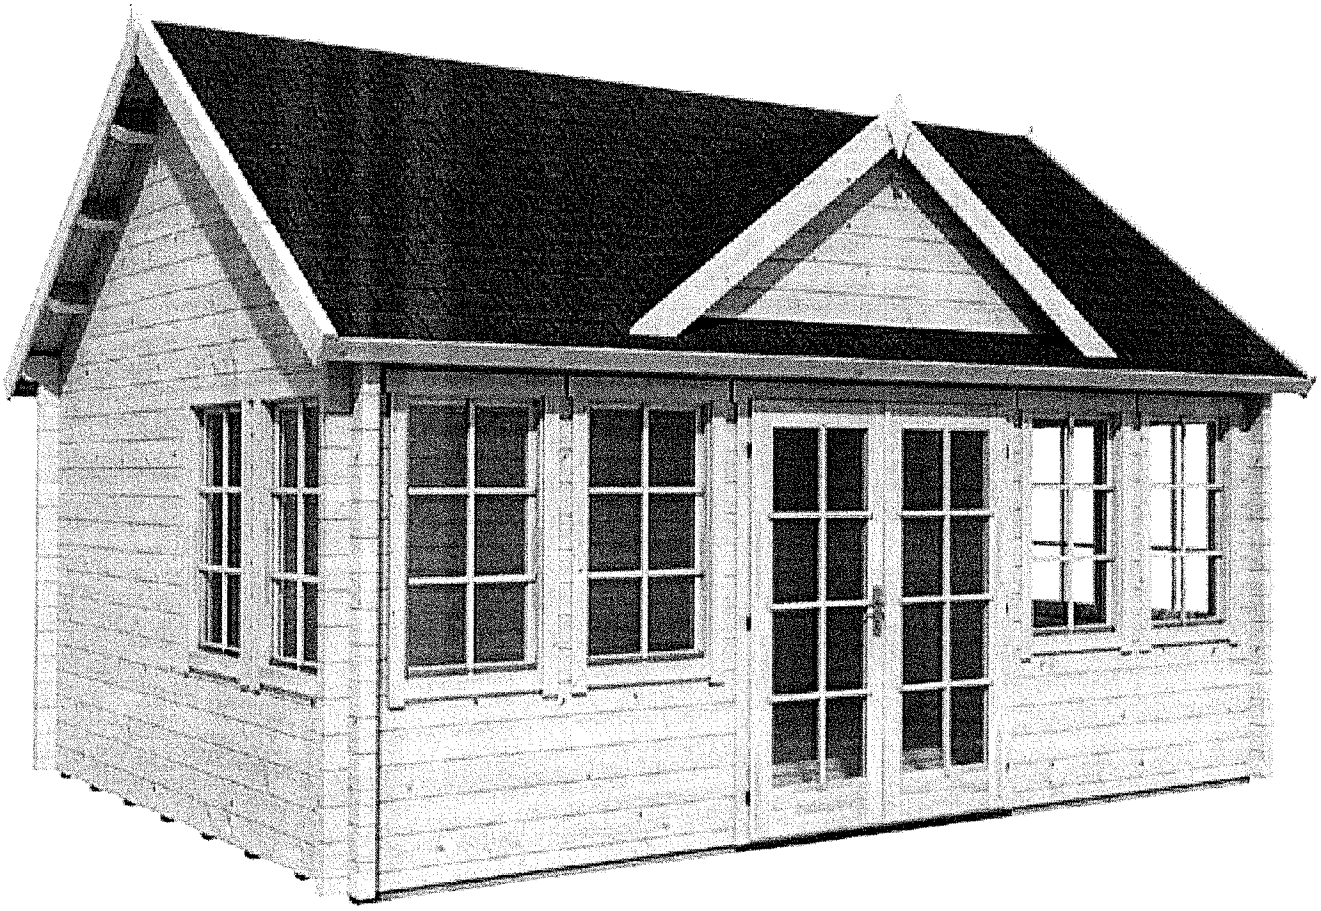

ALLWOOD Claudia

RECEIVED
SEP 14 2020
BURLINGTON
PERMITTING & INSPECTIONS

ALLWOOD Claudia

RECEIVED
SEP 14 2020
BURLINGTON
PERMITTING & INSPECTIONS

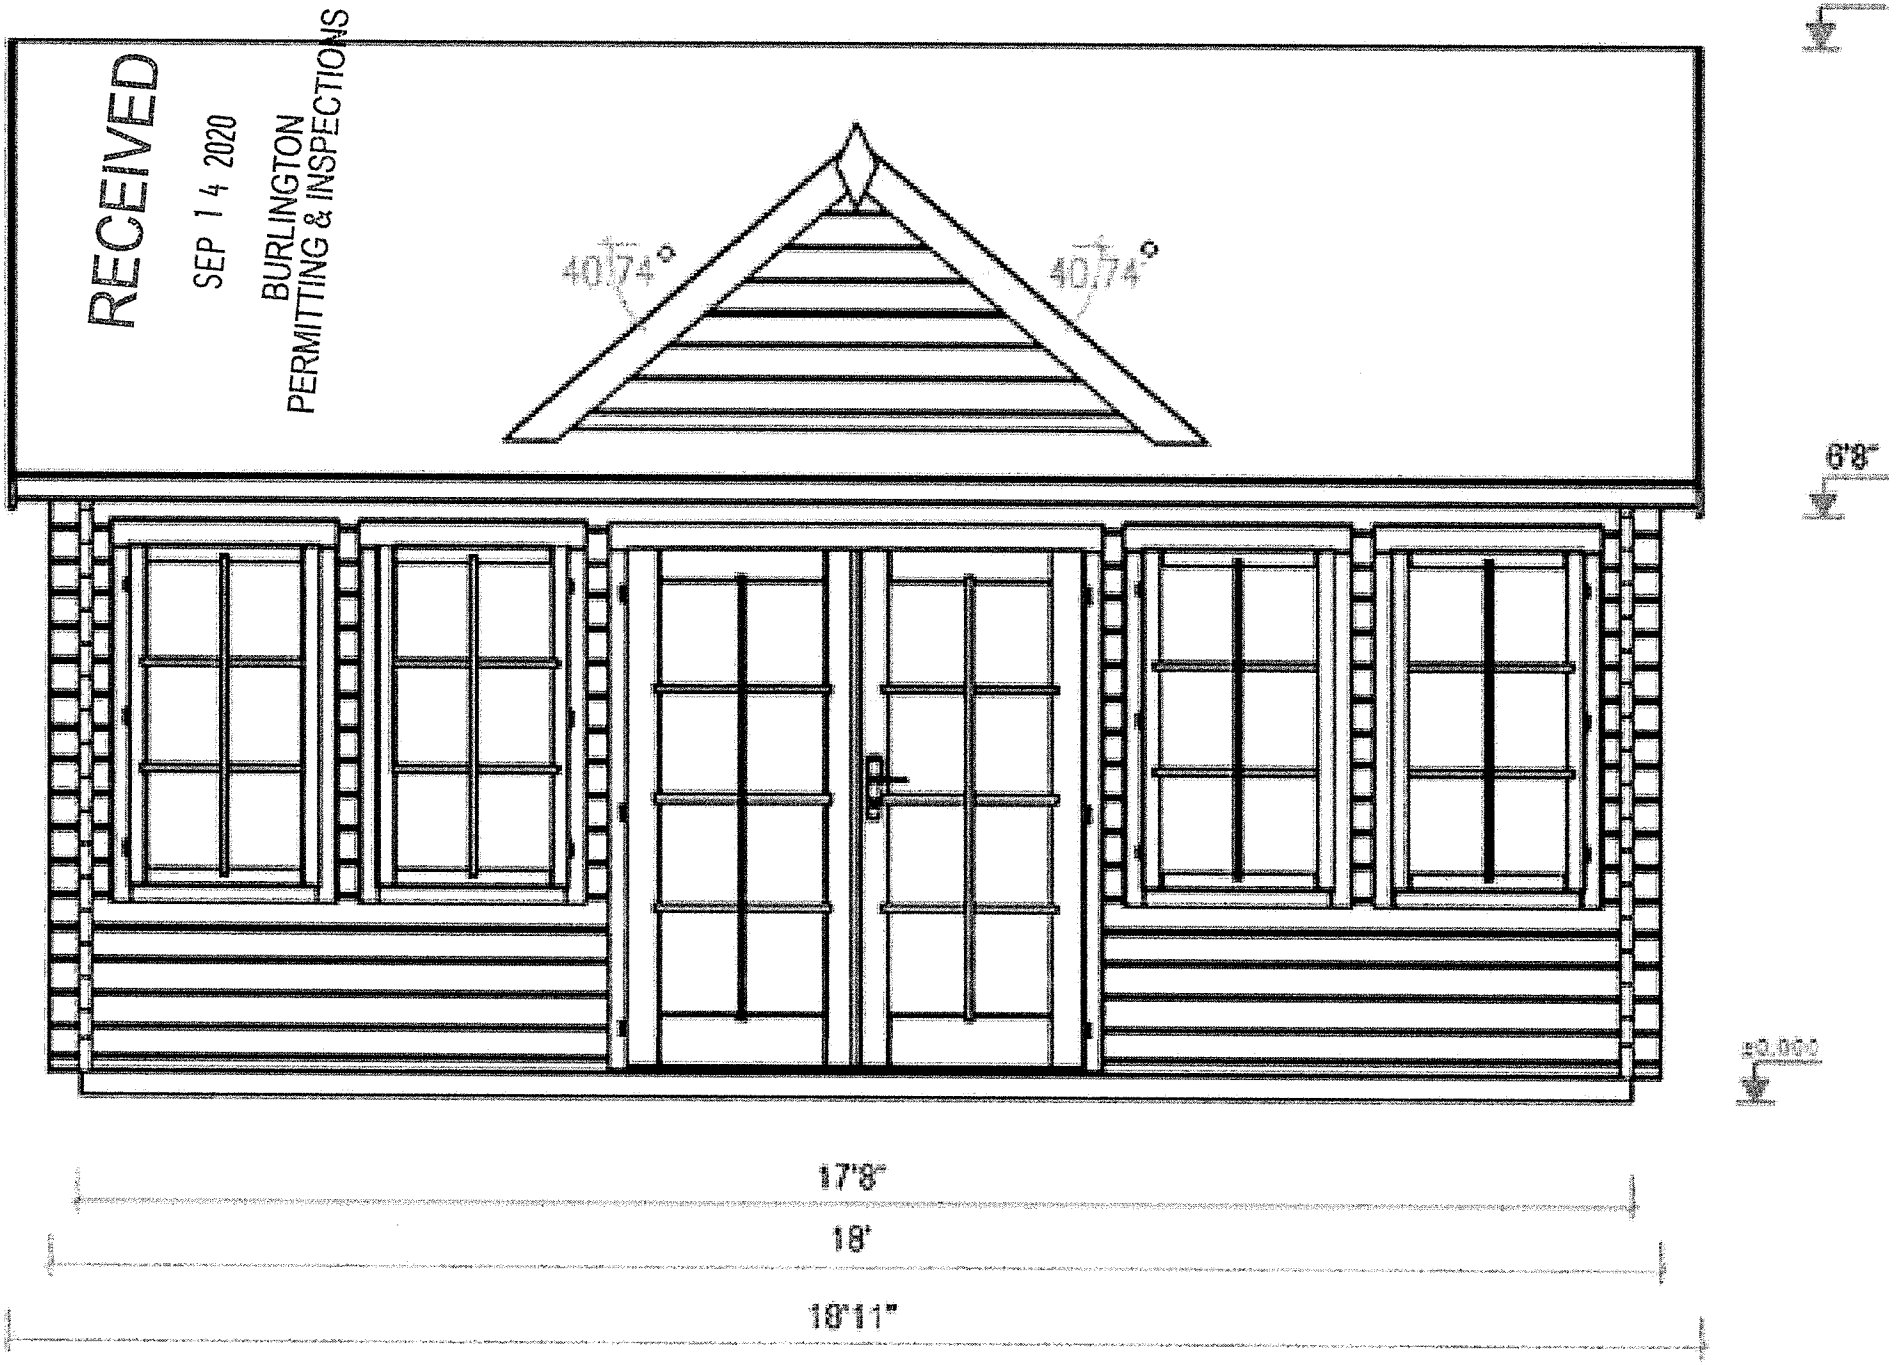

Front

ALLWOOD Claudia

RECEIVED
SEP 14 2020
BURLINGTON
PERMITTING & INSPECTIONS

Right

ALLWOOD Claudia

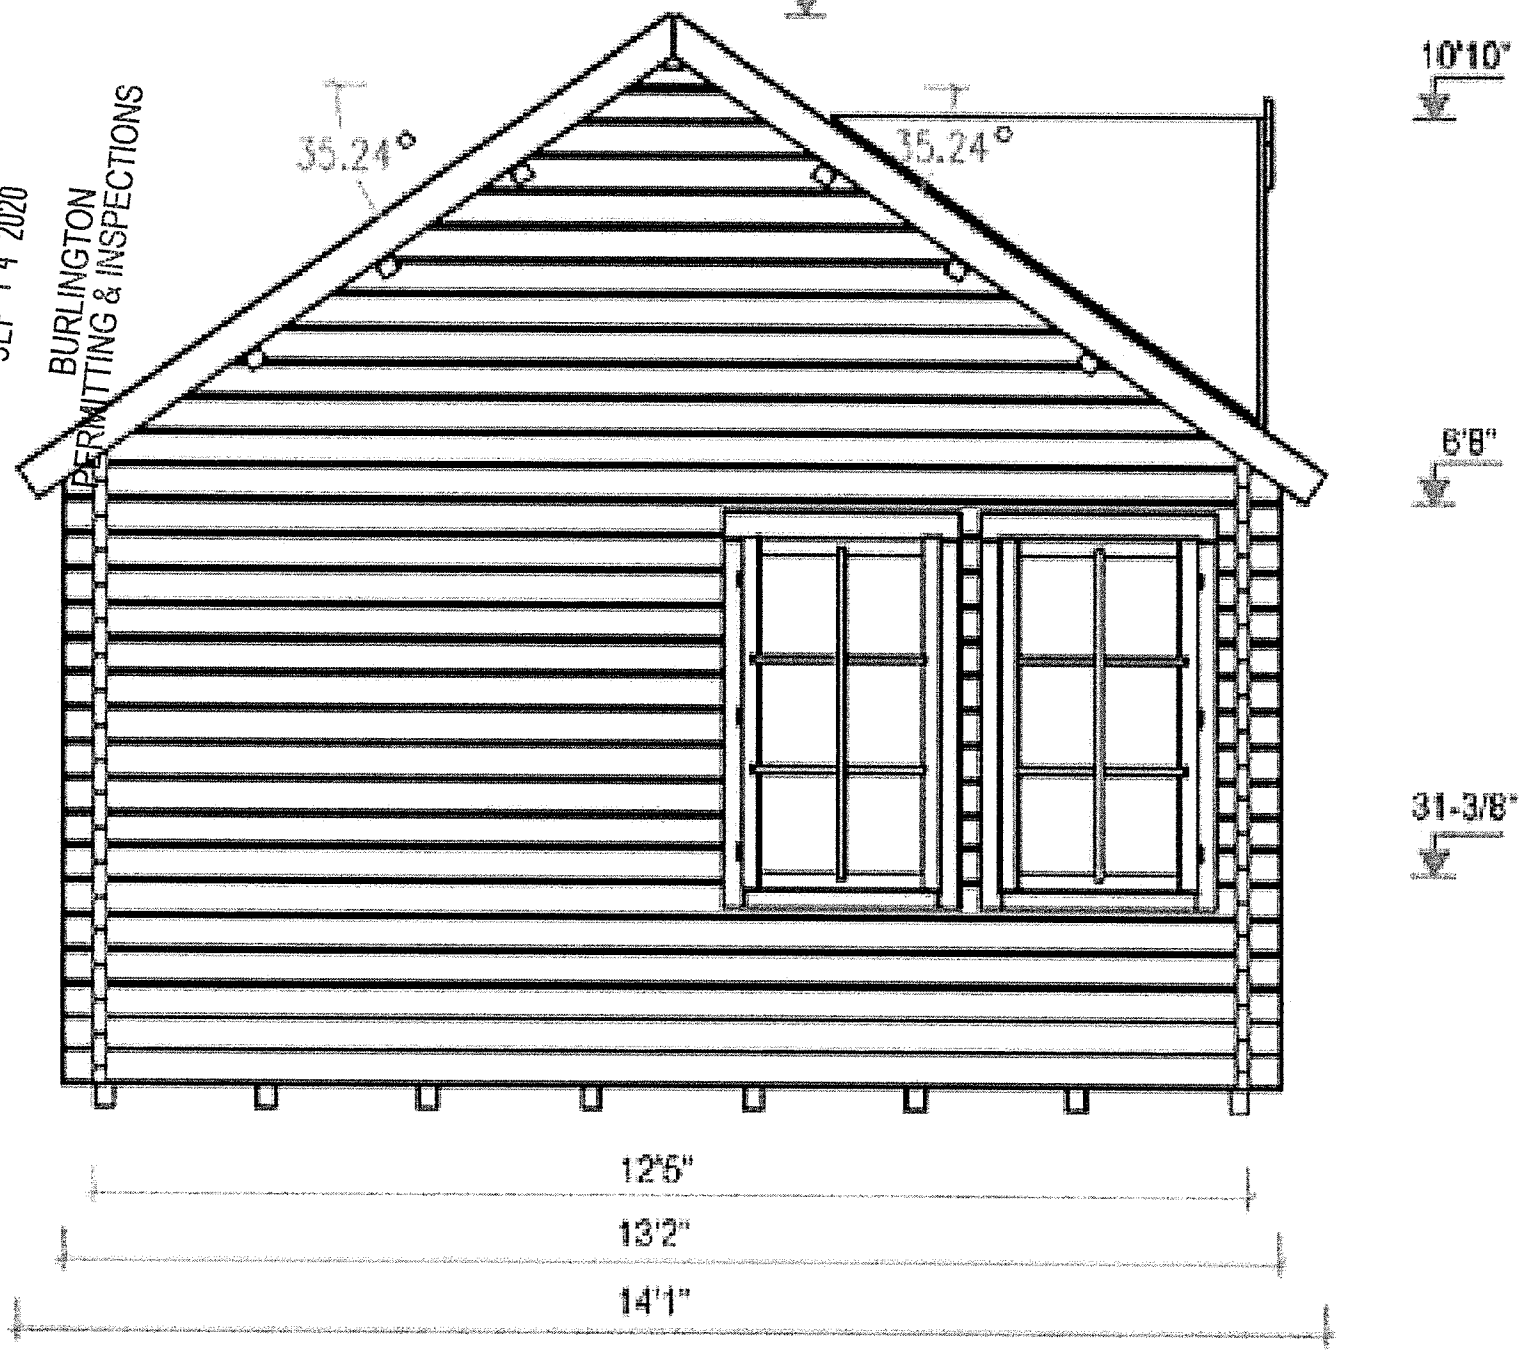

RECEIVED
SEP 14 2020
BURLINGTON
PERMITTING & INSPECTIONS

Left

ALLWOOD **Claudia**

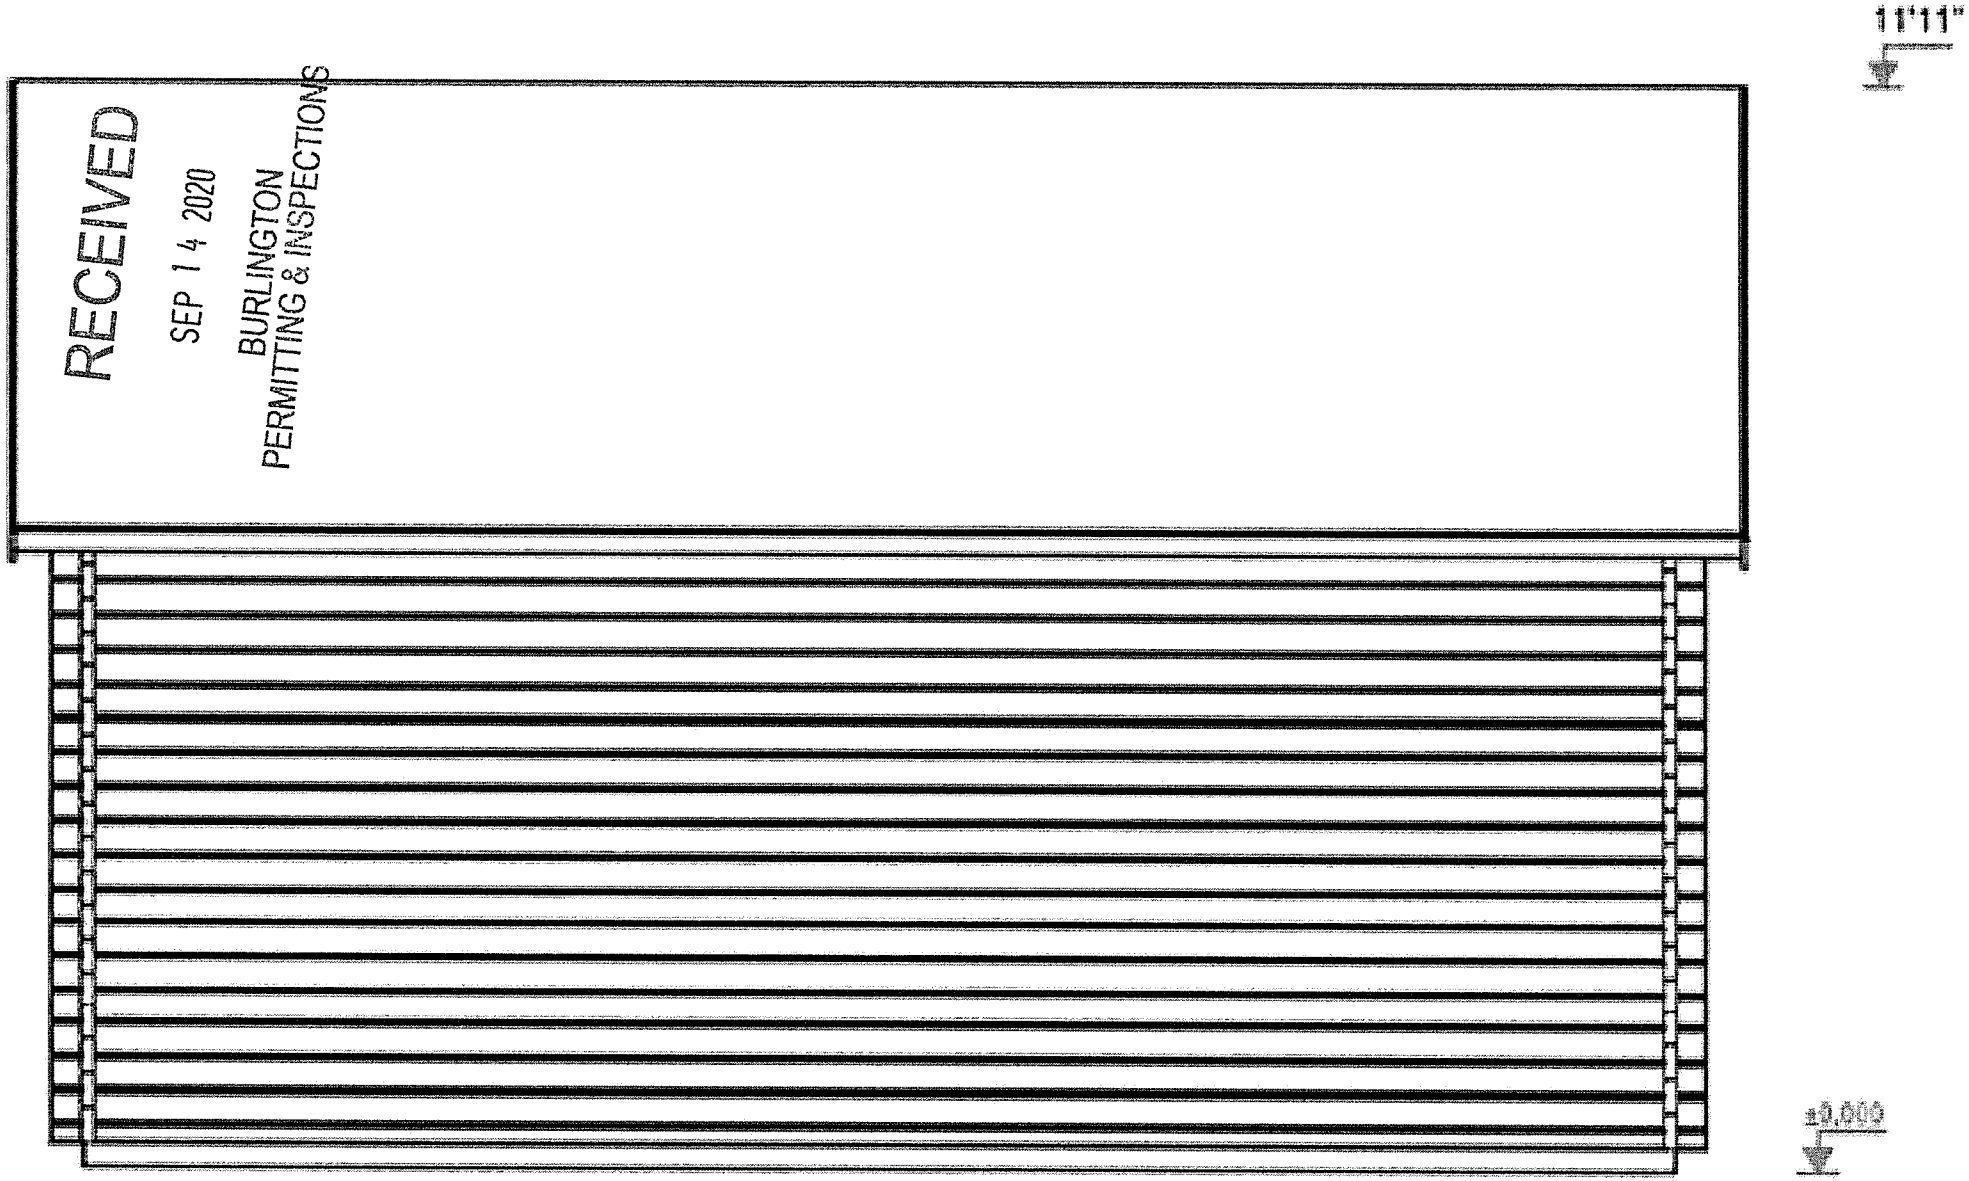

RECEIVED
SEP 14 2020
BURLINGTON
PERMITTING & INSPECTIONS

Back

ALLWOOD Claudia

RECEIVED
SEP 14 2020
BURLINGTON
PERMITTING & INSPECTIONS

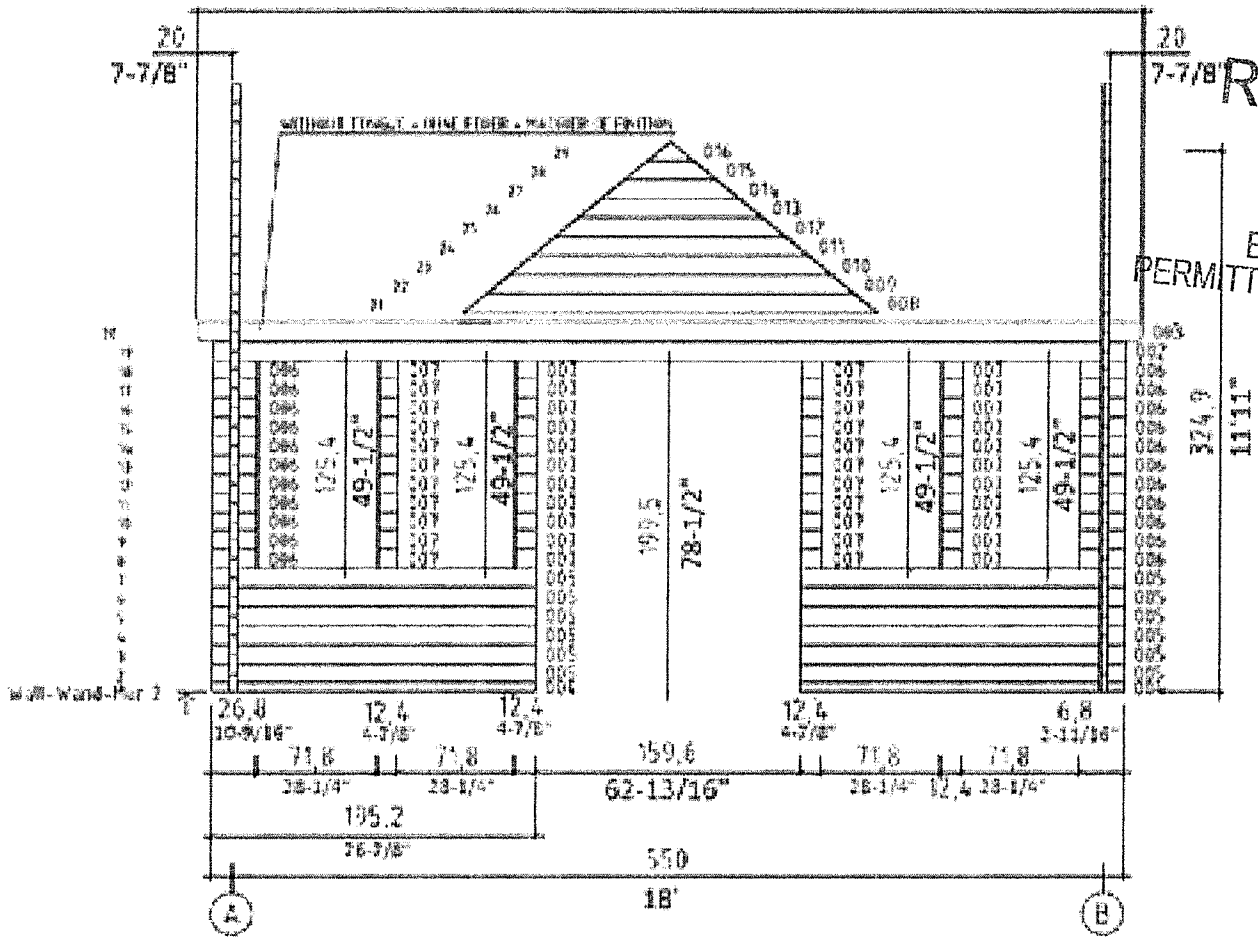

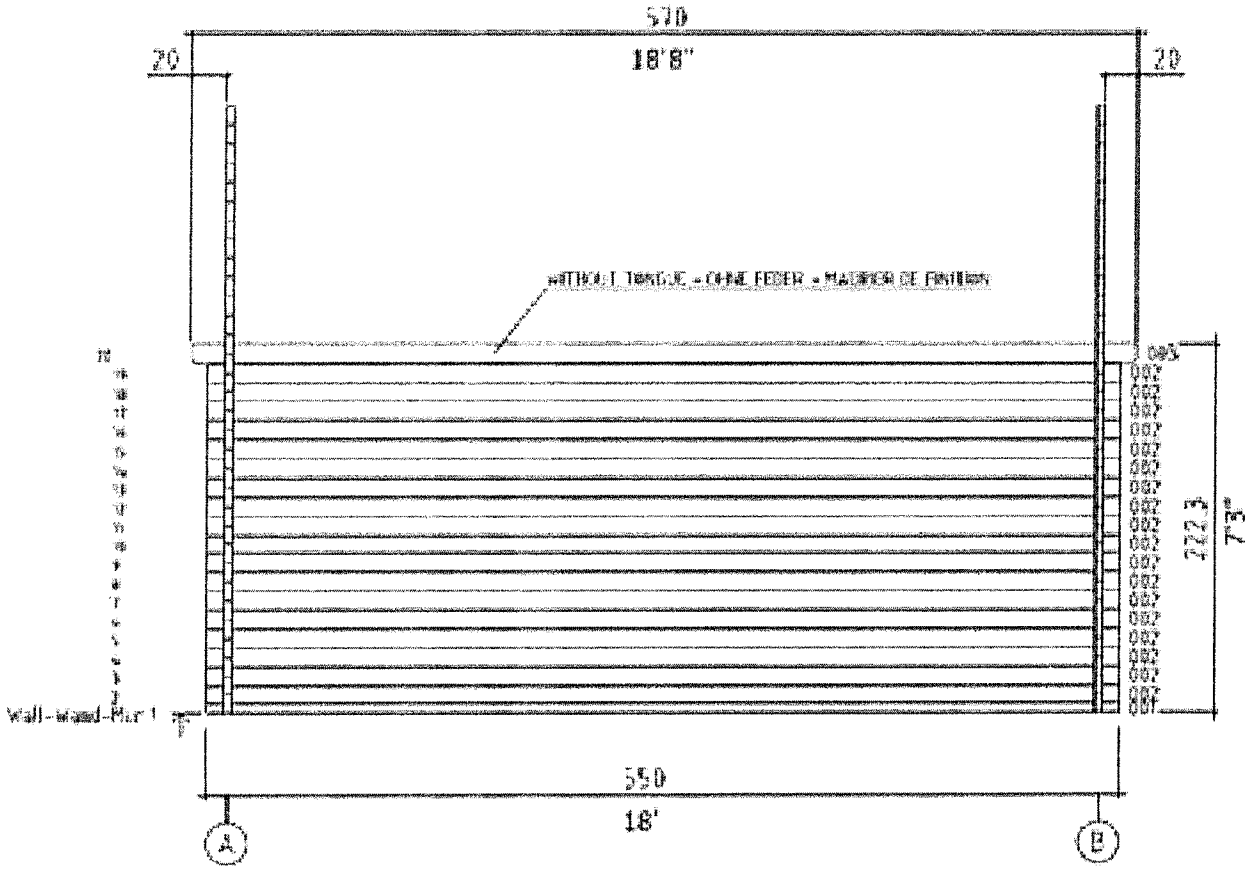

ALLWOOD Claudia

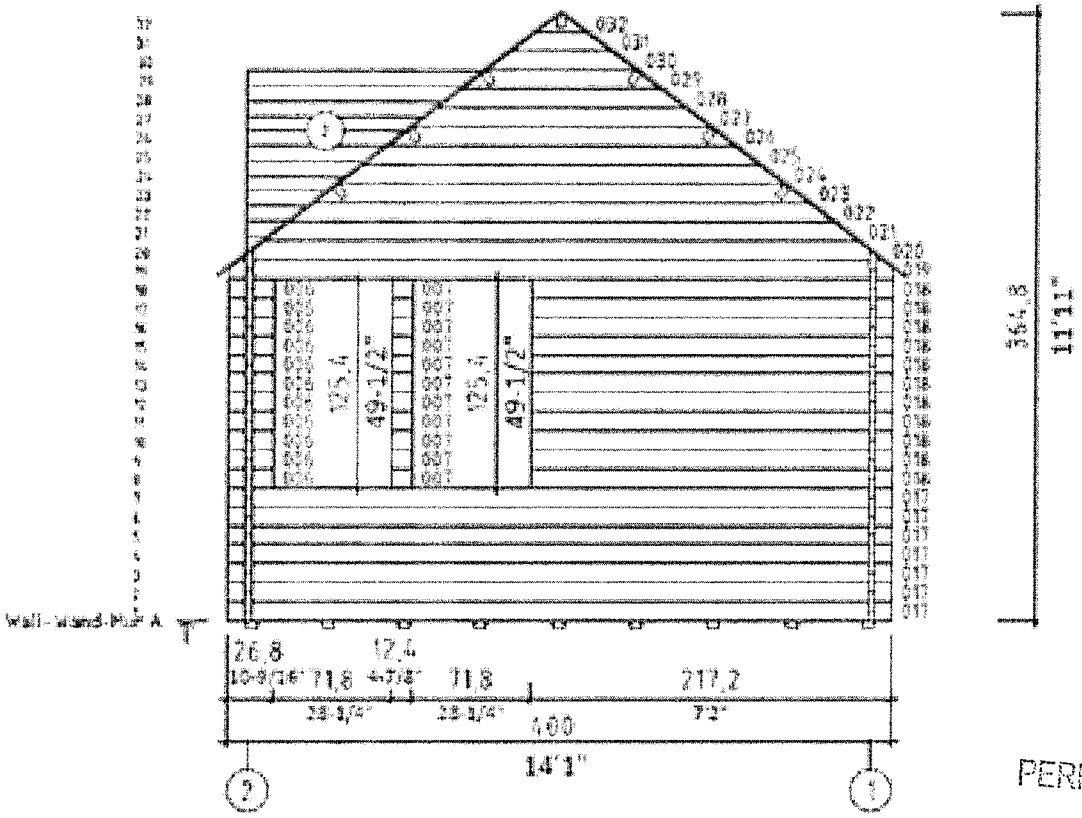

RECEIVED
SEP 14 2020
BURLINGTON
PERMITTING & INSPECTIONS

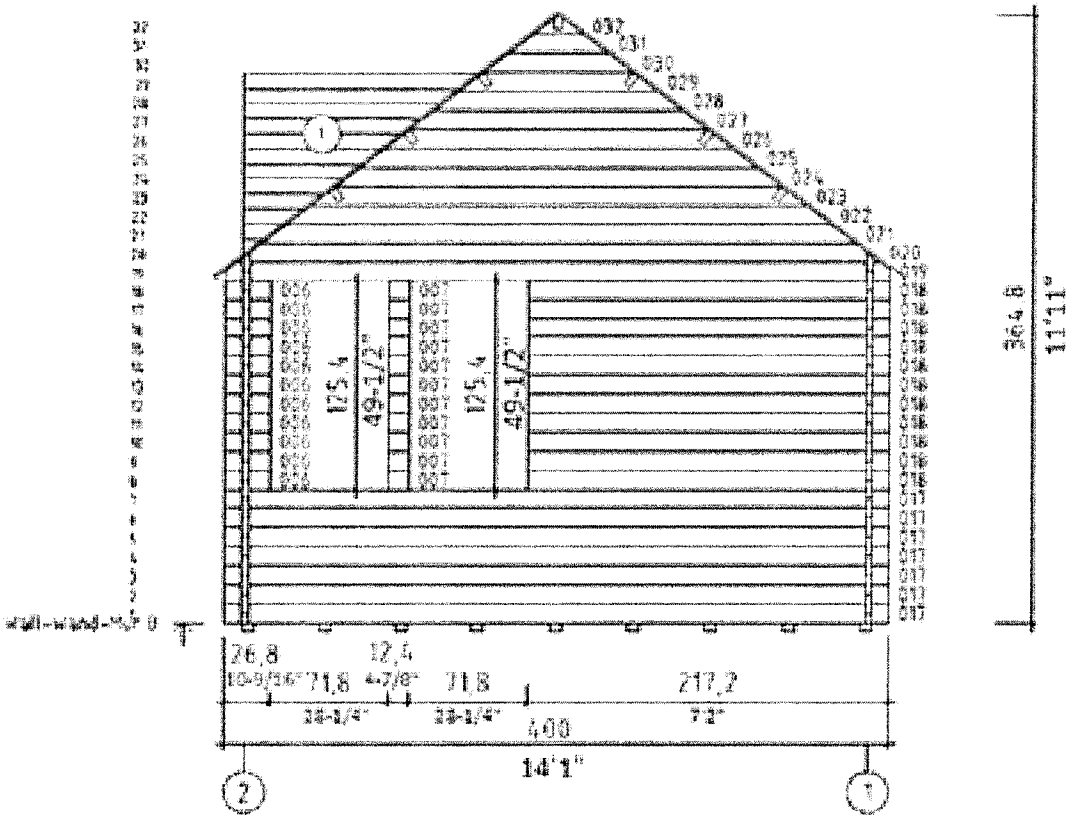

ALLWOOD Claudia

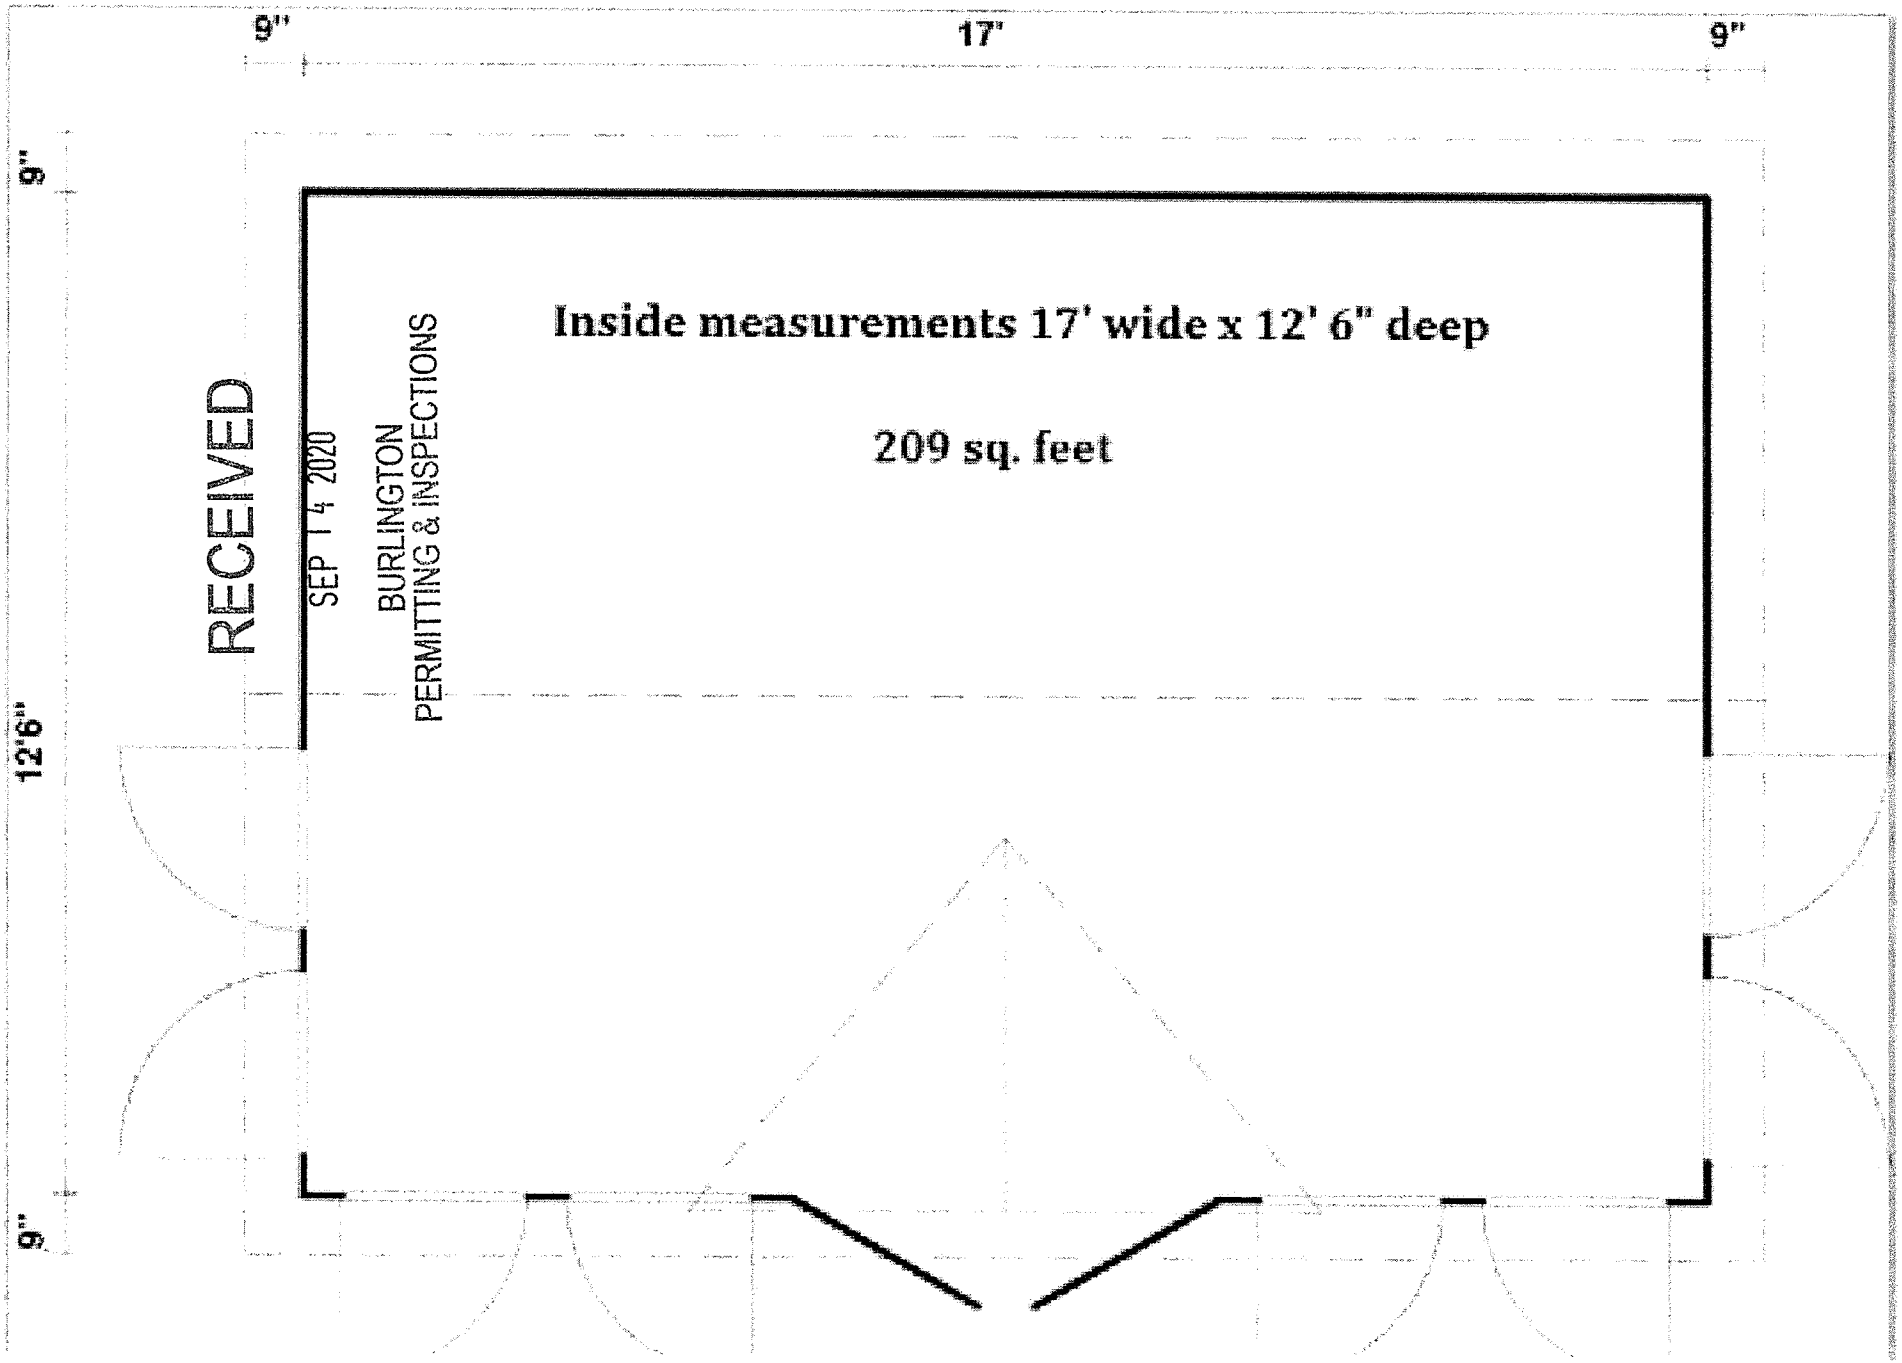

RECEIVED
SEP 14 2020
BURLINGTON
PERMITTING & INSPECTIONS

119 Spruce Street - South Elevation 9/11/20

RECEIVED

SEP 14 2020

BURLINGTON
PERMITTING & INSPECTIONS

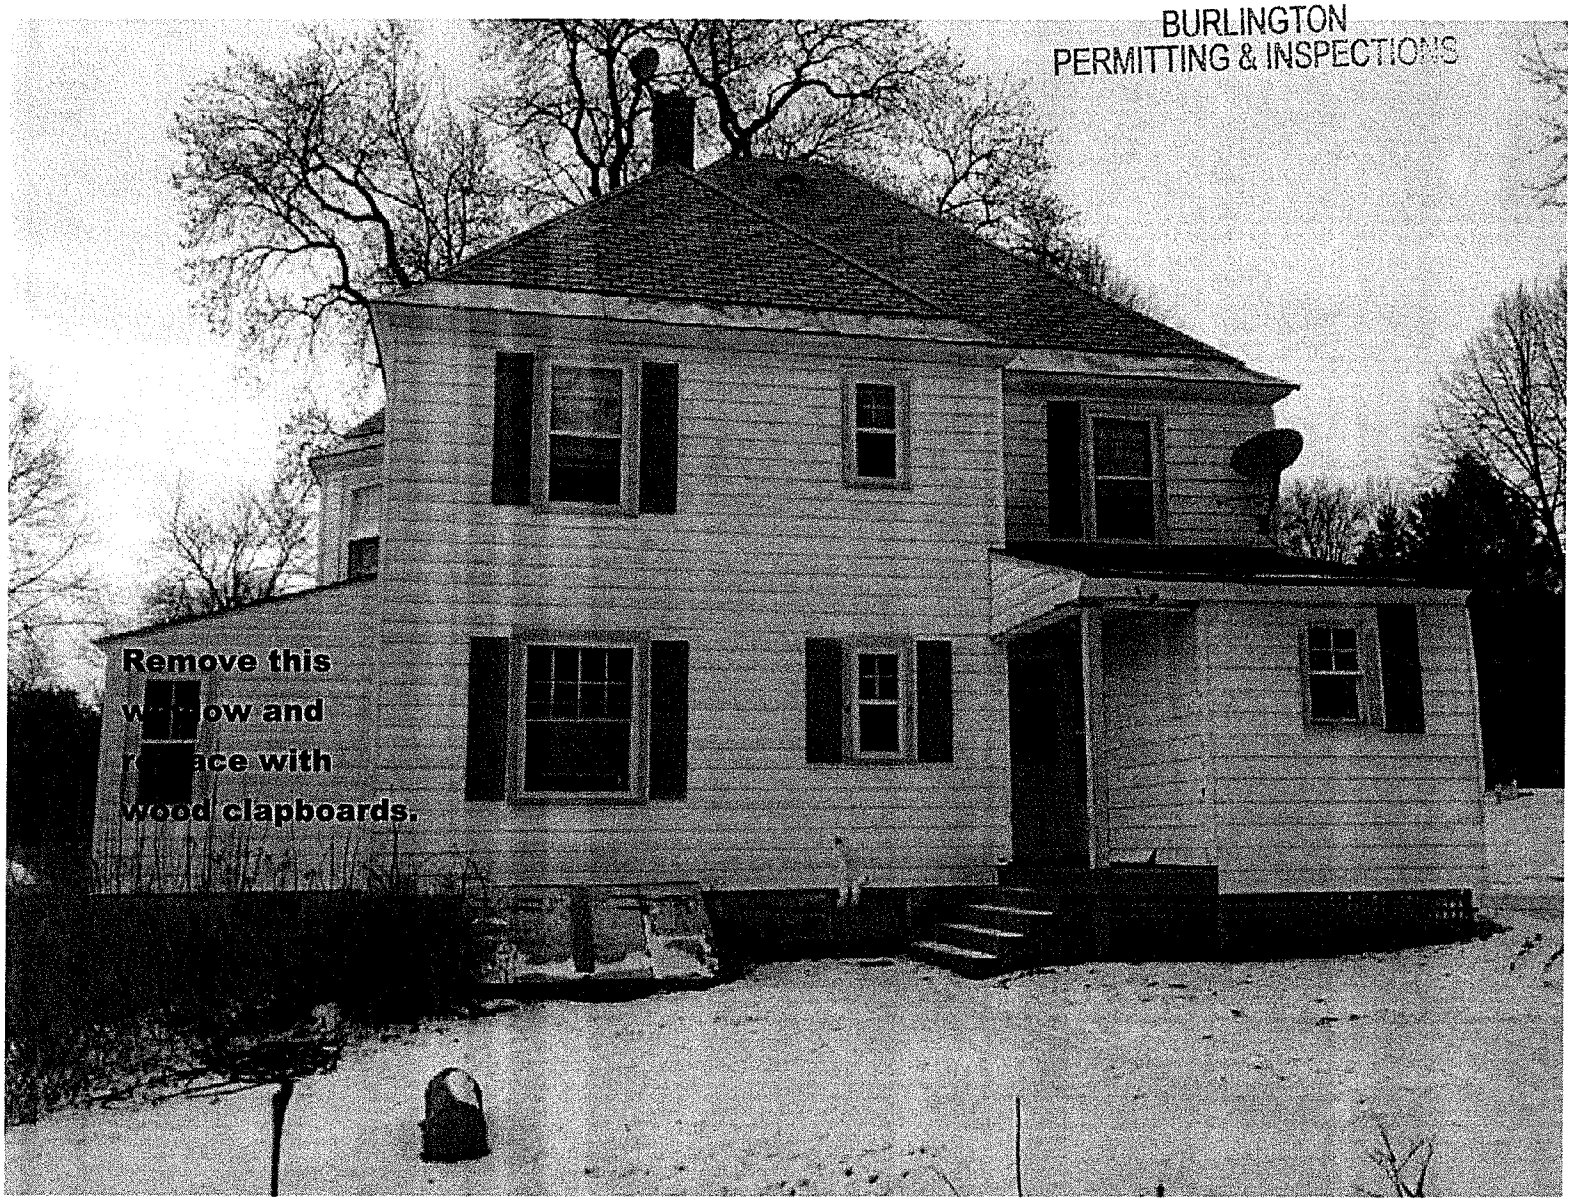

119 Spruce Street - West Elevation 9/11/20

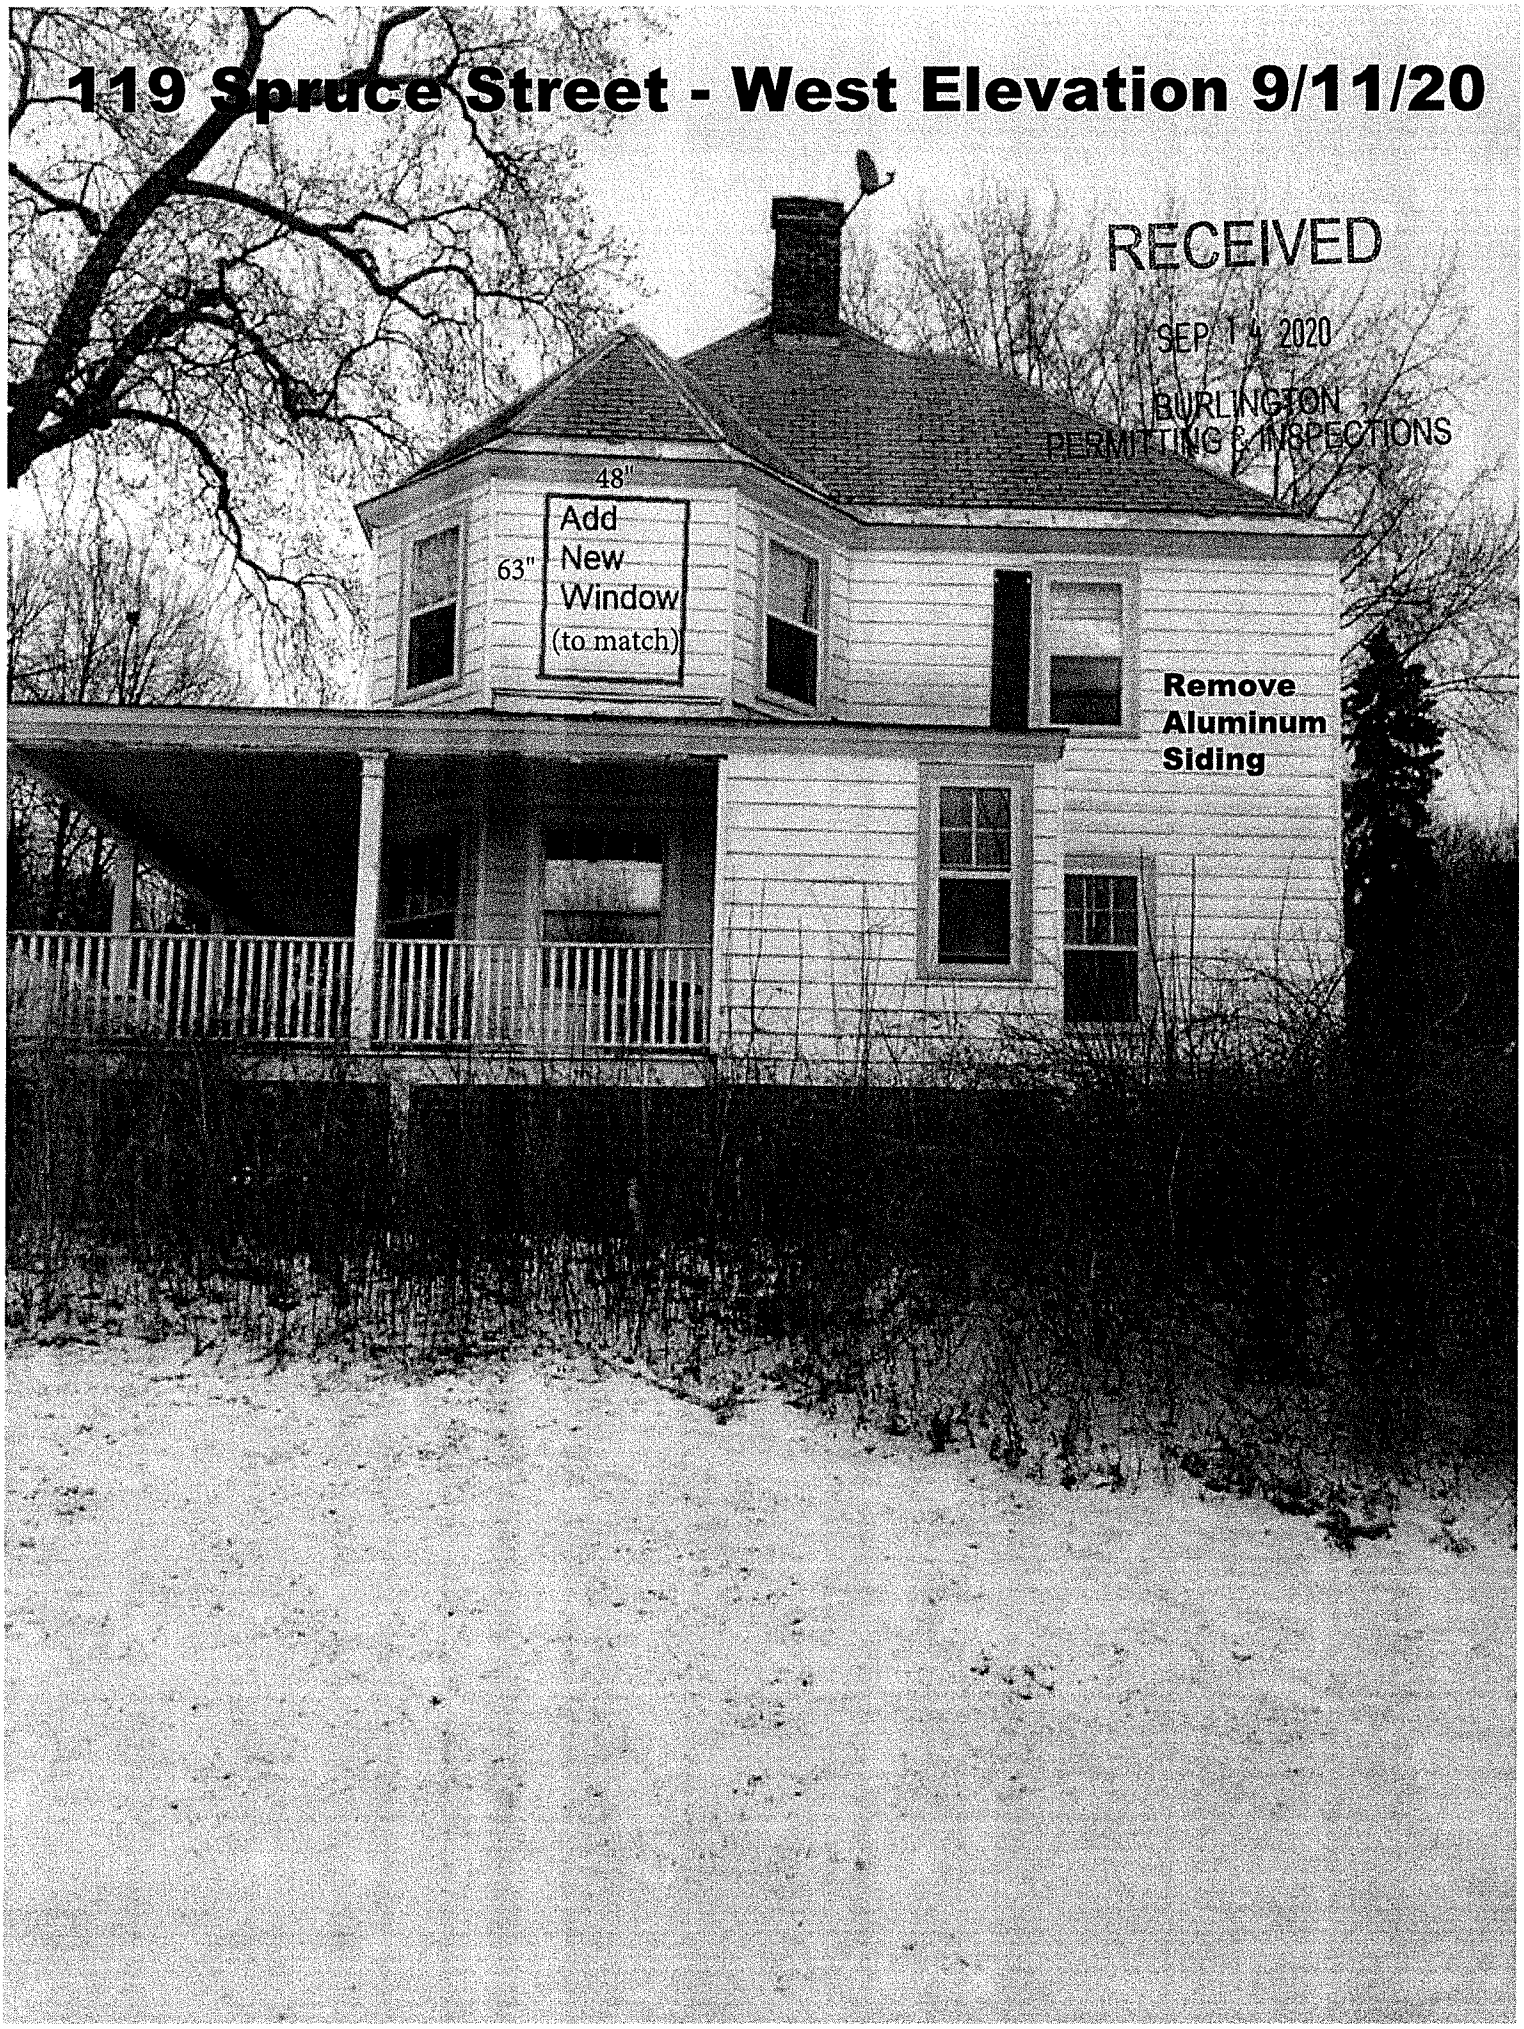

RECEIVED
SEP 14 2020
BURLINGTON
PERMITTING & INSPECTIONS

YOUR PRODUCT DESIGN

ARCHITECT SERIES® DOUBLE-HUNG WINDOW (/search/default.aspx?q=%20&c=0&p=1&t=3)

$100 OFF AND $300 OFF Offer Details

Get a Free Quote

NEAREST PELLA SHOWROOM

PELLA WINDOW AND DOOR SHOWROOM OF SOUTH BURLINGTON

340 Dorset Street

South Burlington, VT

05403

802-864-5435

GOT ANY QUESTIONS?
GET IN TOUCH WITH A PELLA EXPERT

If you need assistance with your Pella product, you've come to the right place. We've got the answers.

800-374-4758

$100 OFF AND $300 OFF

SALE ENDS MARCH 3.

Request your free in-home consultation by 3/3. Offer details

RECEIVED

SEP 14 2020

BURLINGTON PERMITTING & INSPECTIONS

Interior View

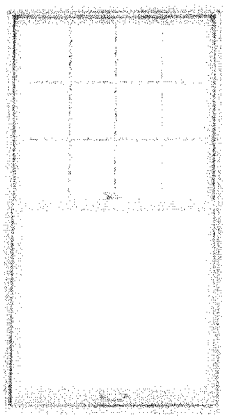

Exterior View

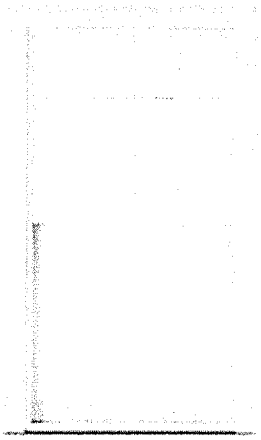

OPTIONS

Interior Finish Color
Unfinished Douglas Fir

Exterior Finish Color
White

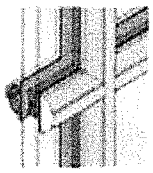

Grille Profile
Integral Light Technology® Grilles

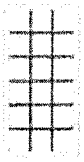

Grille Pattern
Traditional

Hardware Style
Cam-Action Lock

Hardware Finish
Champagne