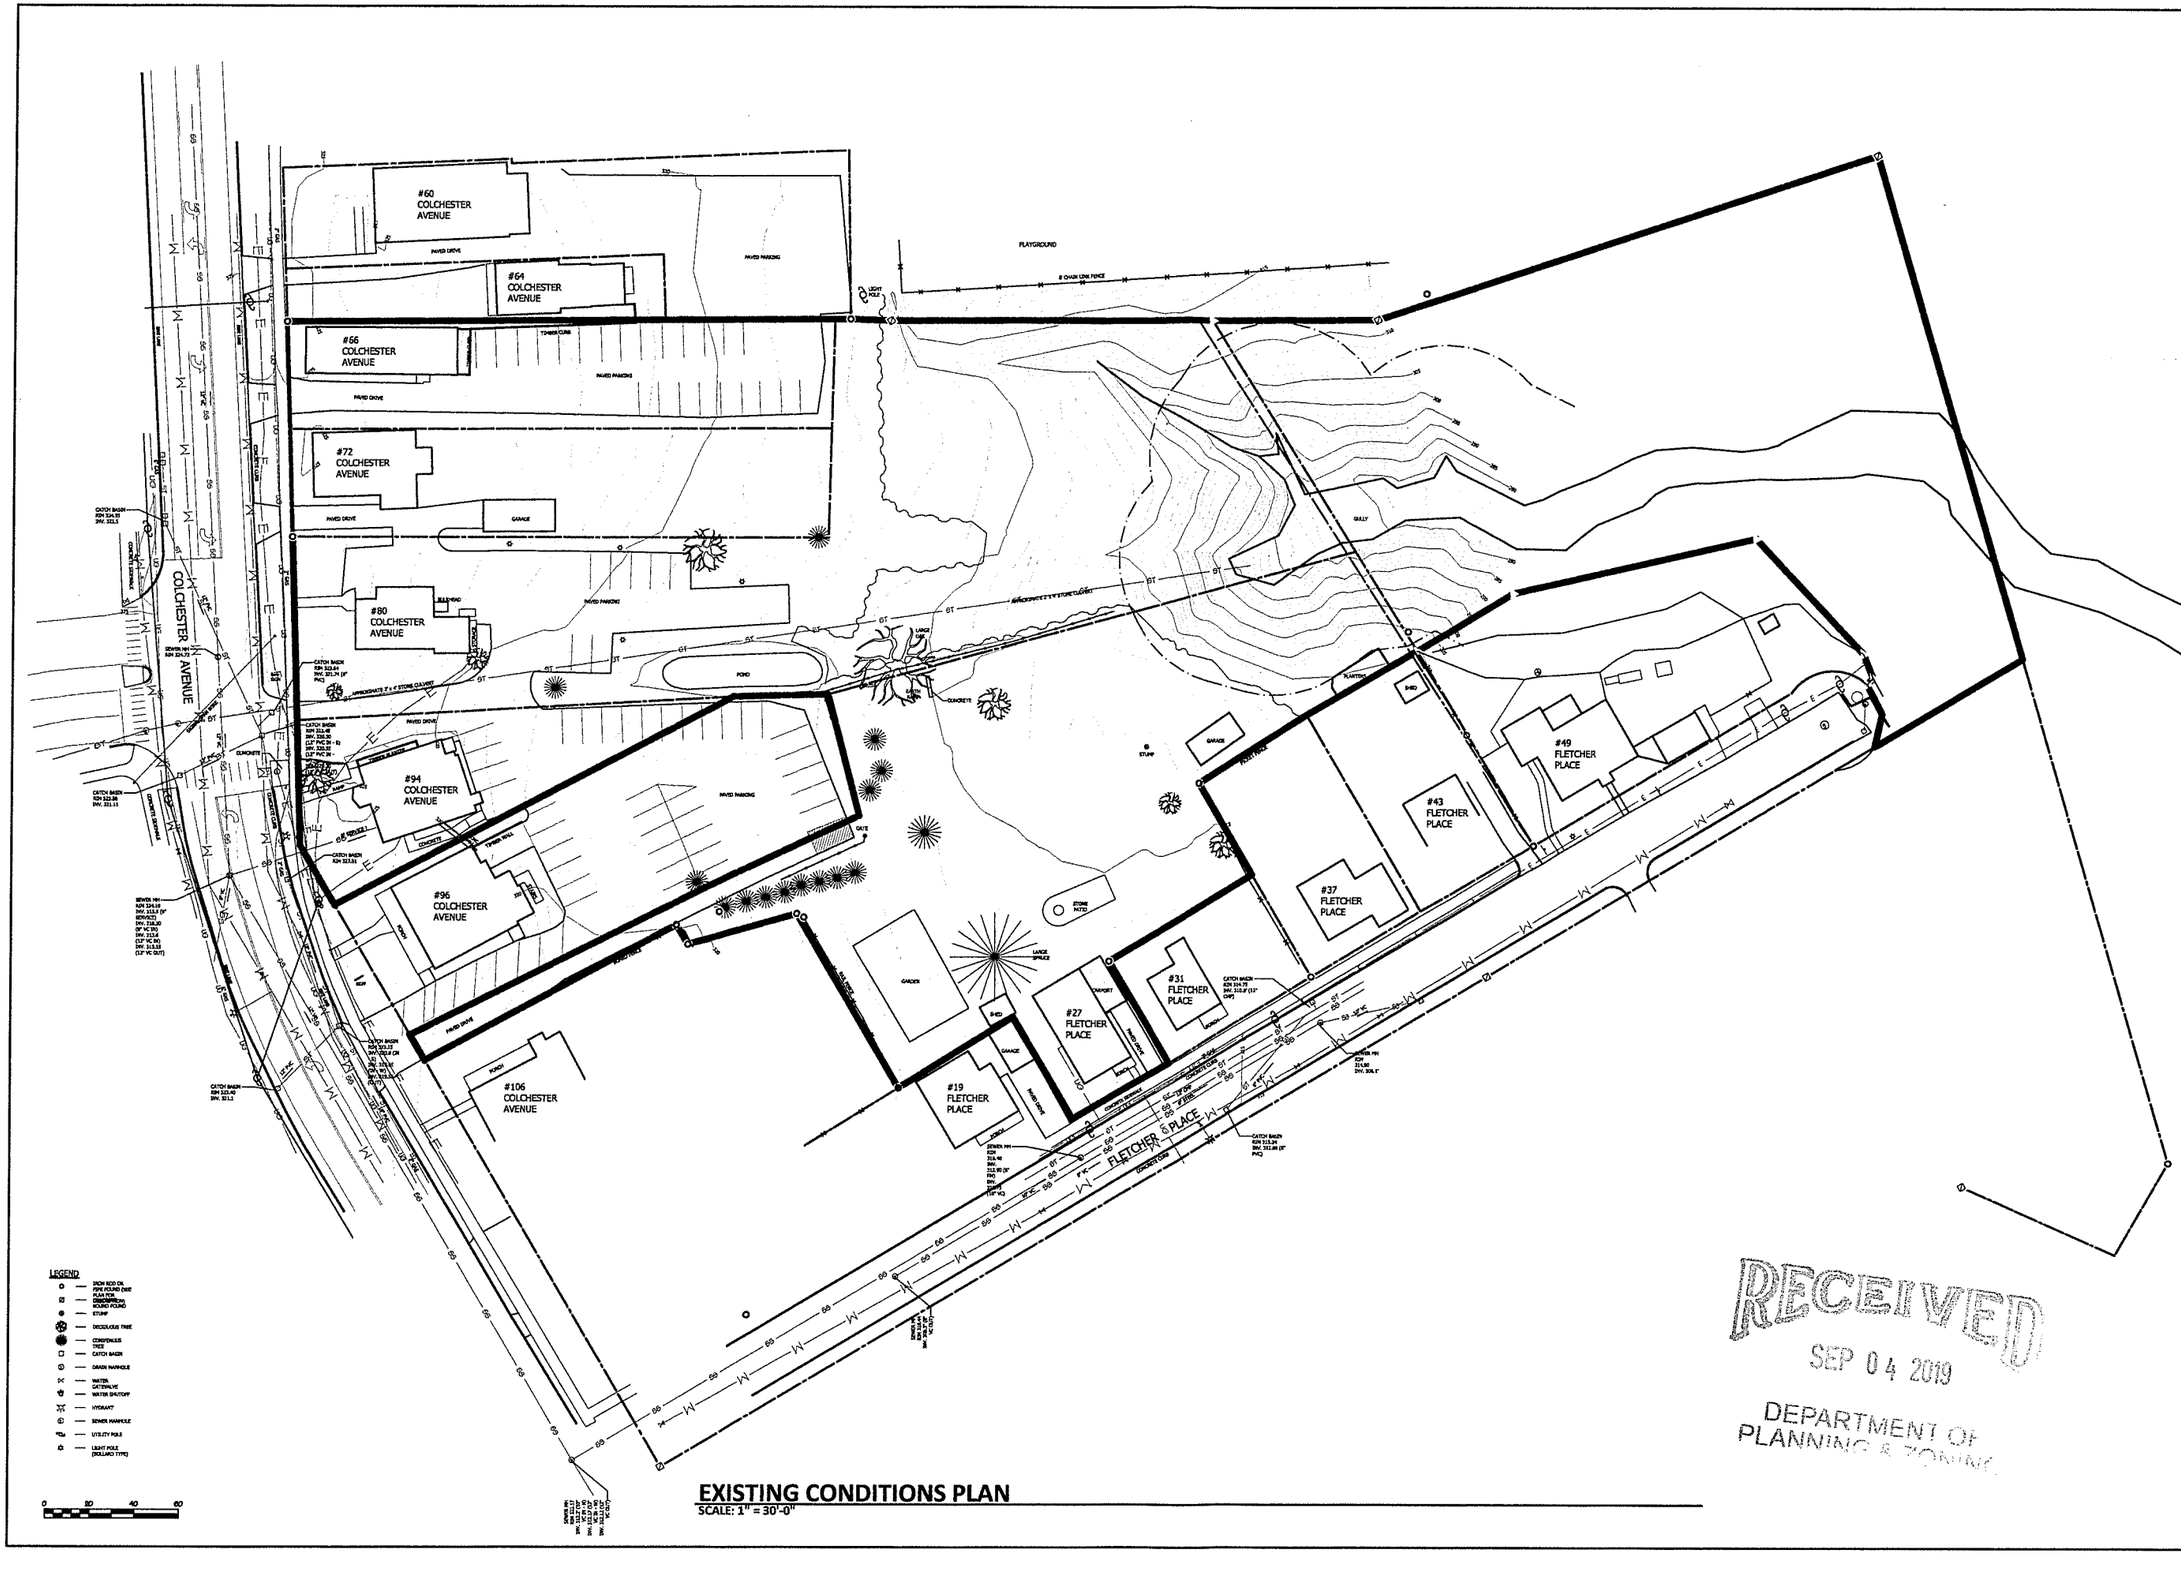

EXISTING CONDITIONS PLAN
SCALE: 1" = 30'-0"

RECEIVED
SEP 04 2019
DEPARTMENT OF PLANNING & ZONING

DATE:

REVISIONS:

EXISTING CONDITIONS PLAN

72,80,94 COLCHESTER AVENUE- 27 FLETCHER PL.

MILLER - VONTURKOVICH

BURLINGTON, VERMONT

Rabideau Architects
550 Hinesburg Road
Suite 101
South Burlington, VT 05403
802 863 0223
RabideauArchitects.com

PROJECT # 1412

SHEET NUMBER

SP-2

DATE: 3/24/2016