RECEIVED
NOV 13 2015
DEPARTMENT OF
PLANNING & ZONING

SBA
SMITH BUCKLEY ARCHITECTS
431 PINE ST STE 210 BURLINGTON VT 05401
802-540-0023 www.SBAVT.com

OWNER:

CITY OF BURLINGTON / NEW MORAN INC.

DEVELOPER:

STRUCTURAL & CIVIL ENGINEER:

ENGINEERING VENTURES, PC
208 FLYNN AVE #2
BURLINGTON, VT 05401
P 802 863 6225

MECHANICAL & PLUMBING ENGINEER:

LN CONSULTING
69 UNION ST.
WINOOSKI, VT 05404
P 802 655 1753

REQUEST CLARIFICATIONS ALLOWED IF THE MEANING IS UNCLEAR OR DISCREPANCIES APPEAR IN THESE DRAWINGS. FIELD CHECK ALL DIMENSIONS PRIOR TO CONSTRUCTION

COPYRIGHT © 2015
SMITH BUCKLEY ARCHITECTS PLLC
ALL RIGHTS RESERVED

NEW MORAN
475 LAKE ST
BURLINGTON, VT 05401

ISSUED: 11 / 11 / 15
STATUS: SKETCH PLAN

REV	DESCRIPTION	REV DATE

RENDERINGS

SCALE:

G003

RECEIVED
NOV 13 2015
DEPARTMENT OF
PLANNING & ZONING

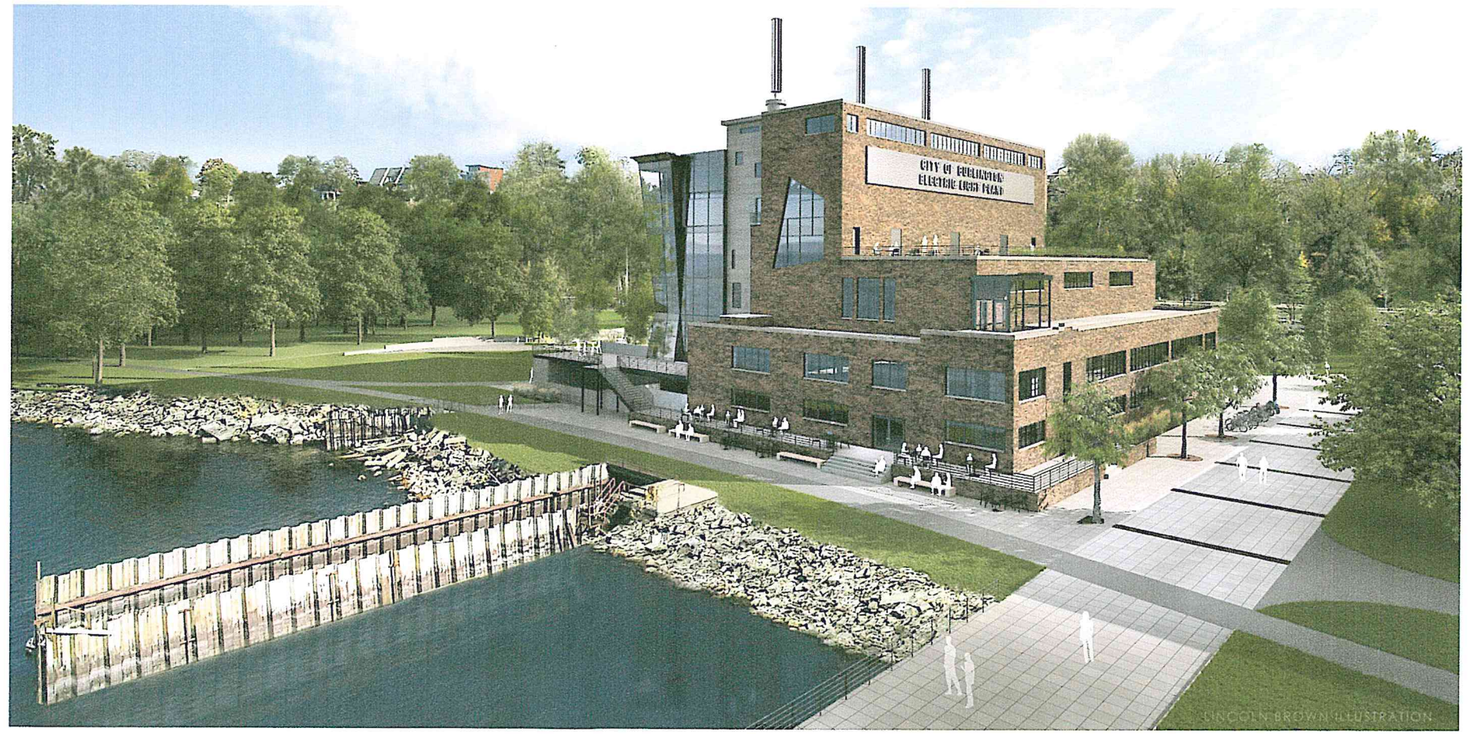

SBA
SMITH BUCKLEY ARCHITECTS
431 PINE ST STE 210 BURLINGTON VT 05401
T 802 540 0323 www.SBAVT.com

OWNER:

CITY OF BURLINGTON / NEW MORAN INC.

DEVELOPER:

STRUCTURAL & CIVIL ENGINEER:

ENGINEERING VENTURES, PC
208 FLYNN AVE #2
BURLINGTON, VT 05401
P 802 863 6225

MECHANICAL & PLUMBING ENGINEER:

LN CONSULTING
69 UNION ST.
WINDOSKI, VT 05404
P 802 655 1753

REQUEST CLARIFICATIONS AT ONCE IF THE MEANING IS UNCLEAR OR DISCREPANCIES APPEAR IN THESE DRAWINGS. FIELD CHECK ALL DIMENSIONS PRIOR TO CONSTRUCTION

COPYRIGHT © 2015
SMITH BUCKLEY ARCHITECTS PLLC
ALL RIGHTS RESERVED

NEW MORAN
475 LAKE ST
BURLINGTON, VT 05401

ISSUED: 11 / 11 / 15
STATUS: SKETCH PLAN

REV	DESCRIPTION	REV DATE

RENDERINGS

SCALE:

G004

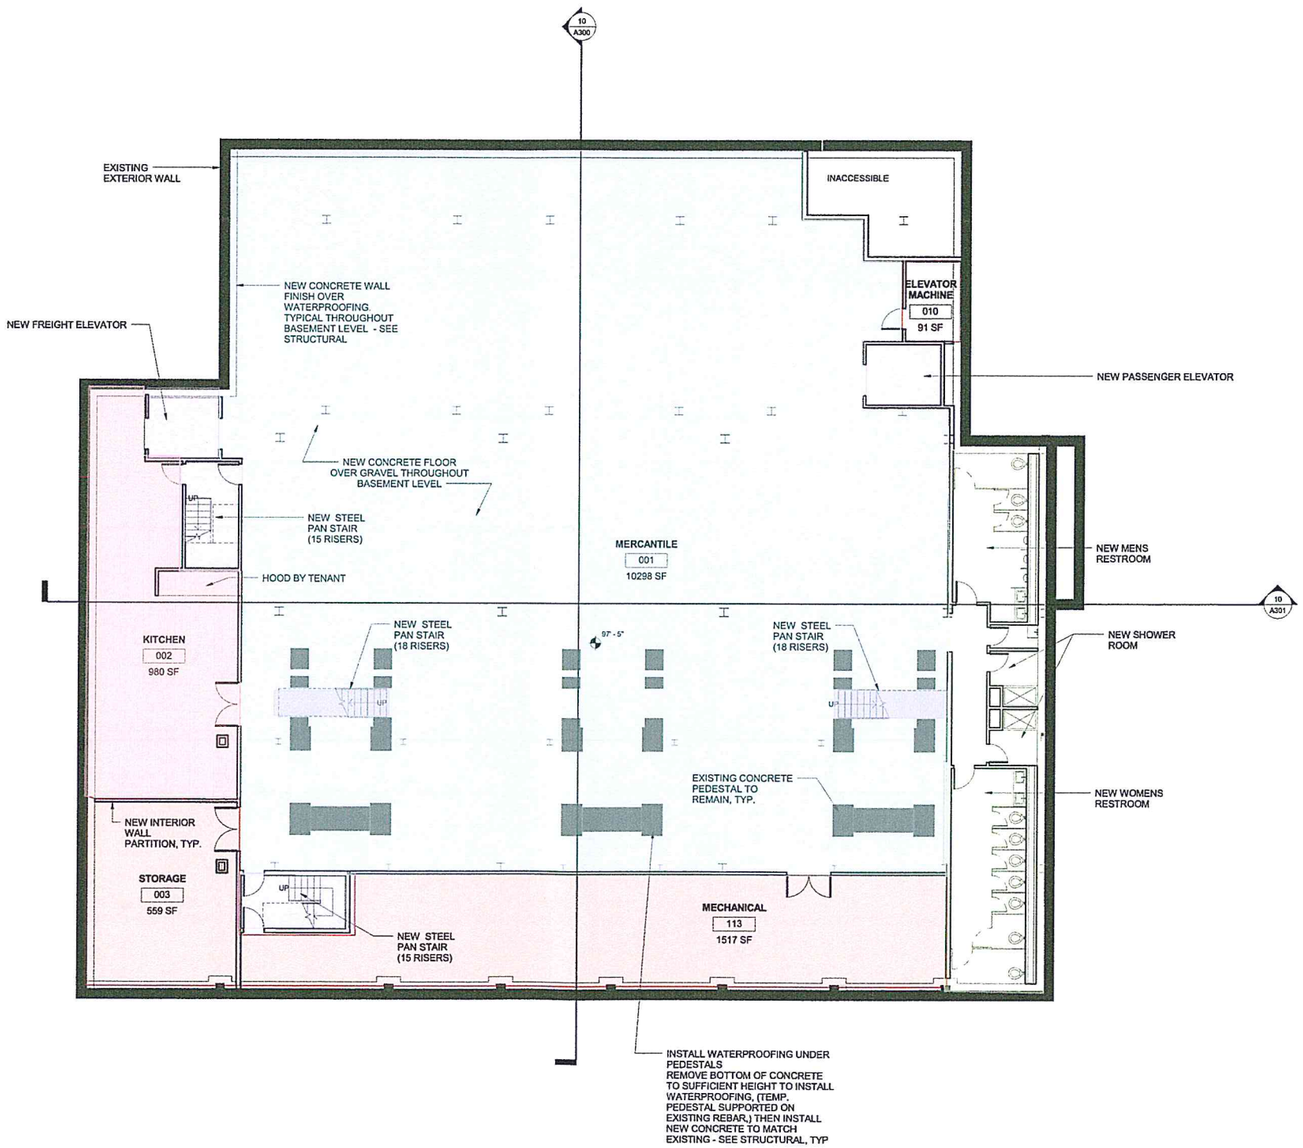

10 BASEMENT
Scale: 1/8" = 1'-0"

SBA
SMITH BUCKLEY ARCHITECTS
431 PINE ST STE 210 BURLINGTON VT 05401
T 802 540 0323 www.SBAVT.com

OWNER:

CITY OF BURLINGTON / NEW MORAN INC.

DEVELOPER:

STRUCTURAL & CIVIL ENGINEER:

ENGINEERING VENTURES, PC
208 FLYNN AVE #2
BURLINGTON, VT 05401
P 802 863 6225

MECHANICAL & PLUMBING ENGINEER:

LN CONSULTING
69 UNION ST.
WINOOSKI, VT 05404
P 802 655 1753

REQUEST CLARIFICATIONS AT ONCE IF THE MEANING IS UNCLEAR OR DISCREPANCIES APPEAR IN THESE DRAWINGS. FIELD CHECK ALL DIMENSIONS PRIOR TO CONSTRUCTION

COPYRIGHT © 2015
SMITH BUCKLEY ARCHITECTS PLLC
ALL RIGHTS RESERVED

NEW MORAN
475 LAKE ST
BURLINGTON, VT 05401

ISSUED: 11 / 11 / 15
STATUS: SKETCH PLAN

REV	DESCRIPTION	REV DATE

BASEMENT LEVEL

SCALE: 1/8" = 1'-0"

A100

RECEIVED
NOV 13 2015
DEPARTMENT OF
PLANNING & ZONING

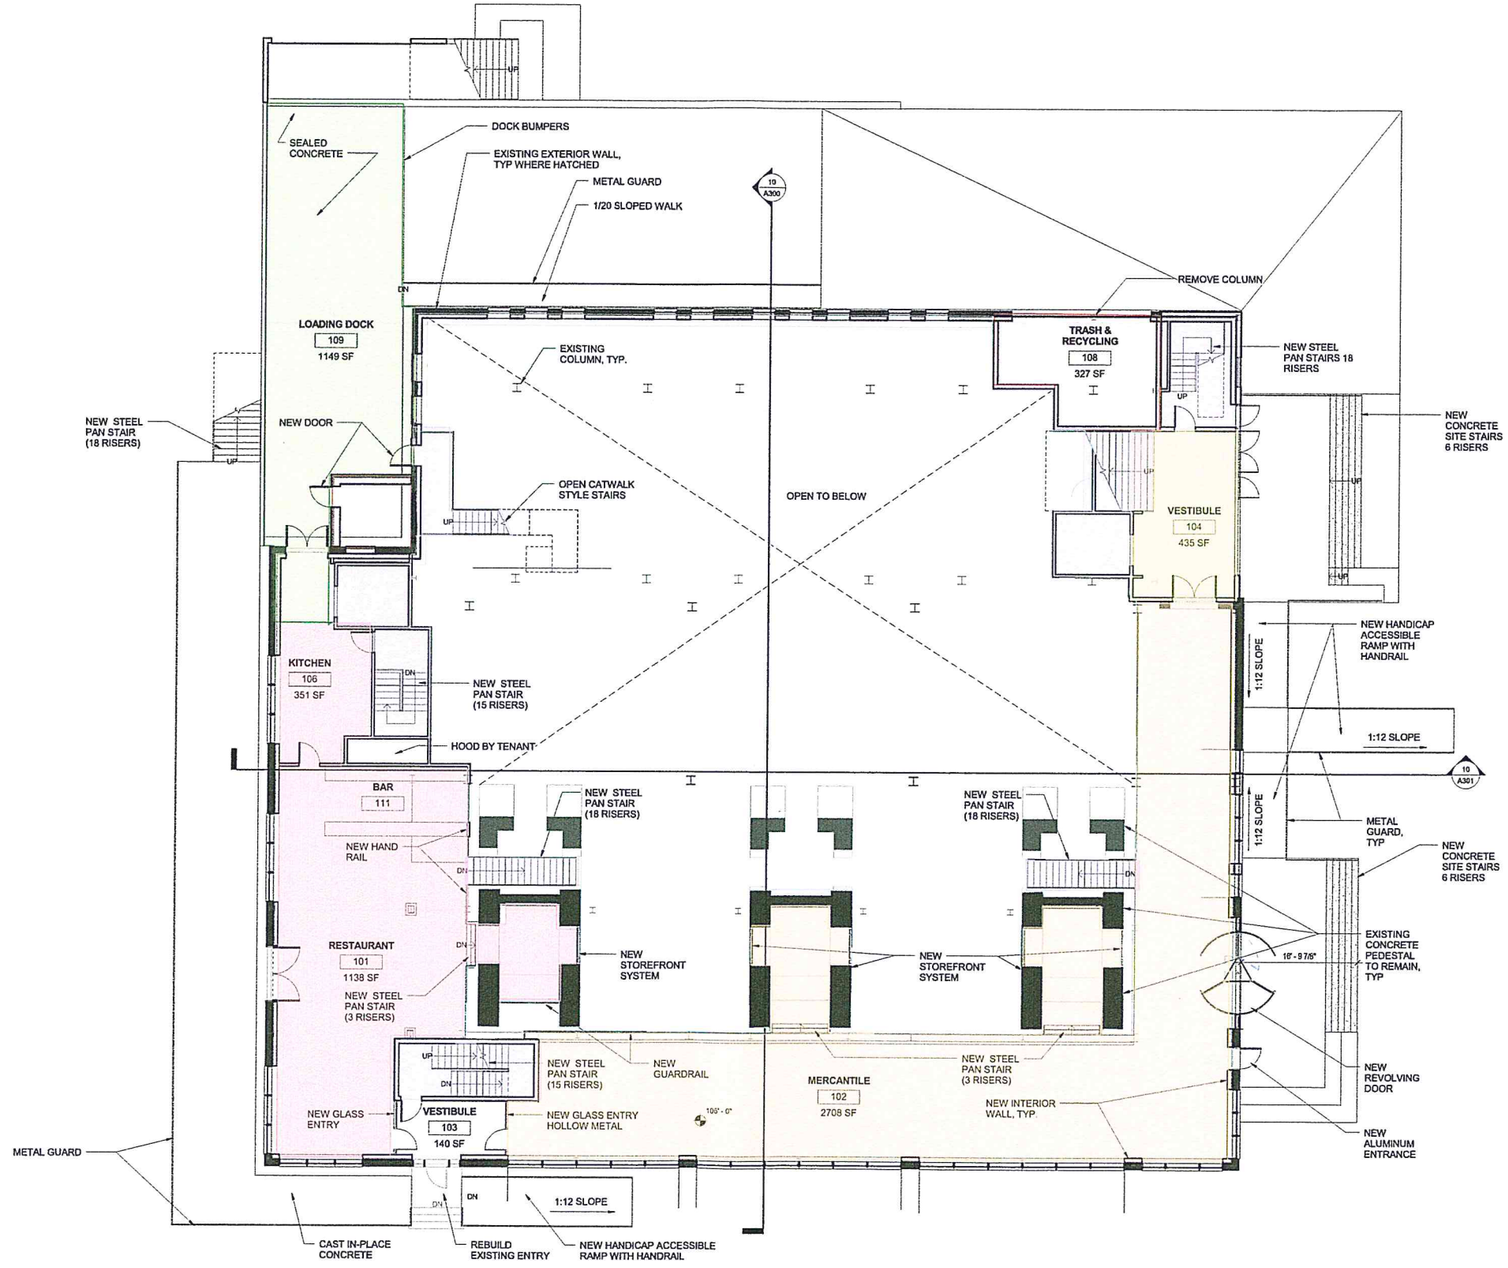

10 GROUND LEVEL
Scale: 1/8" = 1'-0"

SBA
SMITH BUCKLEY ARCHITECTS
431 PINE ST STE 210 BURLINGTON VT 05401
T 802 540 0323 www.SBAVT.com

OWNER:
CITY OF BURLINGTON / NEW MORAN INC.

DEVELOPER:

STRUCTURAL & CIVIL ENGINEER:
ENGINEERING VENTURES, PC
208 FLYNN AVE #2
BURLINGTON, VT 05401
P 802 863 6225

MECHANICAL & PLUMBING ENGINEER:
LN CONSULTING
69 UNION ST.
WINOOSKI, VT 05404
P 802 655 1753

REQUEST CLARIFICATIONS ALONGE IF THE MEANING IS UNCLEAR OR DISCREPANCIES APPEAR IN THESE DRAWINGS. FIELD CHECK ALL DIMENSIONS PRIOR TO CONSTRUCTION

COPYRIGHT © 2015
SMITH BUCKLEY ARCHITECTS PLLC
ALL RIGHTS RESERVED

NEW MORAN
475 LAKE ST
BURLINGTON, VT 05401

ISSUED: 11 / 11 / 15
STATUS: SKETCH PLAN

REV	DESCRIPTION	REV DATE

GROUND LEVEL

SCALE: 1/8" = 1'-0"

A101

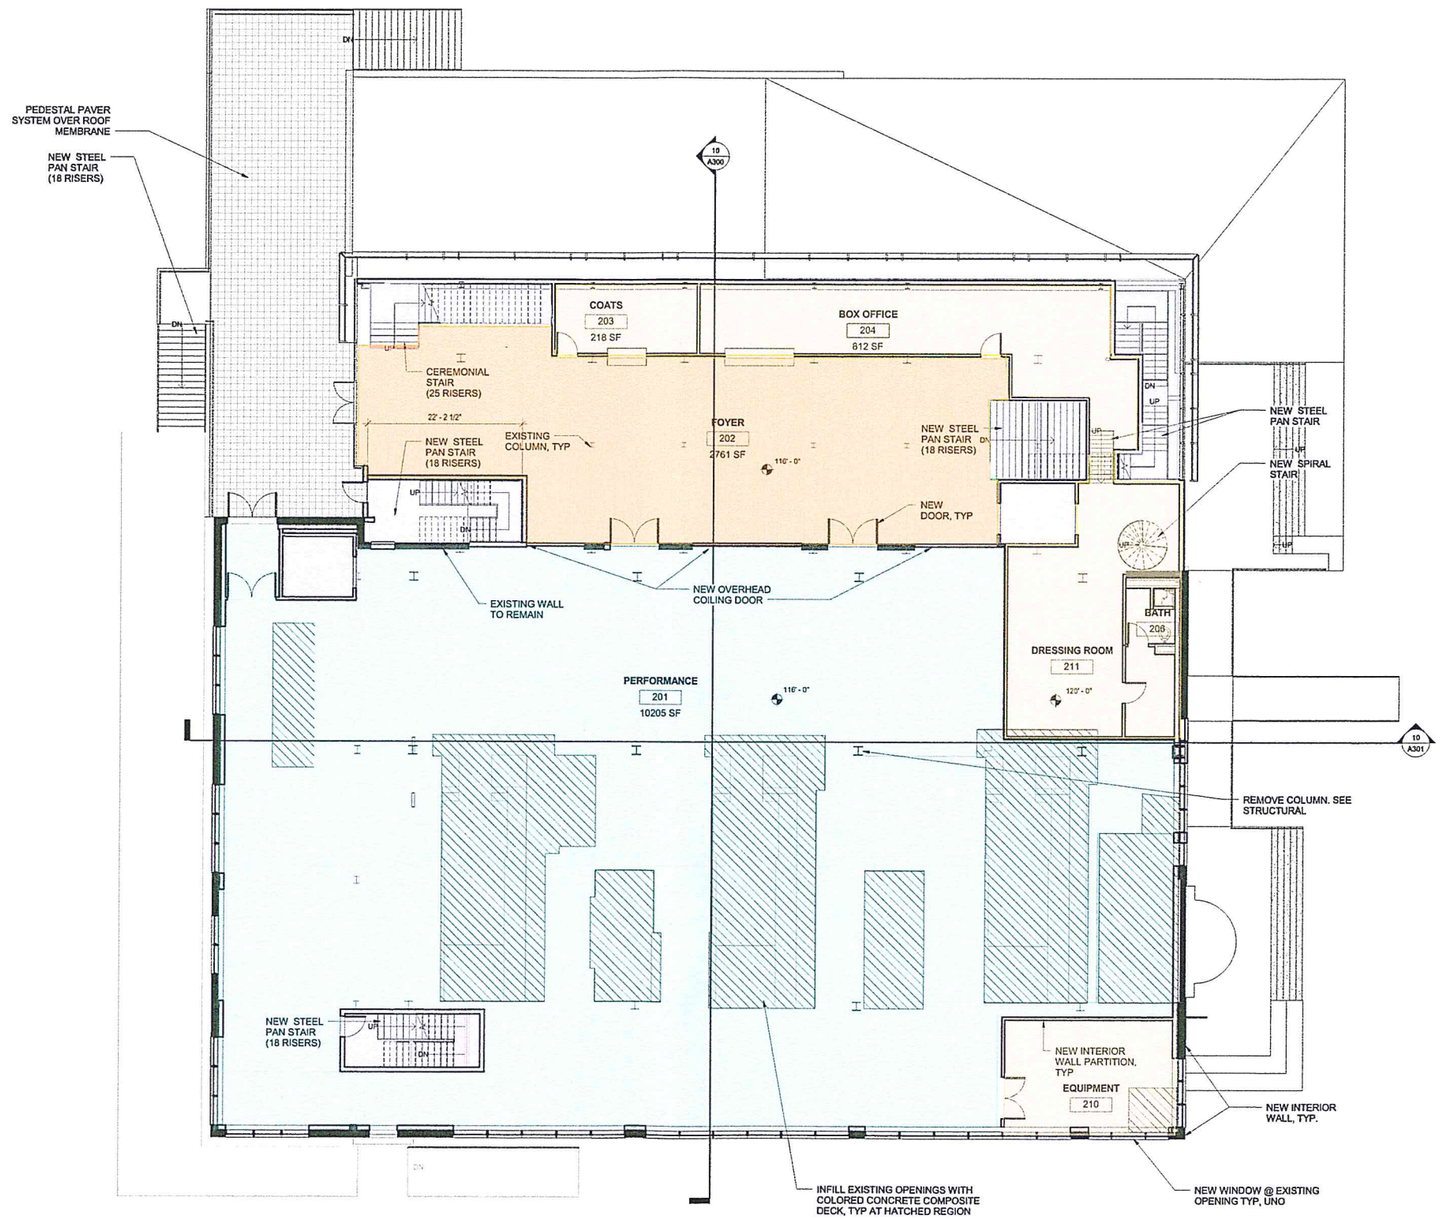

10 OPERATING
Scale: 1/8" = 1'-0"

SBA
SMITH BUCKLEY ARCHITECTS
431 PINE ST STE 210 BURLINGTON VT 05401
T 802 540 0323 www.SBAVT.com

OWNER:

CITY OF BURLINGTON / NEW MORAN INC.

DEVELOPER:

STRUCTURAL & CIVIL ENGINEER:

ENGINEERING VENTURES, PC
208 FLYNN AVE #2
BURLINGTON, VT 05401
P 802 863 6225

MECHANICAL & PLUMBING ENGINEER:

LN CONSULTING
69 UNION ST.
WINOOSKI, VT 05404
P 802 655 1753

REQUEST CLARIFICATIONS AT ONCE IF THE MEANING IS UNCLEAR OR DISCREPANCIES APPEAR IN THESE DRAWINGS. FIELD CHECK ALL DIMENSIONS PRIOR TO CONSTRUCTION

COPYRIGHT © 2015
SMITH BUCKLEY ARCHITECTS PLLC
ALL RIGHTS RESERVED

NEW MORAN
475 LAKE ST.
BURLINGTON, VT 05401

ISSUED: 11 / 11 / 15
STATUS: SKETCH PLAN

REV	DESCRIPTION	REV DATE

OPERATING

SCALE: 1/8" = 1'-0"

A102

RECEIVED
NOV 13 2015
DEPARTMENT OF
PLANNING & ZONING

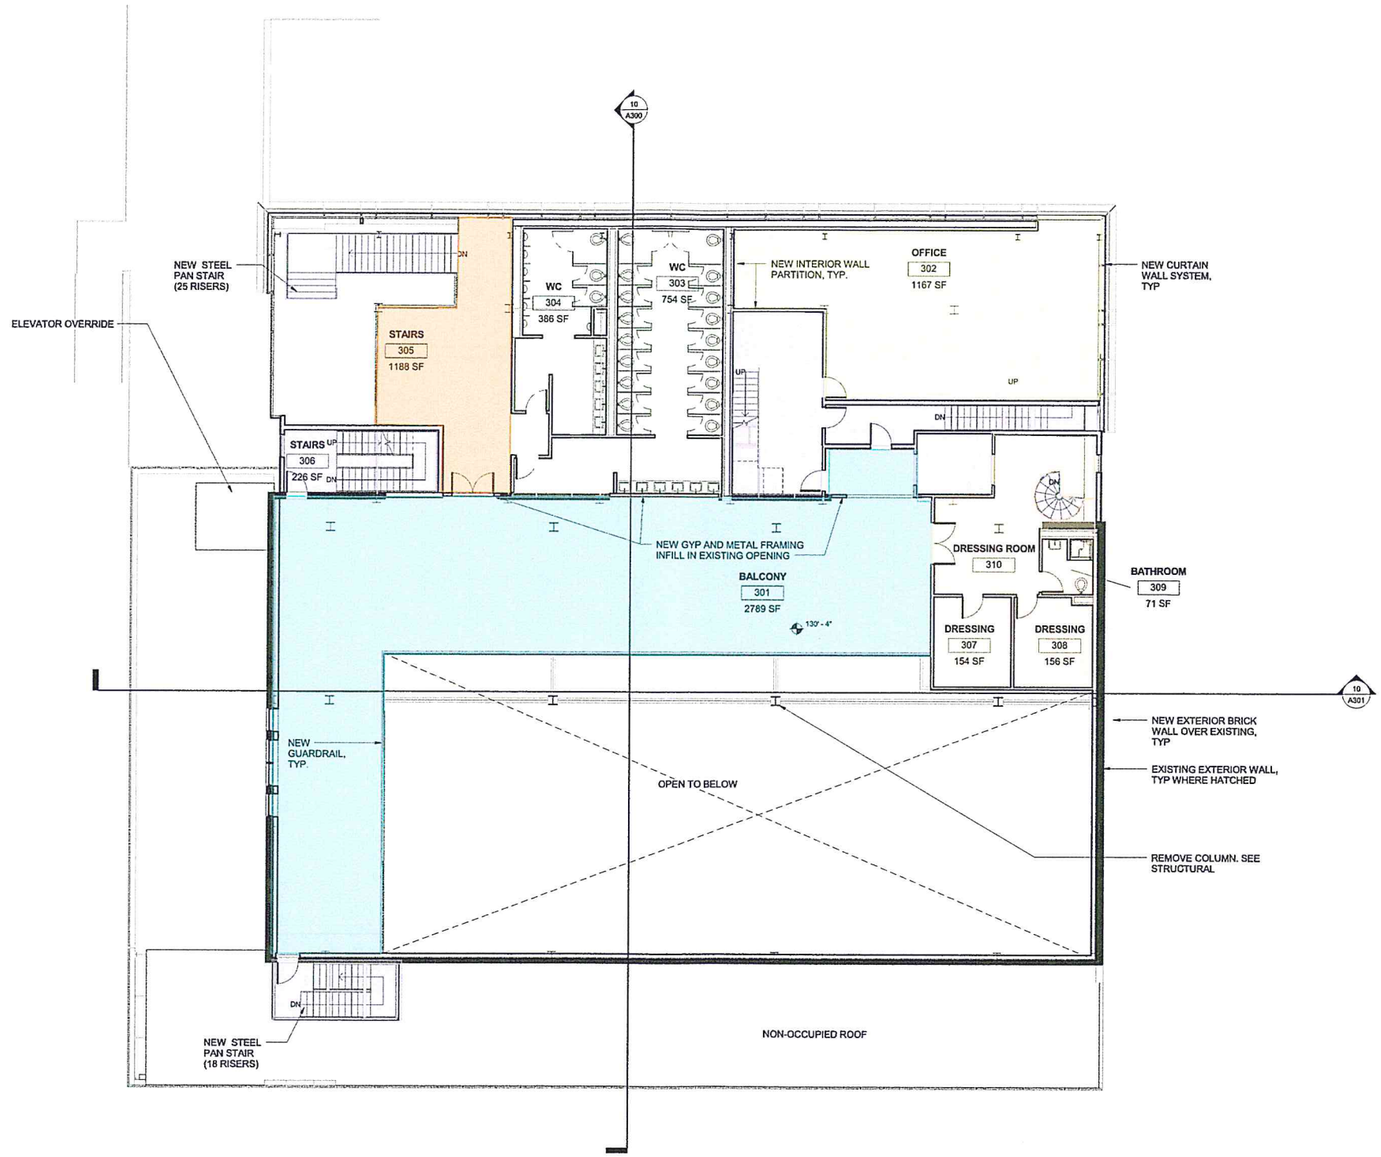

10 BALCONY LEVEL
Scale: 1/8" = 1'-0"

SBA
SMITH BUCKLEY ARCHITECTS
431 PINE ST STE 210 BURLINGTON VT 05401
802 540 0033 www.SBAVT.com

OWNER:
CITY OF BURLINGTON / NEW MORAN INC.

DEVELOPER:

STRUCTURAL & CIVIL ENGINEER:
ENGINEERING VENTURES, PC
208 FLYNN AVE #2
BURLINGTON, VT 05401
P 802 863 6225

MECHANICAL & PLUMBING ENGINEER:
LN CONSULTING
69 UNION ST.
WINOOSKI, VT 05404
P 802 655 1753

REQUEST CLARIFICATIONS AT ONCE IF THE MEANING IS UNCLEAR OR DISCREPANCIES APPEAR IN THESE DRAWINGS. FIELD CHECK ALL DIMENSIONS PRIOR TO CONSTRUCTION

COPYRIGHT © 2015
SMITH BUCKLEY ARCHITECTS PLLC
ALL RIGHTS RESERVED

NEW MORAN
473 LAKE ST
BURLINGTON, VT 05401

ISSUED: 11 / 11 / 15
STATUS: SKETCH PLAN

REV	DESCRIPTION	REV DATE

BALCONY

SCALE: 1/8" = 1'-0"

A103

RECEIVED
NOV 13 2015
DEPARTMENT OF
PLANNING & ZONING

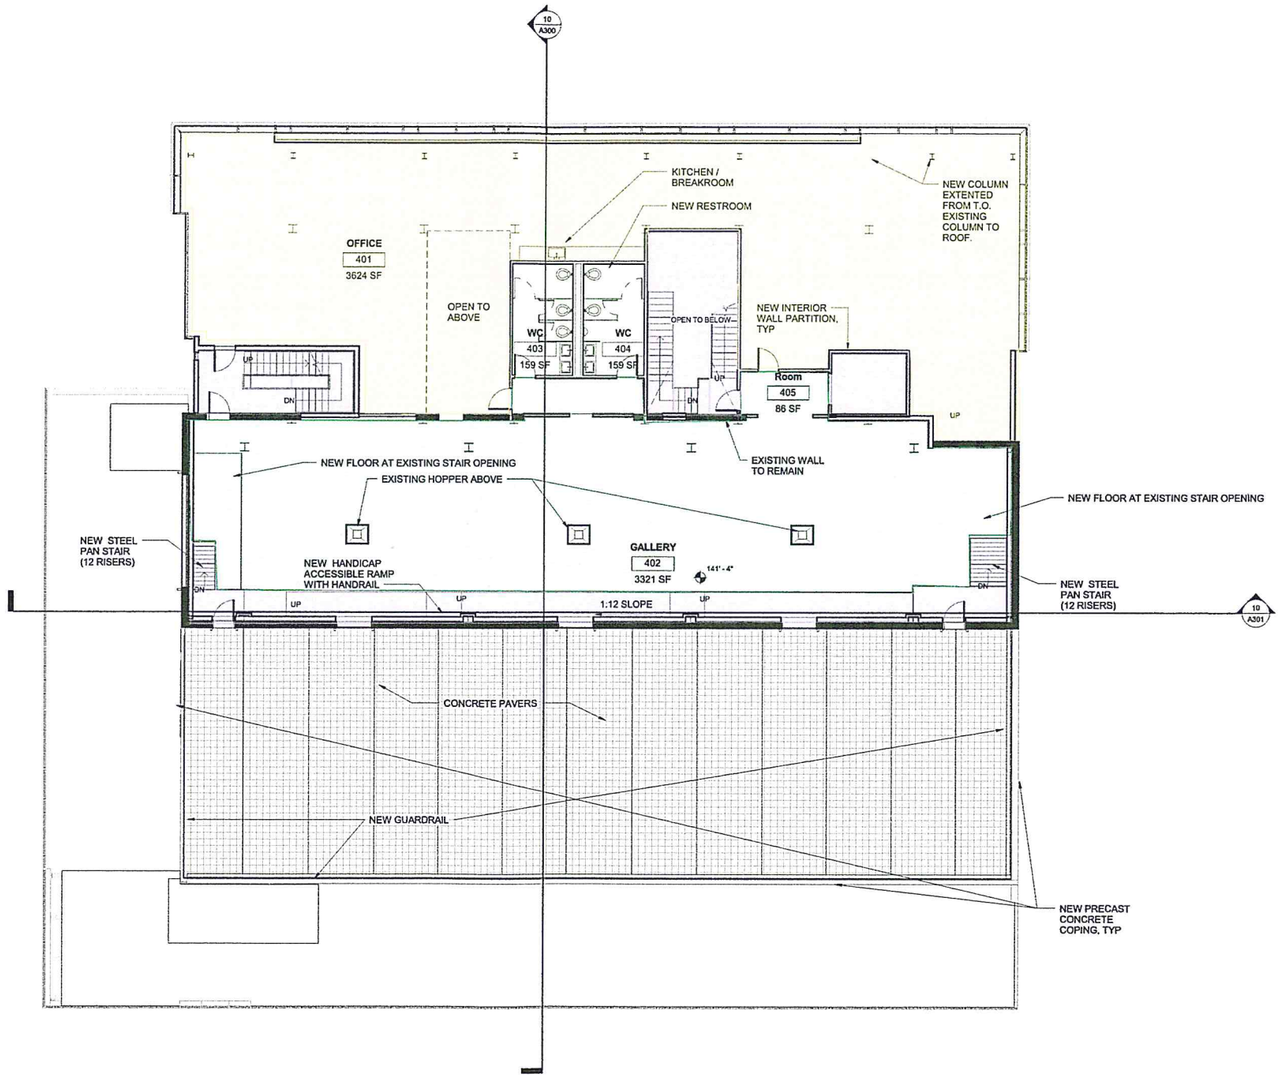

10 LEVEL 4 - BOTTOM OF HOPPER
Scale: 1/8" = 1'-0"

SBA
SMITH BUCKLEY ARCHITECTS
431 PINE ST STE 210 BURLINGTON VT 05401
T 802 540 0323 www.SBAVT.com

OWNER:

CITY OF BURLINGTON / NEW MORAN INC.

DEVELOPER:

STRUCTURAL & CIVIL ENGINEER:

ENGINEERING VENTURES, PC
208 FLYNN AVE #2
BURLINGTON, VT 05401
P 802 863 6225

MECHANICAL & PLUMBING ENGINEER:

LN CONSULTING
69 UNION ST.
WINOOSKI, VT 05404
P 802 655 1753

REQUEST CLARIFICATIONS AS ONCE IF THE MEANING IS UNCLEAR OR DISCREPANCIES APPEAR IN THESE DRAWINGS. FIELD CHECK ALL DIMENSIONS PRIOR TO CONSTRUCTION

COPYRIGHT © 2015
SMITH BUCKLEY ARCHITECTS PLLC
ALL RIGHTS RESERVED

NEW MORAN
475 LAKE ST
BURLINGTON, VT 05401

ISSUED: 11 / 11 / 15
STATUS: SKETCH PLAN

REV	DESCRIPTION	REV DATE

BOTTOM OF HOPPER

SCALE: 1/8" = 1'-0"

A104

RECEIVED
NOV 13 2015
DEPARTMENT OF
PLANNING & ZONING

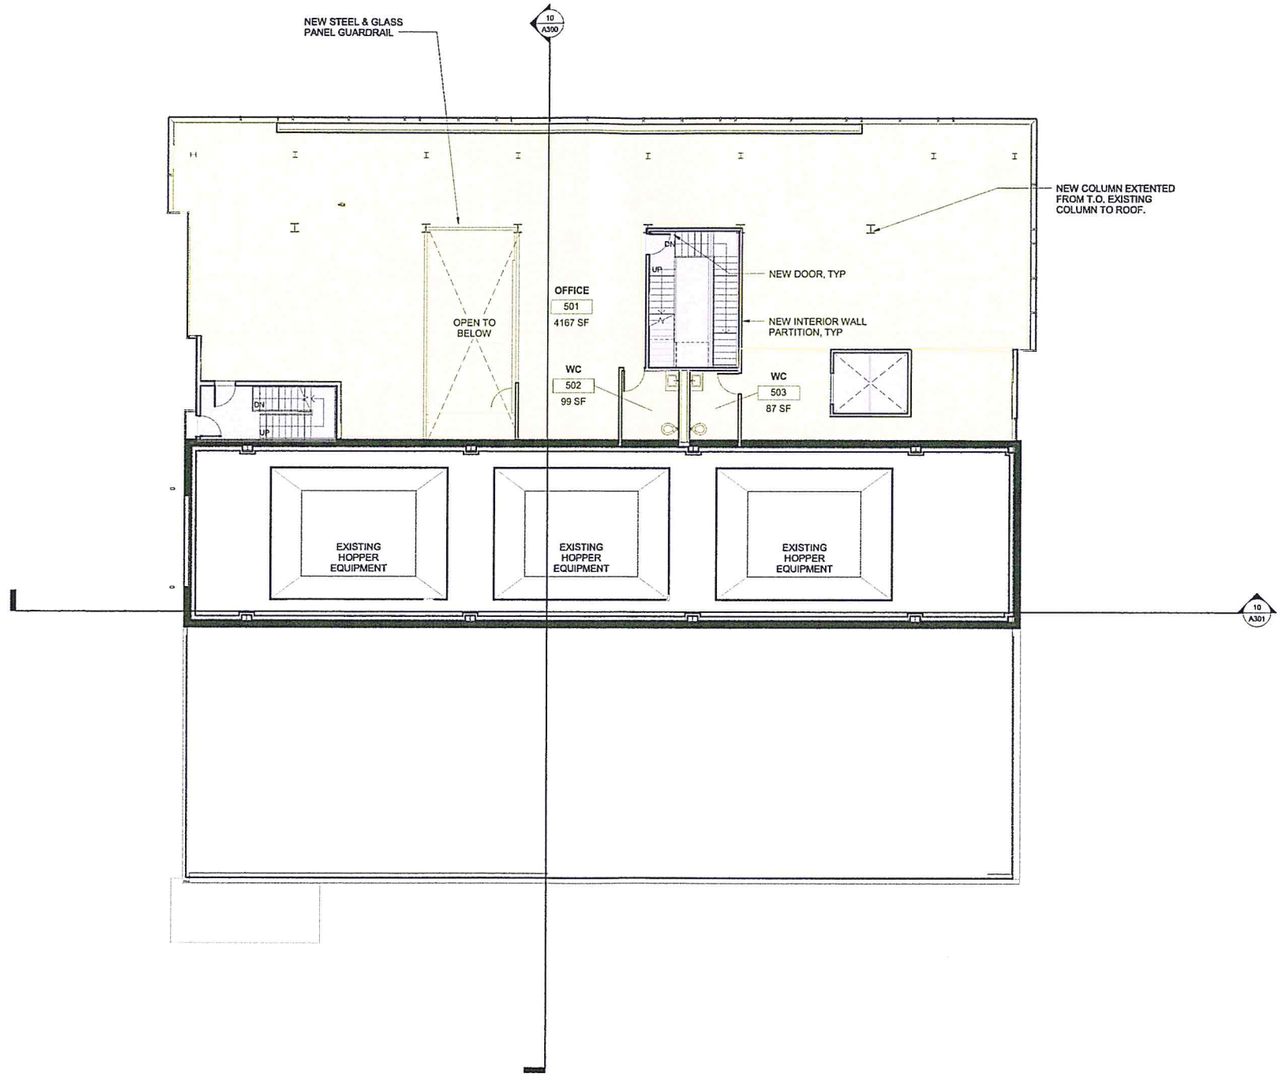

10 LEVEL 5
Scale: 1/8" = 1'-0"

SBA
SMITH BUCKLEY ARCHITECTS
431 PINE ST STE 210 BURLINGTON VT 05401
T 802 540 0323 www.SBAVT.com

OWNER:
CITY OF BURLINGTON / NEW MORAN INC.

DEVELOPER:

STRUCTURAL & CIVIL ENGINEER:
ENGINEERING VENTURES, PC
208 FLYNN AVE. #2
BURLINGTON, VT 05401
P 802 863 6225

MECHANICAL & PLUMBING ENGINEER:
LN CONSULTING
69 UNION ST.
WINOOSKI, VT 05404
P 802 655 1753

REQUEST CLARIFICATIONS AT ONCE IF THE MEANING IS UNCLEAR OR DISCREPANCIES APPEAR IN THE DRAWINGS. FIELD CHECK ALL DIMENSIONS PRIOR TO CONSTRUCTION

COPYRIGHT © 2015
SMITH BUCKLEY ARCHITECTS PLLC
ALL RIGHTS RESERVED

NEW MORAN
475 LAKE ST
BURLINGTON, VT 05401

ISSUED: 11 / 11 / 15
STATUS: SKETCH PLAN

REV	DESCRIPTION	REV DATE

LEVEL 5

SCALE: 1/8" = 1'-0"

A105

RECEIVED
NOV 13 2015
DEPARTMENT O
PLANNING & ...

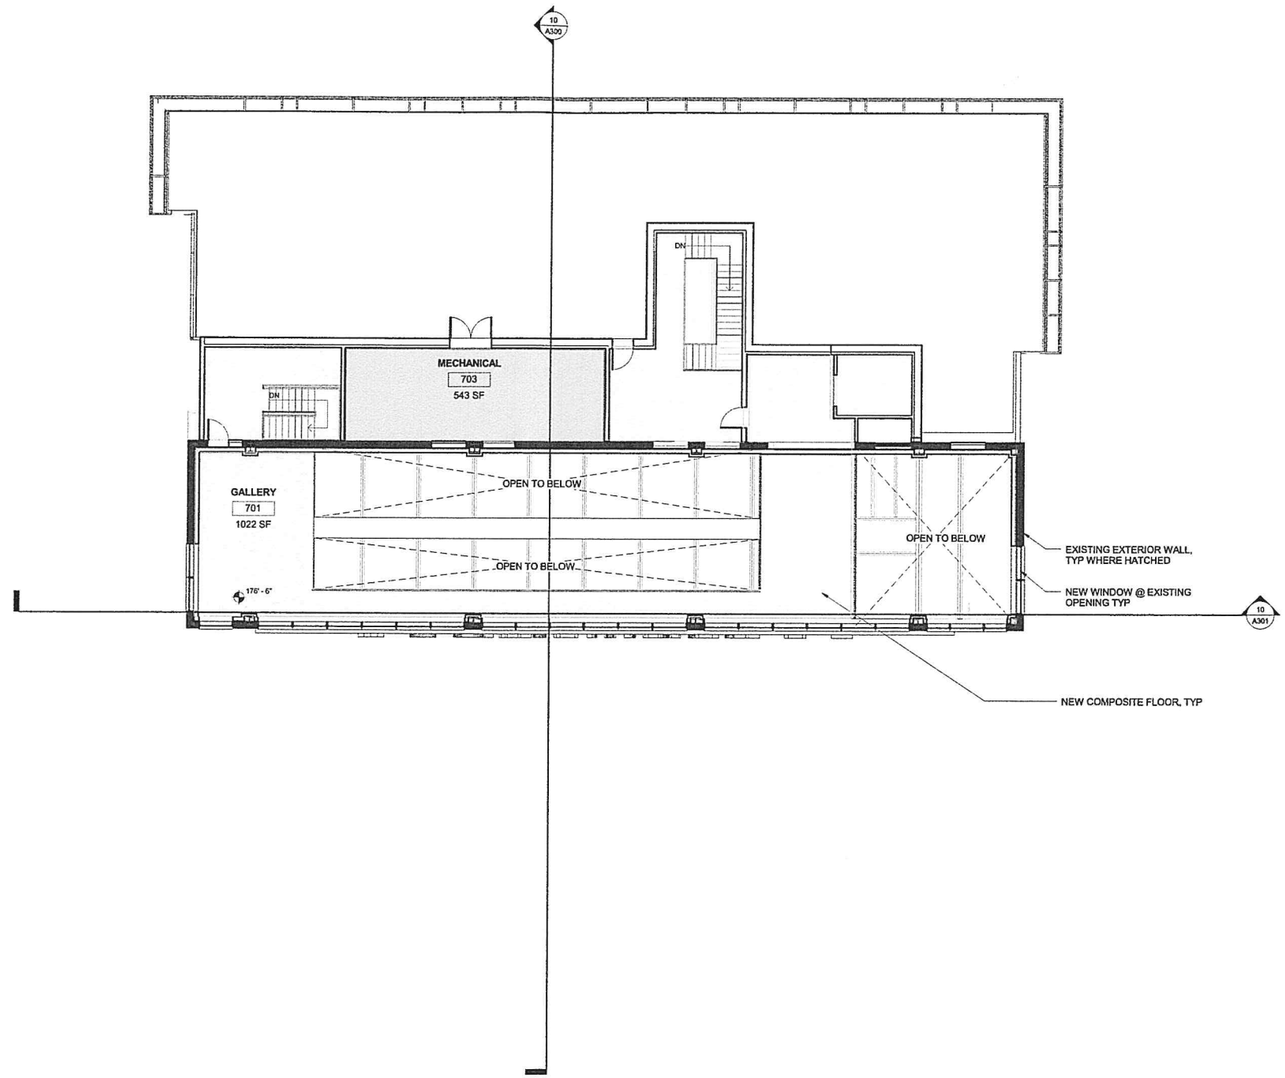

10 LEVEL 6 - CONVEYOR PLATFORM
Scale: 1/8" = 1'-0"

SBA
SMITH BUCKLEY ARCHITECTS
431 PINE ST STE 210 BURLINGTON VT 05401
P 802 540 0323 www.SBAVT.com

OWNER:

CITY OF BURLINGTON / NEW MORAN INC.

DEVELOPER:

STRUCTURAL & CIVIL ENGINEER:

ENGINEERING VENTURES, PC
208 FLYNN AVE #2
BURLINGTON, VT 05401
P 802 863 6225

MECHANICAL & PLUMBING ENGINEER:

LN CONSULTING
69 UNION ST.
WINOOSKI, VT 05404
P 802 655 1753

REQUEST CLARIFICATIONS AT ONCE IF THE MEANING IS UNCLEAR OR DISCREPANCIES APPEAR IN THESE DRAWINGS. FIELD CHECK ALL DIMENSIONS PRIOR TO CONSTRUCTION

COPYRIGHT © 2015
SMITH BUCKLEY ARCHITECTS PLLC
ALL RIGHTS RESERVED

NEW MORAN
475 LAKE ST
BURLINGTON, VT 05401

ISSUED: 11 / 11 / 15
STATUS: SKETCH PLAN

REV	DESCRIPTION	REV DATE

CONVEYOR PLATFORM

SCALE: 1/8" = 1'-0"

A107

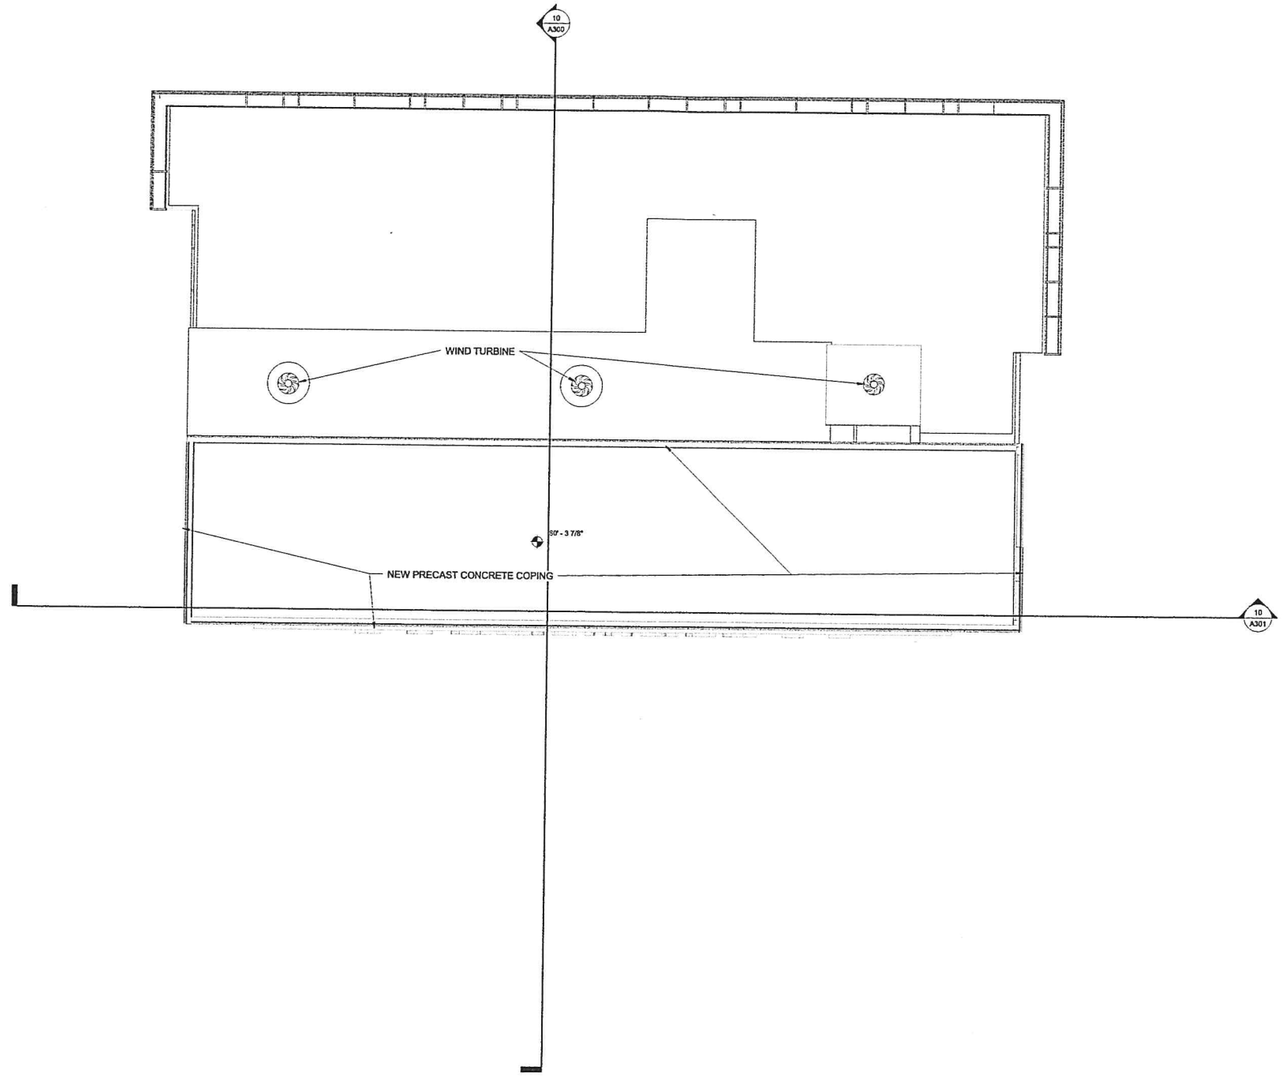

10 ROOF PLAN
Scale: 1/8" = 1'-0"

SBA
SMITH BUCKLEY ARCHITECTS
431 PINE ST STE 210 BURLINGTON VT 05401
P 802 540 0323 www.SBAVT.com

OWNER:

CITY OF BURLINGTON / NEW MORAN INC.

DEVELOPER:

STRUCTURAL & CIVIL ENGINEER:

ENGINEERING VENTURES, PC
208 FLYNN AVE #2
BURLINGTON, VT 05401
P 802 863 6225

MECHANICAL & PLUMBING ENGINEER:

LN CONSULTING
69 UNION ST.
WINOOSKI, VT 05404
P 802 655 1753

REQUEST CLARIFICATIONS AT ONCE IF THE MEANING IS UNCLEAR OR DISCREPANCIES APPEAR IN THESE DRAWINGS. FIELD CHECK ALL DIMENSIONS PRIOR TO CONSTRUCTION

COPYRIGHT © 2015
SMITH BUCKLEY ARCHITECTS PLLC
ALL RIGHTS RESERVED

NEW MORAN
475 LAKE ST
BURLINGTON, VT 05401

ISSUED: 11 / 11 / 15
STATUS: SKETCH PLAN

REV	DESCRIPTION	REV DATE

ROOF PLAN

SCALE: 1/8" = 1'-0"

A110