RECEIVED
NOV 06 2015
DEPARTMENT OF
PLANNING & ZONING

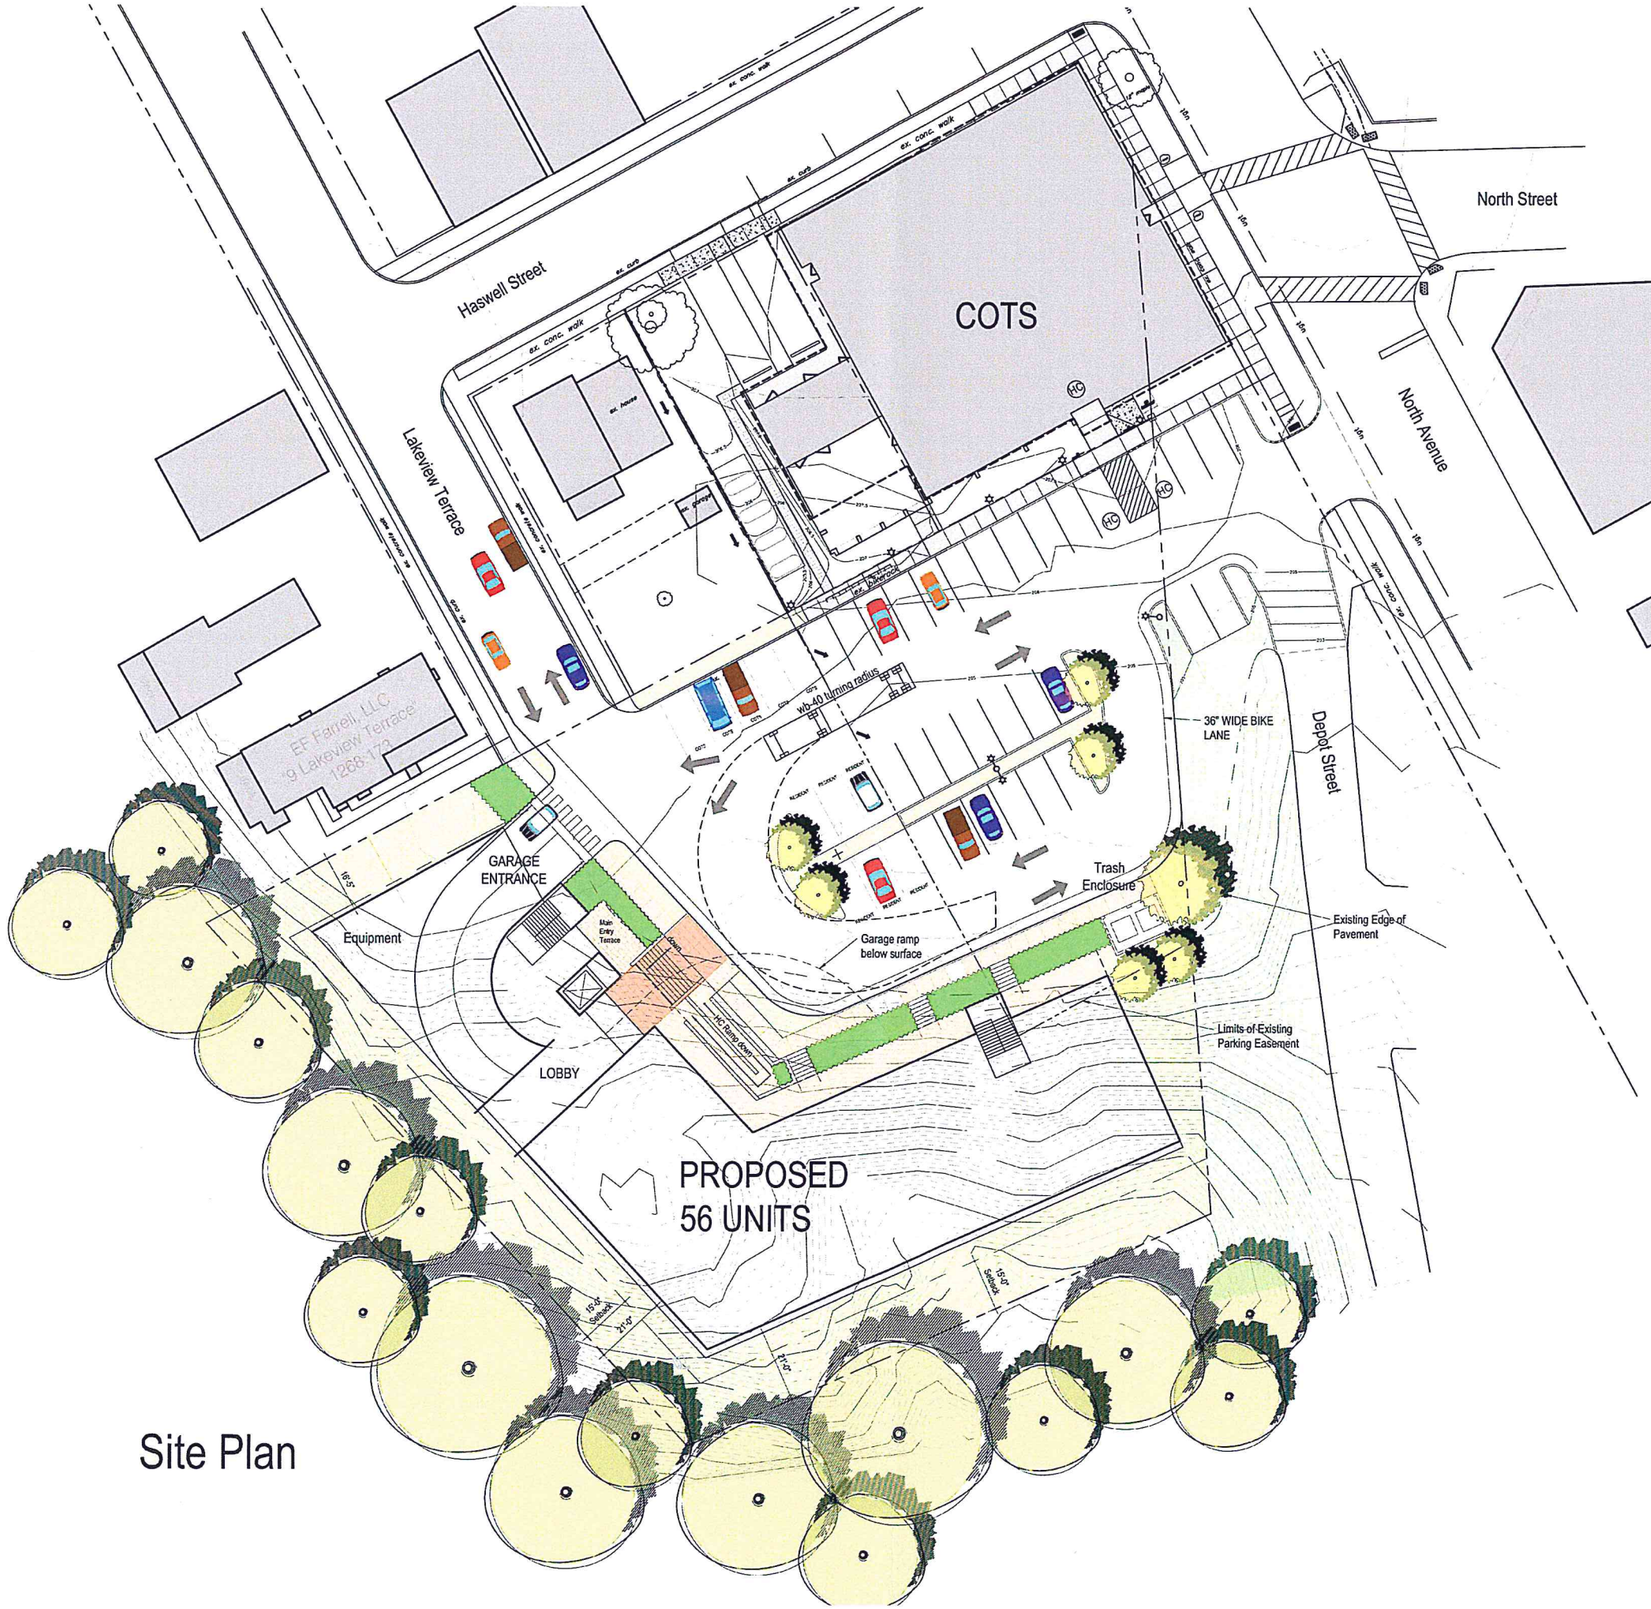

Site Plan

gbA
gossens.bachman.Architects
85 granite shed lane
montpelier, vt 05602
802.229.1664
802.229.4822 FAX

www.gbarchitecture.com

Redstone

85
North
Avenue
Burlington, Vermont

Revisions:

Job Number:	0000-00
File Name:	Siteplan-3.dwg
Scale:	1"=20'-0"
Date:	October 30, 2015

SITE
DIAGRAM

SD1.0

RECEIVED
NOV 06 2015
DEPARTMENT OF
PLANNING & ZONING

gbA
gossens.bachman.Architects
85 granite shed lane
montpelier, vt 05602
802.229.1664
802.229.4822 FAX

www.gbarchitecture.com

Redstone

85 North Avenue

Burlington, Vermont

Revisions:

Job Number:	0000-00
File Name:	rendersheets.dwg
Scale:	3/32" = 1'-0"
Date:	October 30, 2015

PROPOSED EAST SECTION ELEVATION

A2.0

RECEIVED
NOV 06 2015
DEPARTMENT OF

View from North Avenue

gbA
gossens.bachman.Architects
85 granite shed lane
montpelier, vt 05602
802.229.1664
802.229.4822 FAX

www.gbarchitecture.com

Redstone

85 North Avenue
Burlington, Vermont

Revisions:

Job Number:	0000-00
File Name:	rendersheets.dwg
Scale:	NO SCALE
Date:	October 30, 2015

PERSPECTIVE VIEW FROM NORTH AVE.

A0.1

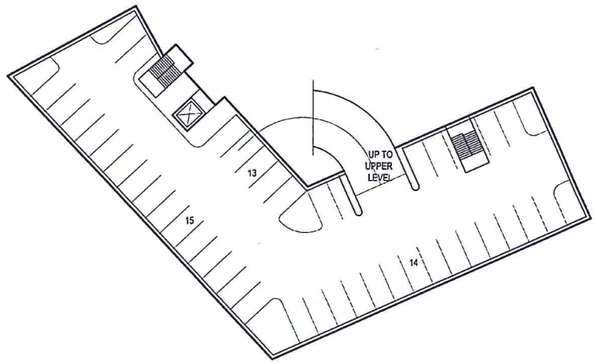

1 LOWER LEVEL PARKING
SCALE: 1" = 30'-0"

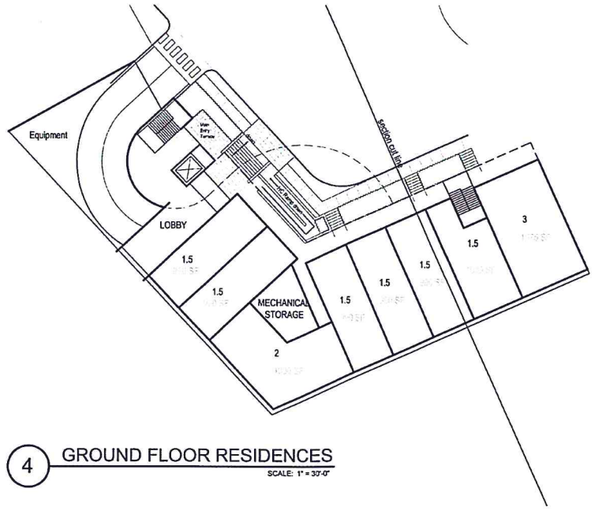

4 GROUND FLOOR RESIDENCES
SCALE: 1" = 30'-0"

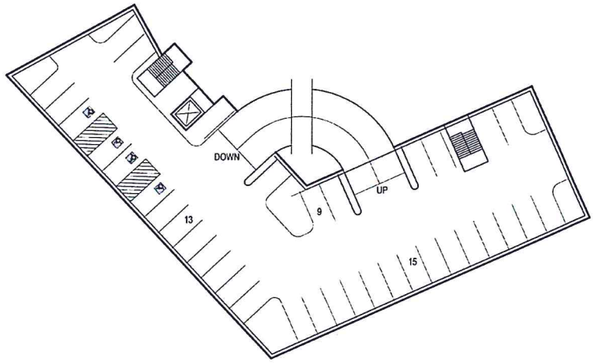

2 UPPER LEVEL PARKING
SCALE: 1" = 30'-0"

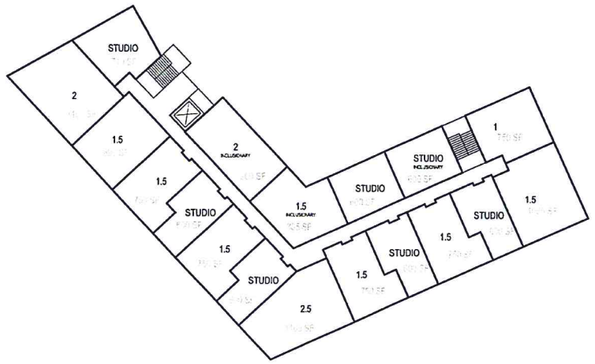

5 2nd FLOOR RESIDENCES
SCALE: 1" = 30'-0"

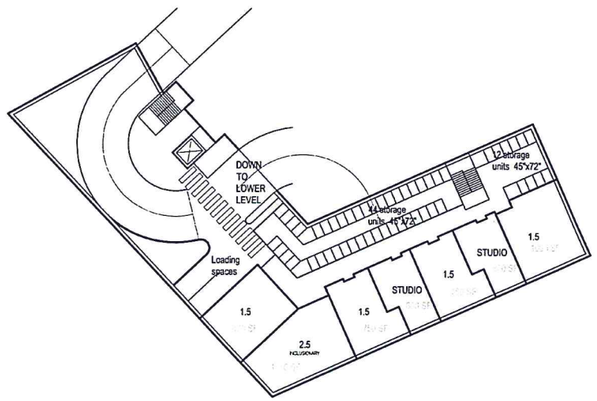

3 LOWER LEVEL RESIDENCES
SCALE: 1" = 30'-0"

6 3rd FLOOR RESIDENCES
SCALE: 1" = 30'-0"

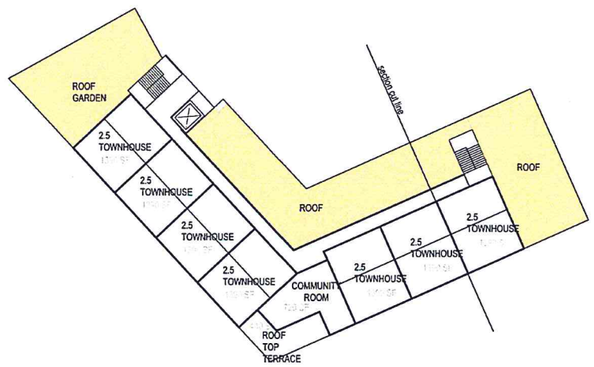

7 4th FLOOR RESIDENCES
SCALE: 1" = 30'-0"

RECEIVED
NOV 06 2015
DEPARTMENT OF
PLANNING & ZONING

gbA
gossens.bachman.Architects
85 granite shed lane
montpelier, vt 05602
802.229.1664
802.229.4822 FAX
www.gbarchitecture.com

Redstone

85
North
Avenue
Burlington, Vermont

Revisions:

Job Number:	0000-00
File Name:	Siteplan-3.dwg
Scale:	AS NOTED
Date:	October 30, 2015

FLOOR PLAN
DIAGRAMS

A1.0