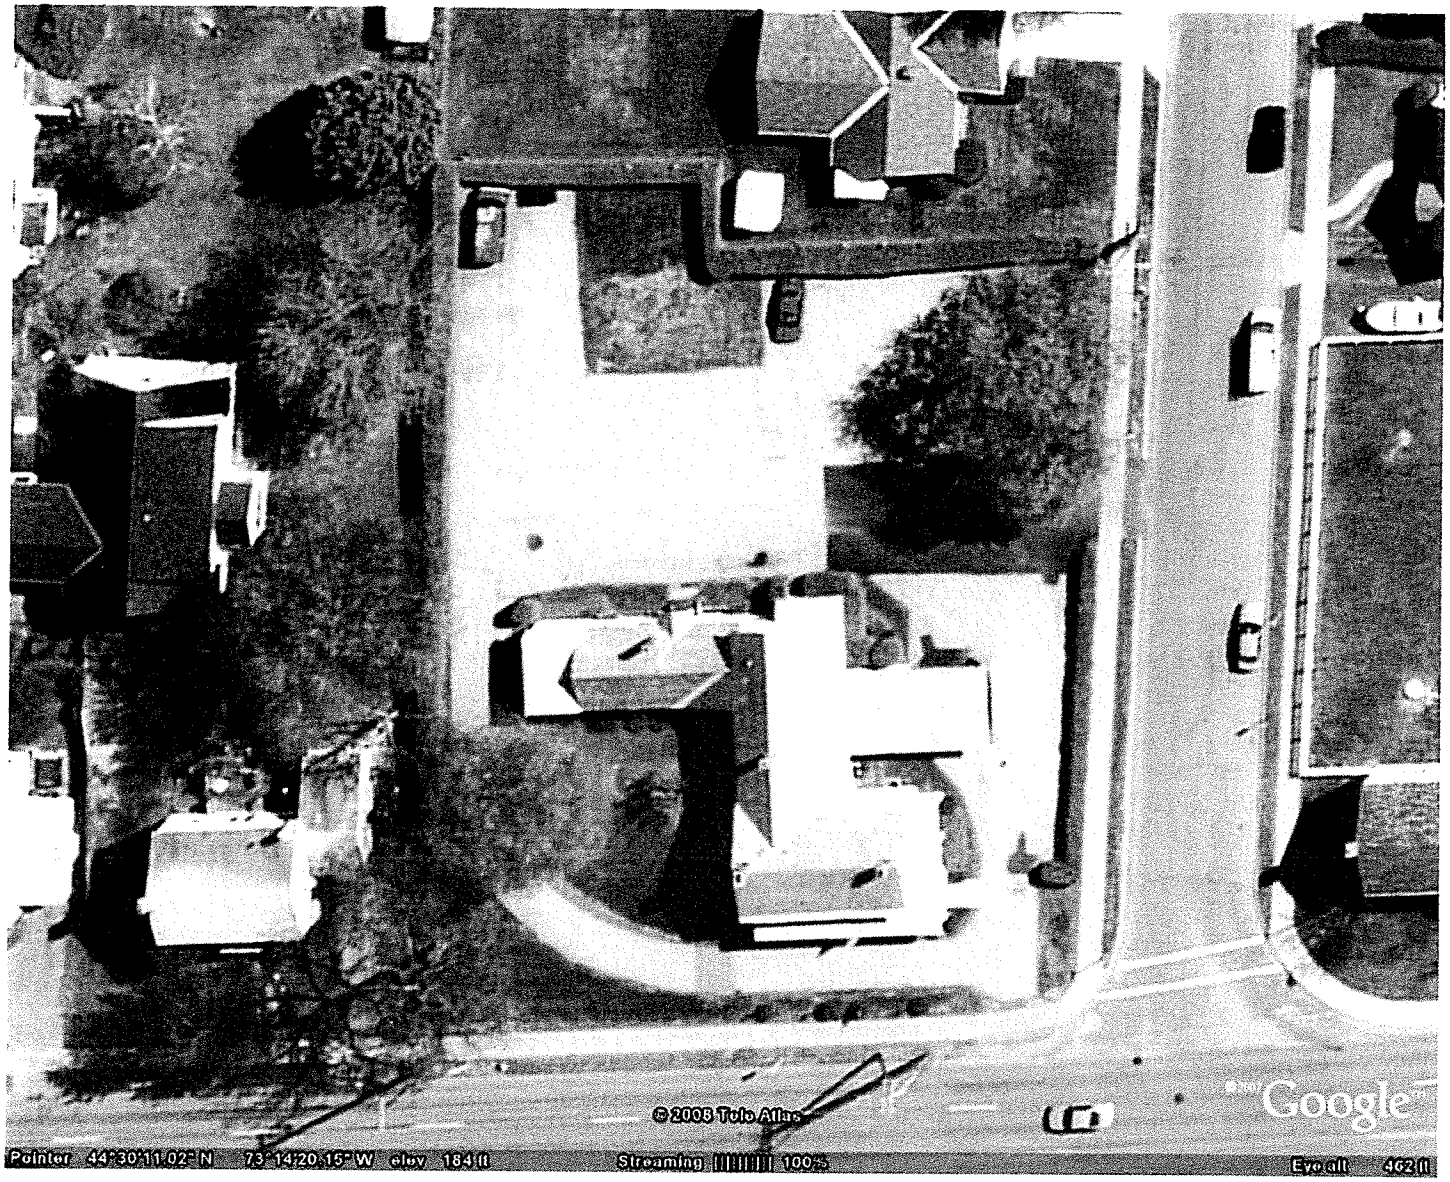

RECEIVED
DEPARTMENT OF
PLANNING & ZONING
RECEIVED
NOV 09 2015
DEPARTMENT OF
PLANNING & ZONING

Site Sketch
SCALE: 1" = 50'±

RECEIVED
NOV 09 2015
DEPARTMENT OF
PLANNING & ZONING

RECEIVED
SEP 14 2011
DEPARTMENT OF
PLANNING & ZONING

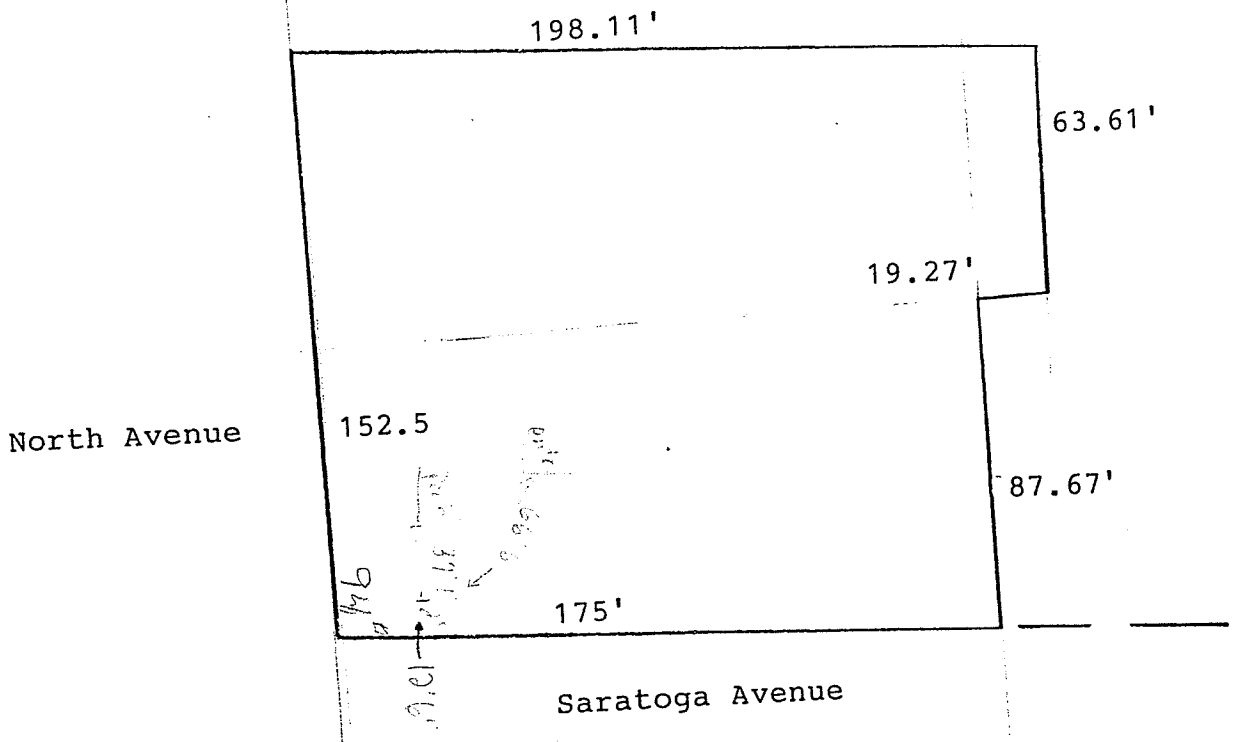

.64 acre.

RECEIVED
SEP 14 2001
DEPARTMENT OF
PLANNING & ZONING

Building Sketch
Scale: 1" = 20'±

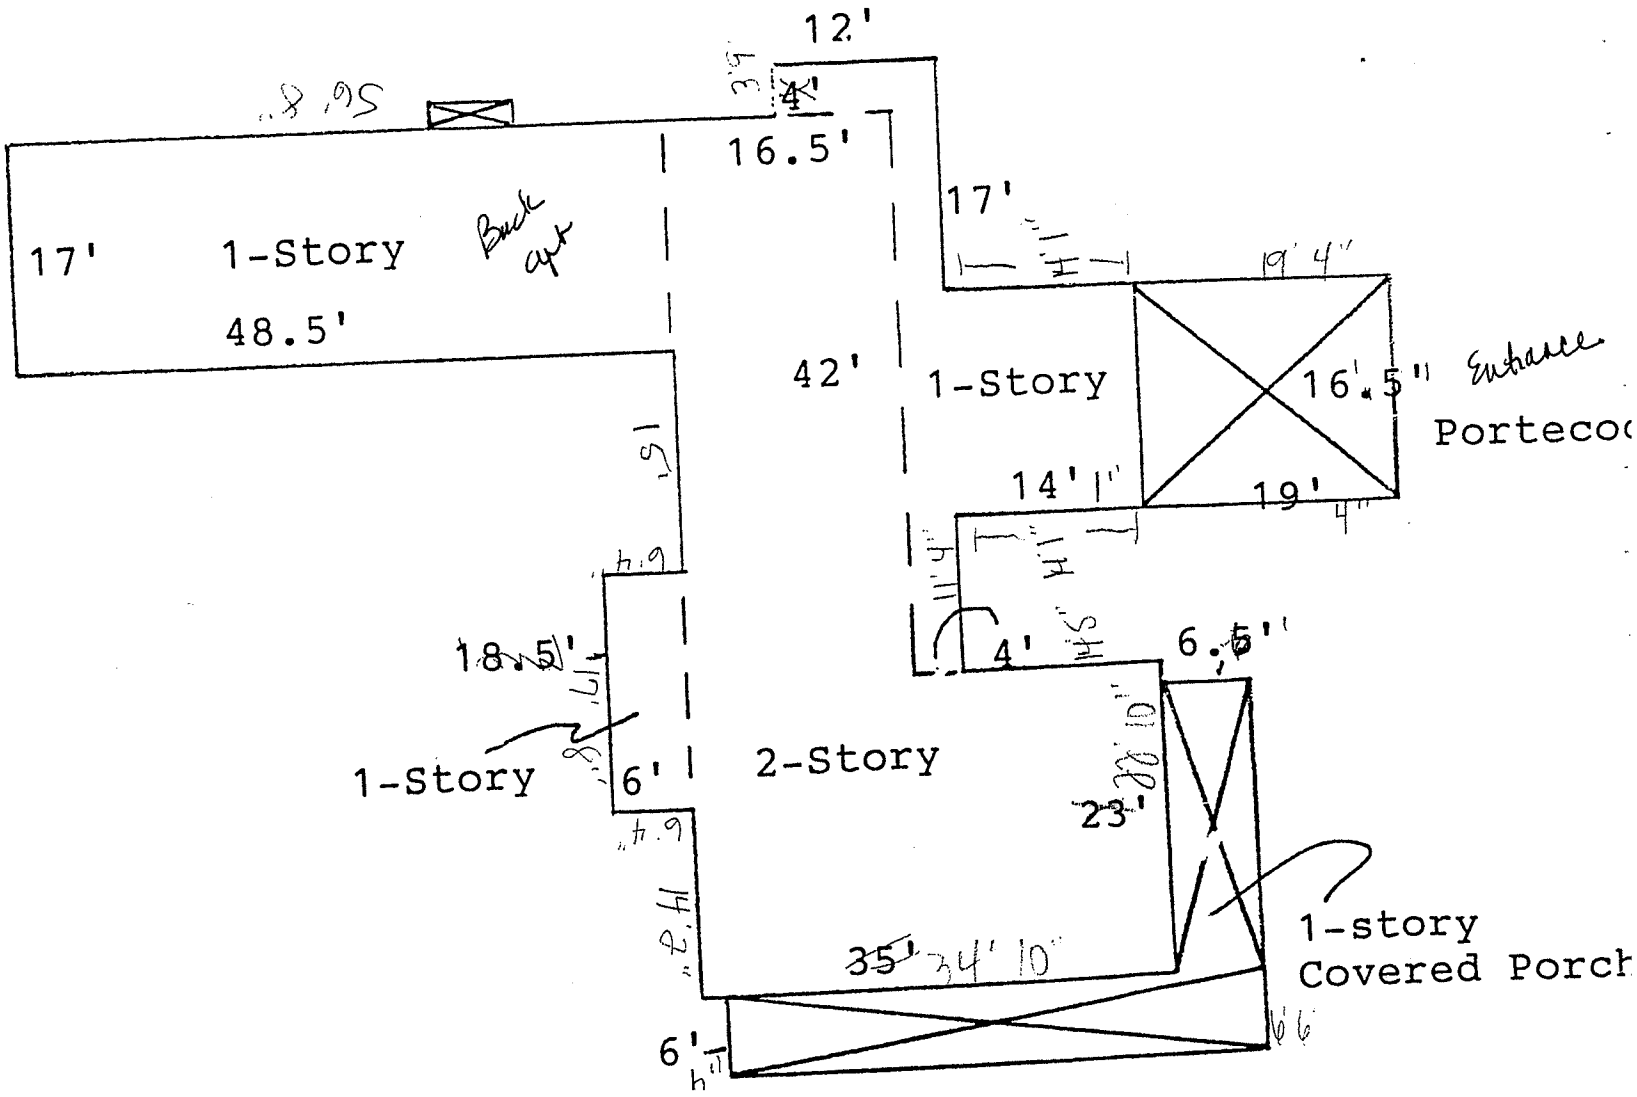

RECEIVED
NOV 09 2015
DEPARTMENT OF
PLANNING & ZONING