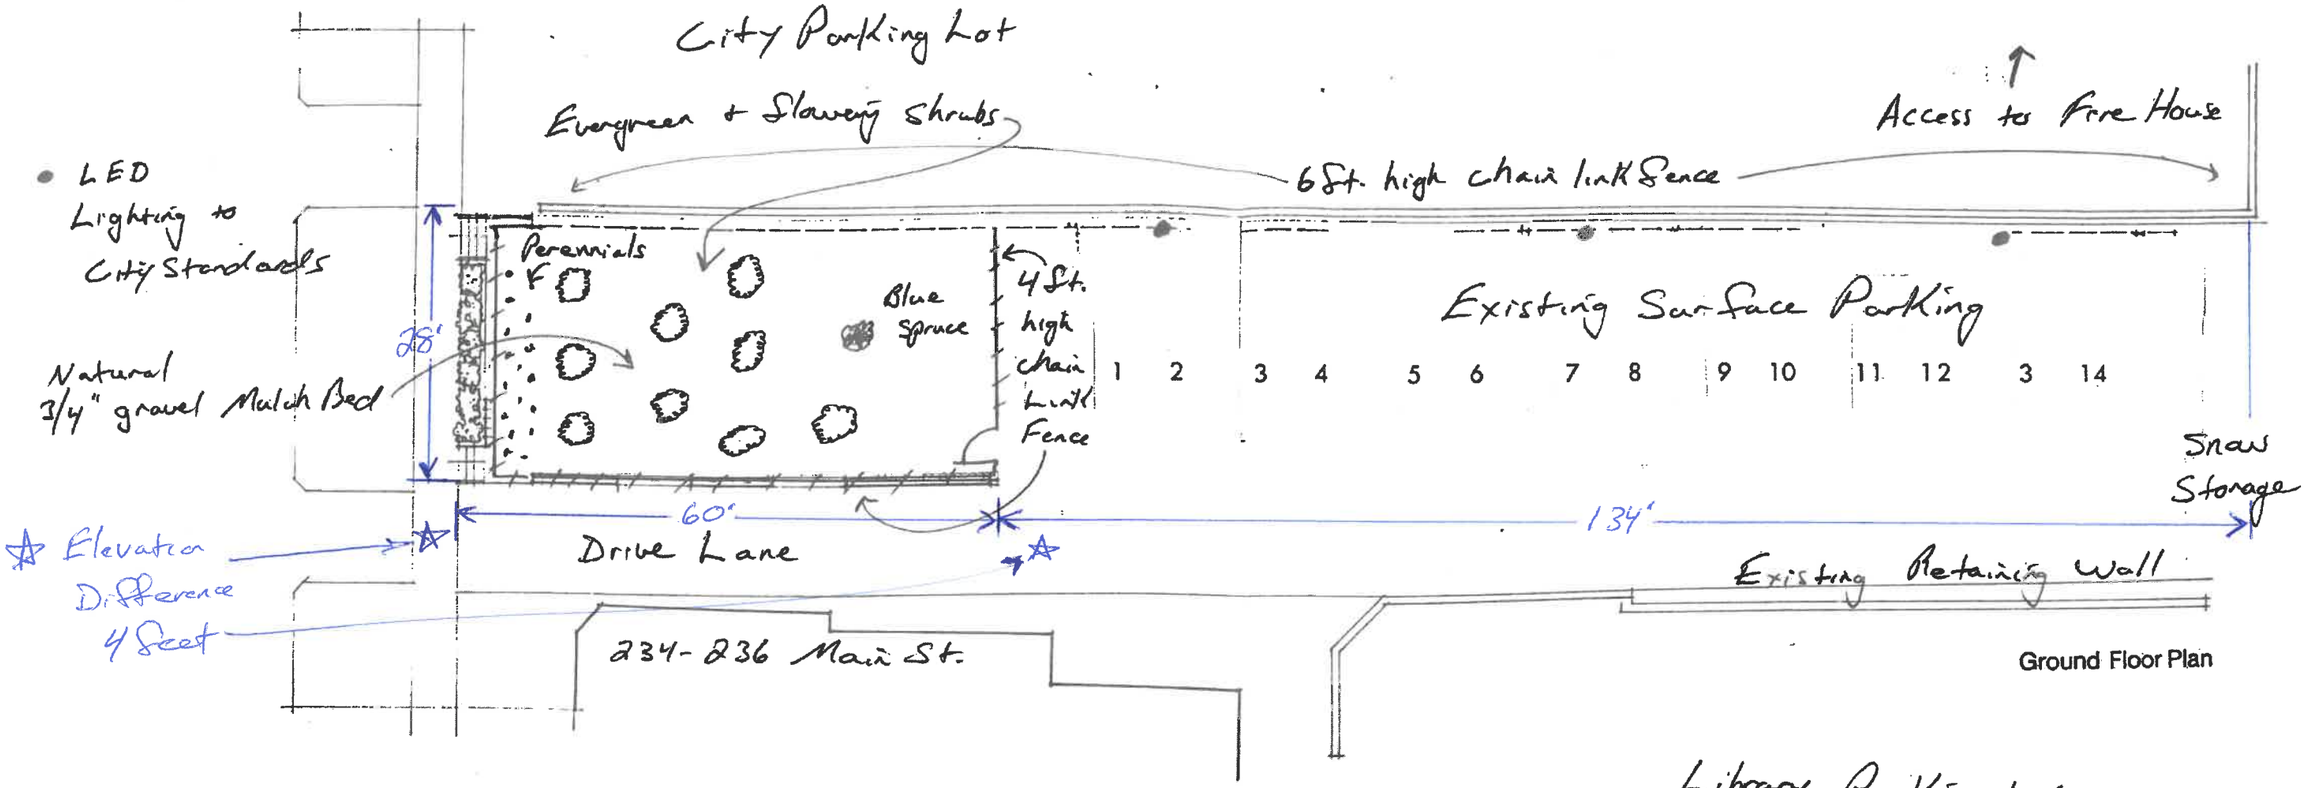

Ground Floor Plan

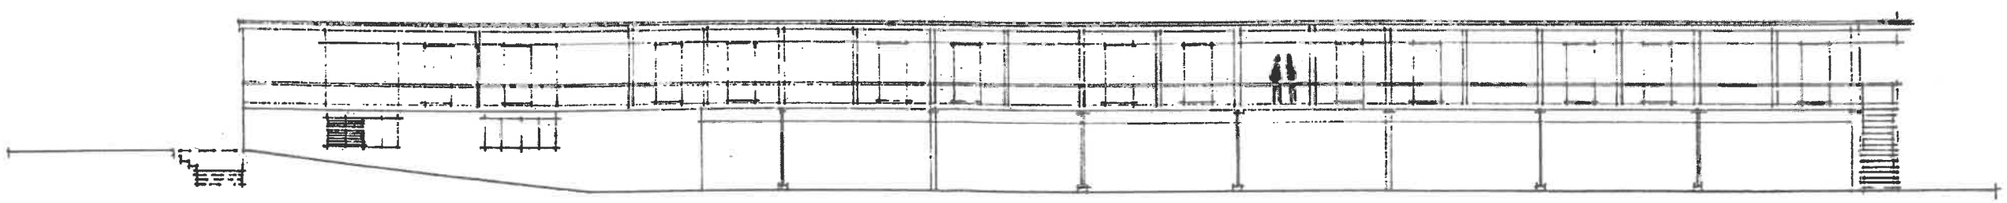

East Elevation

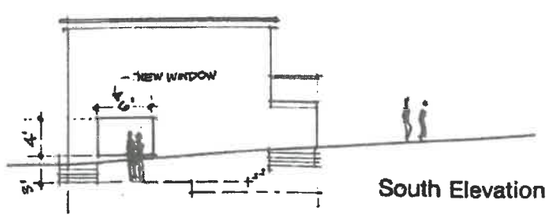

South Elevation

MID TOWN MOTEL

230 MAIN STREET BURLINGTON VERMONT

Proposed Alteration 2

Louis Mannie Lionni Architect 16 Orchard Terrace Burlington, Vermont 05401 802/658 2225