Submitted by email 11/18/15

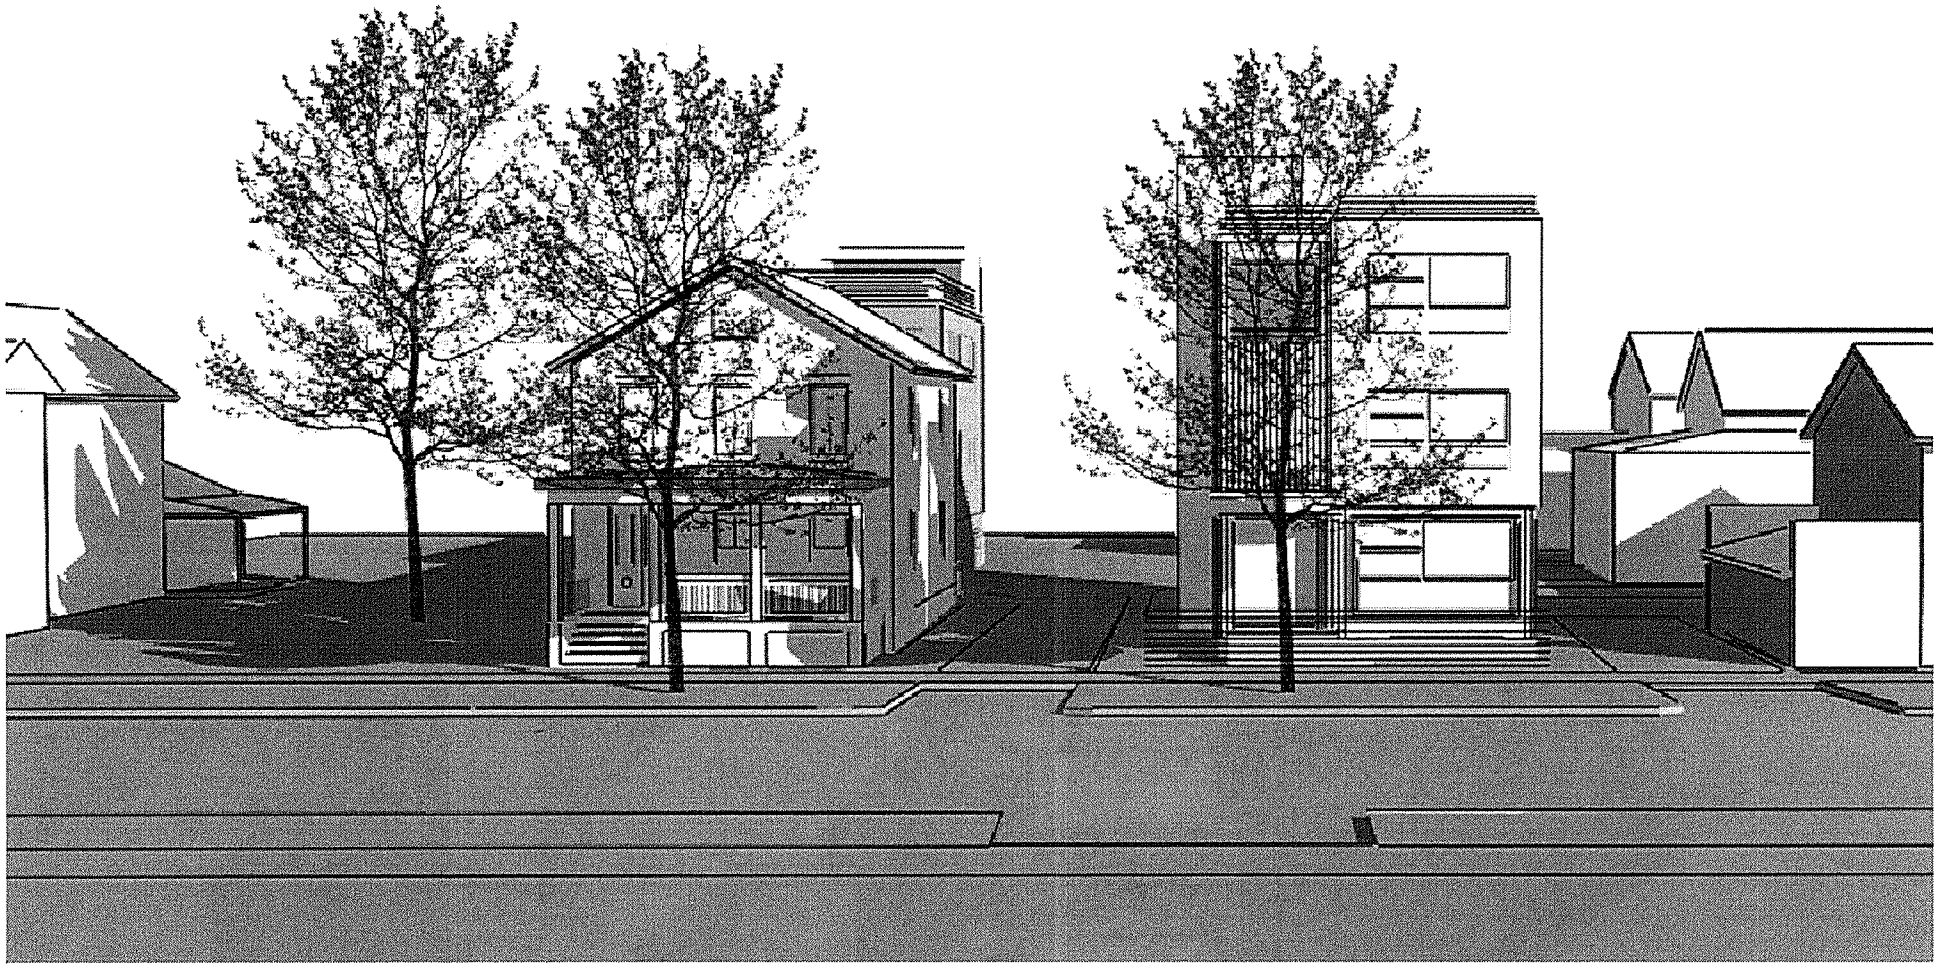

STUDIO 19

SITE VIEWS

project #	file name	scale	date	
15-003	HOEKSTRA_194_202	N.T.S.	11/22/15	S7

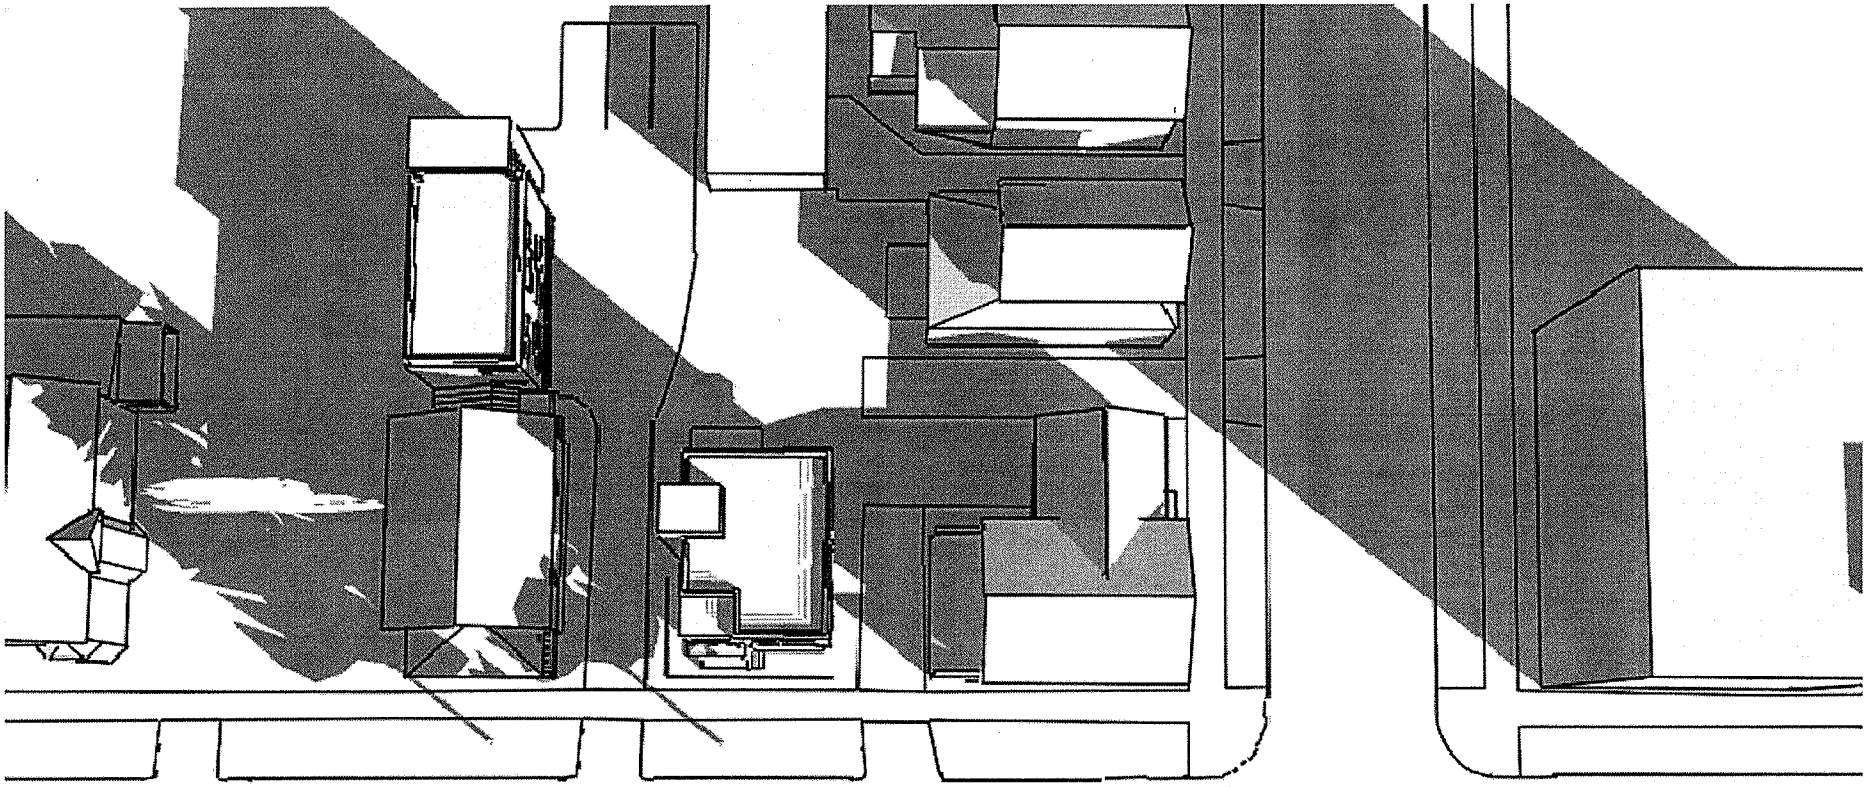

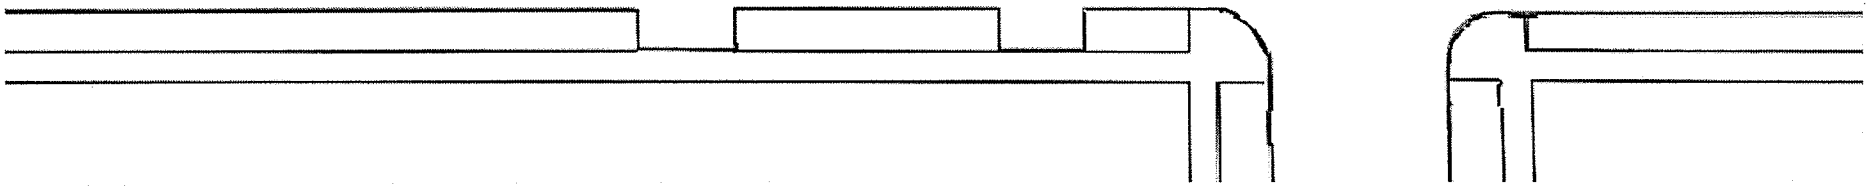

STUDIO 19

SITE VIEWS

project #	file name	scale	date	
15-003	HOEKSTRA_194_202	N.T.S.	11/22/15	S6