RECEIVED
MAR 19 2015
DEPARTMENT OF
PLANNING & ZONING

124 Stanford Rd

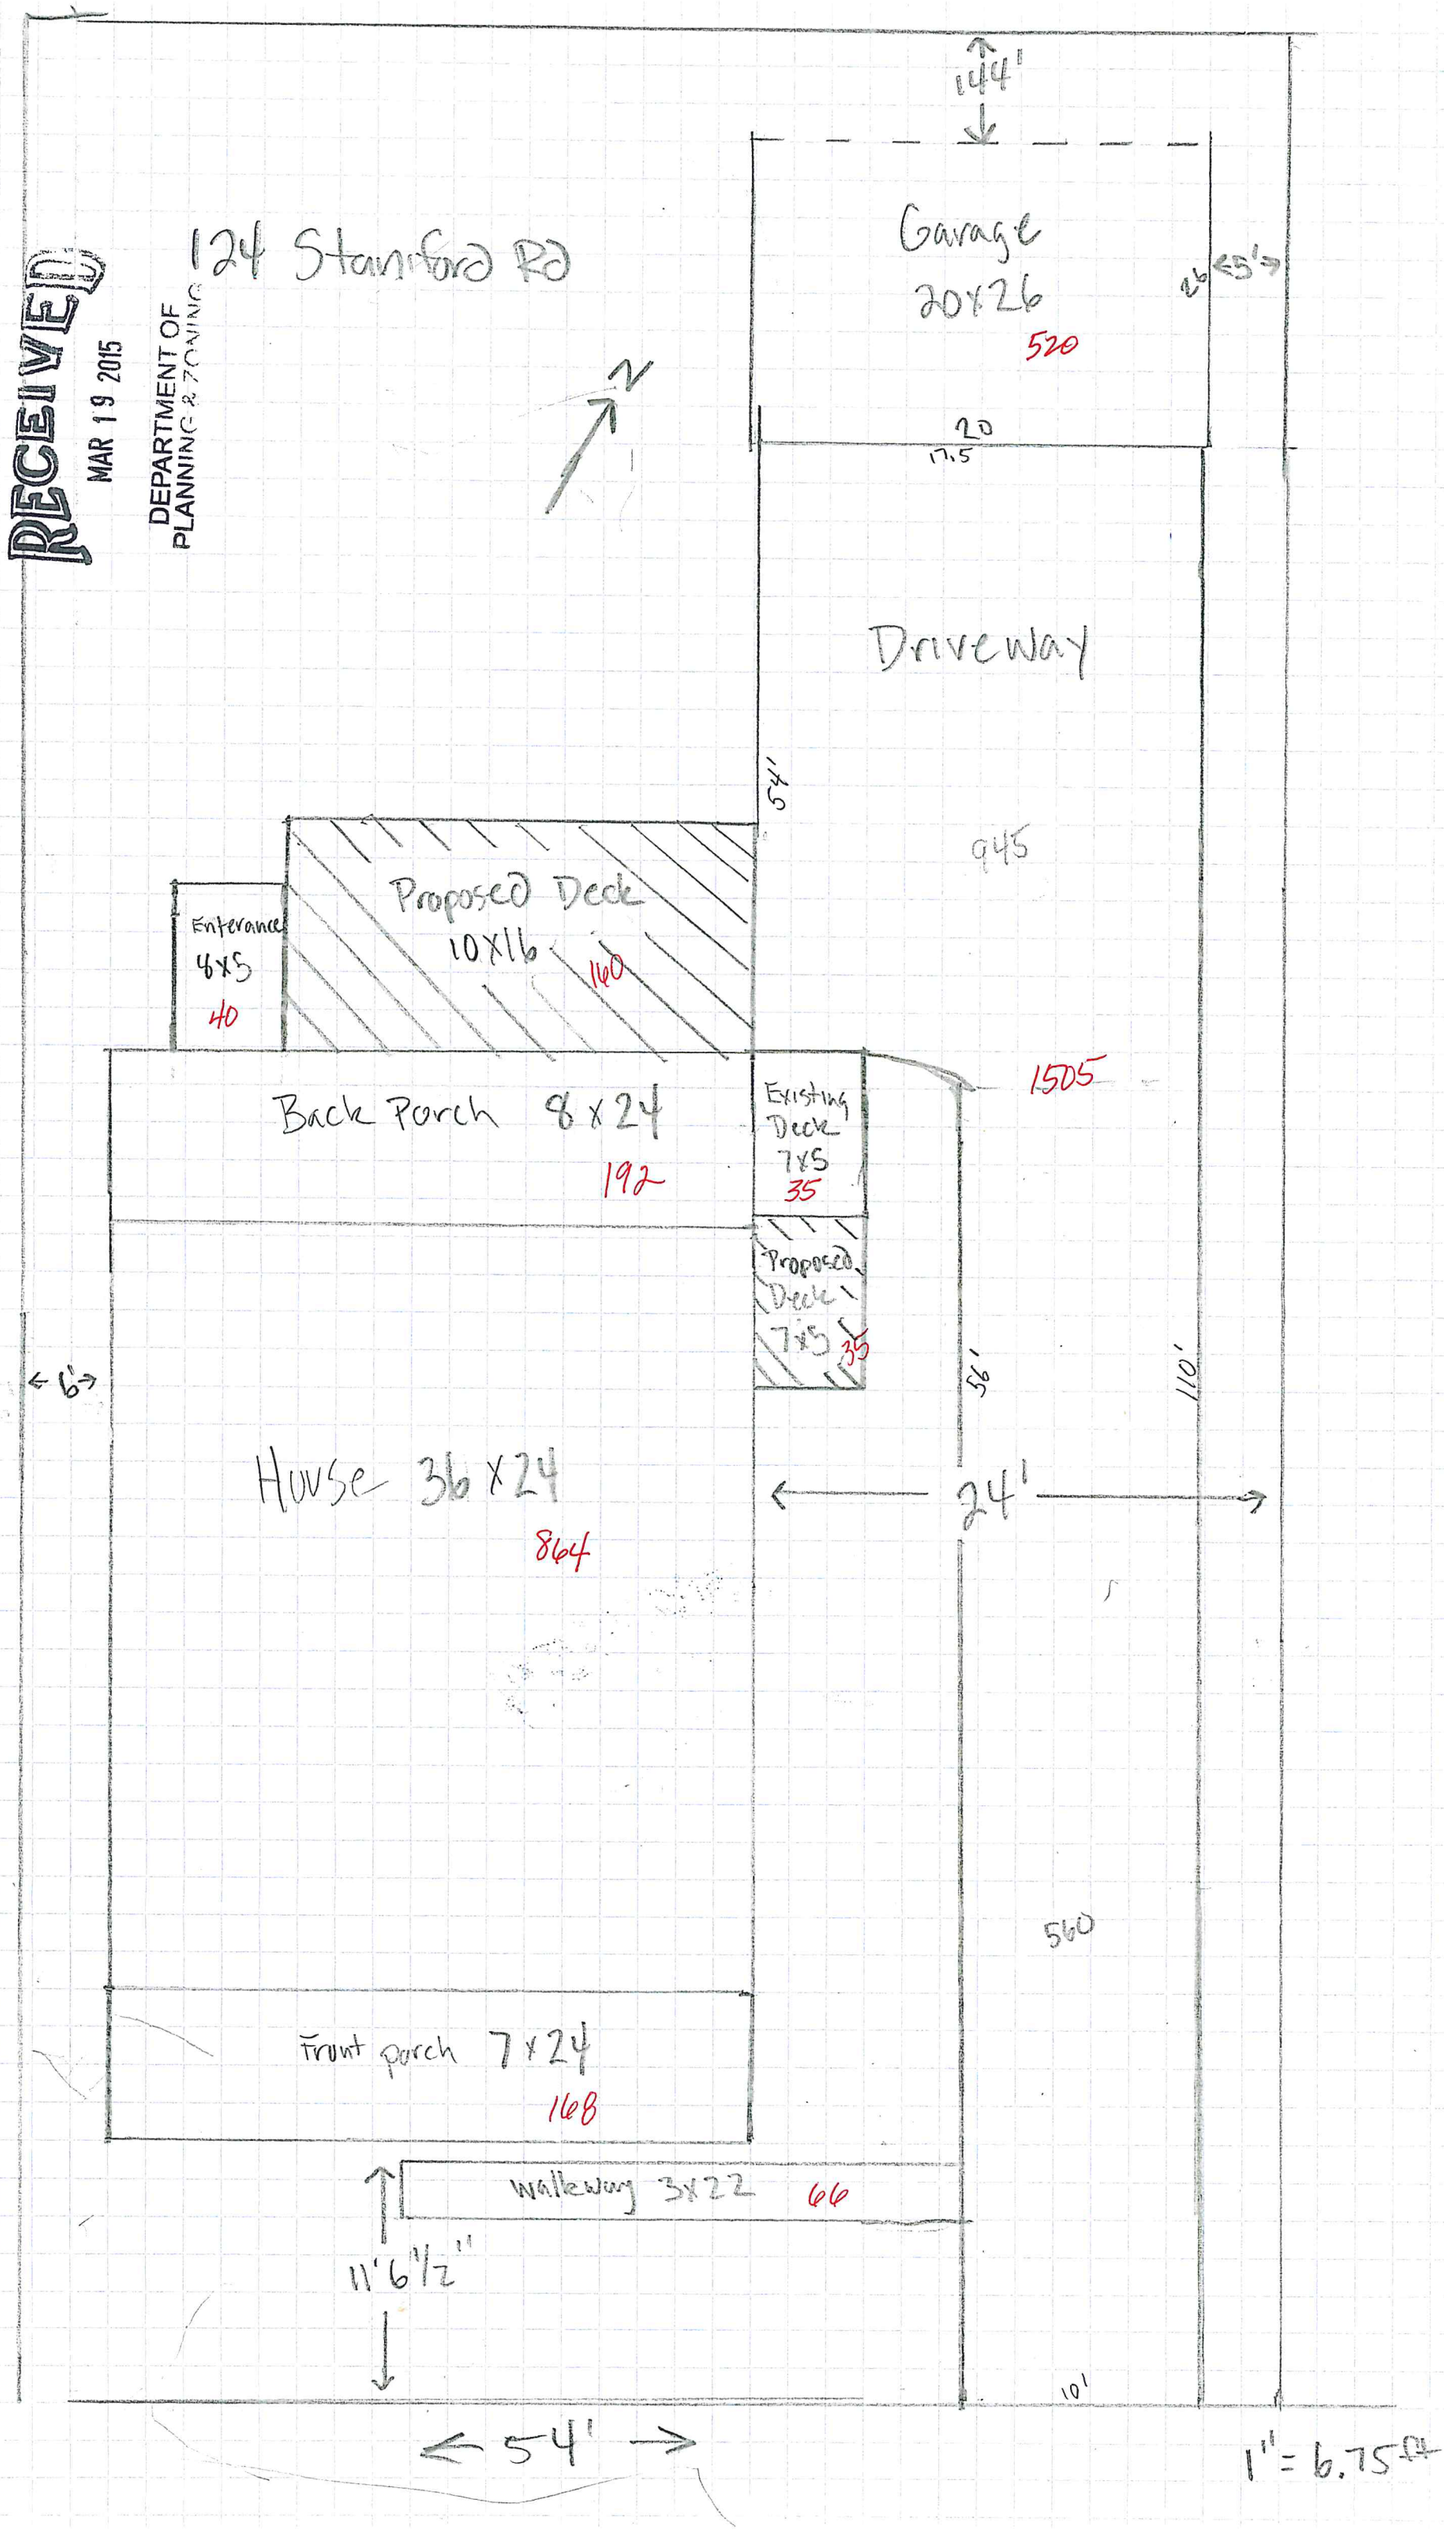

152
3'

Side Porch
match front porch

RECEIVED
MAR 19 2015
DEPARTMENT OF
PLANNING & ZONING

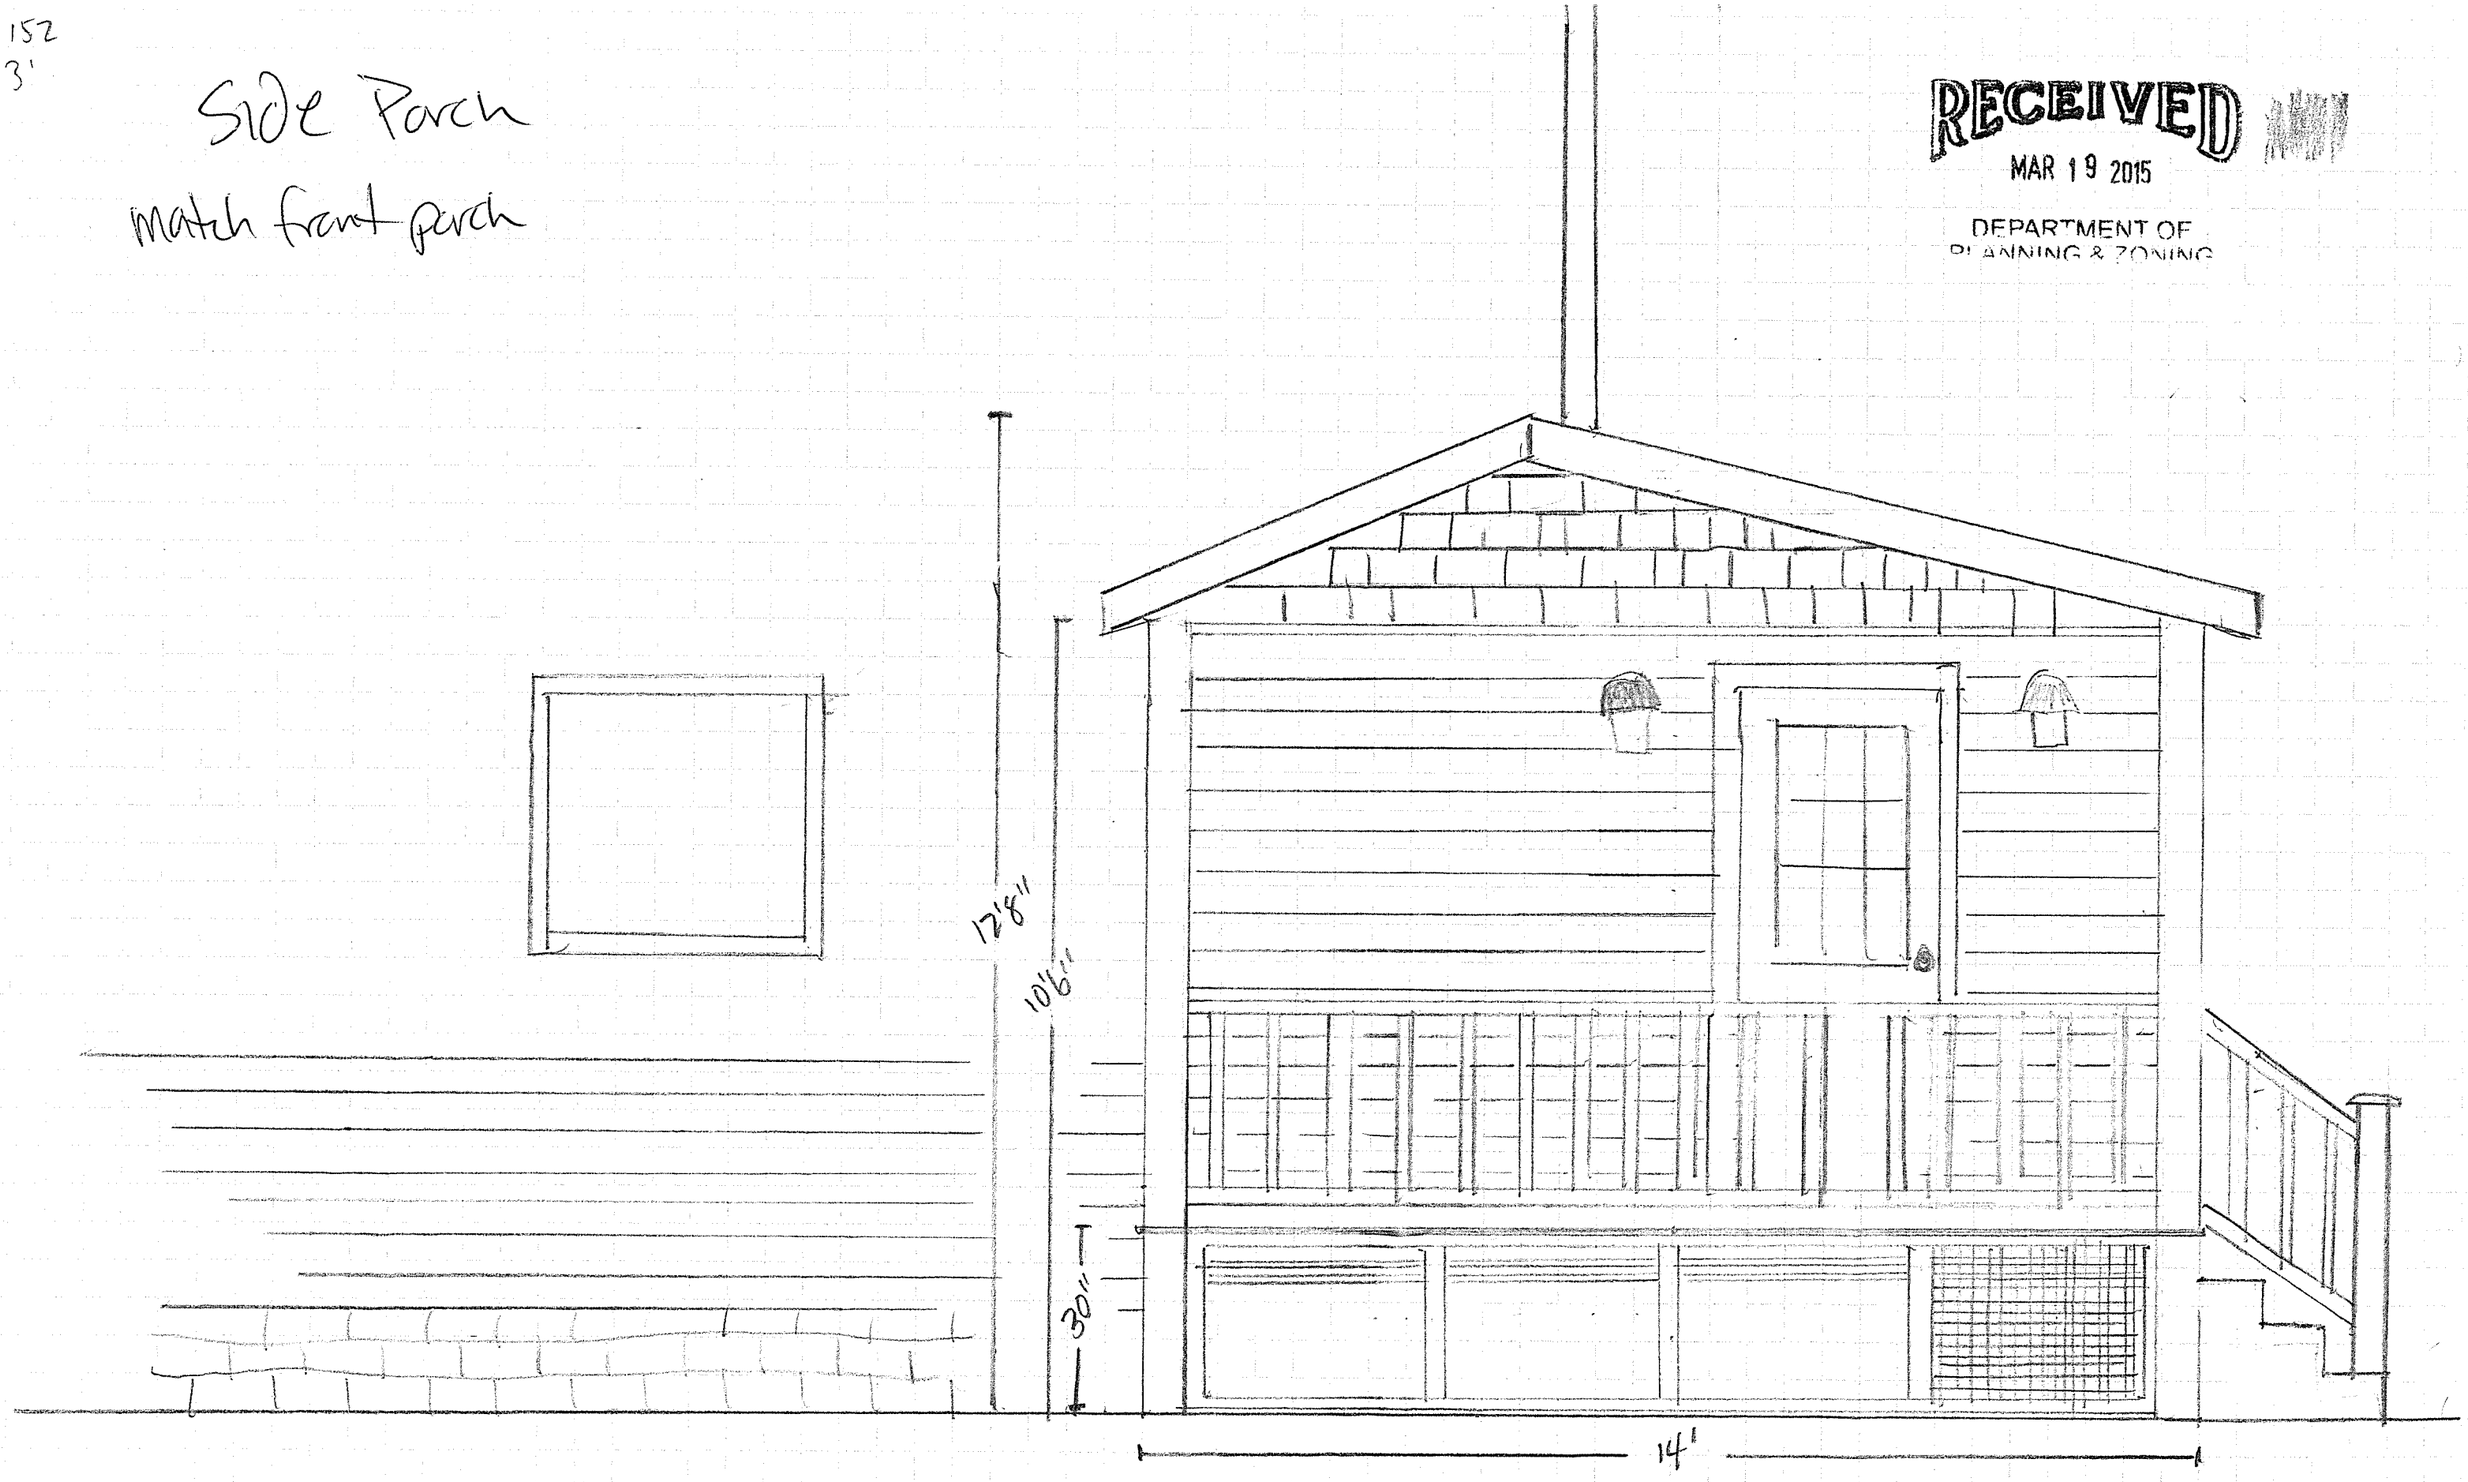

RECEIVED
MAR 19 2015
DEPARTMENT OF
PLANNING & ZONING

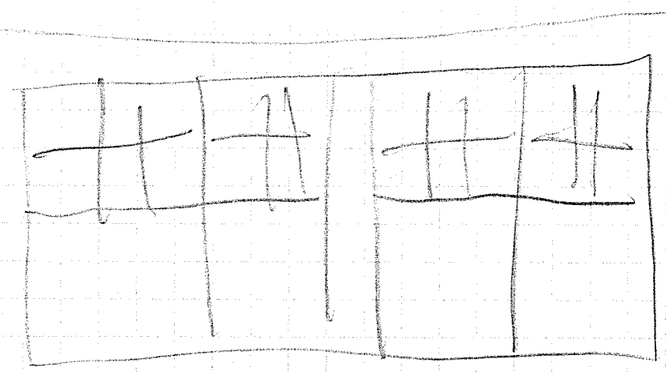

Front Porch

Posts - wrapped 6x6 w/ 3/4 window/door trim 5 1/4 x 4

Front door 36x80

Siding will be wood clapboard on bottom w/ cedar shakes on top. divided by a trim board
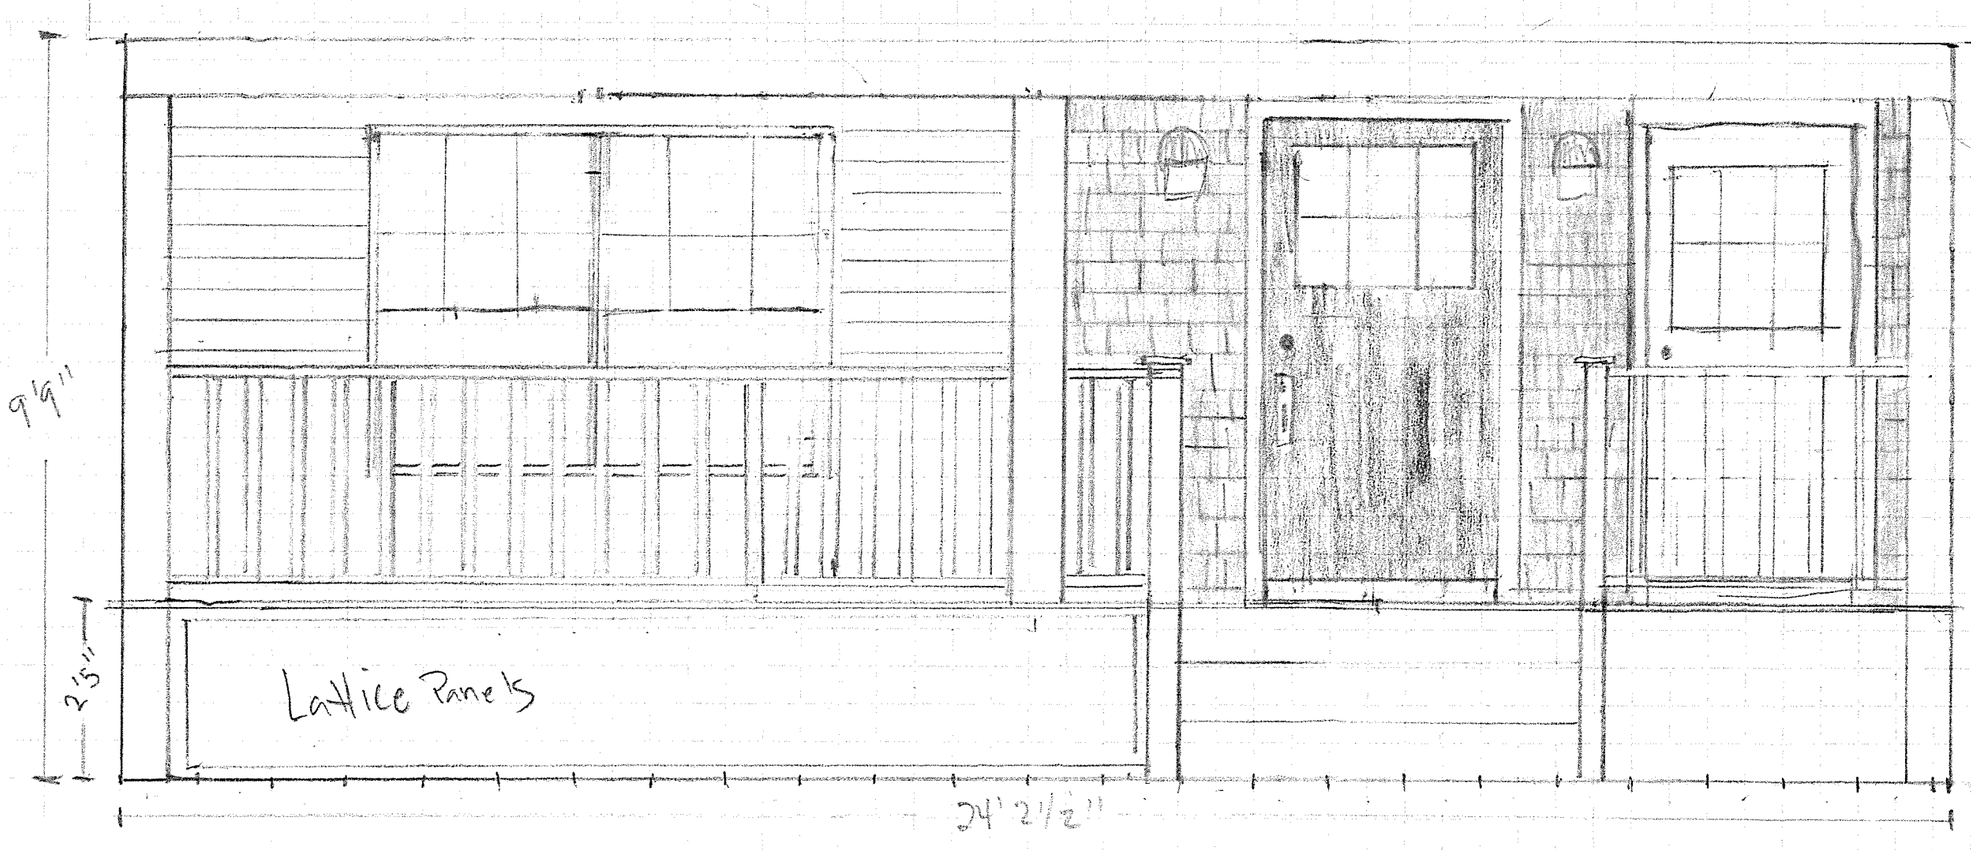
decking - T&N 6 CVG Doug fir