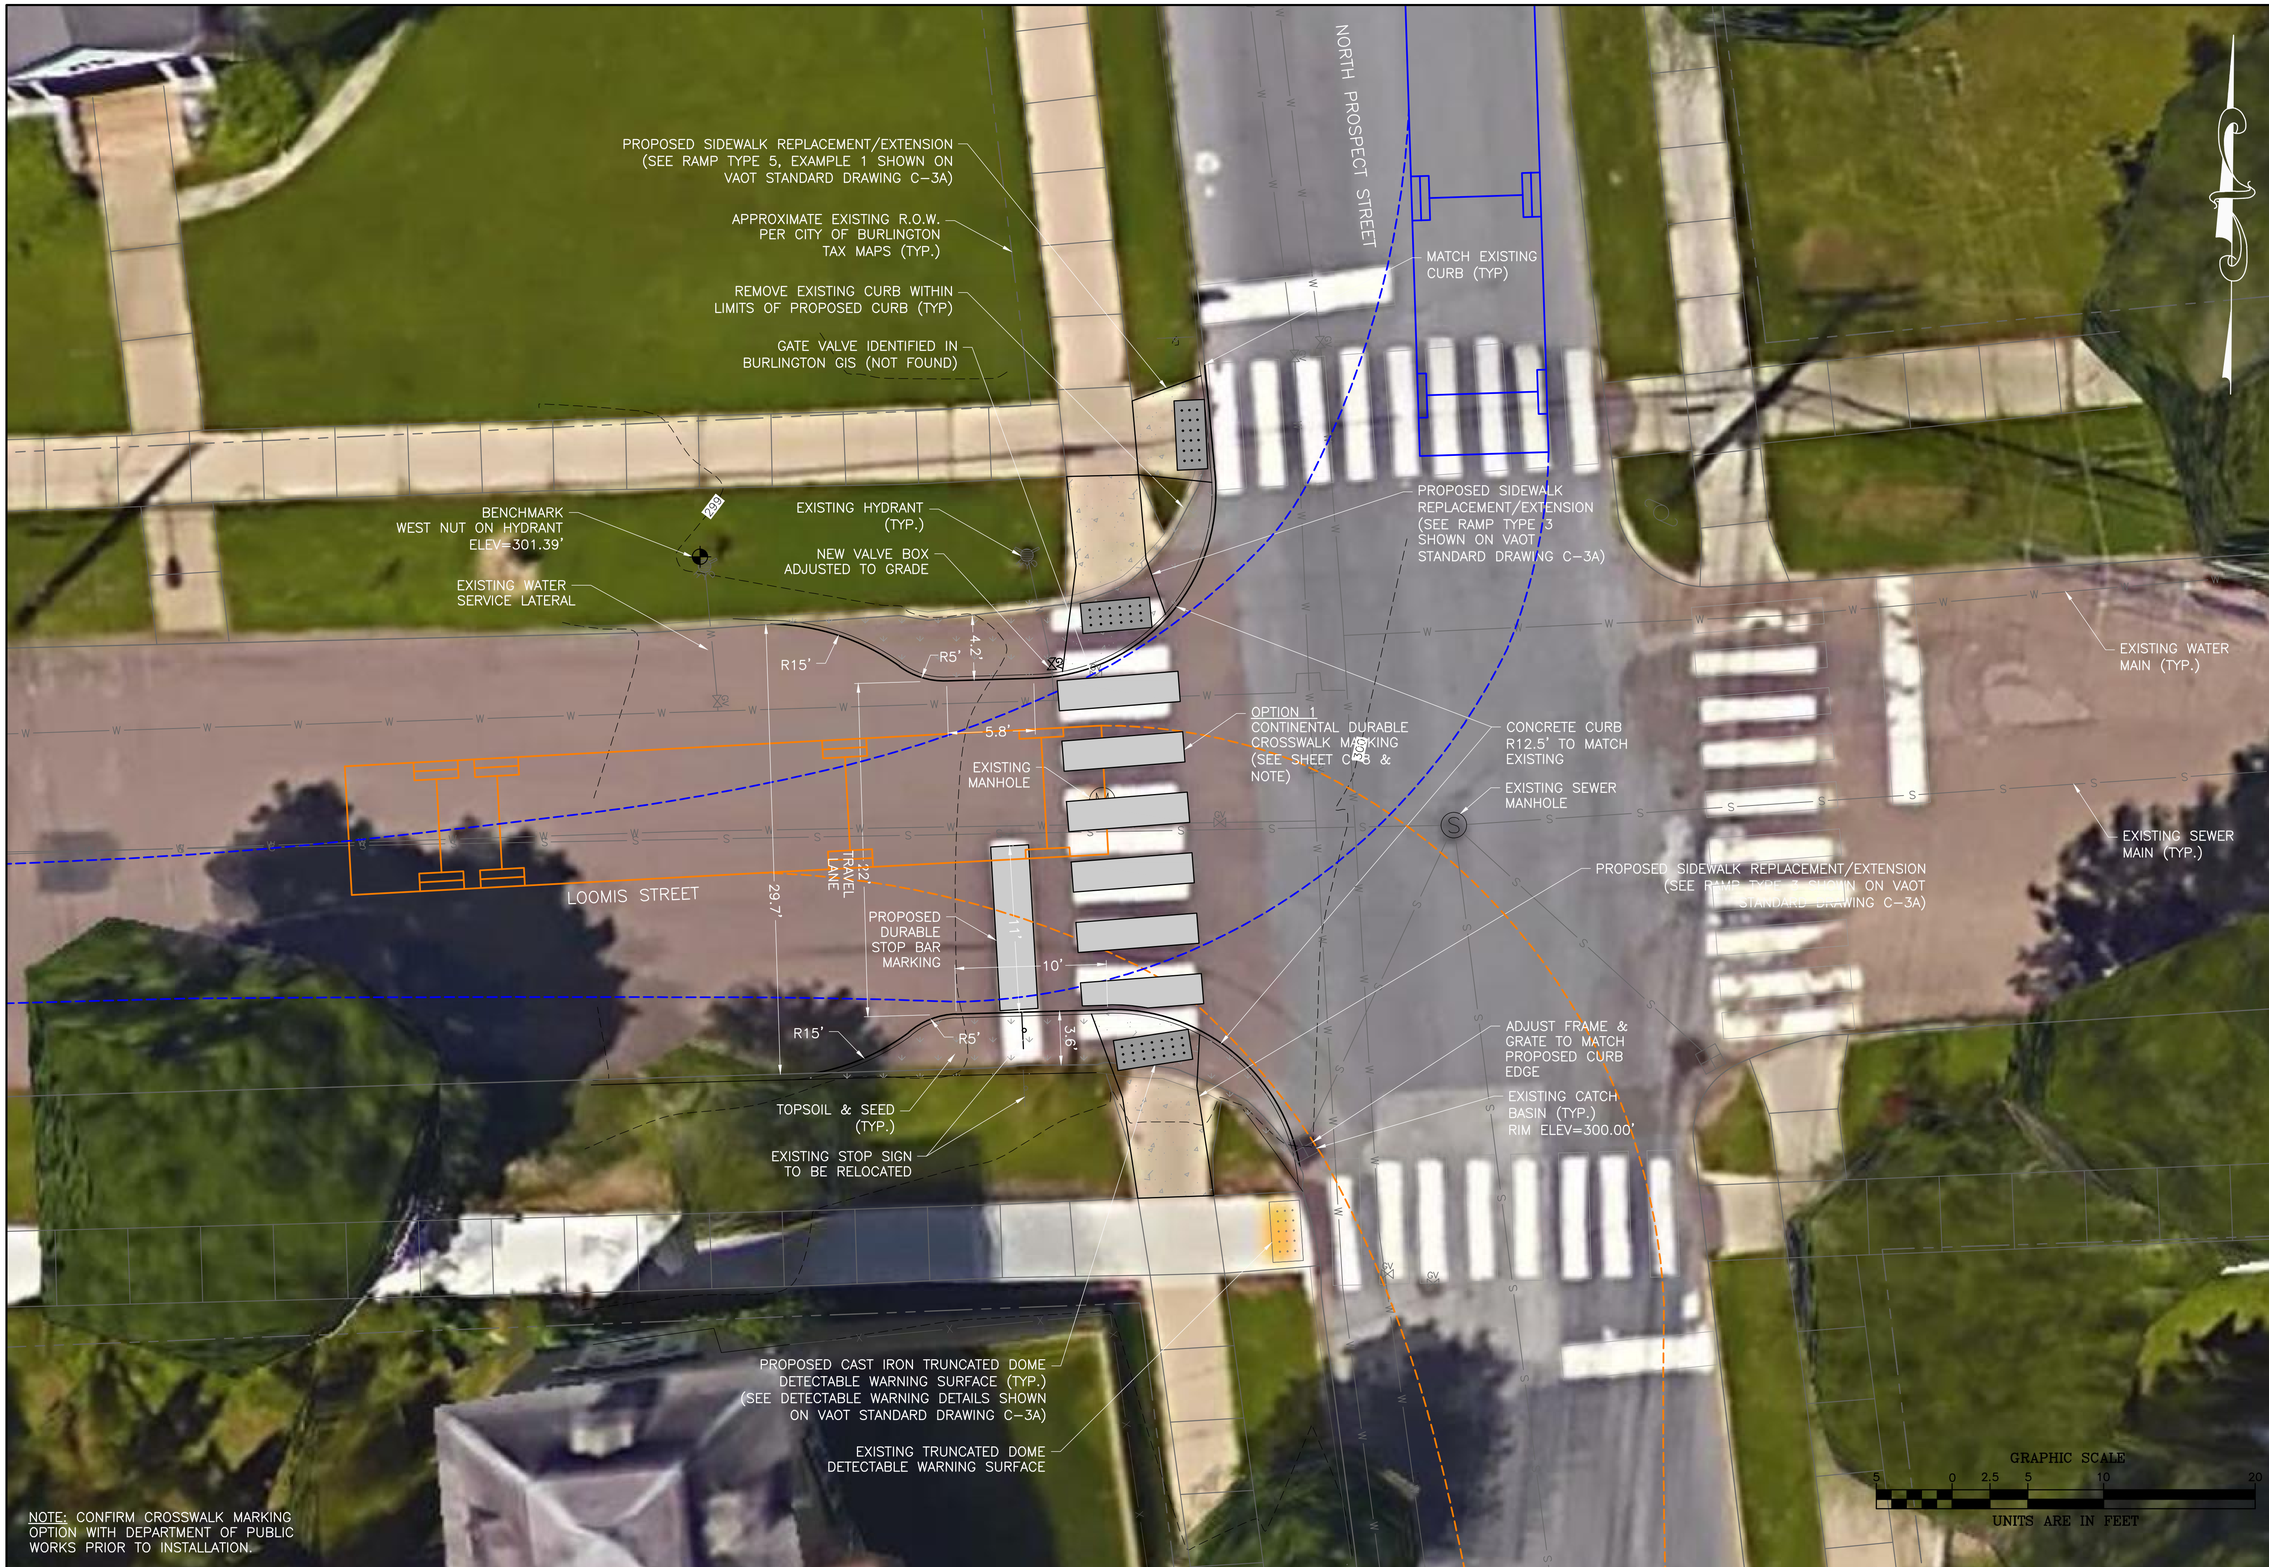

NOTE: CONFIRM CROSSWALK MARKING OPTION WITH DEPARTMENT OF PUBLIC WORKS PRIOR TO INSTALLATION.

I:\423222P Burlington Loomis St Traffic Calming\dwg\C23222SP05.dwg 6/29/2016 2:40 PM

DuBois & King inc.
ENGINEERING • PLANNING • MANAGEMENT • DEVELOPMENT
6 GREEN TREE DRIVE
SO. BURLINGTON, VT 05403
TEL: (802) 878-7661
FAX: (866) 783-7101
www.dubois-king.com
RANDOLPH, VT
SPRINGFIELD, VT
BEDFORD, NH
LACONIA, NH

© Copyright 2016 Dubois & King Inc.

PROFESSIONAL SEAL

STATE OF VERMONT LYMAN DAVID CONGER No. 7669 Civil LICENSED PROFESSIONAL ENGINEER

NO.	DATE	DESCRIPTION	BY	CK'D

CITY OF BURLINGTON DEPARTMENT OF PUBLIC WORKS

LOOMIS STREET TRAFFIC CALMING

SHEET TITLE

NORTH PROSPECT ST/LOOMIS ST SITE PLAN

DRAWN BY	DATE
GJO	JUN. 2016
CHECKED BY	D&K PROJECT #
LDC	423222P
PROJ. ENG.	D&K ARCHIVE #
LDC	

SHEET NUMBER

C-1

SHEET 1 OF 8

DuBois & King inc.
ENGINEERING • PLANNING • MANAGEMENT • DEVELOPMENT
6 GREEN TREE DRIVE
SO. BURLINGTON, VT 05403
TEL: (802) 878-7661
FAX: (866) 783-7101
www.dubois-king.com
RANDOLPH, VT
SPRINGFIELD, VT
BEDFORD, NH
LACONIA, NH

© Copyright 2016 Dubois & King Inc.

PROFESSIONAL SEAL

STATE OF VERMONT LAND DAVID C. KING No. 7668 Civil LICENSED PROFESSIONAL ENGINEER

NO.	DATE	DESCRIPTION	BY	CK'D

CITY OF BURLINGTON DEPARTMENT OF PUBLIC WORKS

LOOMIS STREET TRAFFIC CALMING

SHEET TITLE

WESTON ST/LOOMIS ST SITE PLAN

DRAWN BY	DATE
GJO	JUN. 2016
CHECKED BY	D&K PROJECT #
LDC	423222P
PROJ. ENG.	D&K ARCHIVE #
LDC	

SHEET NUMBER

C-3

SHEET 3 OF 8

I:\423222P Burlington Loomis St Traffic Calming\dwg\C23225P05.dwg 6/29/2016 2:40 PM

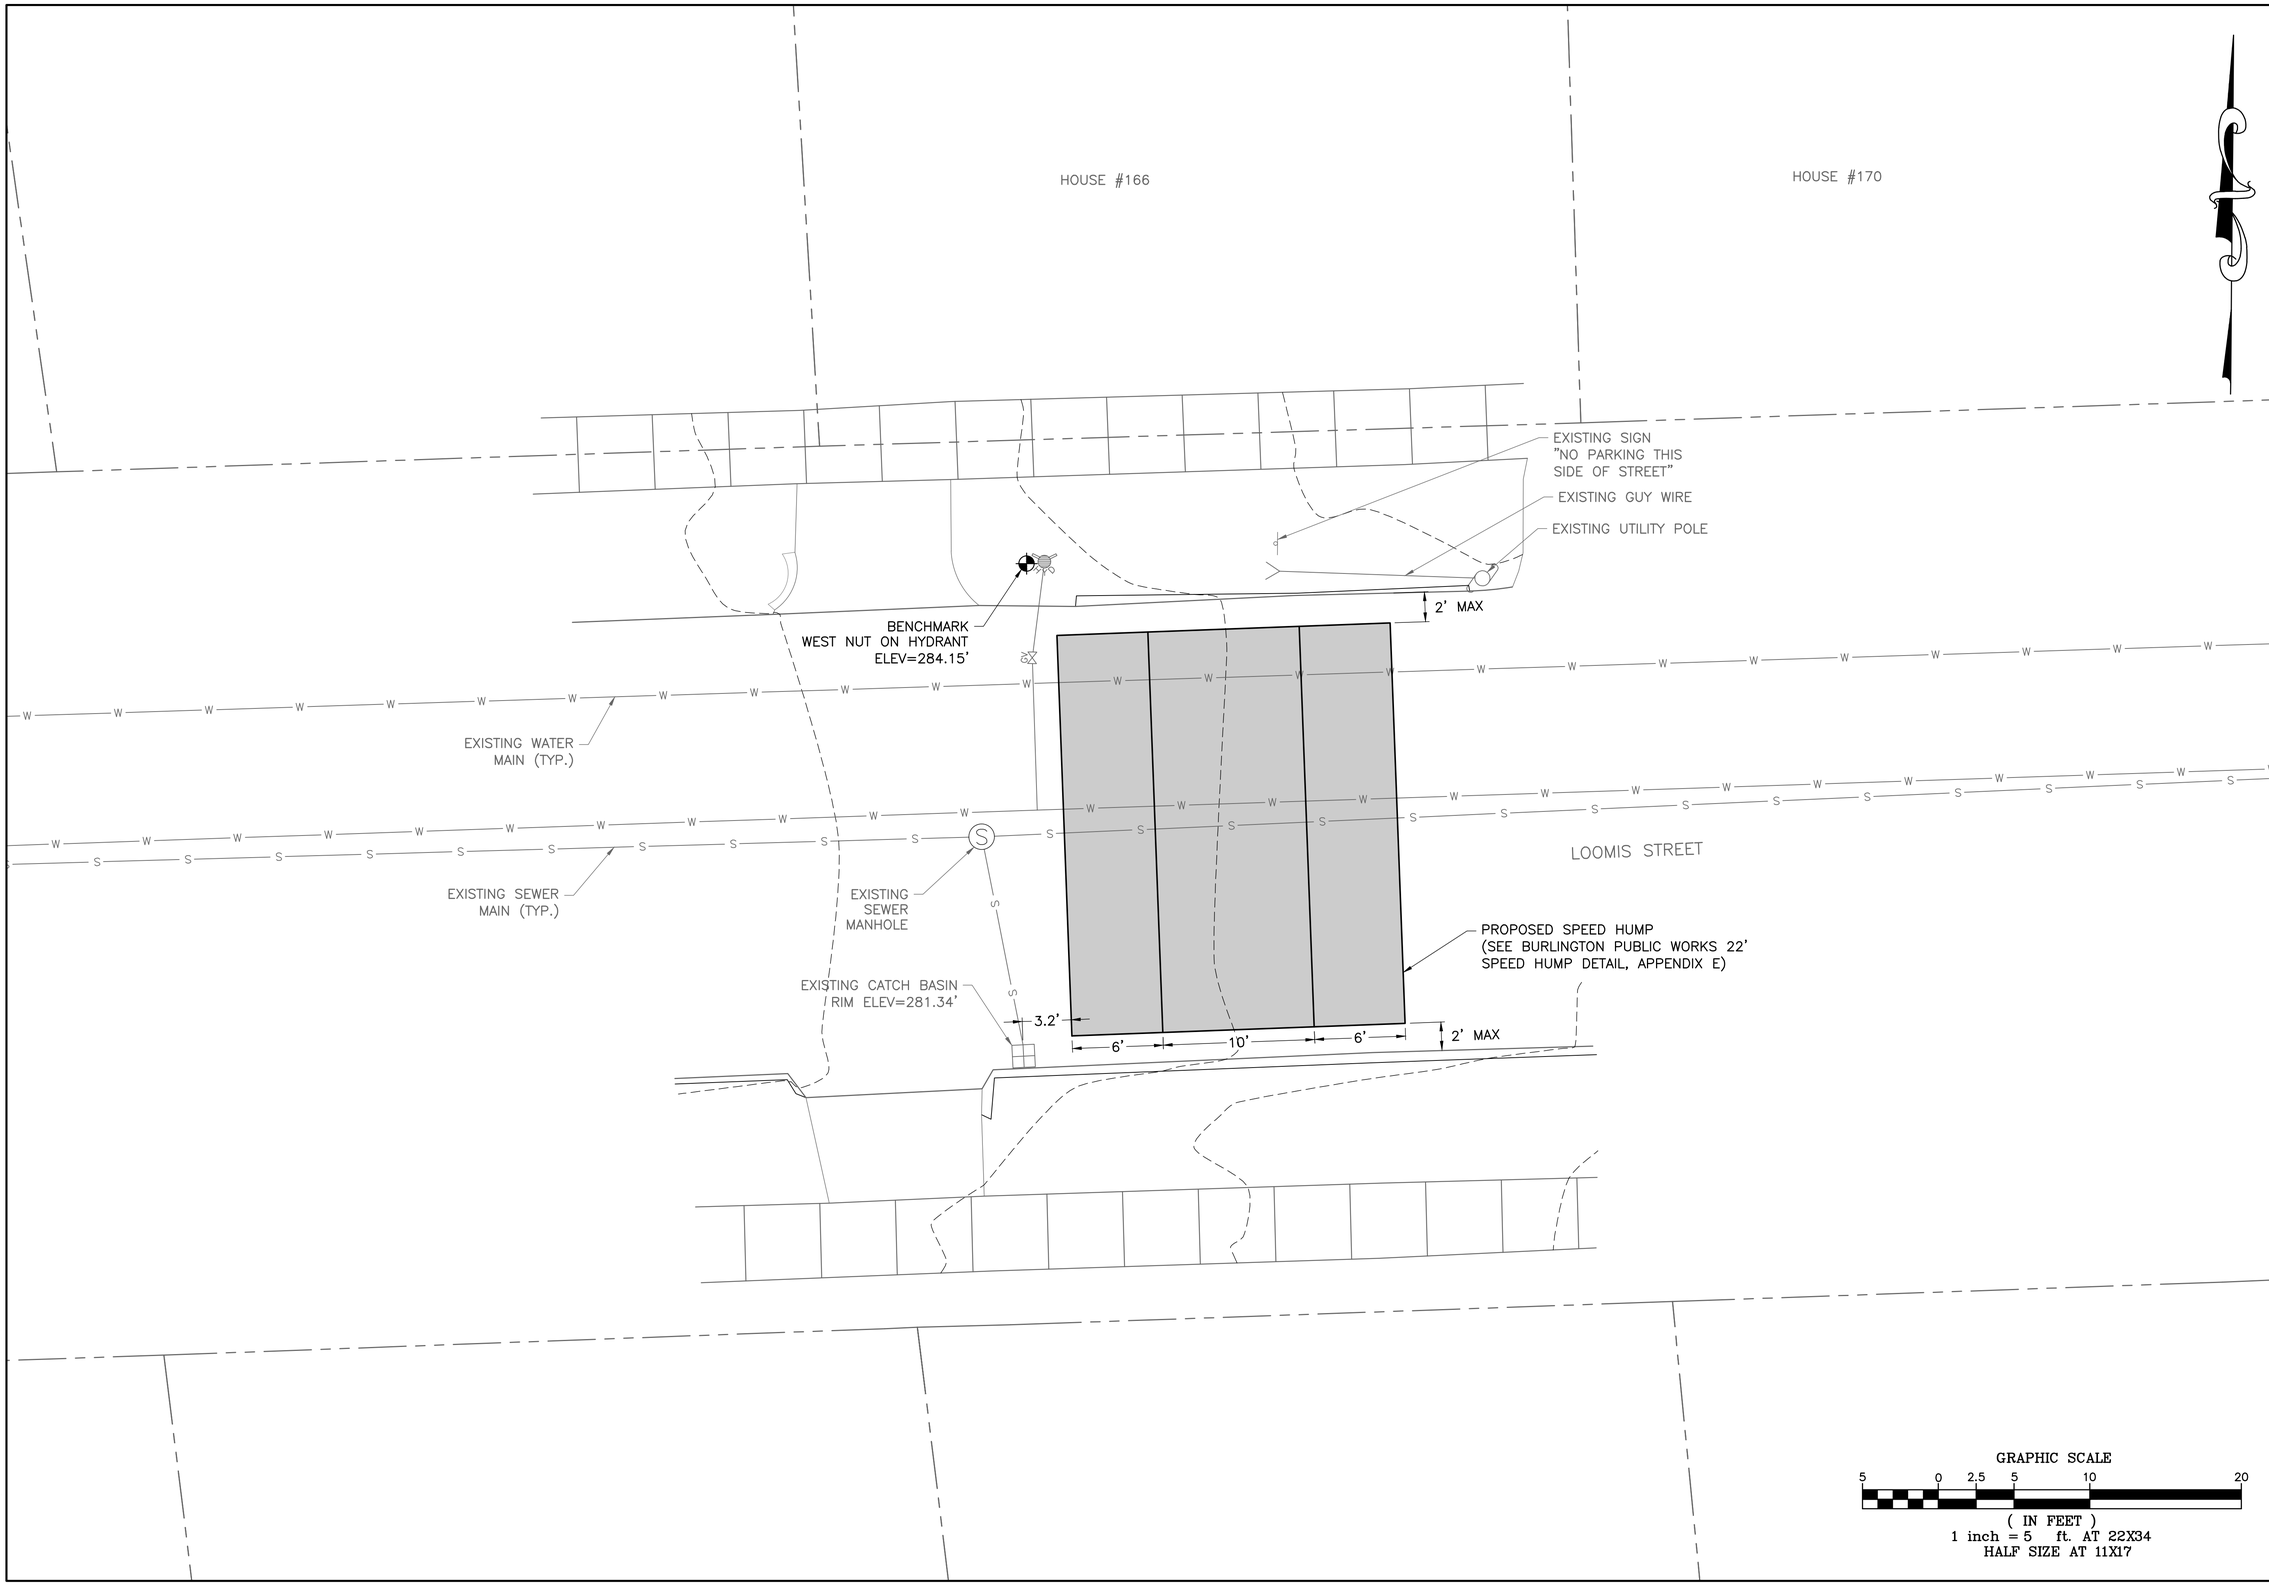

DuBois & King inc.
ENGINEERING • PLANNING •
MANAGEMENT • DEVELOPMENT
6 GREEN TREE DRIVE
SO. BURLINGTON, VT 05403
TEL: (802) 878-7661
FAX: (866) 783-7101
www.dubois-king.com
RANDOLPH, VT
SPRINGFIELD, VT
BEDFORD, NH
LACONIA, NH
© Copyright 2016 Dubois & King Inc.

PROFESSIONAL SEAL

STATE OF VERMONT
LYMAN DAVID CORNING
No. 7669
Civil
LICENSED
PROFESSIONAL ENGINEER

NO.	DATE	DESCRIPTION	BY	CK'D

CITY OF BURLINGTON DEPARTMENT OF PUBLIC WORKS

LOOMIS STREET TRAFFIC CALMING

SHEET TITLE

LOOMIS ST SPEED HUMP SITE PLAN

DRAWN BY	DATE
GJO	JUN. 2016
CHECKED BY	D&K PROJECT #
LDC	423222P
PROJ. ENG.	D&K ARCHIVE #
LDC	

SHEET NUMBER

C-7

I:\423222P Burlington Loomis St Traffic Calming\dwg\C23222SP05.dwg 6/29/2016 2:40 PM