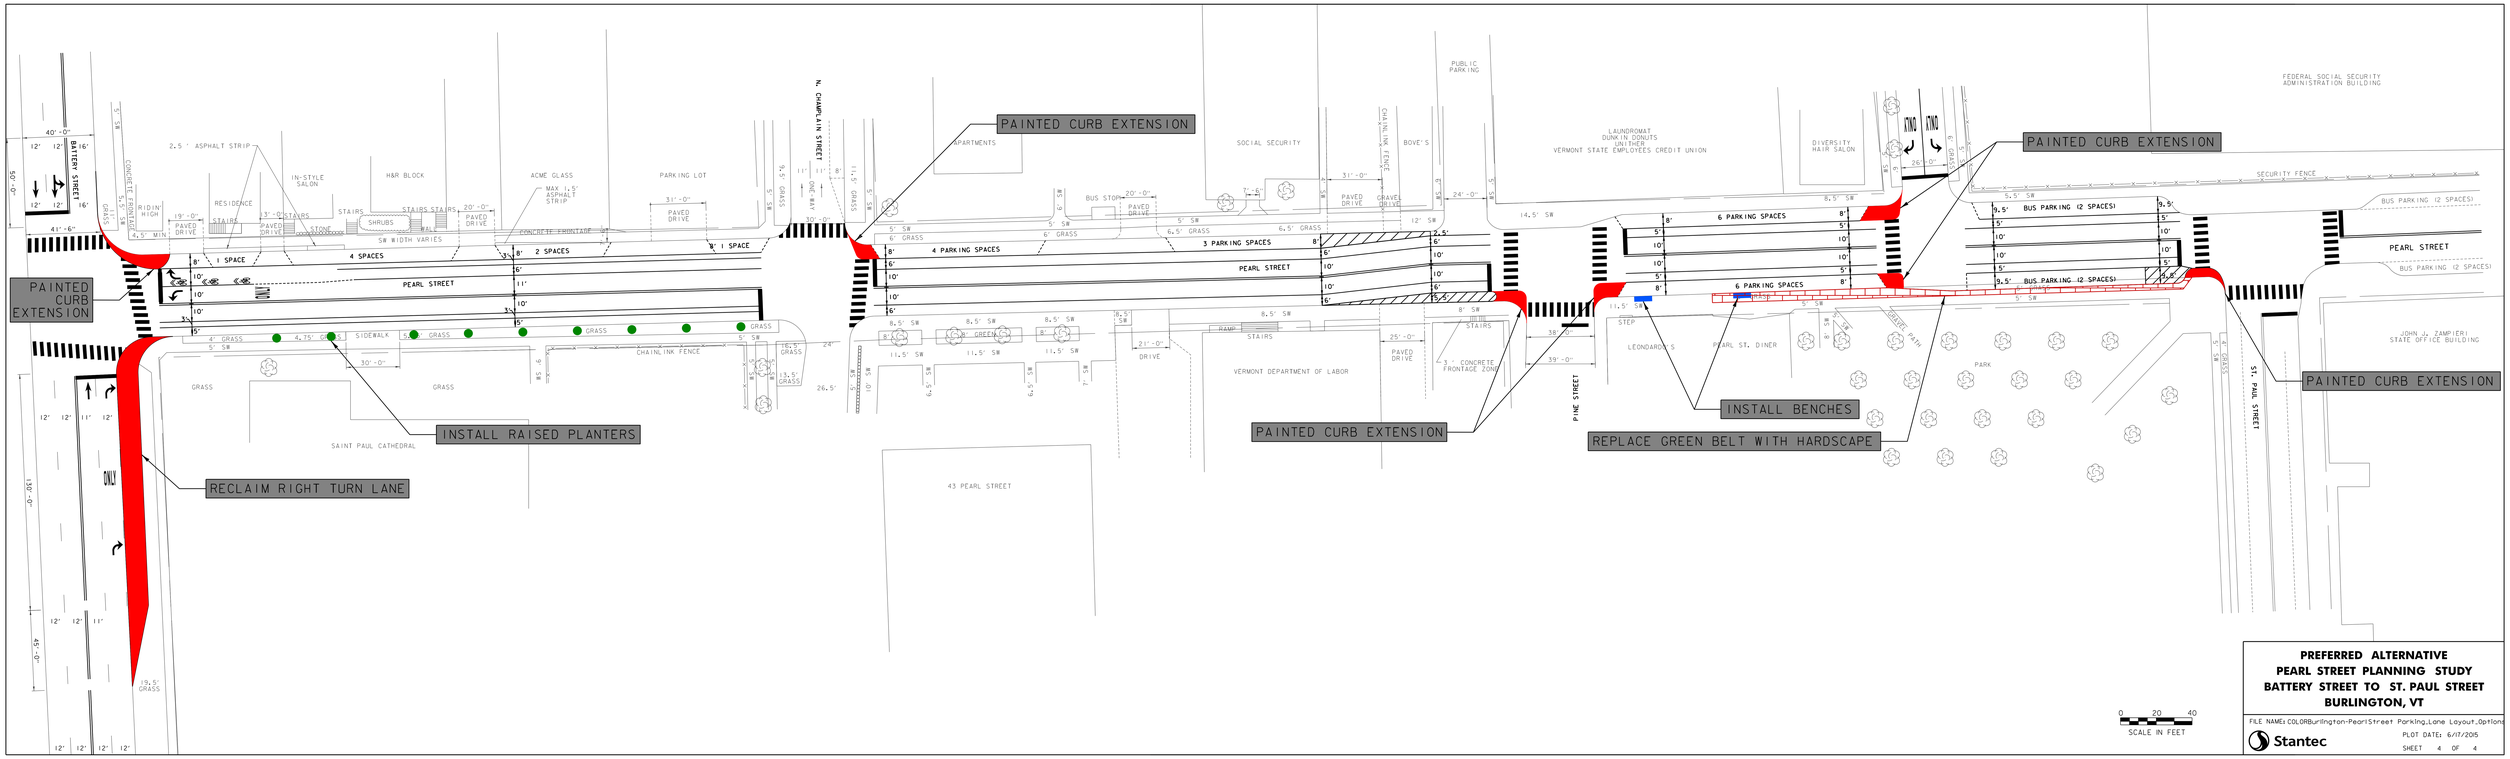

PREFERRED ALTERNATIVE
PEARL STREET PLANNING STUDY
BATTERY STREET TO ST. PAUL STREET
BURLINGTON, VT

FILE NAME: COLORBurlington-PearlStreet Parking,Lane Layout,Options

Stantec

PLOT DATE: 6/17/2015

SHEET 4 OF 4