Colchester Avenue Sidepath

Concept 2

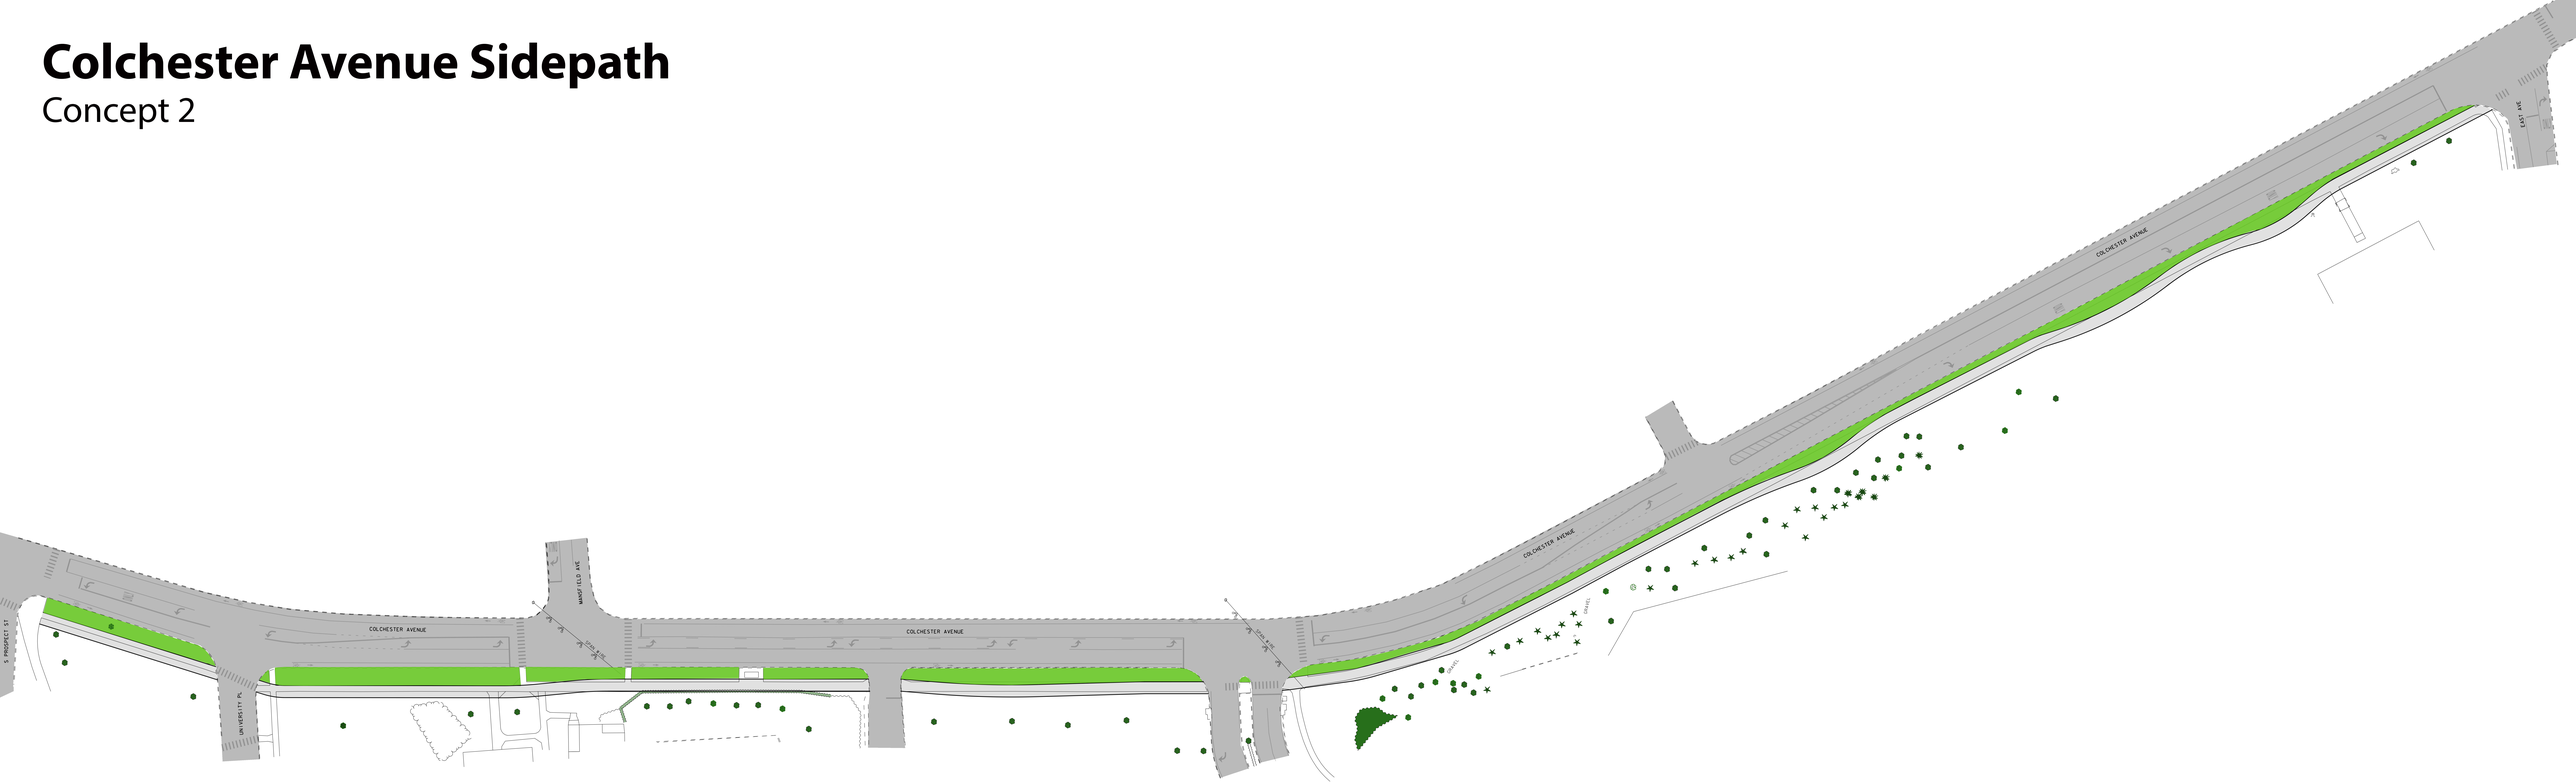

DuBois & King INC.

N

SCALE 1" = 30'-0"

30 0 30