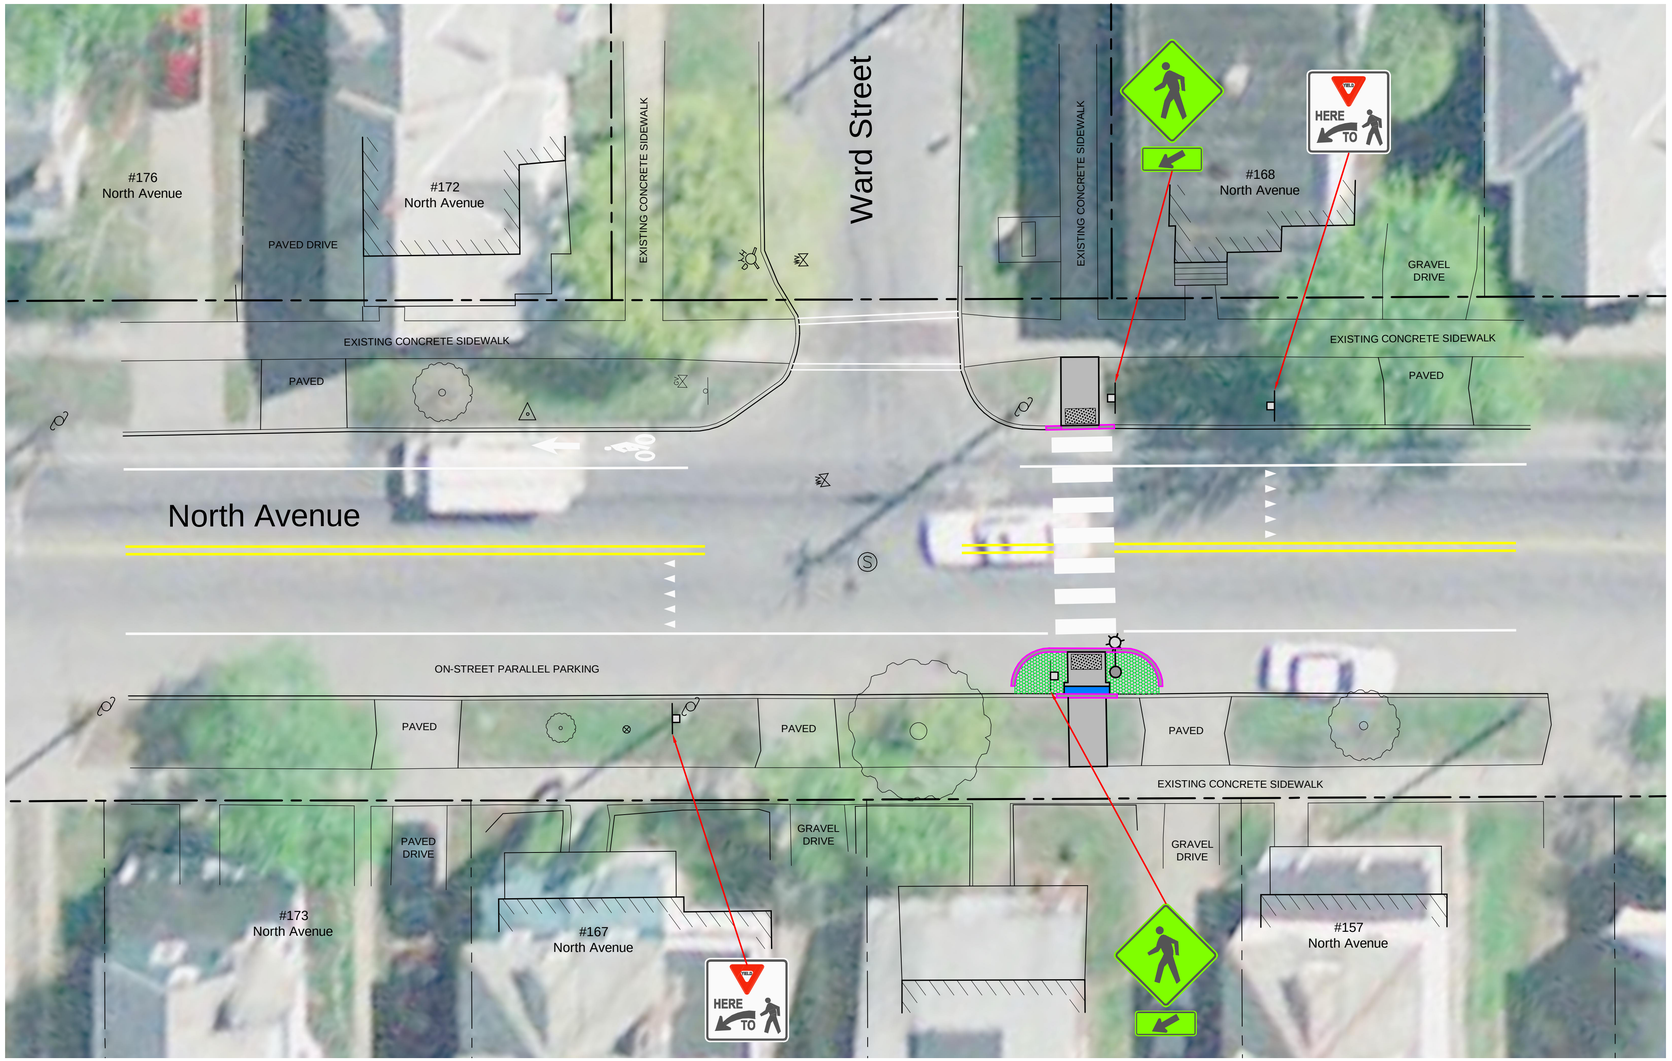

GRAPHIC SCALE

10 0 5 10 20 40

(in feet)
1 inch = 10 ft.

CONCEPTUAL PLANS
July 21, 2016

PROJECT NAME:	Burlington TAP TA15 (1) North Avenue Unsignalized Crosswalks
PROJECT #: 16026	DATE: JUNE 21, 2016
PROJECT LEADER: RD	DRAWN BY: WH
DESIGNED BY: RD	CHECKED BY: RD
PROPOSED LAYOUT	SHEET OF

Lamoureux & Dickinson
Consulting Engineers, Inc.
14 Morse Drive, Essex, VT 05452
802-878-4450 www.LDengineering.com

P:\2016\16026\dwg\16026-01 Ward St Cover.dwg, 7/27/2016 1:53:57 PM

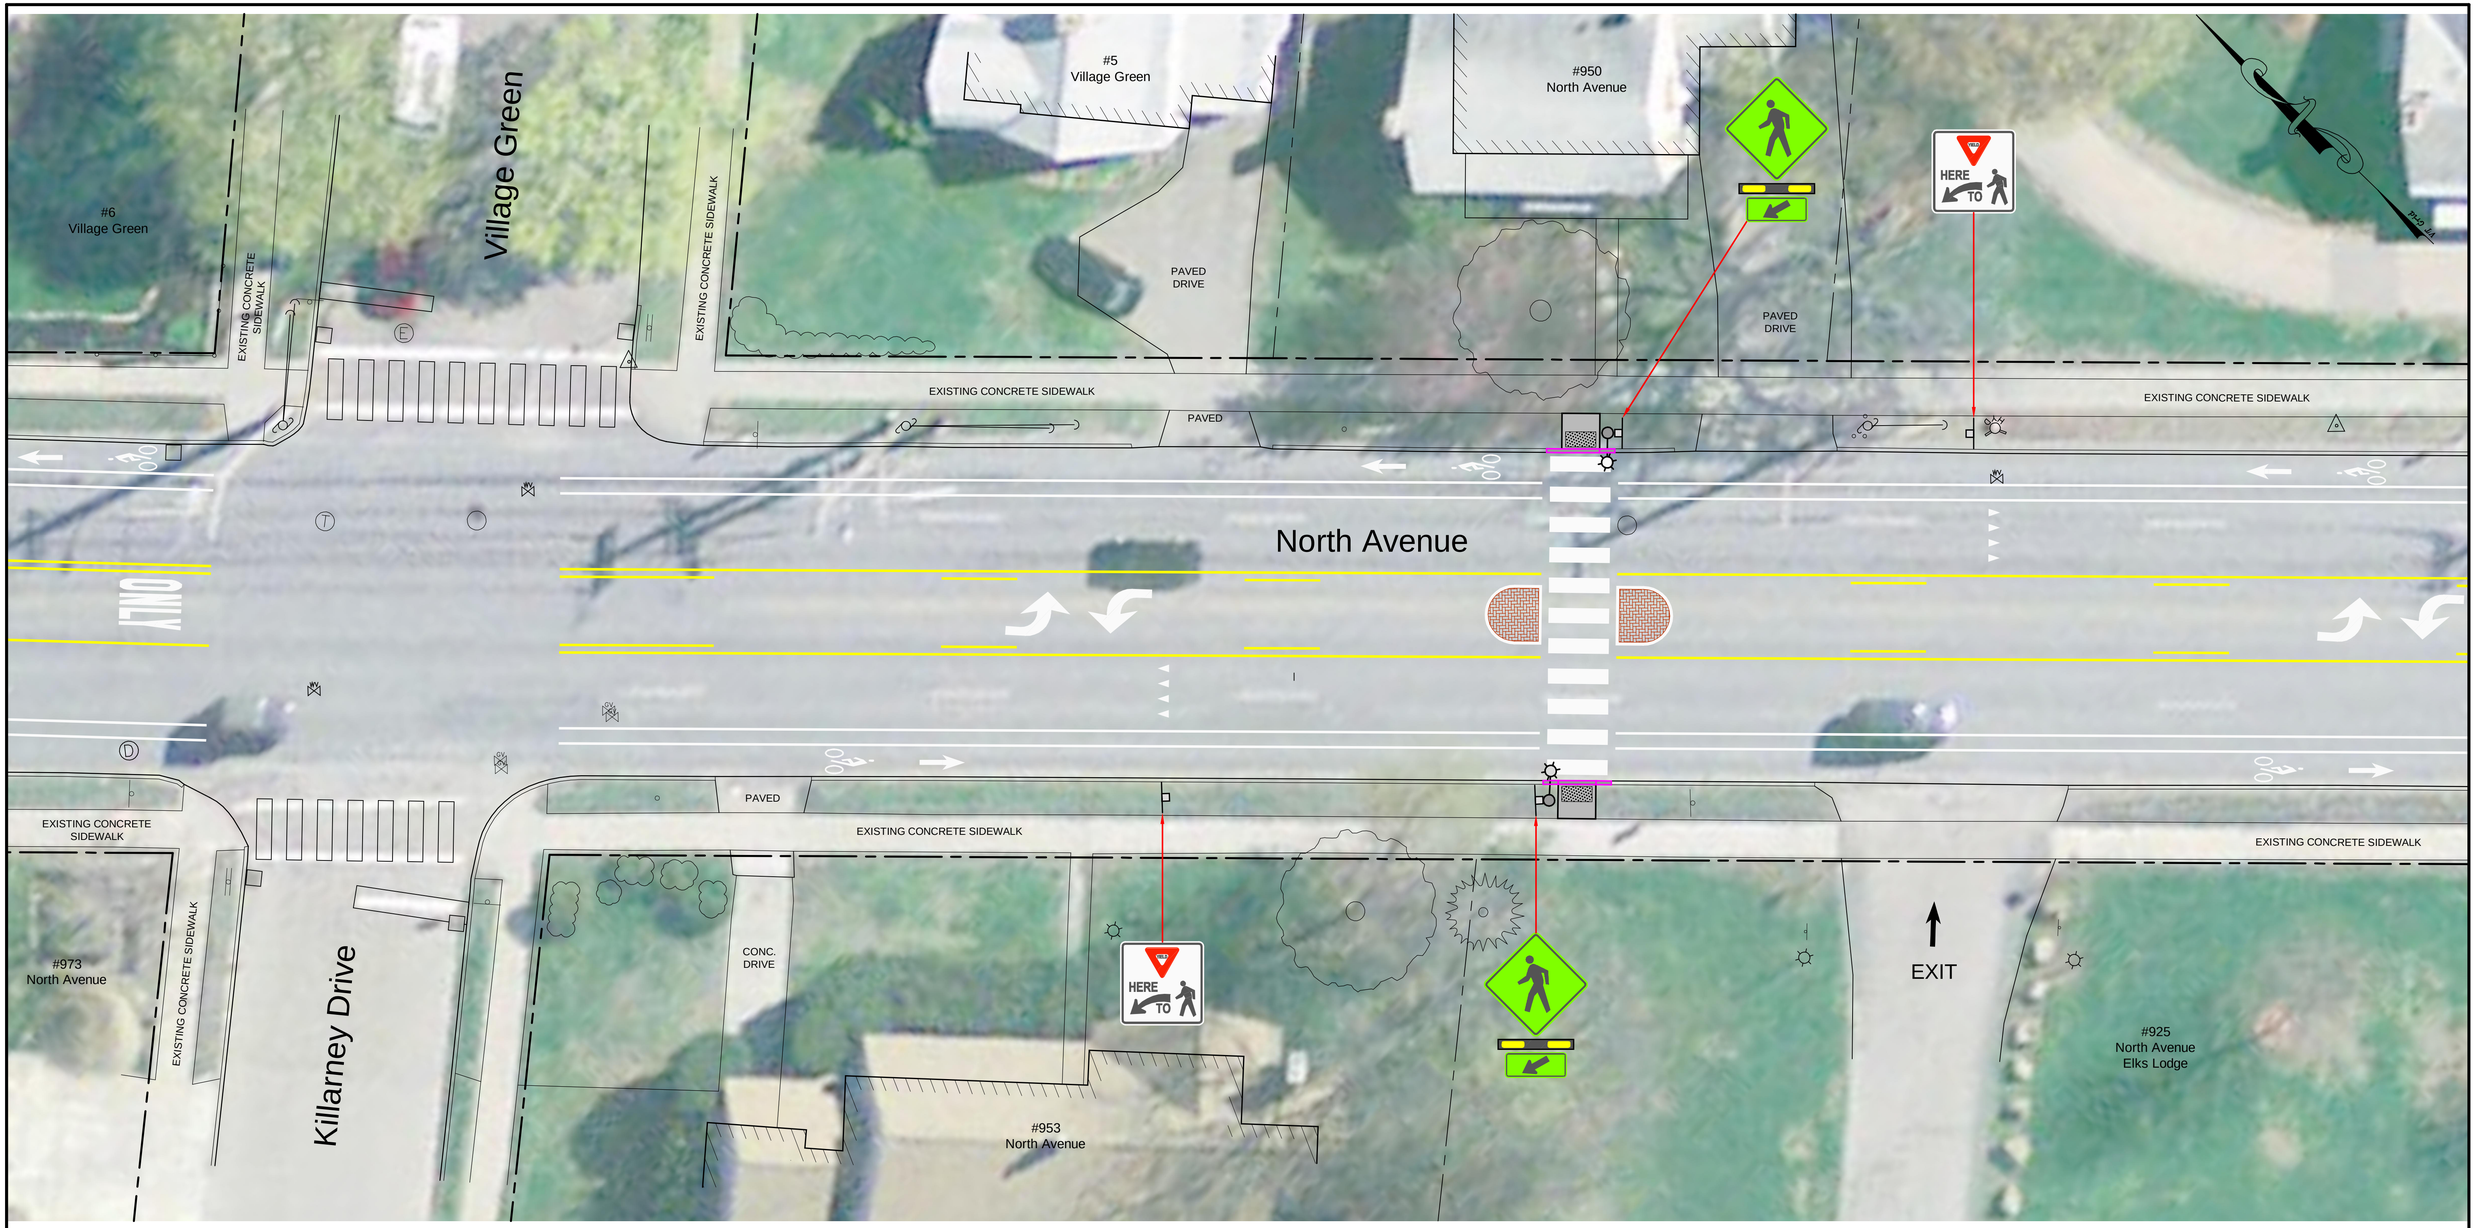

GRAPHIC SCALE

10 0 5 10 20 40

(in feet)
1 inch = 10 ft.

CONCEPTUAL PLANS
July 21, 2016

PROJECT NAME:	Burlington TAP TA15 (1) North Avenue Unsignalized Crosswalks
PROJECT #: 16026	DATE: JUNE 21, 2016
PROJECT LEADER: RD	DRAWN BY: WH
DESIGNED BY: RD	CHECKED BY: RD
PROPOSED LAYOUT	SHEET OF

Lamoureux & Dickinson
Consulting Engineers, Inc.
14 Morse Drive, Essex, VT 05452
802-878-4450 www.LDengineering.com

P:\2016\16026\dwg\16026-03 killarney-Village Green Color.dwg, 7/27/2016 9:27:09 AM

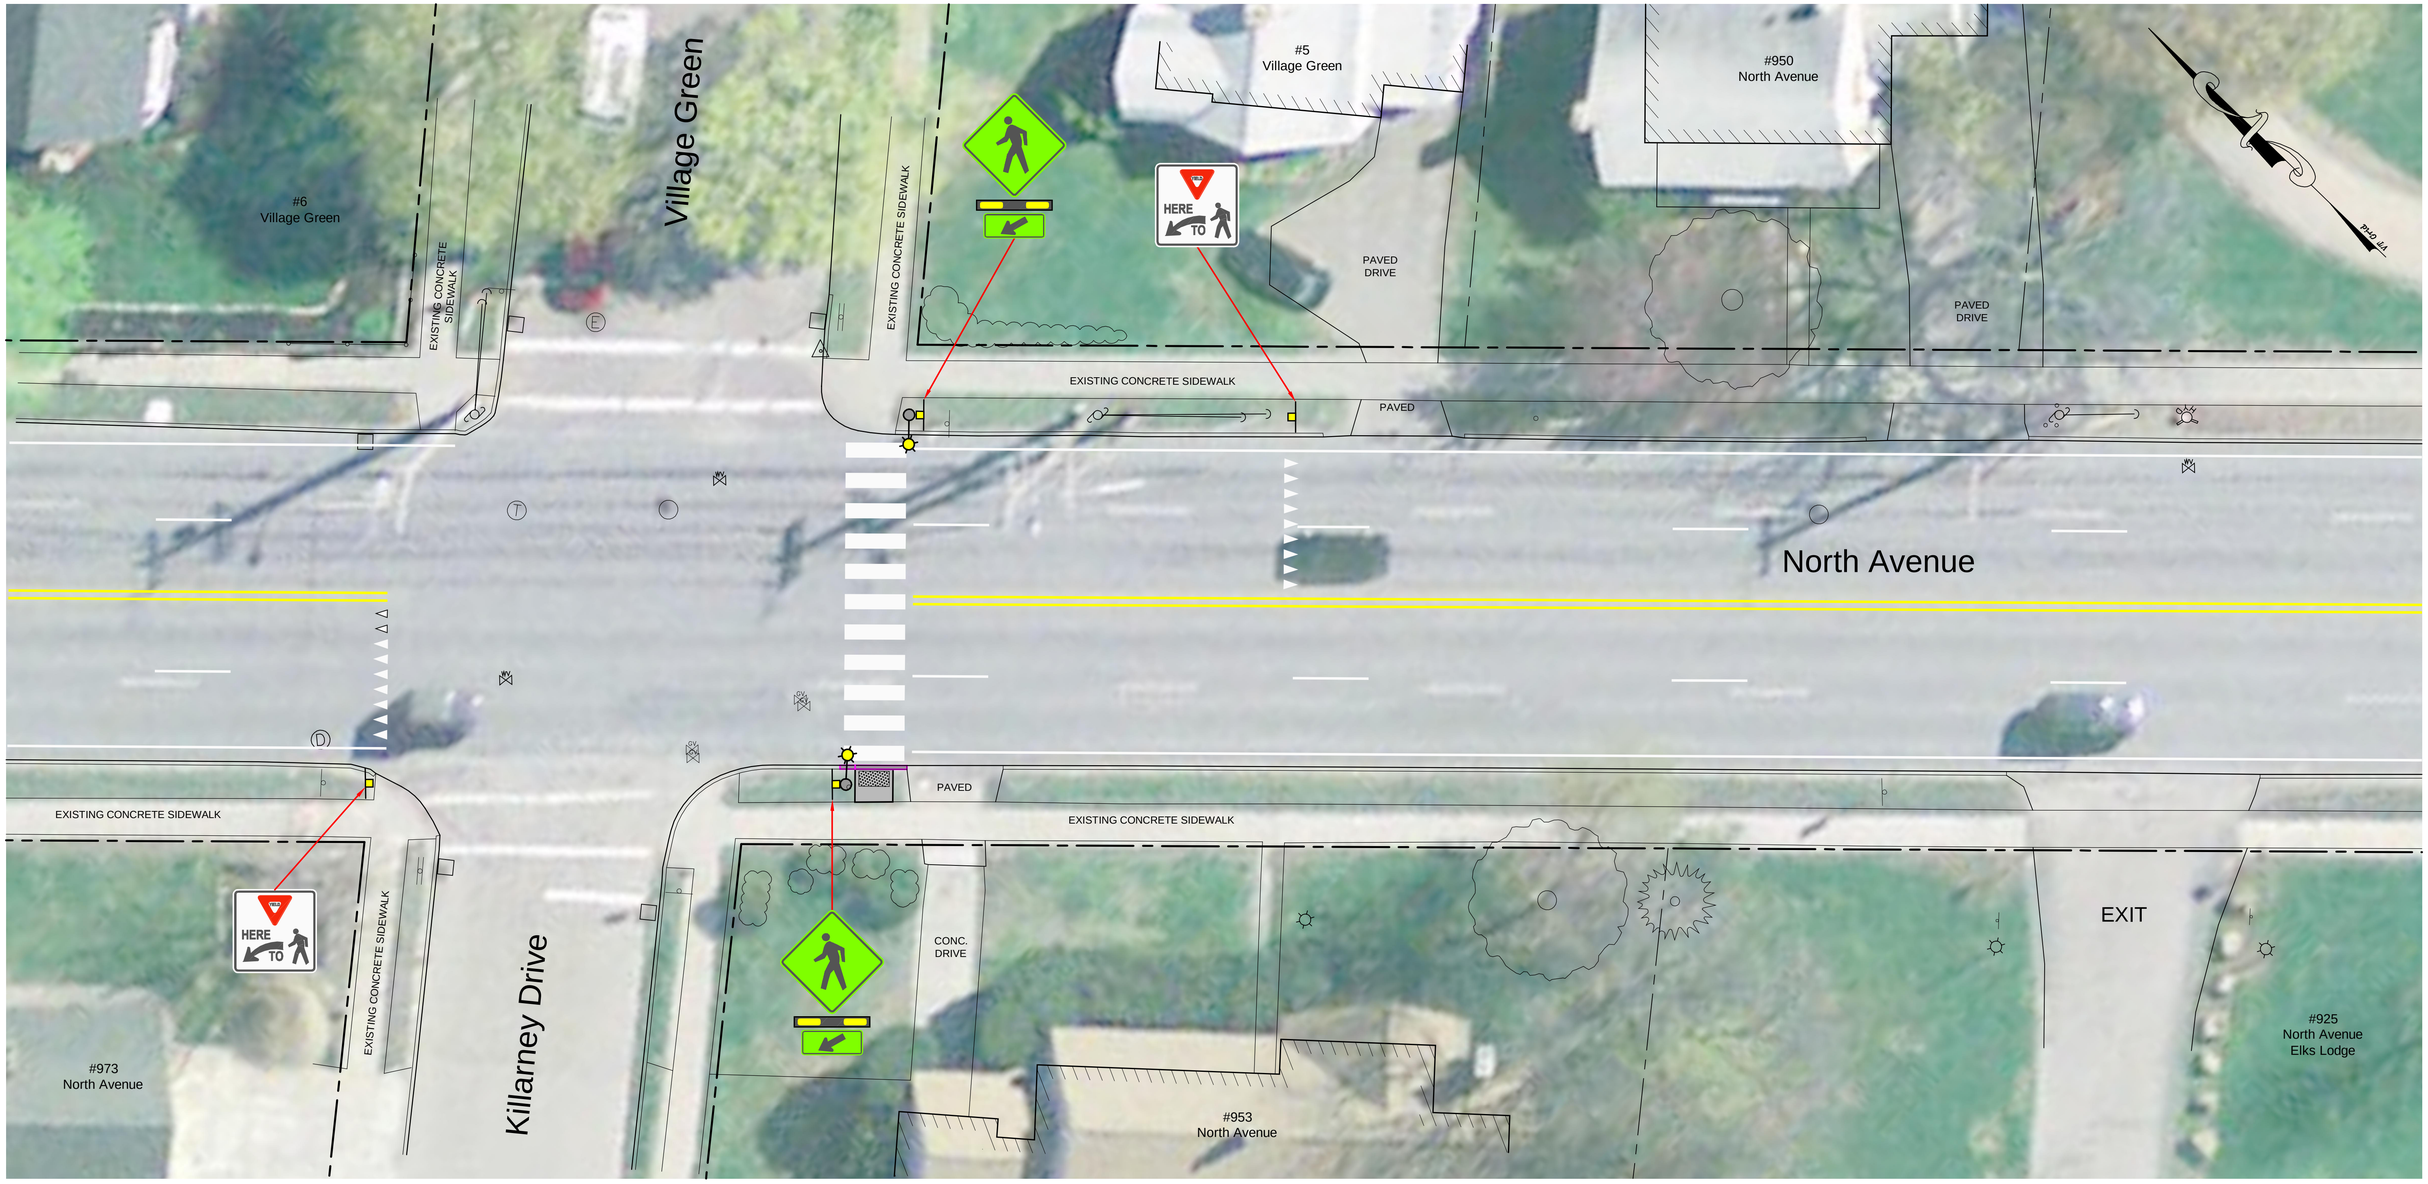

GRAPHIC SCALE

10 0 5 10 20 40

(in feet)
1 inch = 10 ft.

ALTERNATE PLAN FOR
4-LANE ROADWAY

CONCEPTUAL PLANS
July 21, 2016

Lamoureux & Dickinson
Consulting Engineers, Inc.
14 Morse Drive, Essex, VT 05452
802-878-4450 www.LDengineering.com

PROJECT NAME:	Burlington TAP TA15 (1) North Avenue Unsignalized Crosswalks
PROJECT #: 16026	DATE: JUNE 21, 2016
PROJECT LEADER: RD	DRAWN BY: WH
DESIGNED BY: RD	CHECKED BY: RD
PROPOSED LAYOUT	SHEET OF

P:\2016\16026\dwg\16026-SSA Killarney-Village Green Color.dwg, 7/27/2016 9:53:42 AM

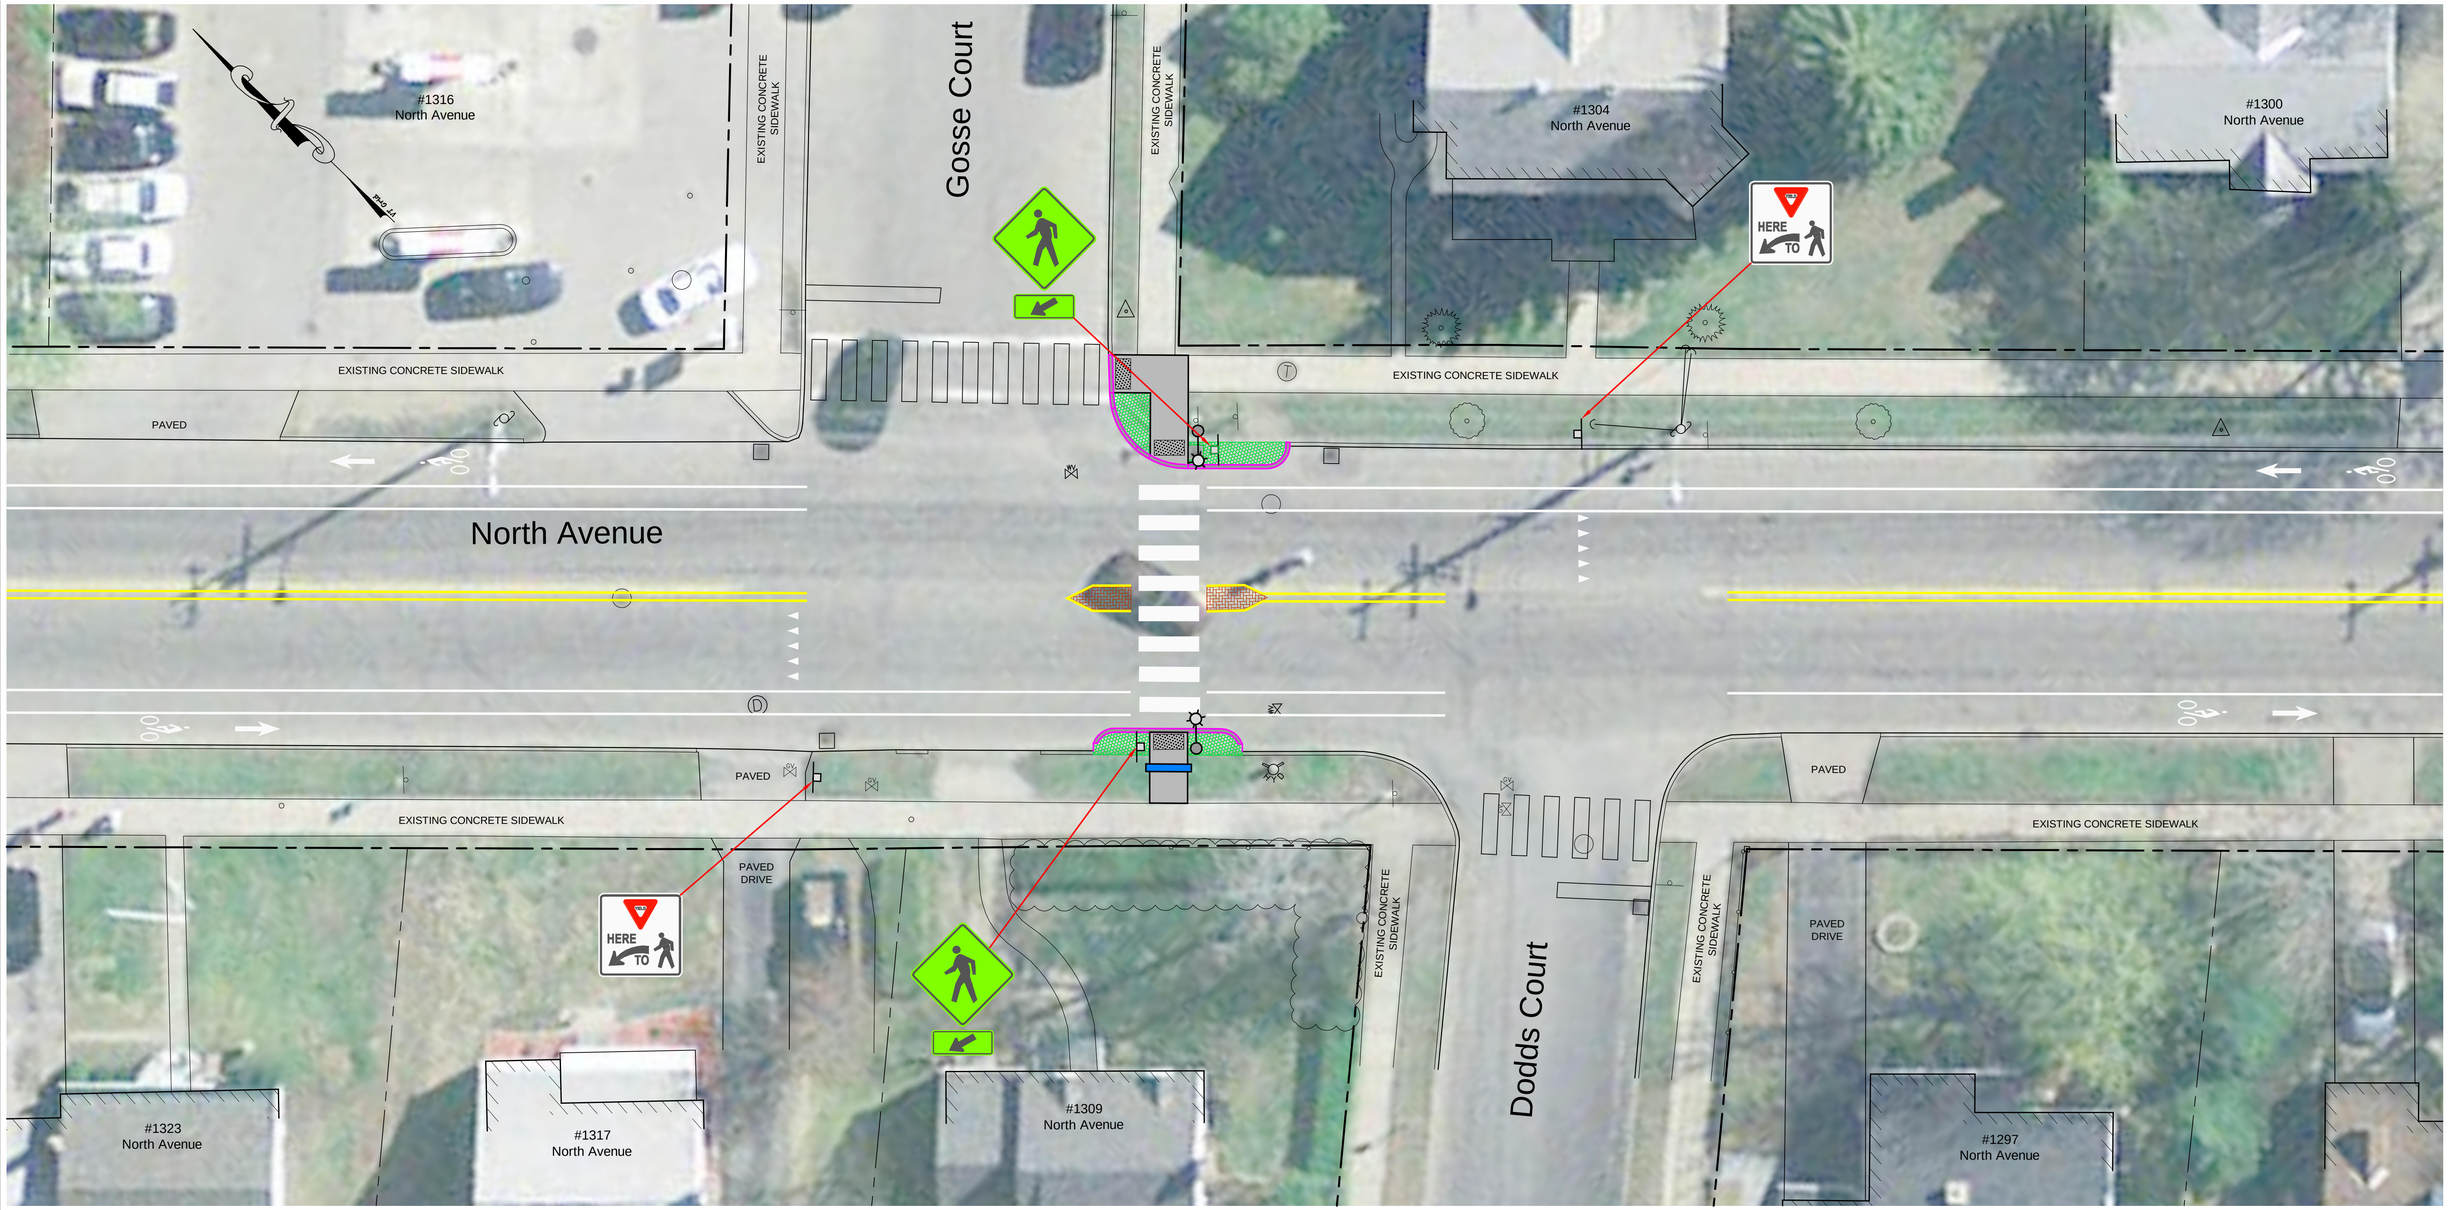

GRAPHIC SCALE

20 0 10 20 40 80

(in feet)
1 inch = 20 ft.

CONCEPTUAL PLANS
July 21, 2016

PROJECT NAME:	Burlington TAP TA15 (1) North Avenue Unsignalized Crosswalks
PROJECT #: 16026	DATE: JUNE 21, 2016
PROJECT LEADER: RD	DRAWN BY: WH
DESIGNED BY: RD	CHECKED BY: RD
PROPOSED LAYOUT	SHEET OF

Lamoureux & Dickinson
Consulting Engineers, Inc.
14 Morse Drive, Essex, VT 05452
802-878-4450 www.LDengineering.com

P:\2016\16026\dwg\16026-S4 Gosse Ct Color.dwg, 7/27/2016 1:25:34 PM

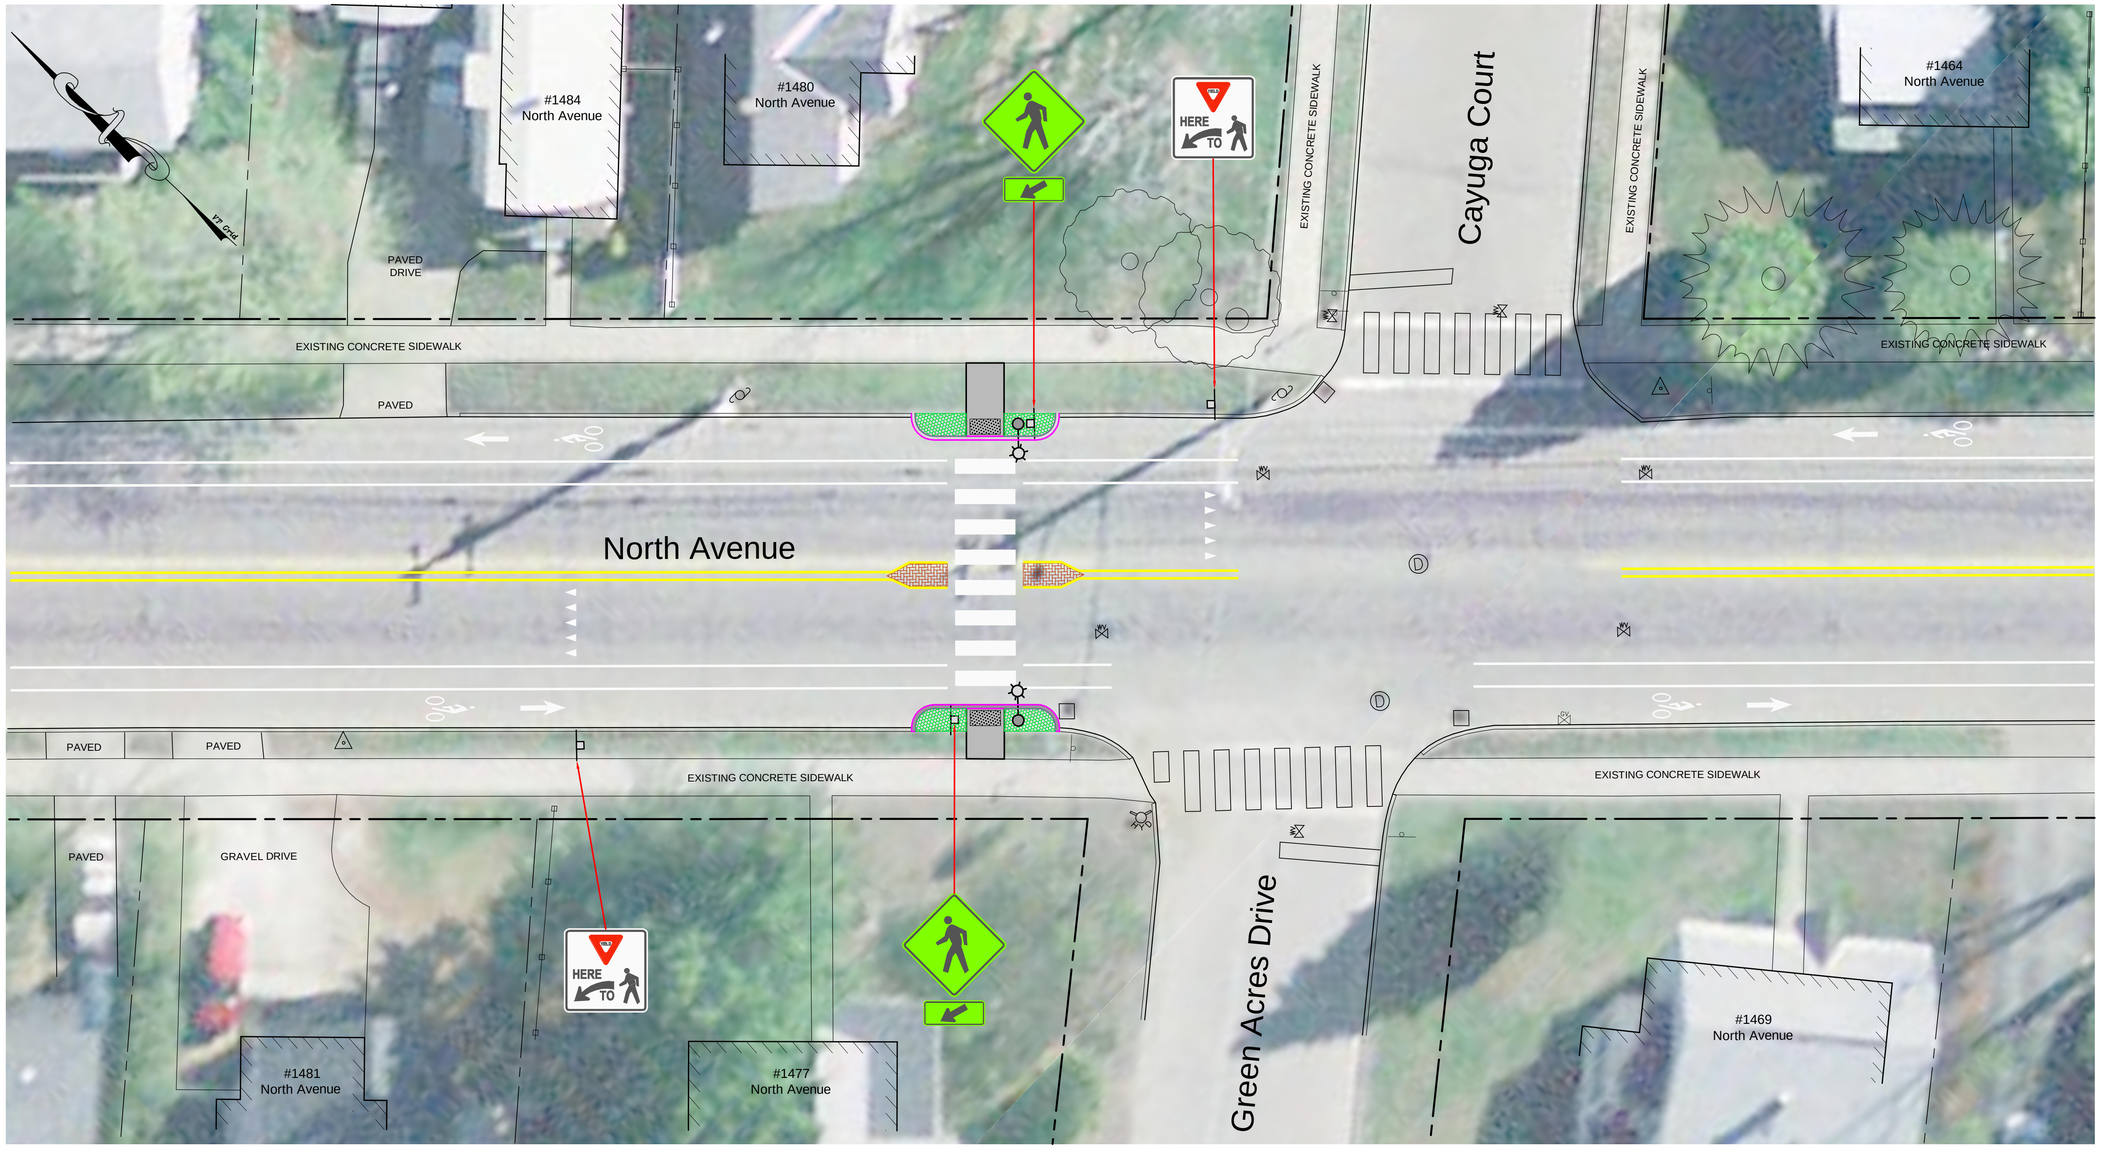

GRAPHIC SCALE

20 0 10 20 40 80

(in feet)
1 inch = 20 ft.

CONCEPTUAL PLANS
July 21, 2016

PROJECT NAME:	Burlington TAP TA15 (1) North Avenue Unsignalized Crosswalks
PROJECT #: 16026	DATE: JUNE 21, 2016
PROJECT LEADER: RD	DRAWN BY: WH
DESIGNED BY: RD	CHECKED BY: RD
PROPOSED LAYOUT	SHEET OF

Lamoureux & Dickinson
Consulting Engineers, Inc.
14 Morse Drive, Essex, VT 05452
802-878-4450 www.LDengineering.com

P:\2016\16026\dwg\16026-05 Cayuga-Green Ac Color.dwg, 7/27/2016 9:39:37 AM