DO NOT SCALE THIS DRAWING
Follow Figures Carefully.

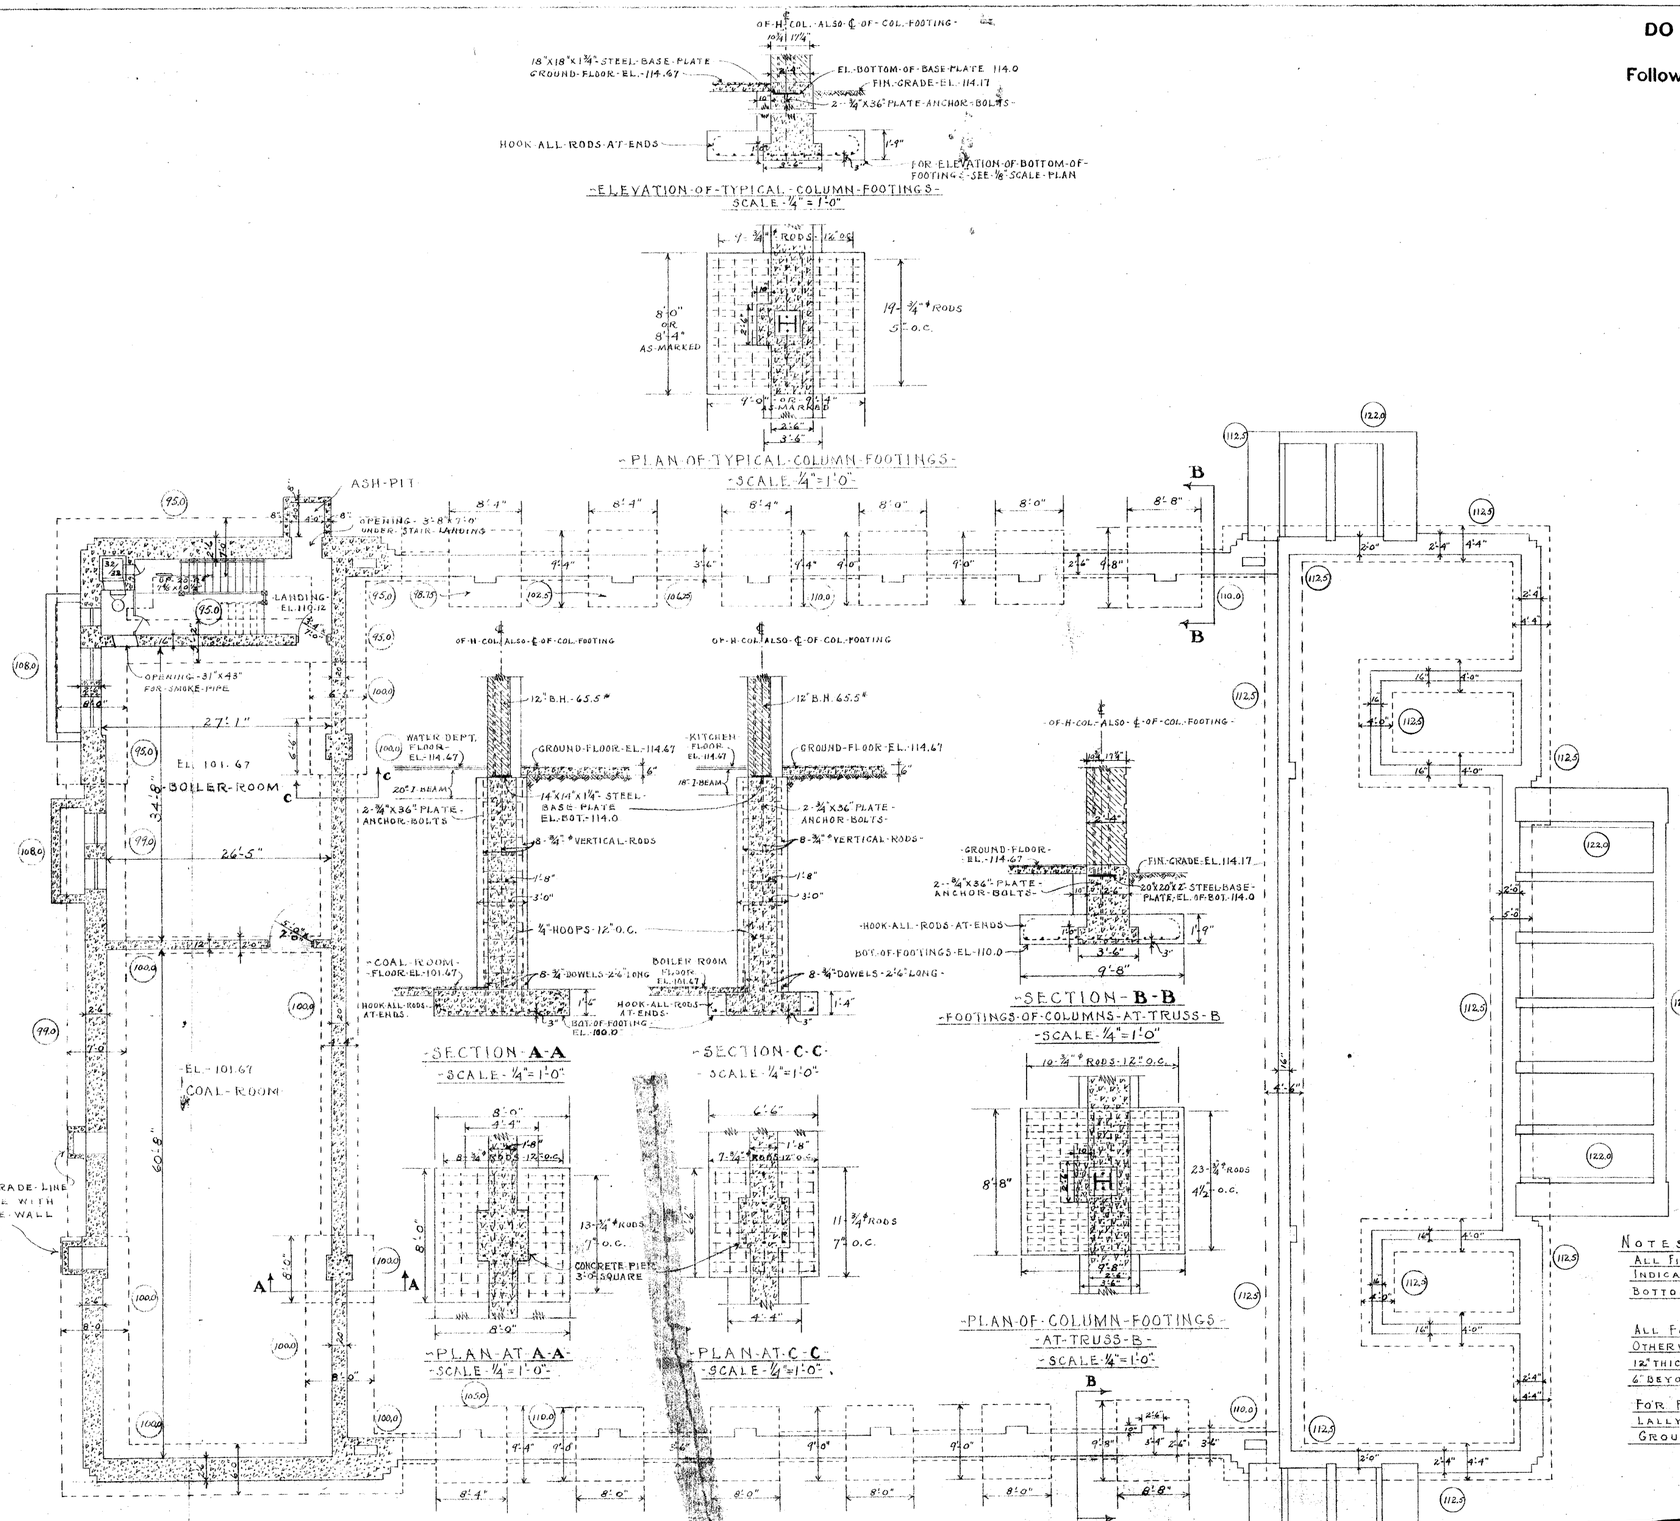

NOTES

ALL FIGURES IN CIRCLES INDICATE THE ELEVATION OF BOTTOM OF FOOTINGS

ALL FOOTINGS UNLESS OTHERWISE SHOWN TO BE 12" THICK AND TO PROJECT 6" BEYOND WALLS ABOVE

FOR FOOTINGS OF INTERIOR LALLY COLUMNS - SEE GROUND FLOOR PLAN

OWNER	City of Burlington Memorial Auditorium
TOWN	Burlington Vermont
DATE	3/18/1927
PROJECT	564
DRAWN BY	H.R.W.
CHECKED BY	F.L.A.
TRACED BY	
PRINTED BY	R.C.W.
SHEET No.	
TOTAL No. SHEETS	
SET NO.	
TOTAL No. SETS	

TO-MARCH-18-1927-

2

FRANK LYMAN AUSTIN
ARCHITECT,
BURLINGTON, VERMONT.