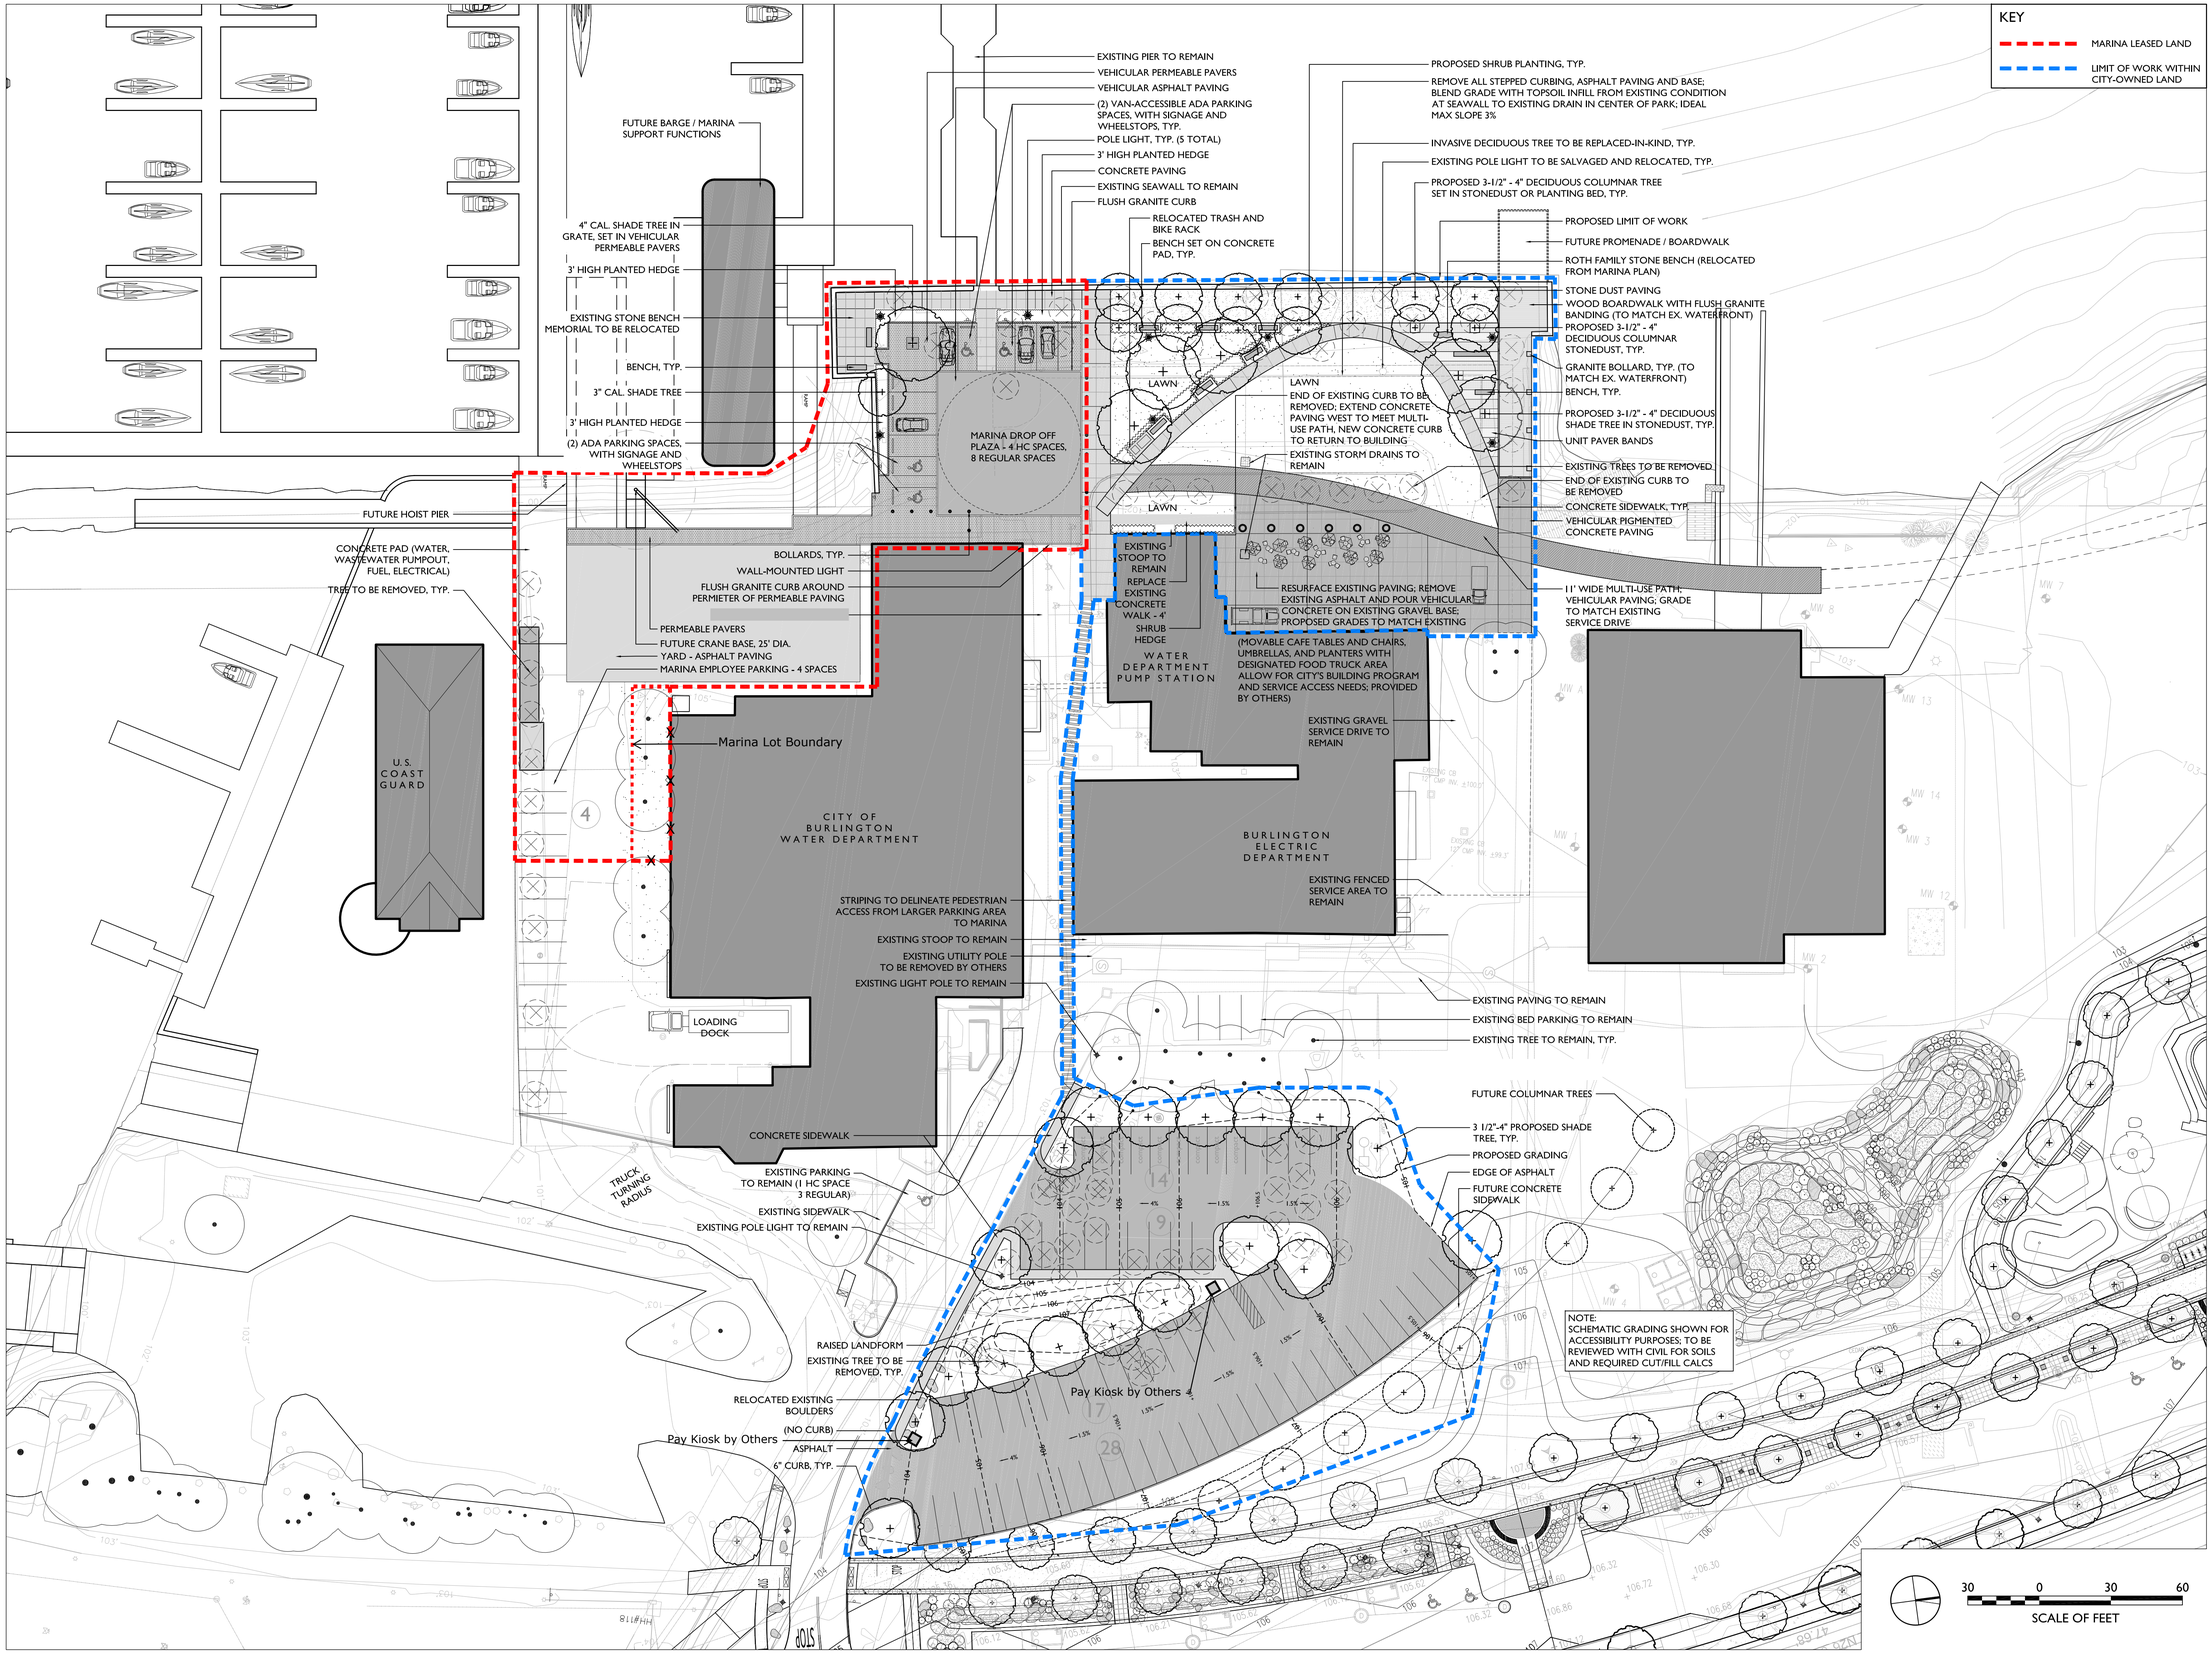

WAGNERHODGSON
LANDSCAPE ARCHITECTURE

T802.864.0010 F802.864.6267 www.wagnerhodgson.com

EXHIBIT 1

BURLINGTON WATERFRONT NORTH

PROPOSED CONDITIONS PLAN

REVISIONS

© WHLA ALL RIGHTS RESERVED 2016

DRAWING NO.

JOB NO. 423

SCALE 1" = 30'-0"

DATE 03.31.16

L1.0