CHERRY STREET *CONCEPT PLAN*

Initial Concept Plan presented to community on 4/10/18 at Contois Auditorium and on 4/11/18 at Burlington City Arts

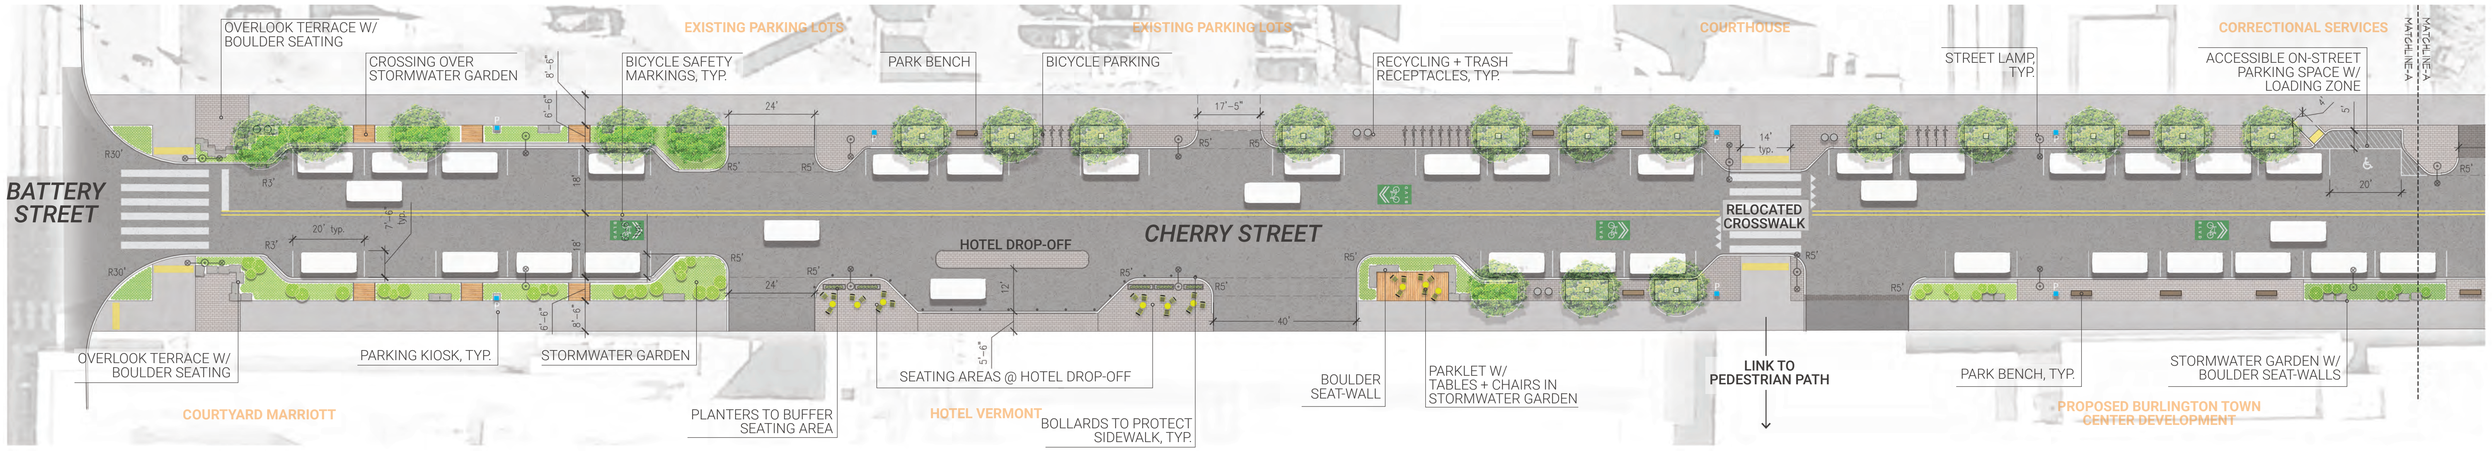

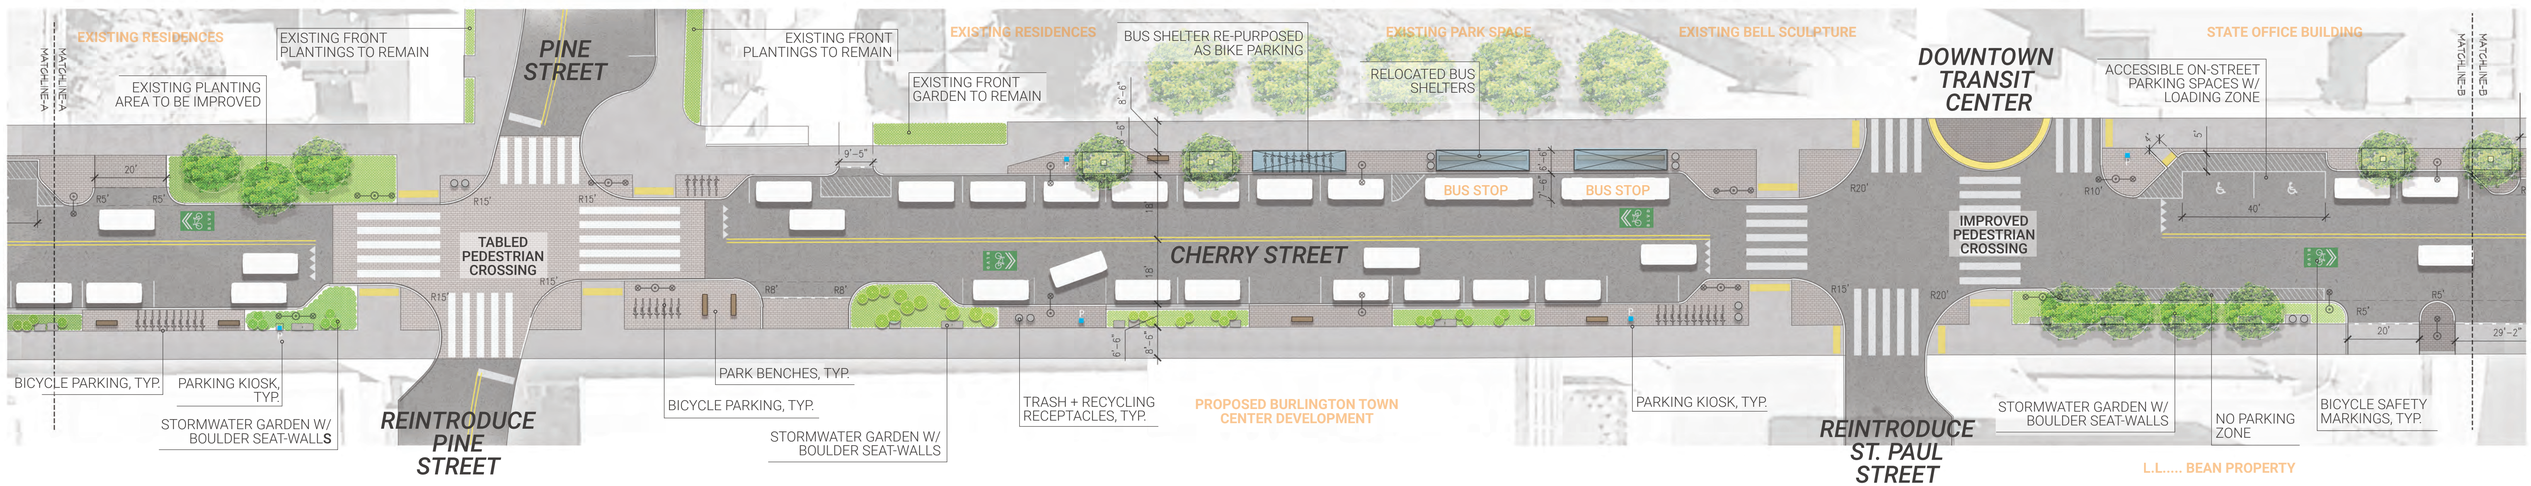

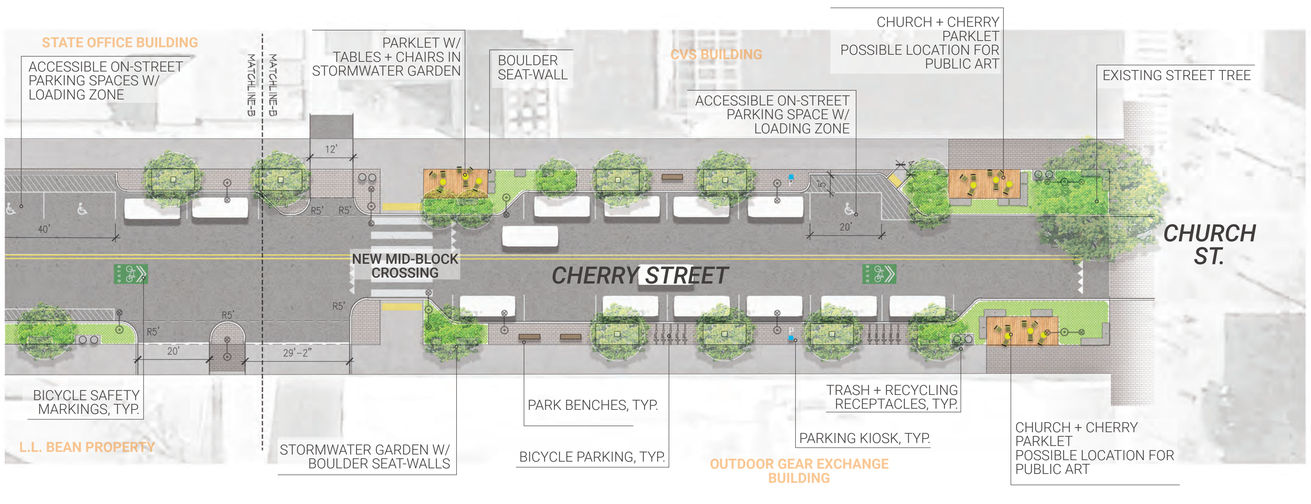

LEGEND

- TRASH + RECYCLING RECEPTACLES
- PARKING KIOSK
- BICYCLE PARKING
- BICYCLE SAFETY MARKINGS
- PARK BENCH
- MOVABLE TABLES AND CHAIRS
- BOLLARD
- PLANTED AREA
- BOULDER SEAT-WALL
- STREET LAMP
- PLANTER BOX

0' 10' 20' 40'

N

BANK STREET *CONCEPT PLAN*

Initial Concept Plan presented to community on 4/10/18 at Contois Auditorium and on 4/11/18 at Burlington City Arts

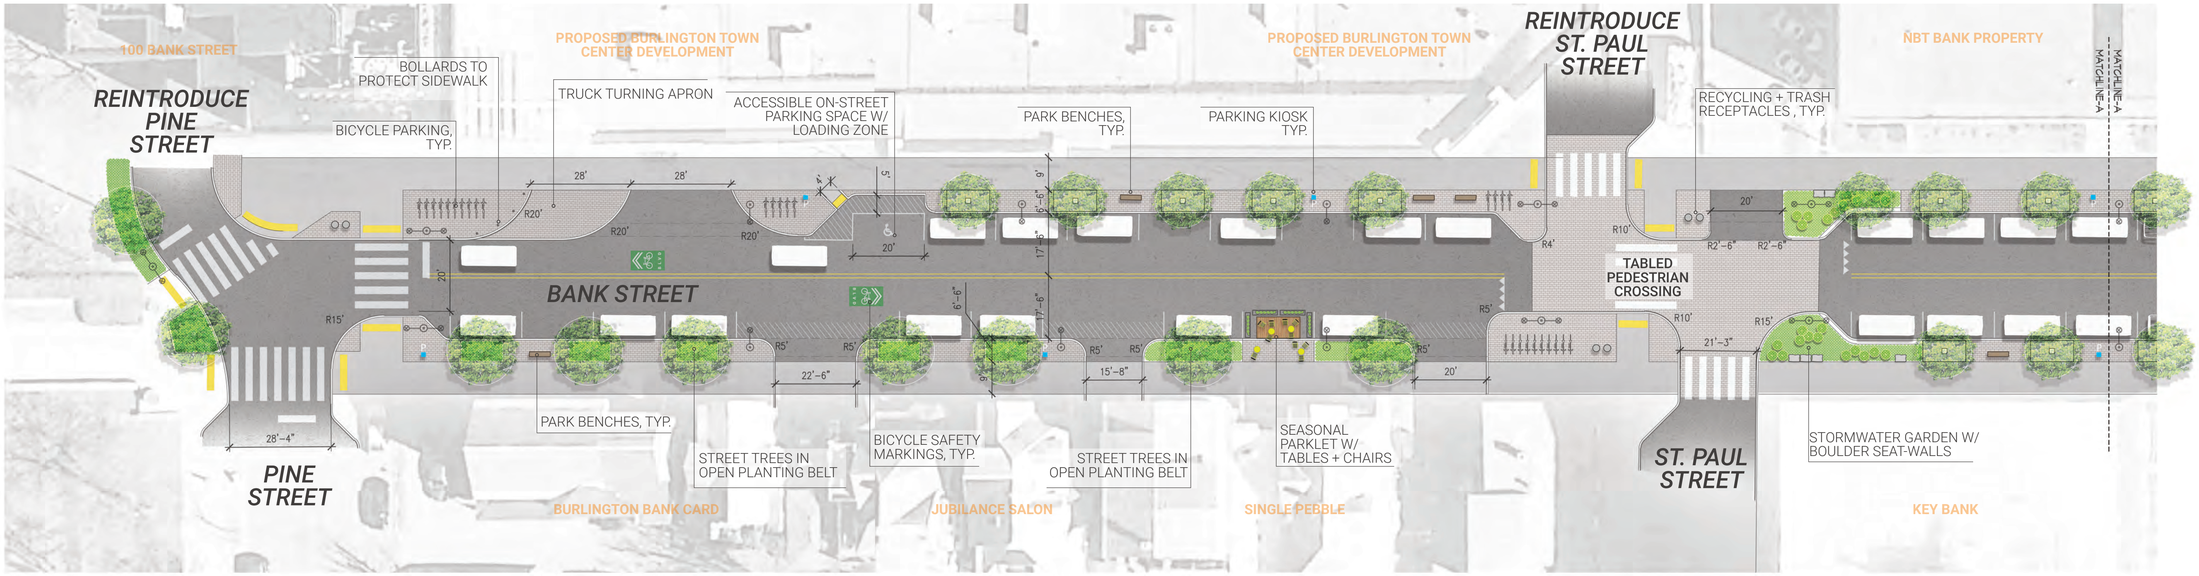

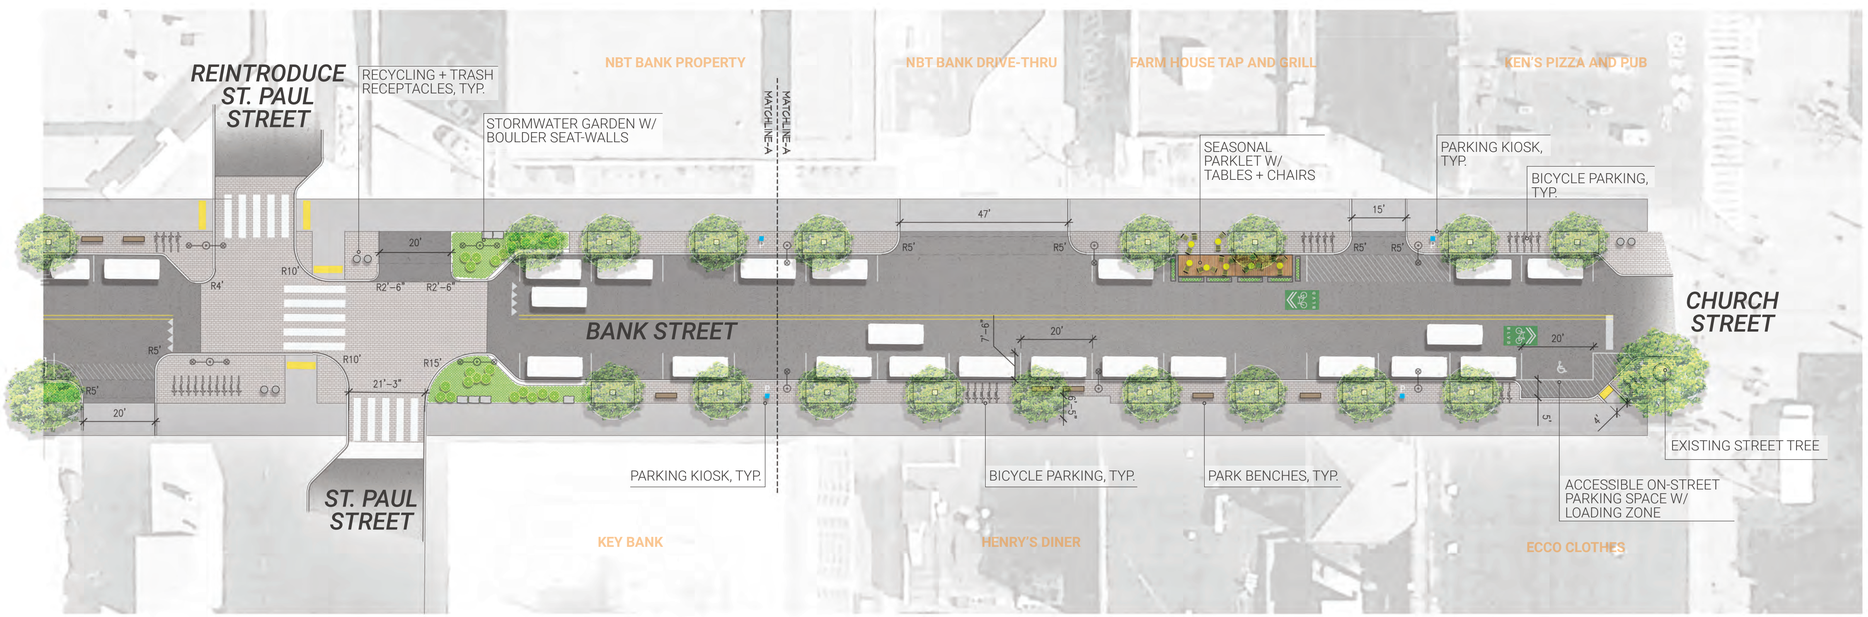

LEGEND

- TRASH + RECYCLING RECEPTACLES
- PARKING KIOSK
- BICYCLE PARKING
- BICYCLE SAFETY MARKINGS
- PARK BENCH
- MOVABLE TABLES AND CHAIRS
- BOLLARD
- PLANTED AREA
- BOULDER SEAT-WALL
- STREET LAMP
- PLANTER BOX

0' 10' 20' 40'

N