115-117 North Union St.
Burlington, VT 05401

RECEIVED
MAY 22 2019
DEPARTMENT OF
PLANNING & ZONING

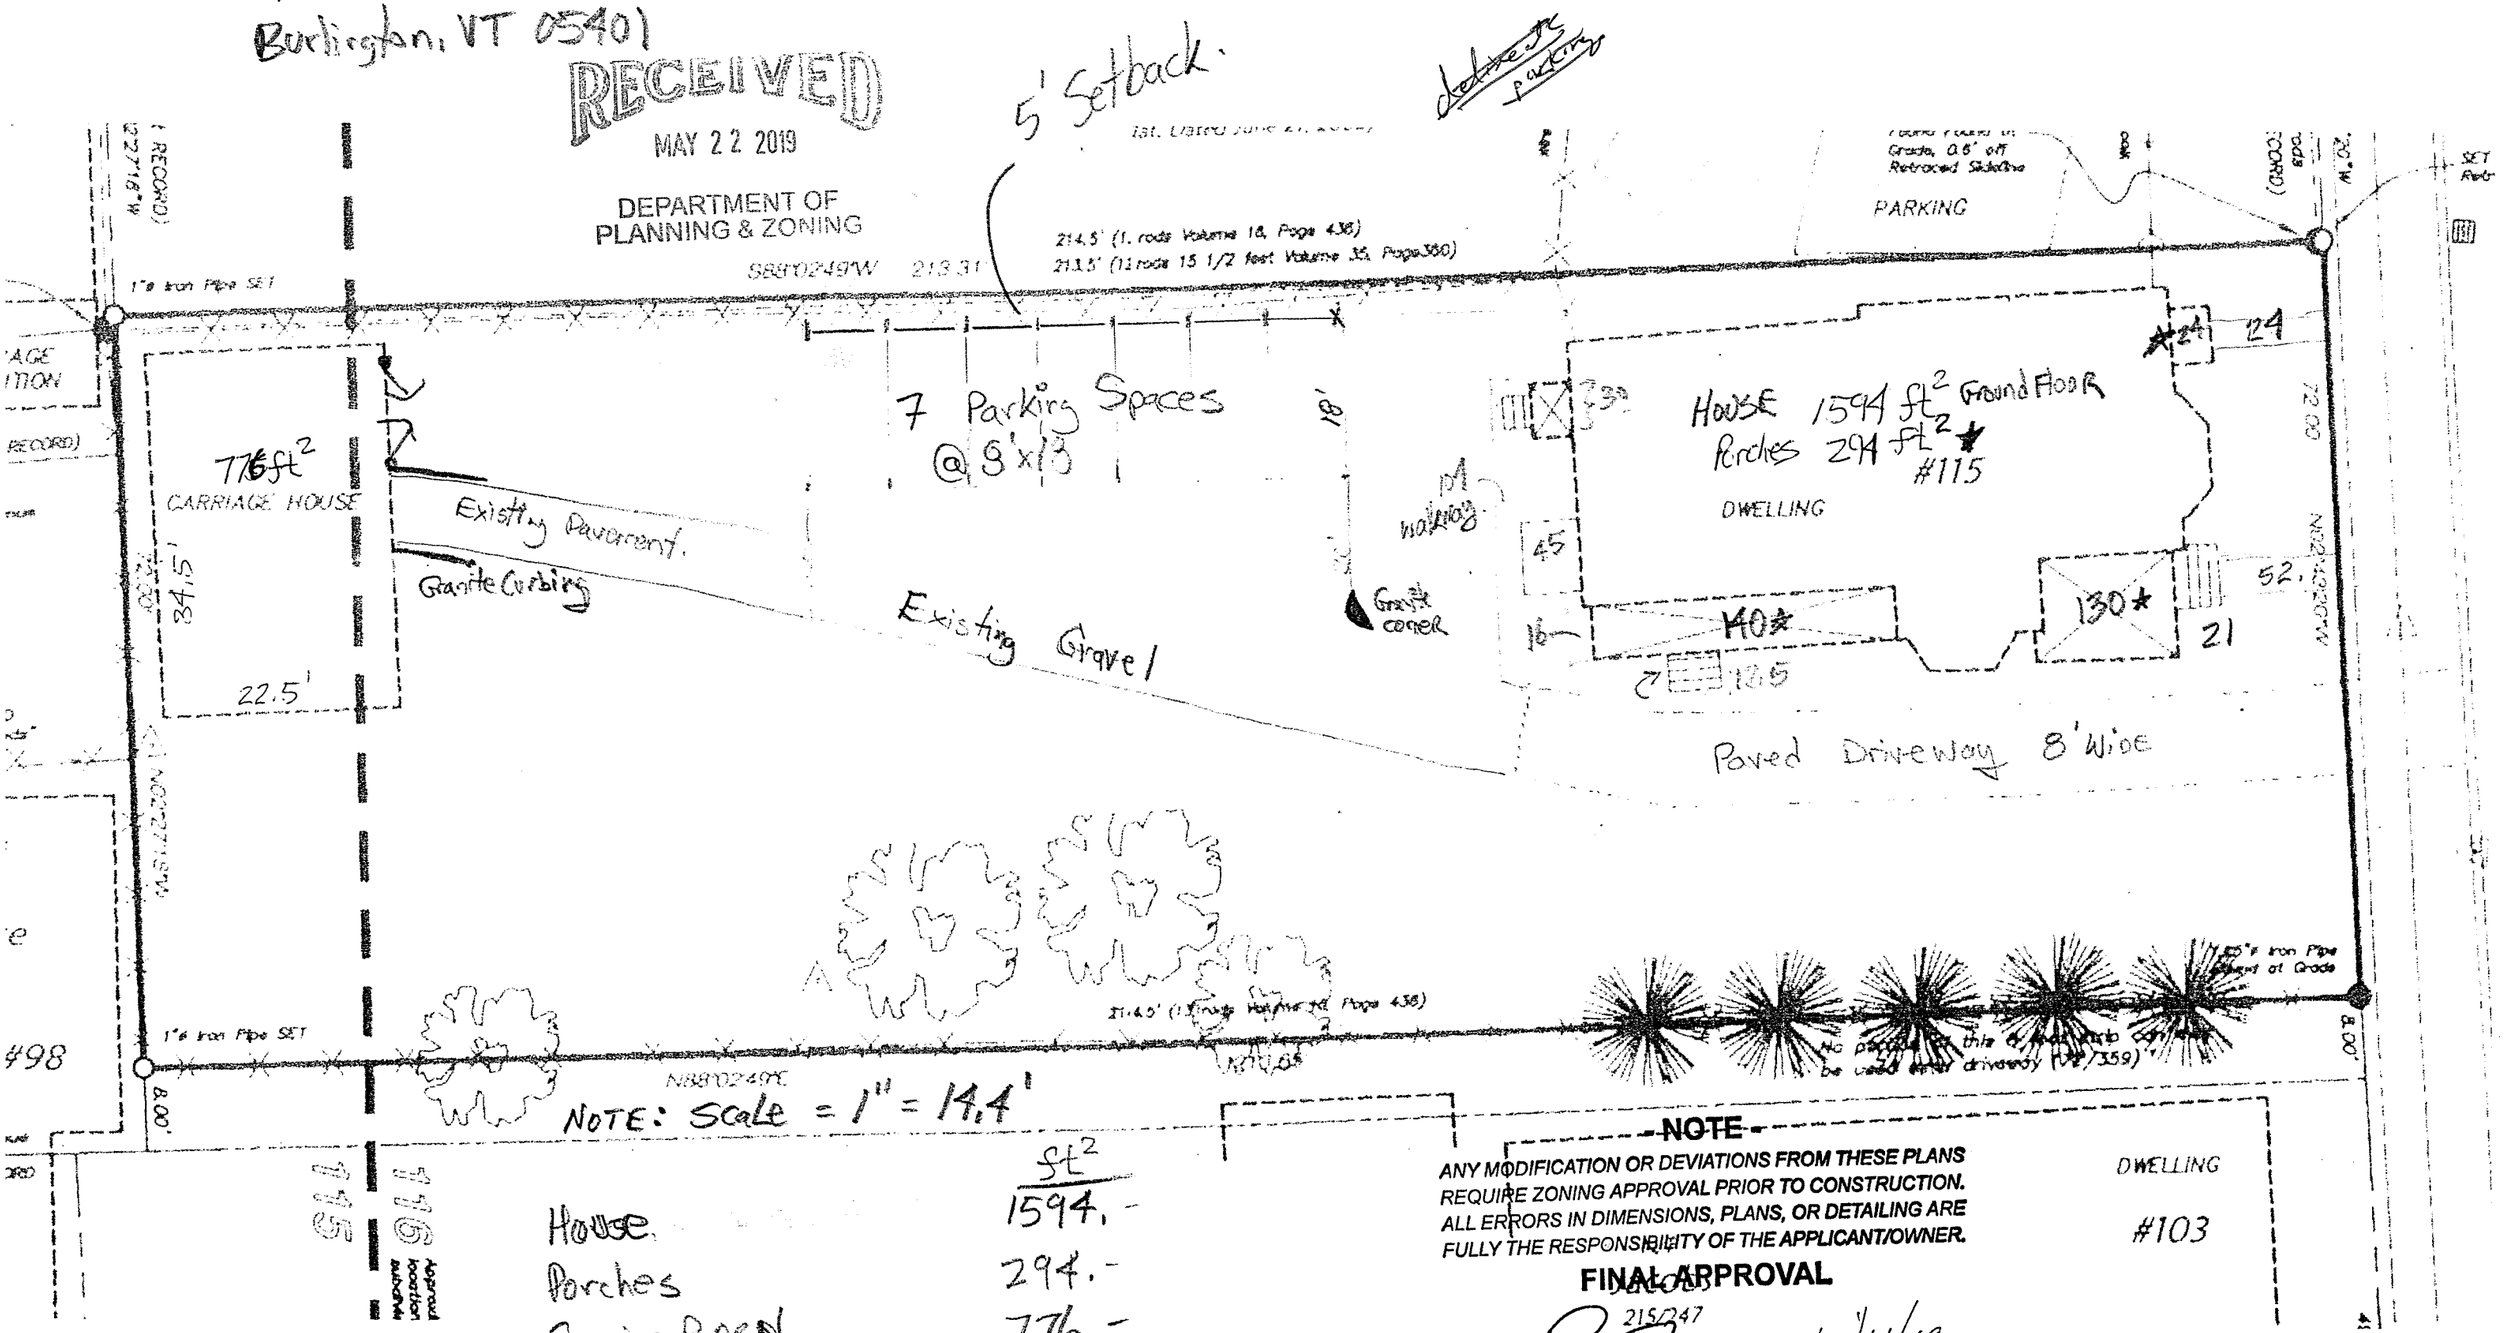

	ft²
House	1594.-
Porches	294.-
Carriage BARN	776.-
Driveway	1561.-
Parking	1648.-
Walkways + Steps	304.
	6177 ÷ 15662 = 39.4%

NOTE

ANY MODIFICATION OR DEVIATIONS FROM THESE PLANS REQUIRE ZONING APPROVAL PRIOR TO CONSTRUCTION. ALL ERRORS IN DIMENSIONS, PLANS, OR DETAILING ARE FULLY THE RESPONSIBILITY OF THE APPLICANT/OWNER.

FINAL APPROVAL

SIGNED: 215247 DATE: 6/4/19

Planning & Zoning Department
Burlington, Vermont

DRAWN BY John Pike, EIT
5/21/19