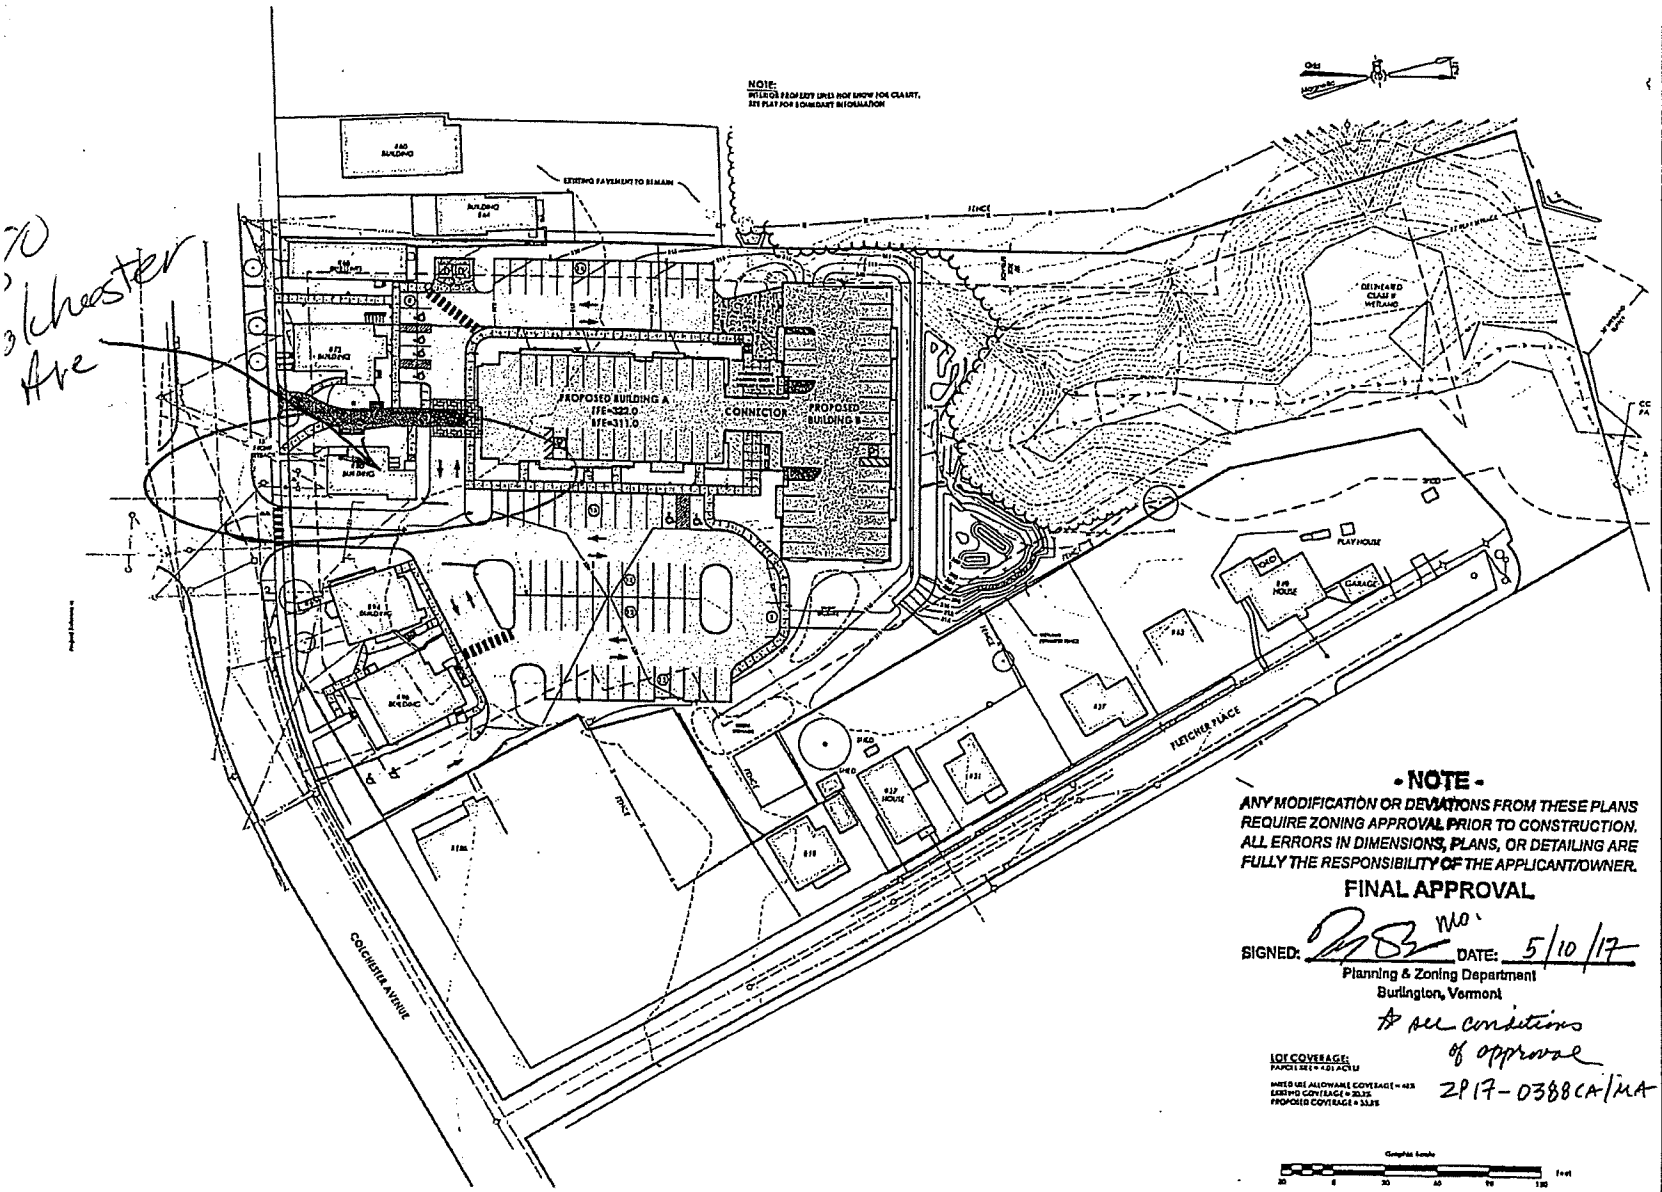

70
Colchester
Ave

- NOTE -

ANY MODIFICATION OR DEVIATIONS FROM THESE PLANS REQUIRE ZONING APPROVAL PRIOR TO CONSTRUCTION. ALL ERRORS IN DIMENSIONS, PLANS, OR DETAILING ARE FULLY THE RESPONSIBILITY OF THE APPLICANT/OWNER.

FINAL APPROVAL

SIGNED: MO DATE: 5/10/17

Planning & Zoning Department
Burlington, Vermont

* all conditions of approval

ZP17-0388CA/MA

LOT COVERAGE:
PARCEL SIZE = 421,471 SQ FT
MAXIMUM ALLOWABLE COVERAGE = 40%
EXISTING COVERAGE = 20.3%
PROPOSED COVERAGE = 33.8%

tce
ENGINEERING · SURVEY
PLANNING · ENVIRONMENTAL

No.	Description	Date	By
1	City Comments	11/2/16	JMM
2	DRB Comments	01/10/17	ADM
3	Stormwater Updates	01/31/17	ADM

Project title:
Colchester Avenue Housing
Burlington, Vermont

Sheet title:
Overall Site Plan

Date:	8/1/2016
Scale:	1" = 30'
Checked by:	TJ/DH
Drawn by:	MRC
Reviewed by:	ADM
Approved by:	JMM
Plot Date:	2/1/17

C2-01