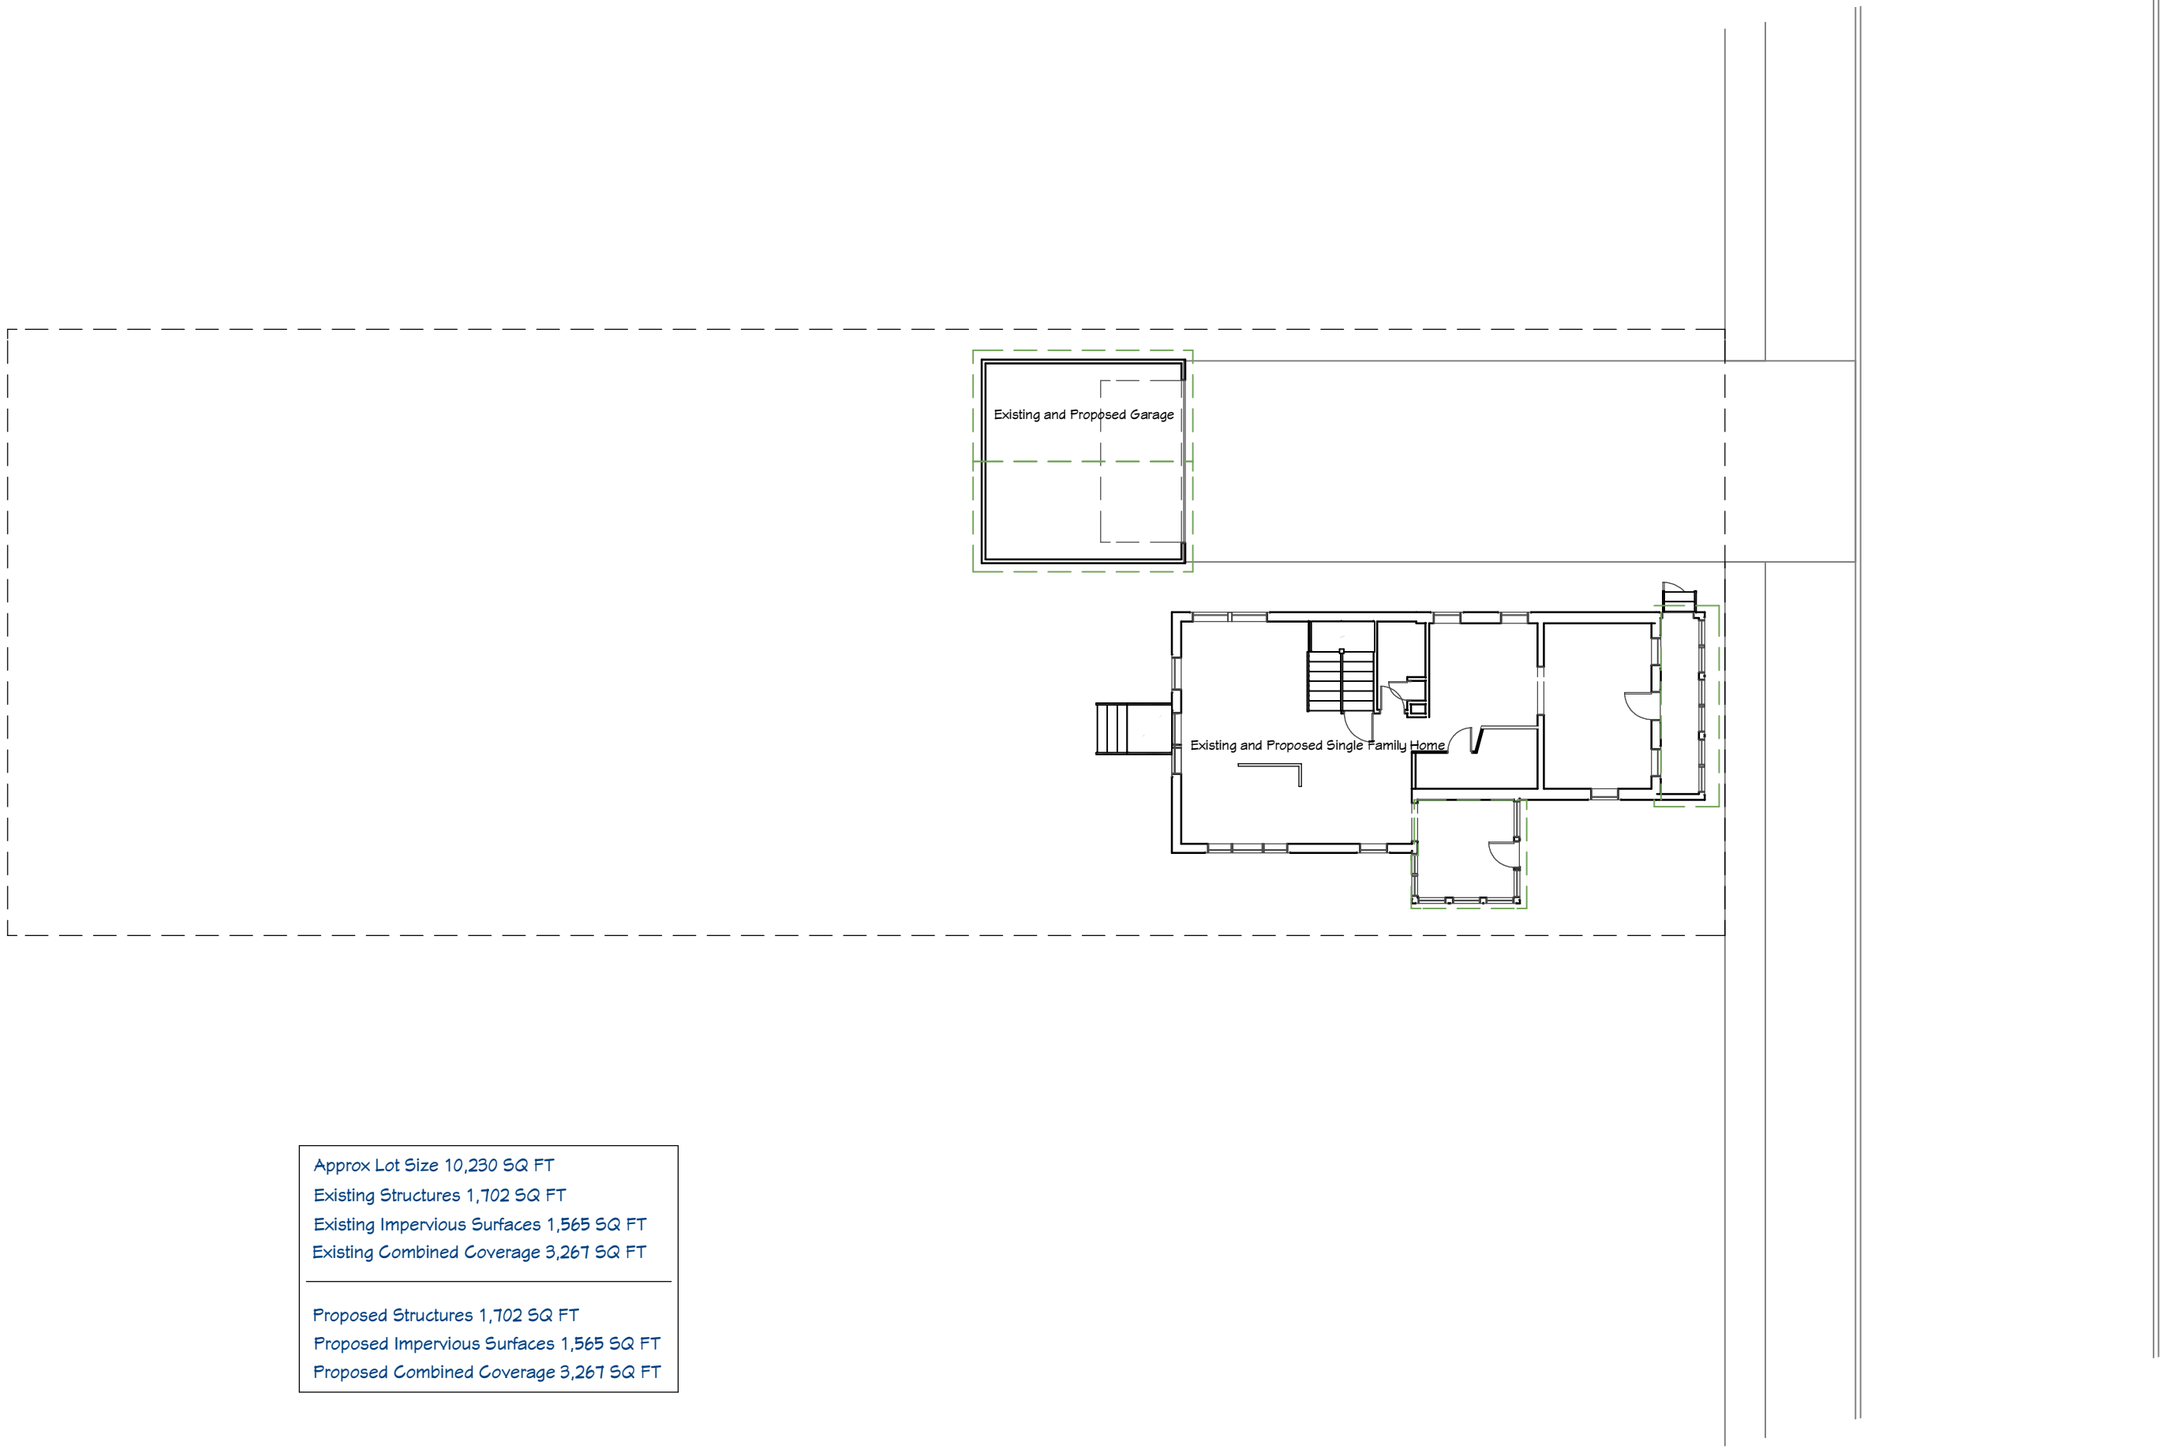

Approx Lot Size 10,230 SQ FT
Existing Structures 1,702 SQ FT
Existing Impervious Surfaces 1,565 SQ FT
Existing Combined Coverage 3,267 SQ FT

Proposed Structures 1,702 SQ FT
Proposed Impervious Surfaces 1,565 SQ FT
Proposed Combined Coverage 3,267 SQ FT

1"=15'

SHEET # 1

REVISED: 7/19/2021

PROPOSED SITE PLAN

221 North Champlain St
Burlington,VT

Carrie and Matt Napolitan

Lewis Creek Company
18a Morse Drive, Essex Junction,VT 05452
Find us on the web at : www.LewisCreekCompany.com

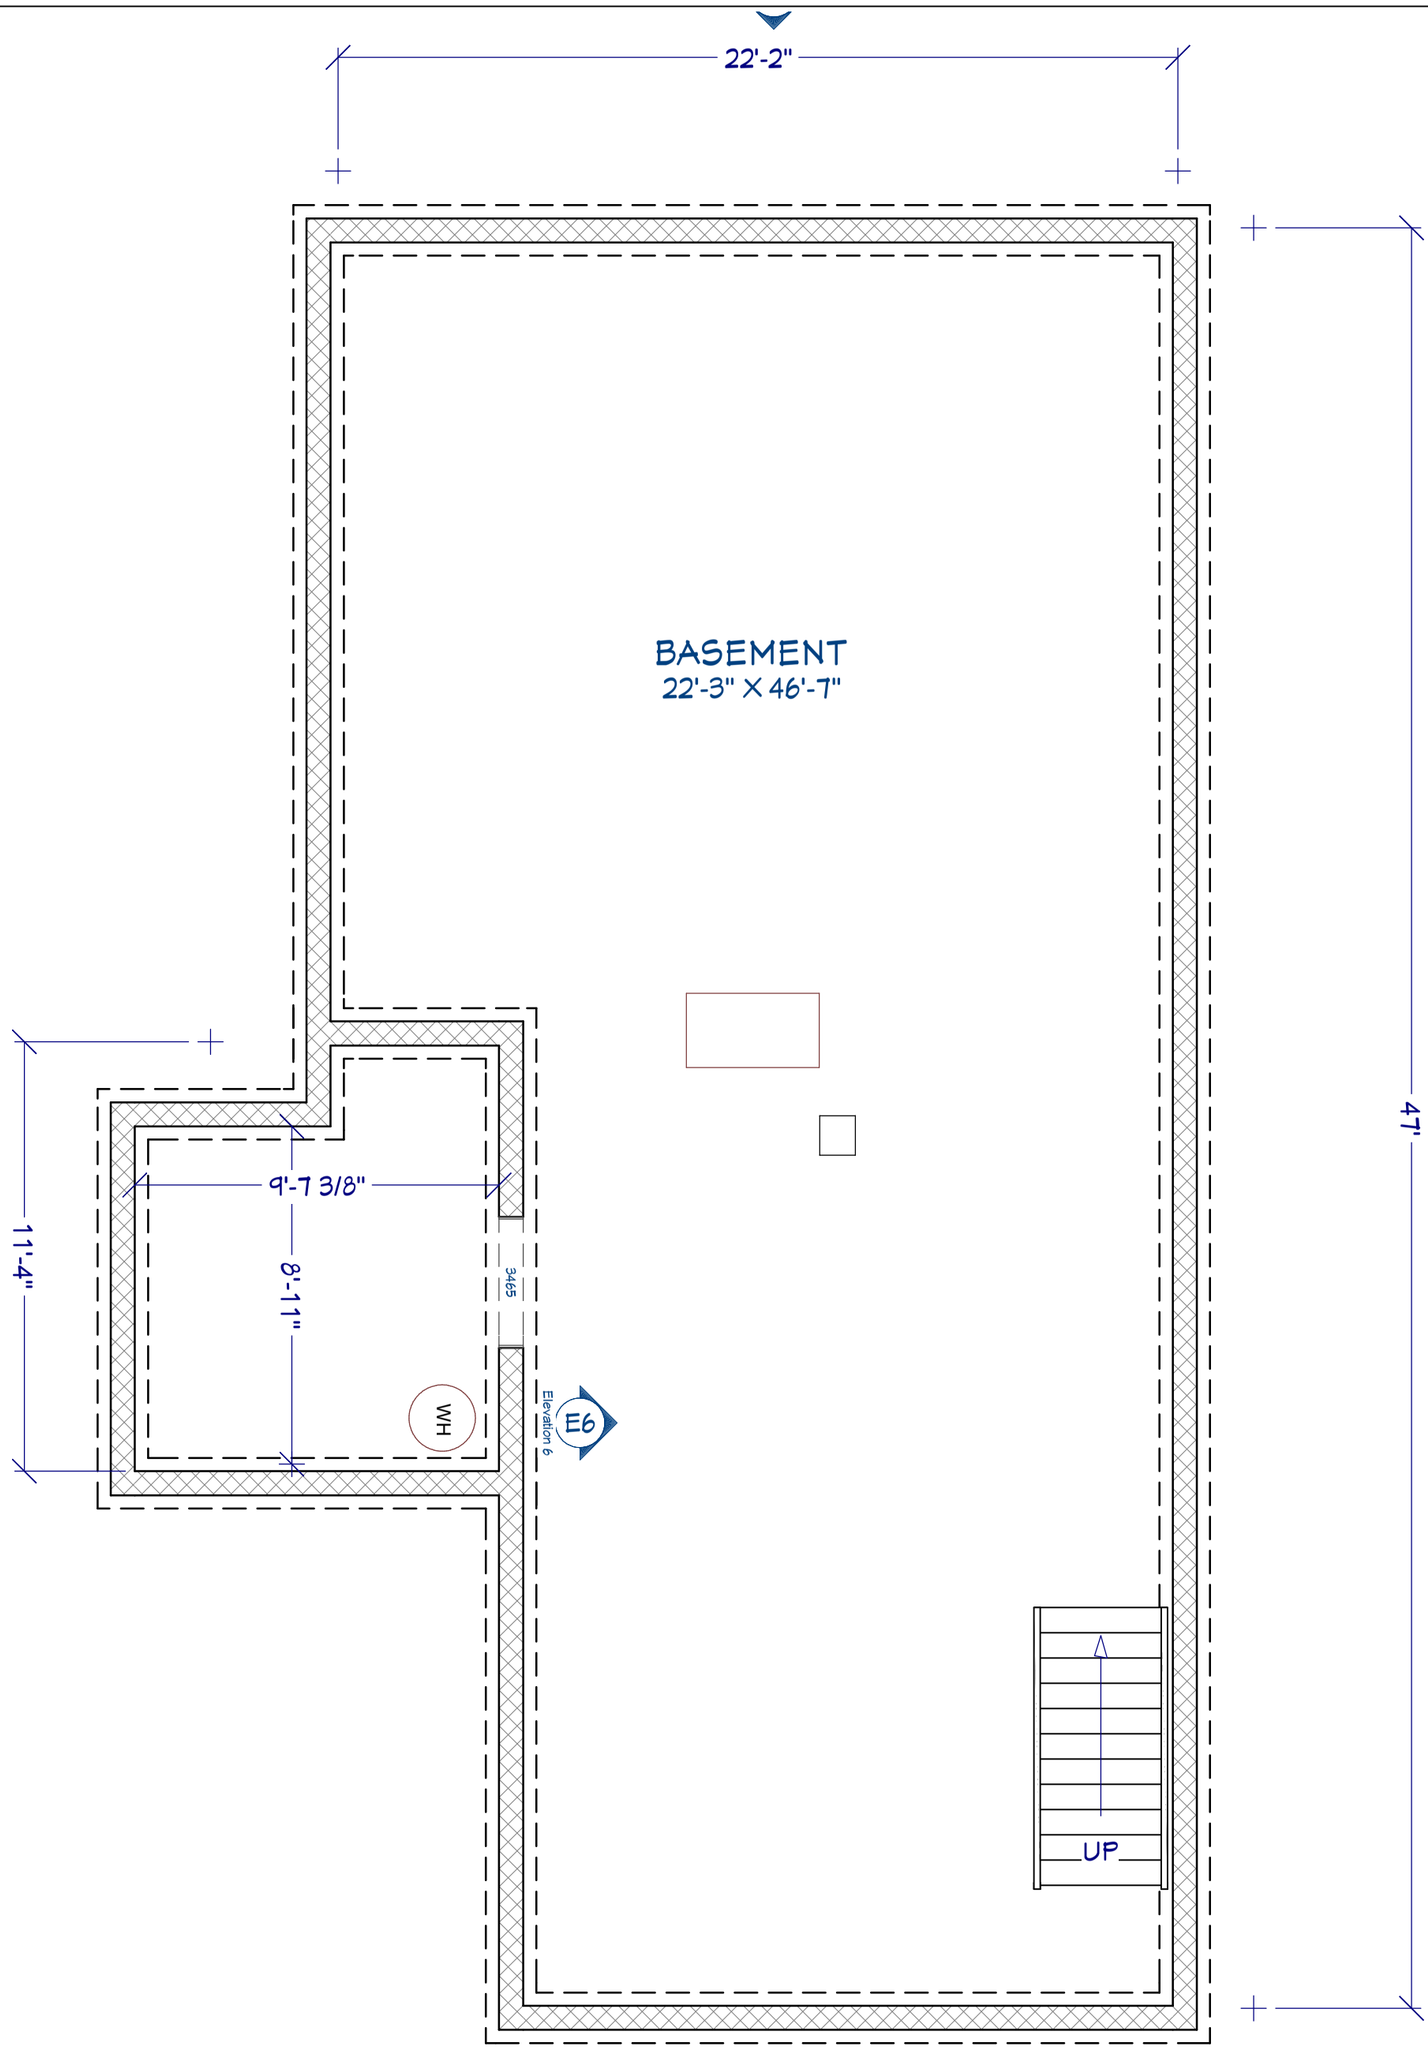

LIVING AREA
1106 SQ FT

1/4"=1'

Lewis Creek Company 18a Morse Drive, Essex Junction,VT 05452 Find us on the web at : www.LewisCreekCompany.com	221 North Champlain St Burlington,VT **Carrie and Matt Napolitan**	**EXISTING BASEMENT**	REVISED: 7/19/2021	SHEET # **2**

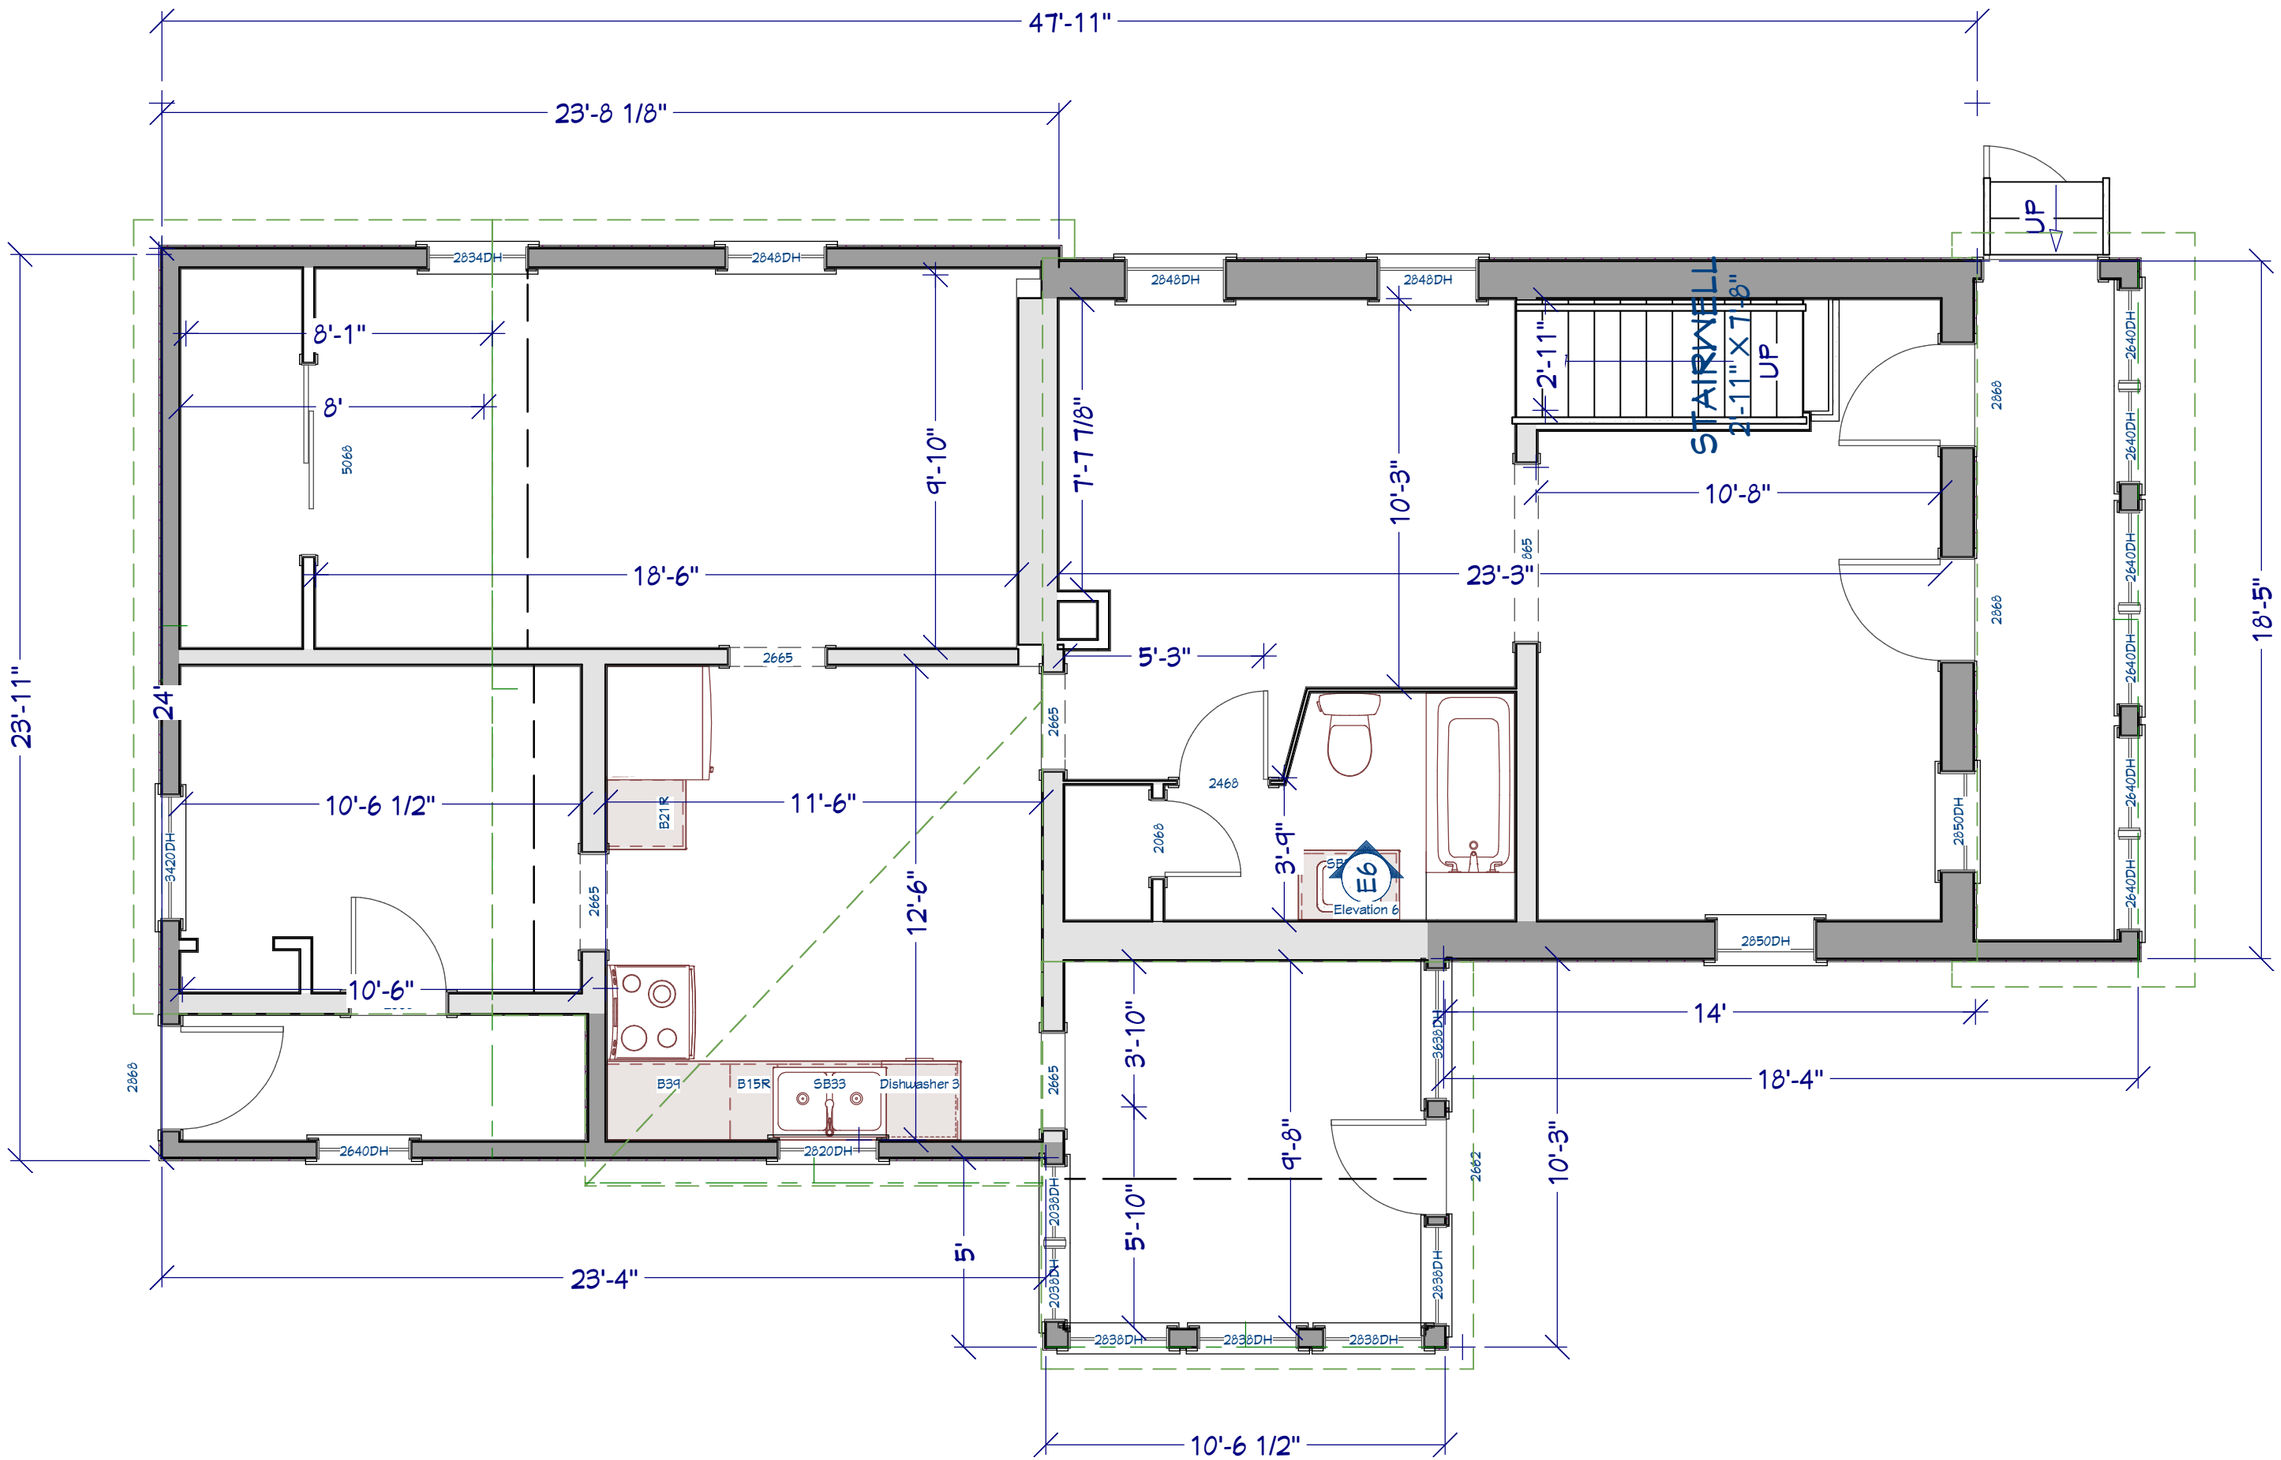

1/4"=1'

SHEET # 3

REVISED: 7/19/2021

EXISTING 1ST FLR

221 North Champlain St
Burlington,VT

Carrie and Matt Napolitan

Lewis Creek Company
18a Morse Drive, Essex Junction,VT 05452
Find us on the web at : www.LewisCreekCompany.com

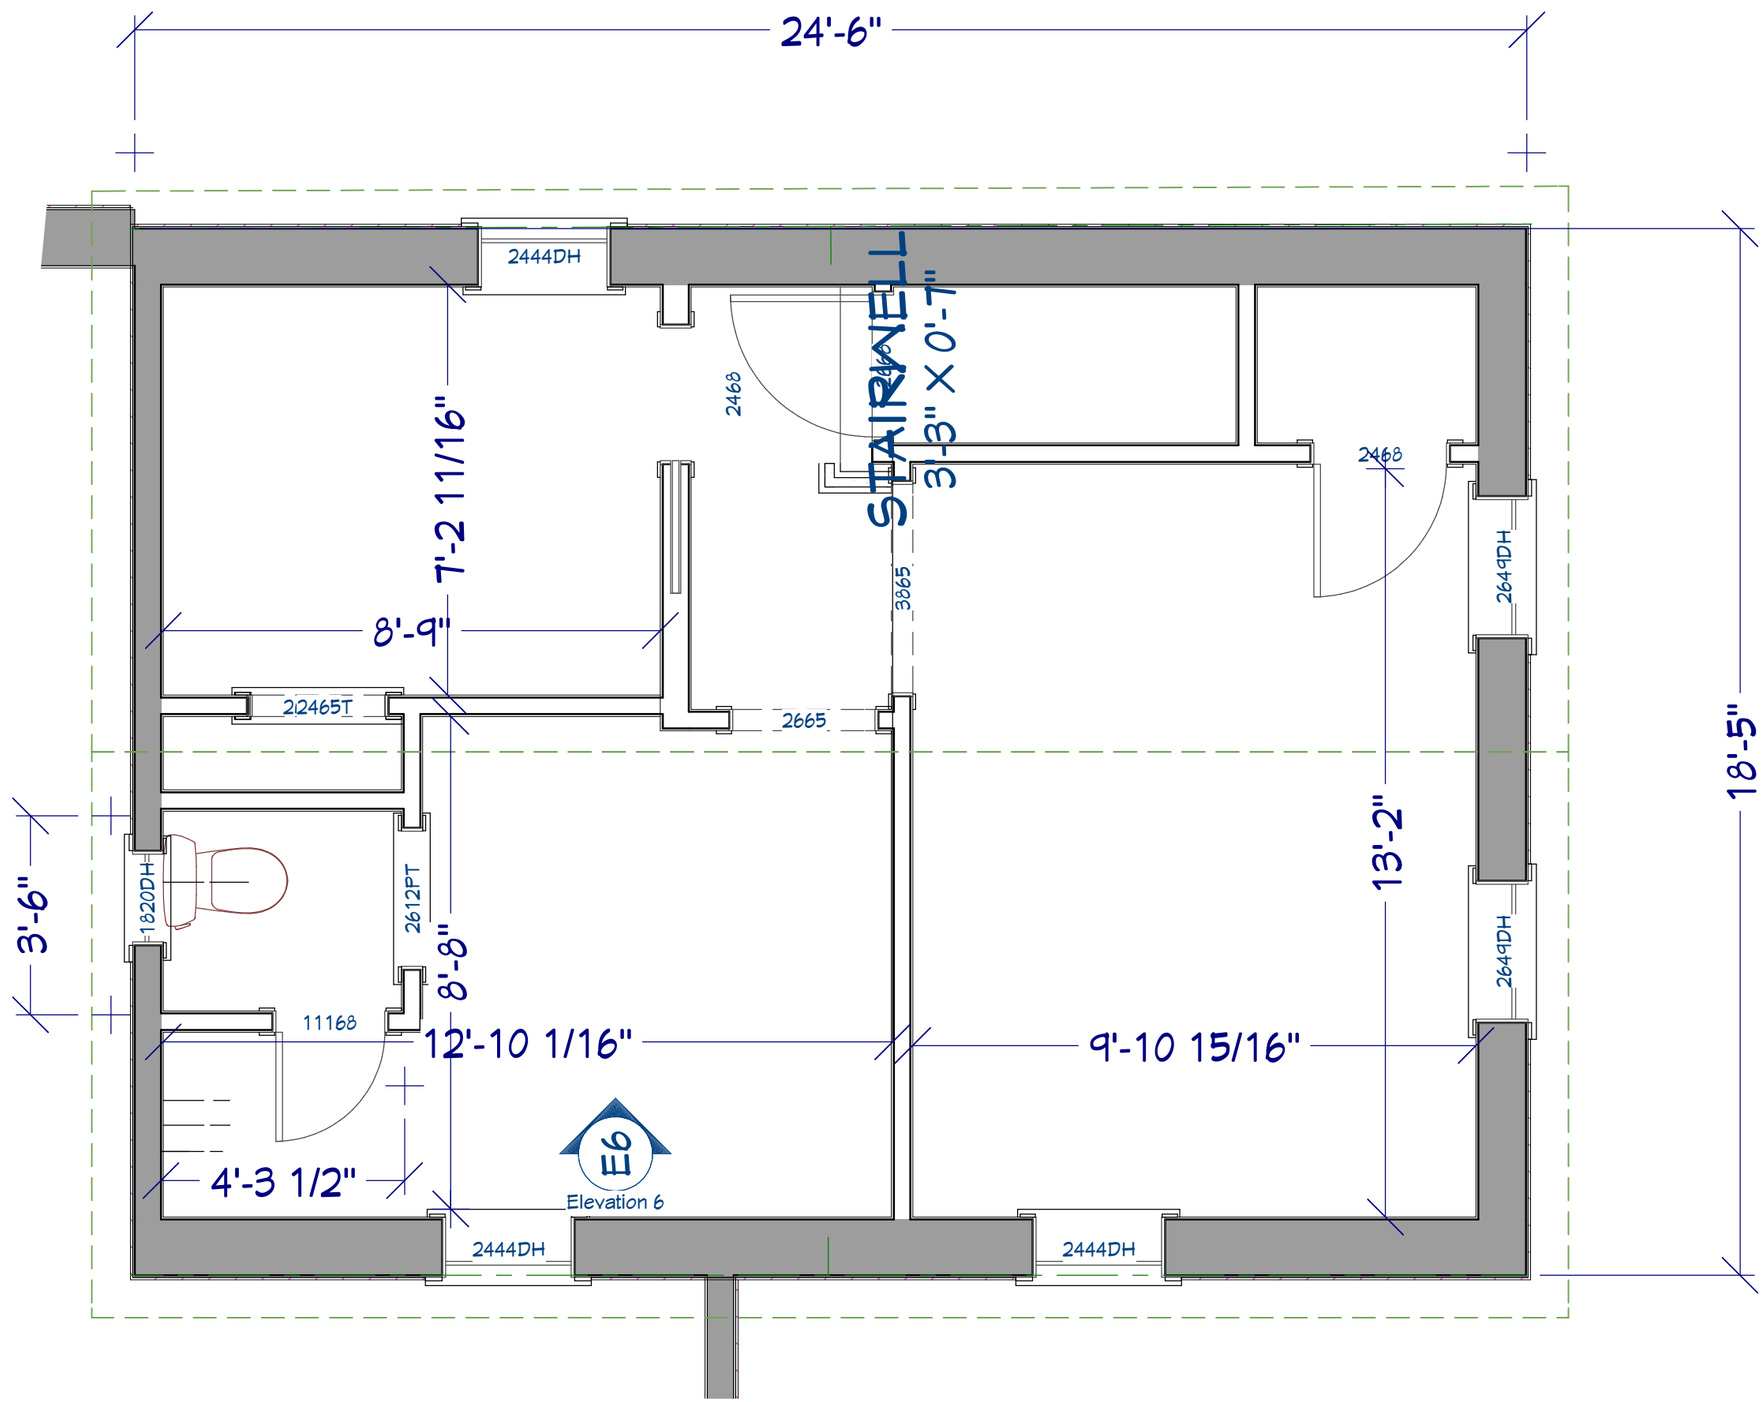

LIVING AREA
448 SQ FT

3/8"=1'

SHEET # 4

REVISED: 7/19/2021

EXISTING 2ND FLR

221 North Champlain St
Burlington,VT

Carrie and Matt Napolitan

Lewis Creek Company
18a Morse Drive, Essex Junction,VT 05452
Find us on the web at : www.LewisCreekCompany.com

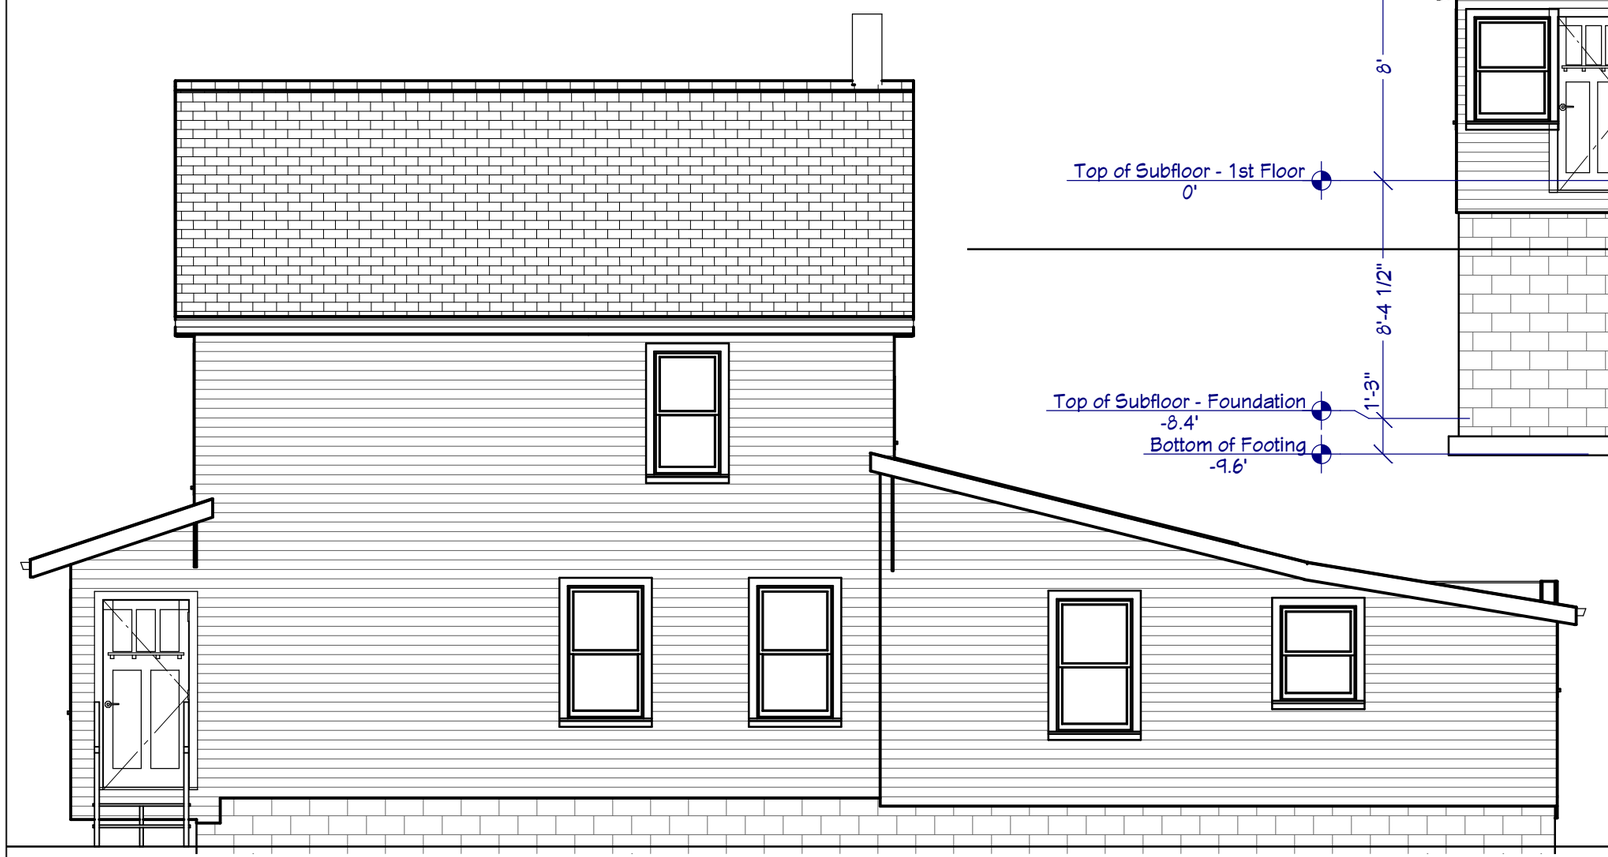

3/16"=1'

SHEET # 5

REVISED: 7/19/2021

EXISTING ELEVATIONS

221 North Champlain St
Burlington,VT

Carrie and Matt Napolitan

Lewis Creek Company
10a Morse Drive, Essex Junction,VT 05452
Find us on the web at : www.LewisCreekCompany.com

WEST

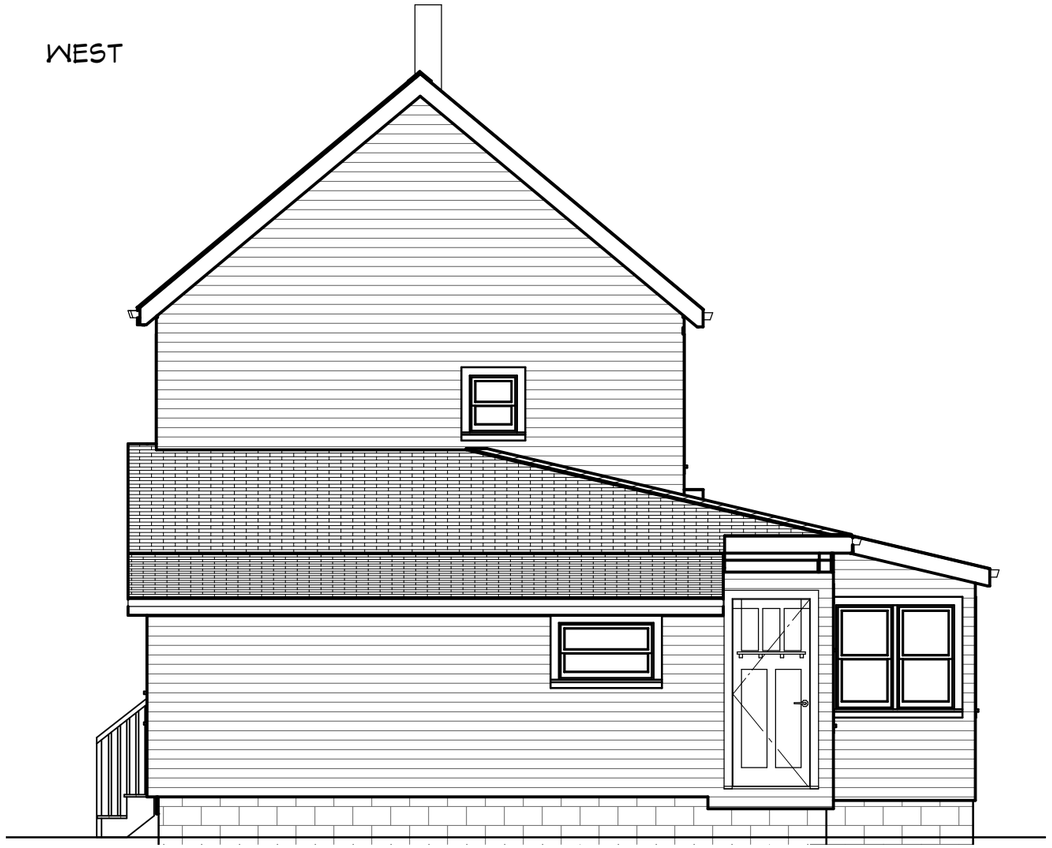

3/16"=1'

SOUTH

SHEET # 6

REVISED: 7/19/2021

EXISTING ELEVATIONS

221 North Champlain St
Burlington,VT

Carrie and Matt Napolitan

Lewis Creek Company
18a Morse Drive, Essex Junction,VT 05452
Find us on the web at : www.LewisCreekCompany.com

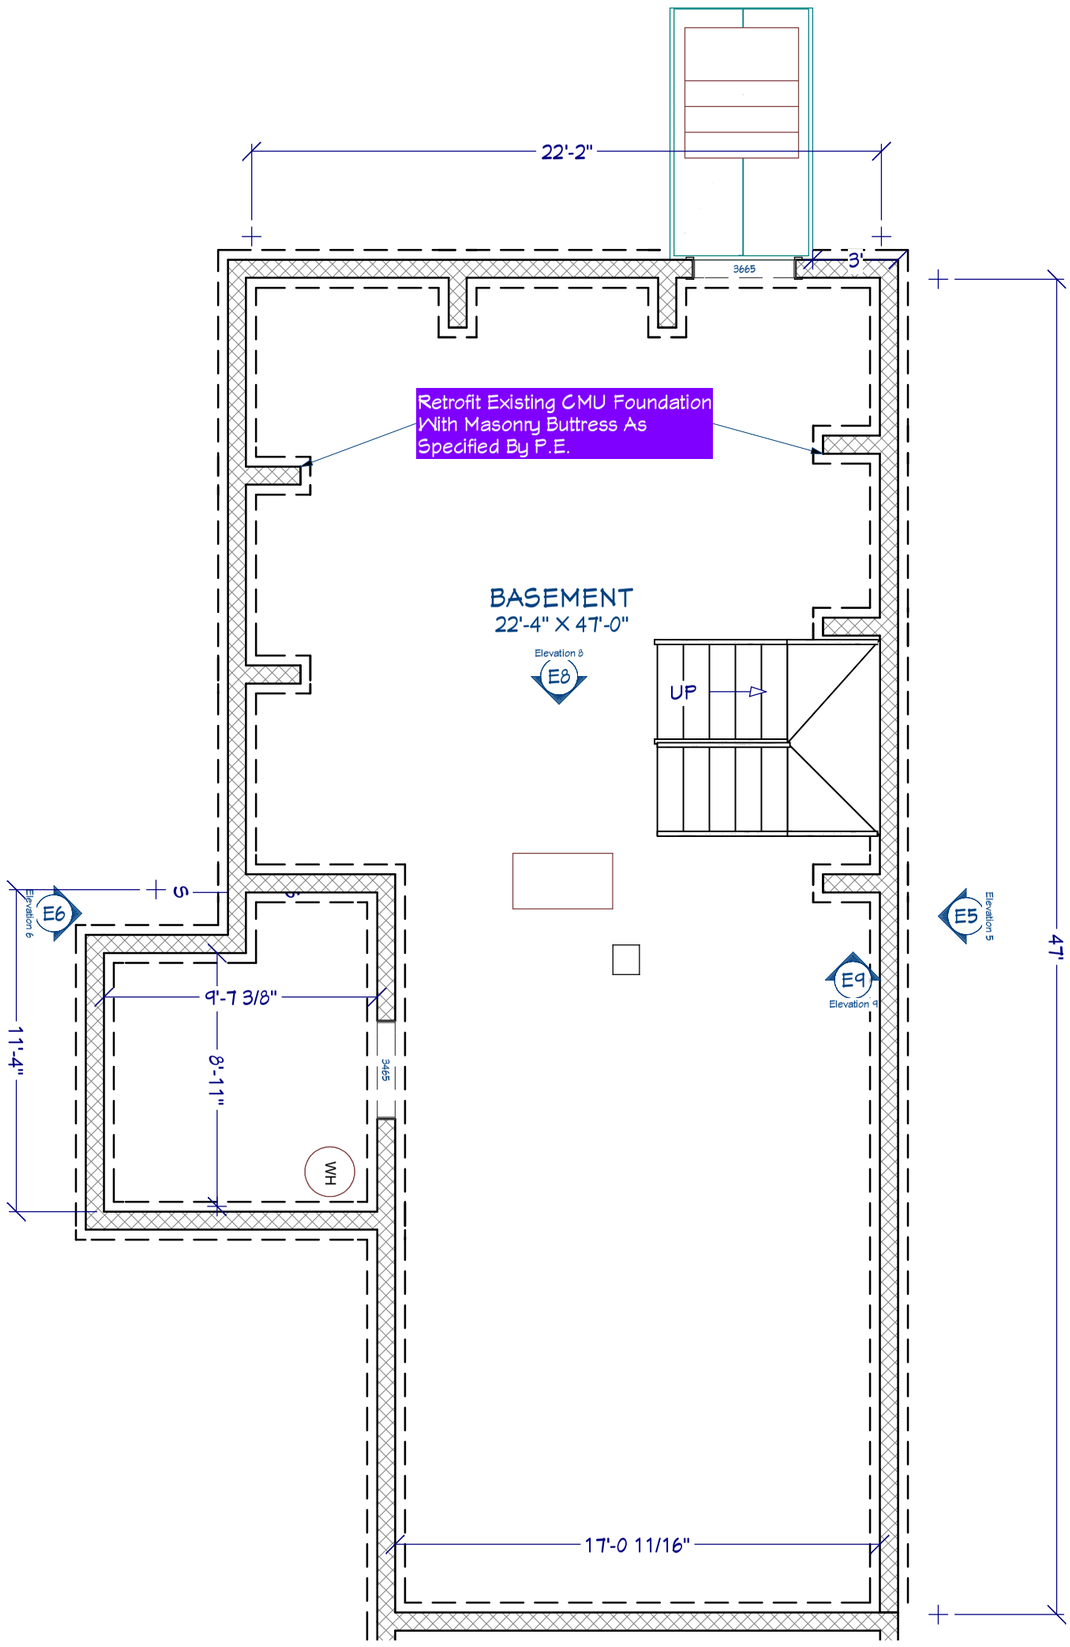

3/16"=1'

Lewis Creek Company 18a Morse Drive, Essex Junction,VT 05452 Find us on the web at : www.LewisCreekCompany.com	221 North Champlain St Burlington,VT **Carrie and Matt Napolitan**	**PROPOSED-BASEMENT**	REVISED: 7/19/2021	SHEET # **7**

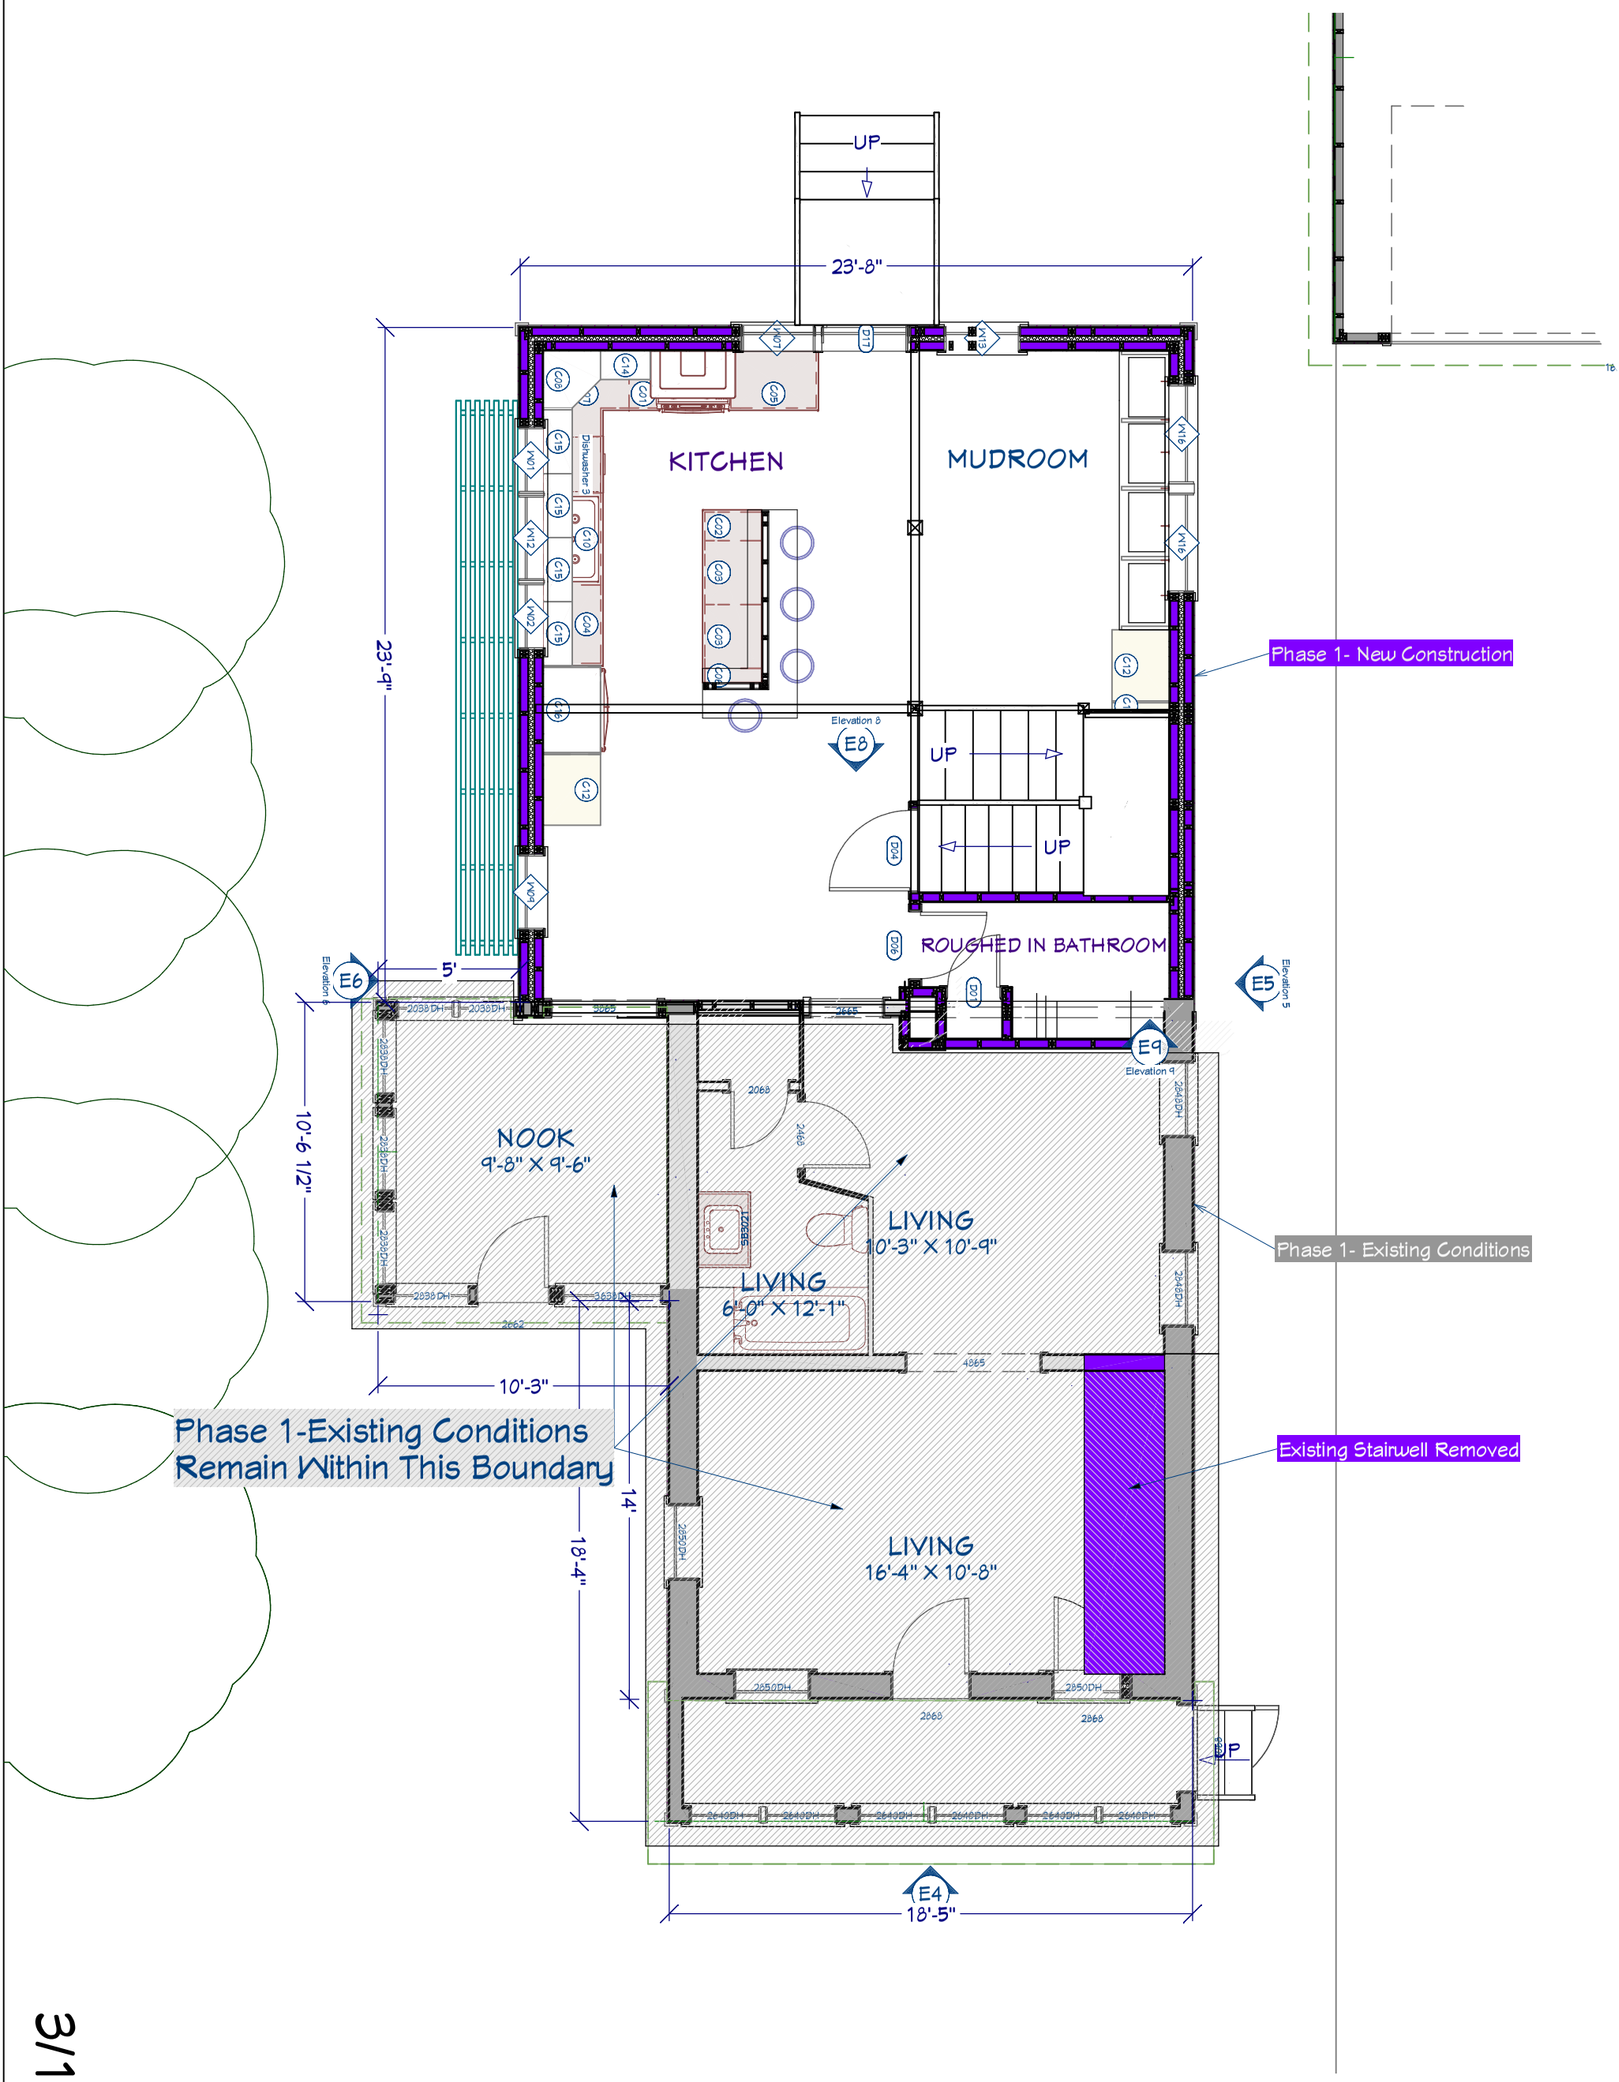

3/16"=1'

Lewis Creek Company 18a Morse Drive, Essex Junction,VT 05452 Find us on the web at : www.LewisCreekCompany.com	221 North Champlain St Burlington,VT **Carrie and Matt Napolitan**	**PROPOSED-1ST FLOOR**	REVISED: 7/19/2021	SHEET # **8**

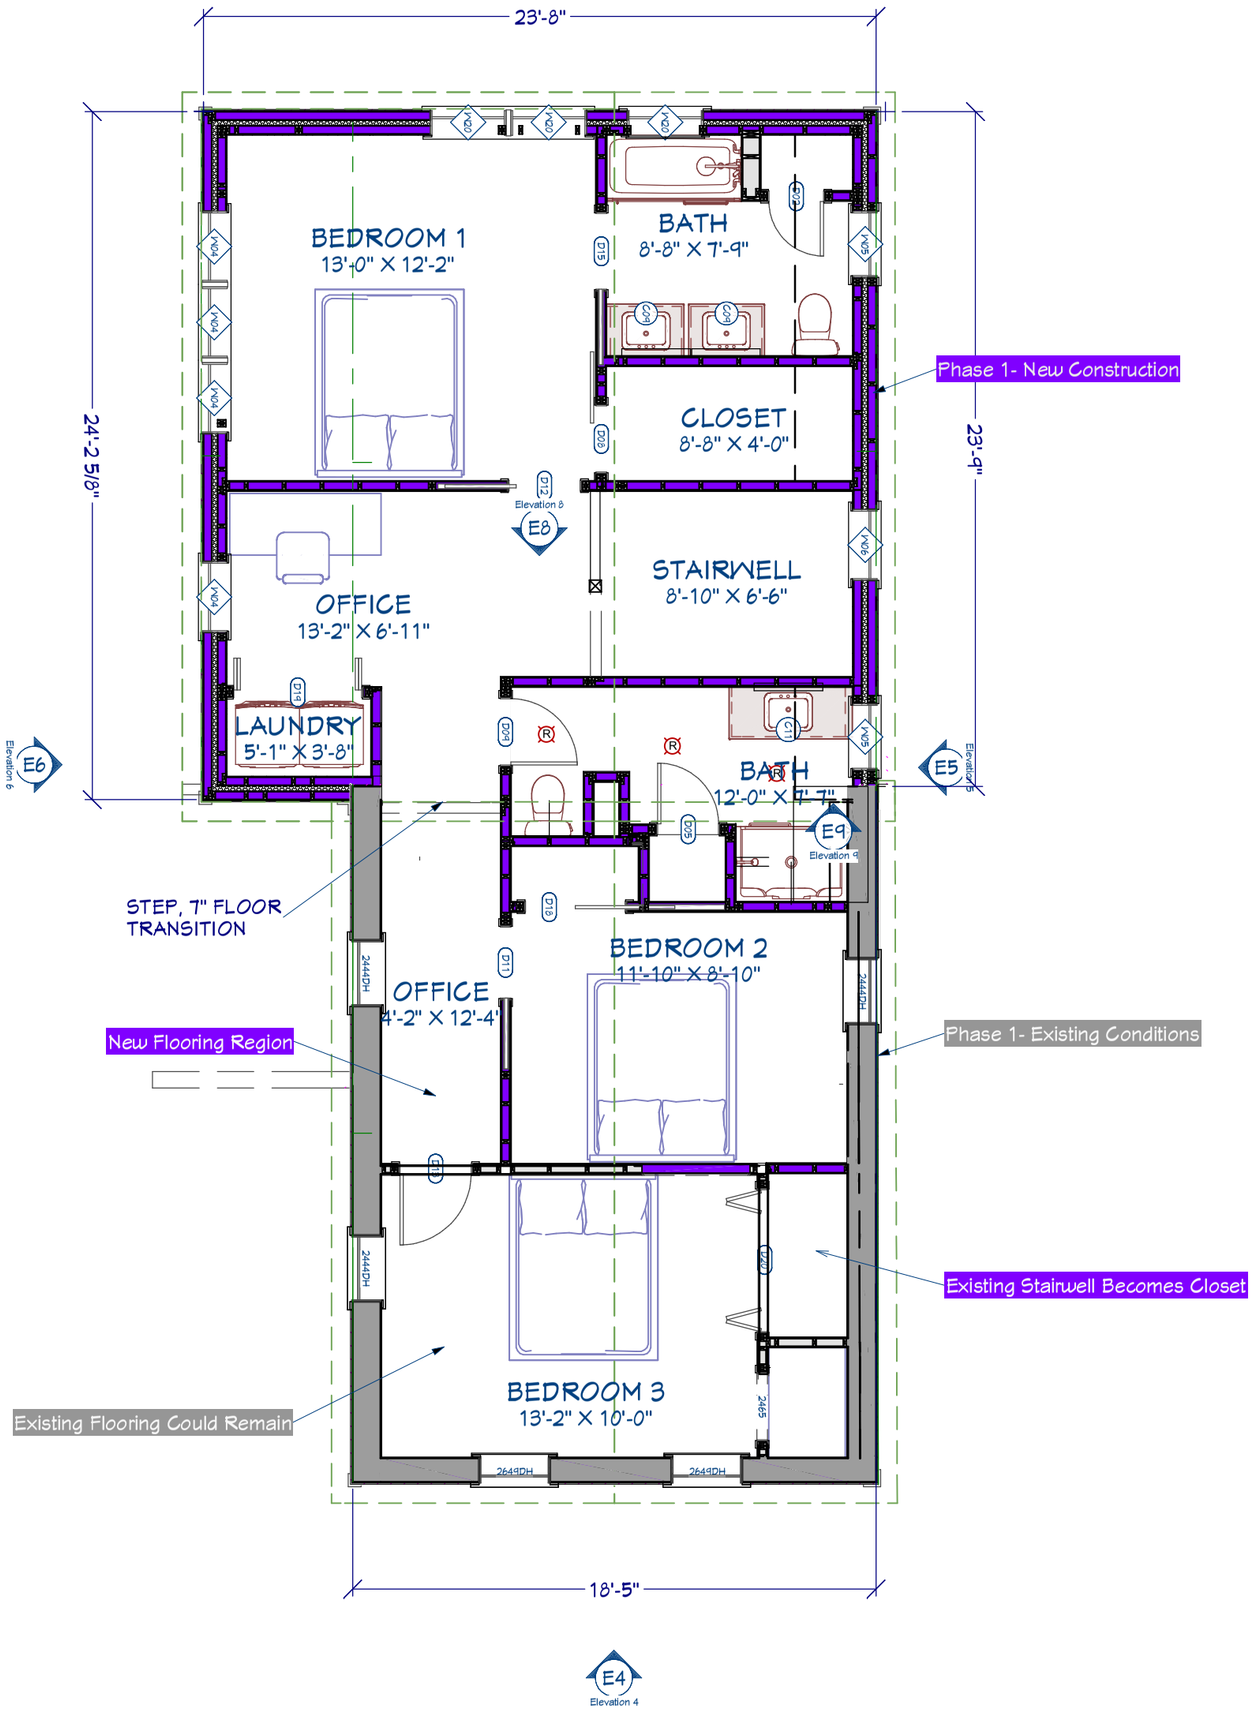

3/16"=1'

Lewis Creek Company 18a Morse Drive, Essex Junction,VT 05452 Find us on the web at : www.LewisCreekCompany.com	221 North Champlain St Burlington,VT **Carrie and Matt Napolitan**	**PROPOSED-2ND FLOOR**	REVISED: **7/19/2021**	SHEET # **9**

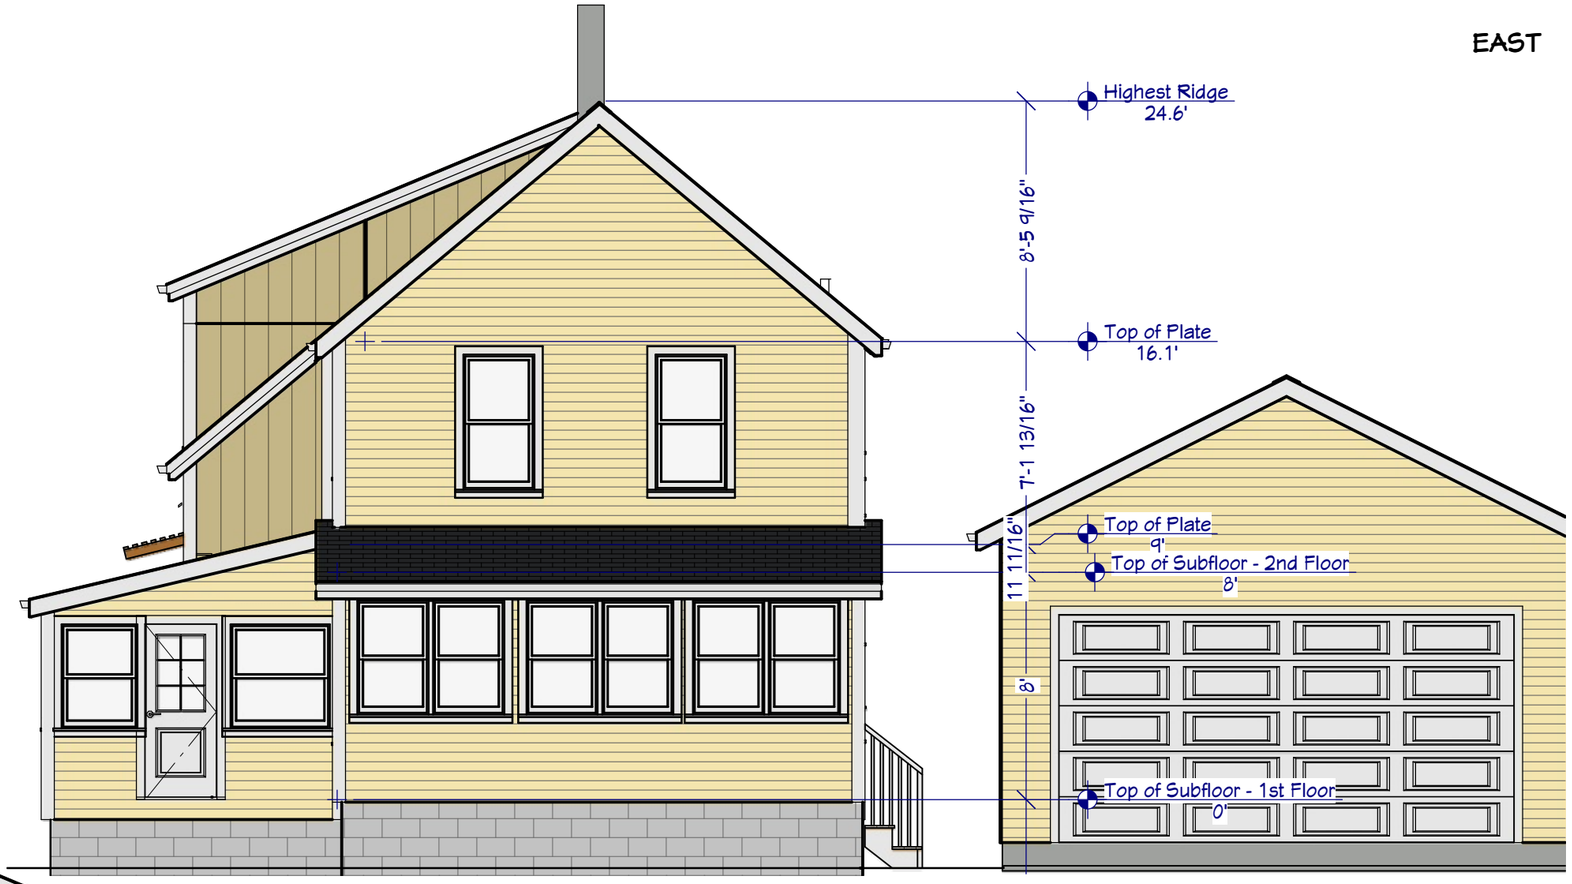

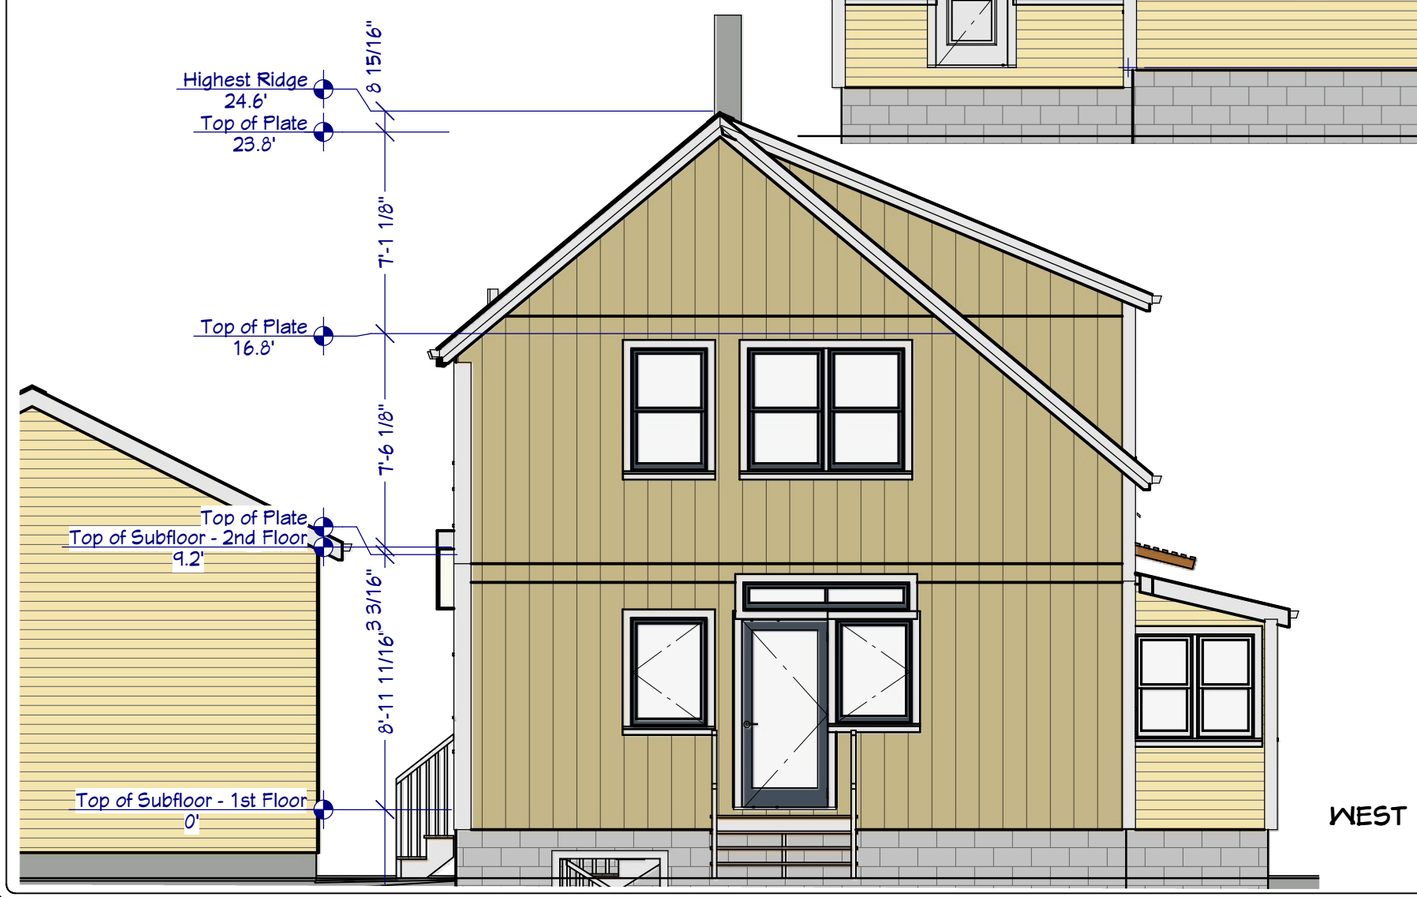

3/16" = 1'

SHEET # 10

REVISED: 7/19/2021

PROPOSED ELEVATIONS

221 North Champlain St
Burlington,VT

Carrie and Matt Napolitan

Lewis Creek Company
18a Morse Drive, Essex Junction,VT 05452
Find us on the web at : www.LewisCreekCompany.com

3/16" = 1'

SHEET # 11

REVISED: 7/19/2021

PROPOSED ELEVATIONS

221 North Champlain St
Burlington,VT

Carrie and Matt Napolitan

Lewis Creek Company
18a Morse Drive, Essex Junction,VT 05452
Find us on the web at : www.LewisCreekCompany.com

Lewis Creek Company
18a Morse Drive, Essex Junction,VT 05452
Find us on the web at : www.LewisCreekCompany.com

221 North Champlain St
Burlington,VT

Carrie and Matt Napolitan

PROPOSED

REVISED: 7/19/2021

SHEET # **12**

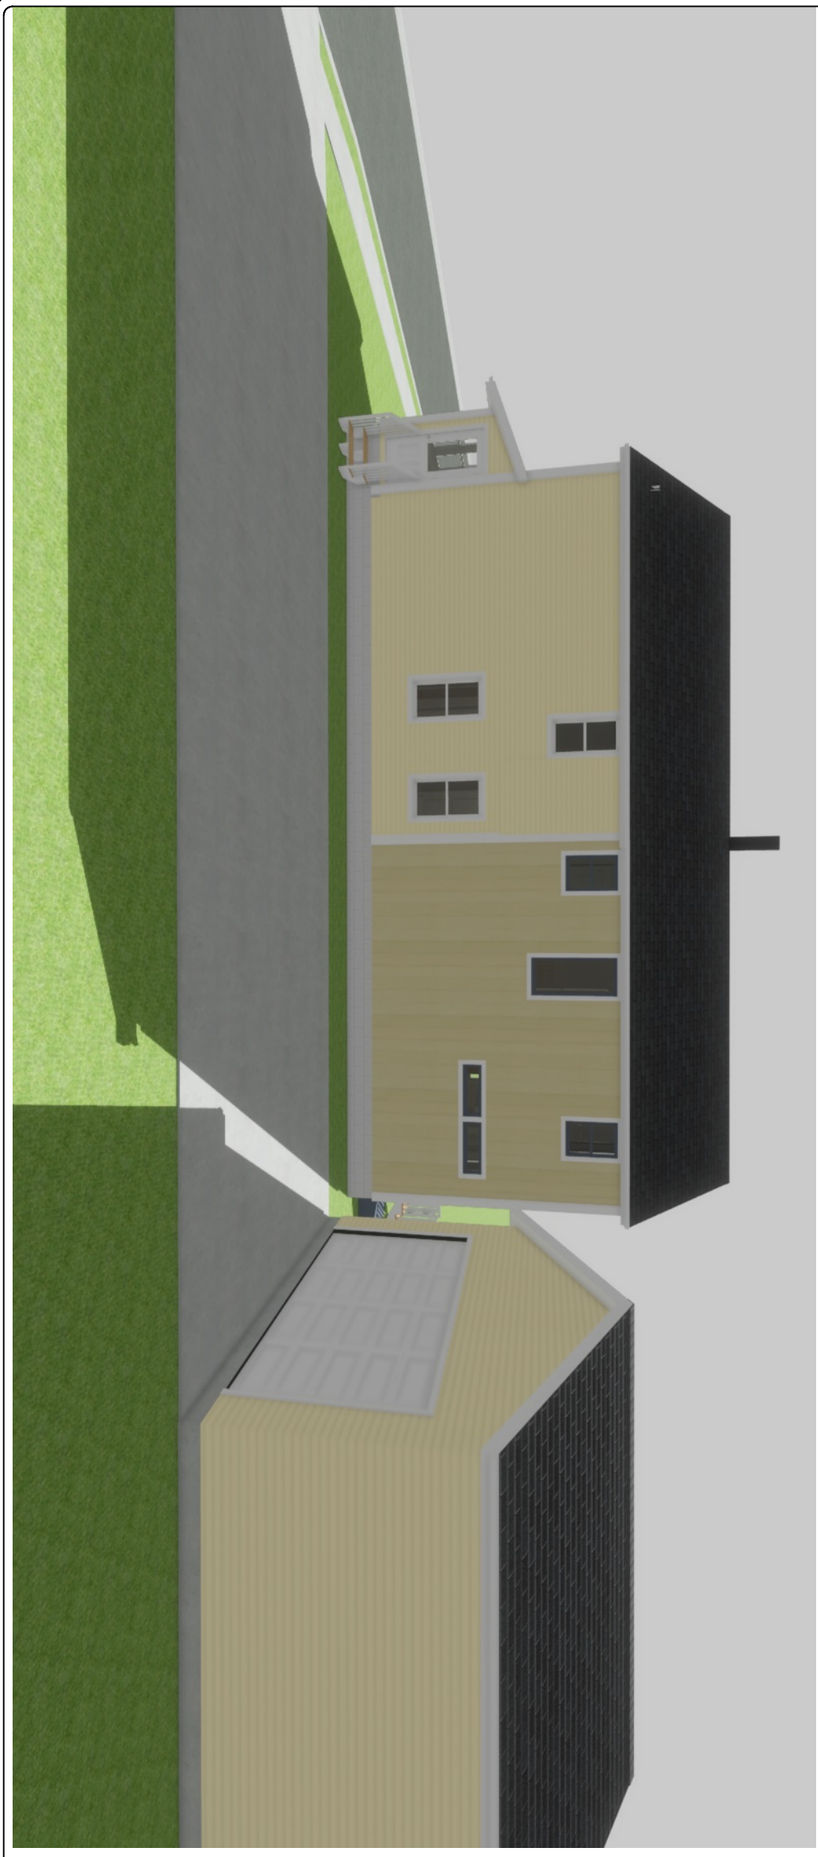

Lewis Creek Company
18a Morse Drive, Essex Junction,VT 05452
Find us on the web at : www.LewisCreekCompany.com

221 North Champlain St
Burlington,VT

Carrie and Matt Napolitan

PROPOSED

REVISED: 7/19/2021

SHEET # 13

Lewis Creek Company
18a Morse Drive, Essex Junction,VT 05452
Find us on the web at : www.LewisCreekCompany.com

221 North Champlain St
Burlington,VT

Carrie and Matt Napolitan

PROPOSED

REVISED: 7/19/2021

SHEET # **14**

Lewis Creek Company
18a Morse Drive, Essex Junction,VT 05452
Find us on the web at : www.LewisCreekCompany.com

221 North Champlain St
Burlington,VT

Carrie and Matt Napolitan

PROPOSED

REVISED: 7/19/2021

SHEET # **15**

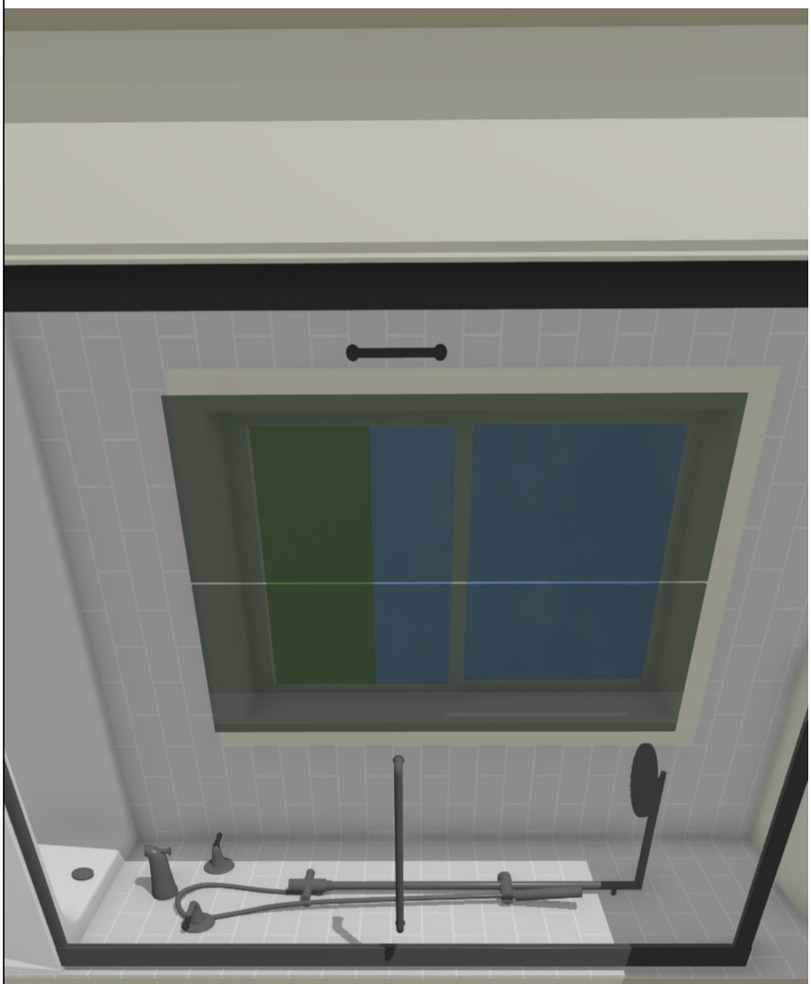

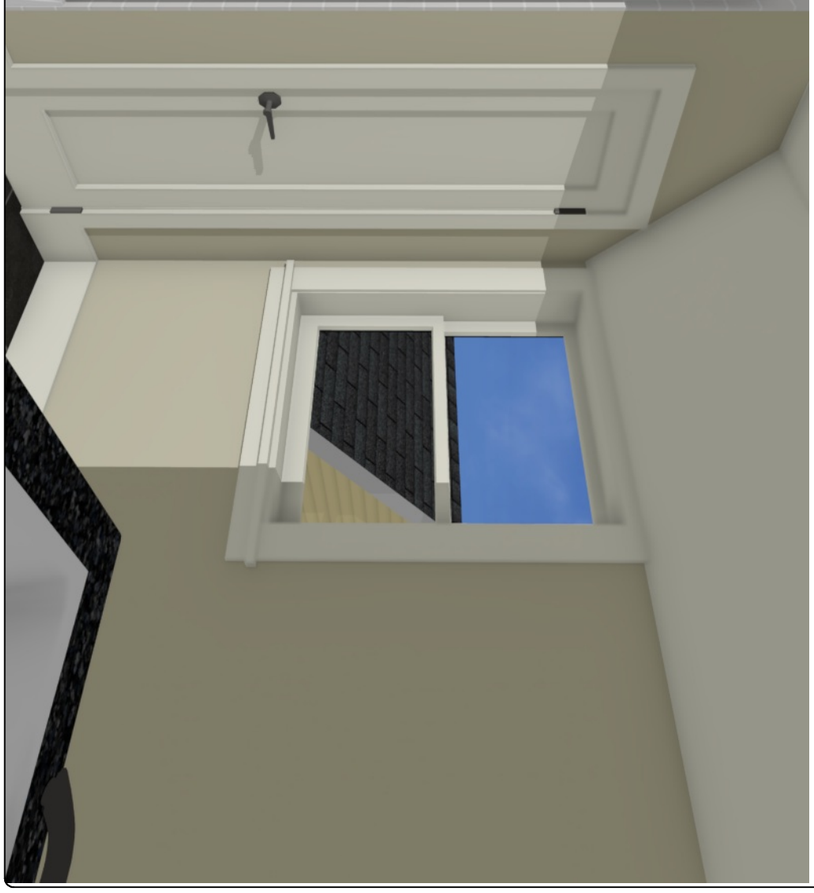

Lewis Creek Company
18a Morse Drive, Essex Junction,VT 05452
Find us on the web at : www.LewisCreekCompany.com

221 North Champlain St
Burlington,VT

Carrie and Matt Napolitan

PROPOSED

REVISED: 7/19/2021

SHEET # **16**

Lewis Creek Company
18a Morse Drive, Essex Junction,VT 05452
Find us on the web at : www.LewisCreekCompany.com

221 North Champlain St
Burlington,VT

Carrie and Matt Napolitan

PROPOSED

REVISED: 7/19/2021

SHEET # **17**