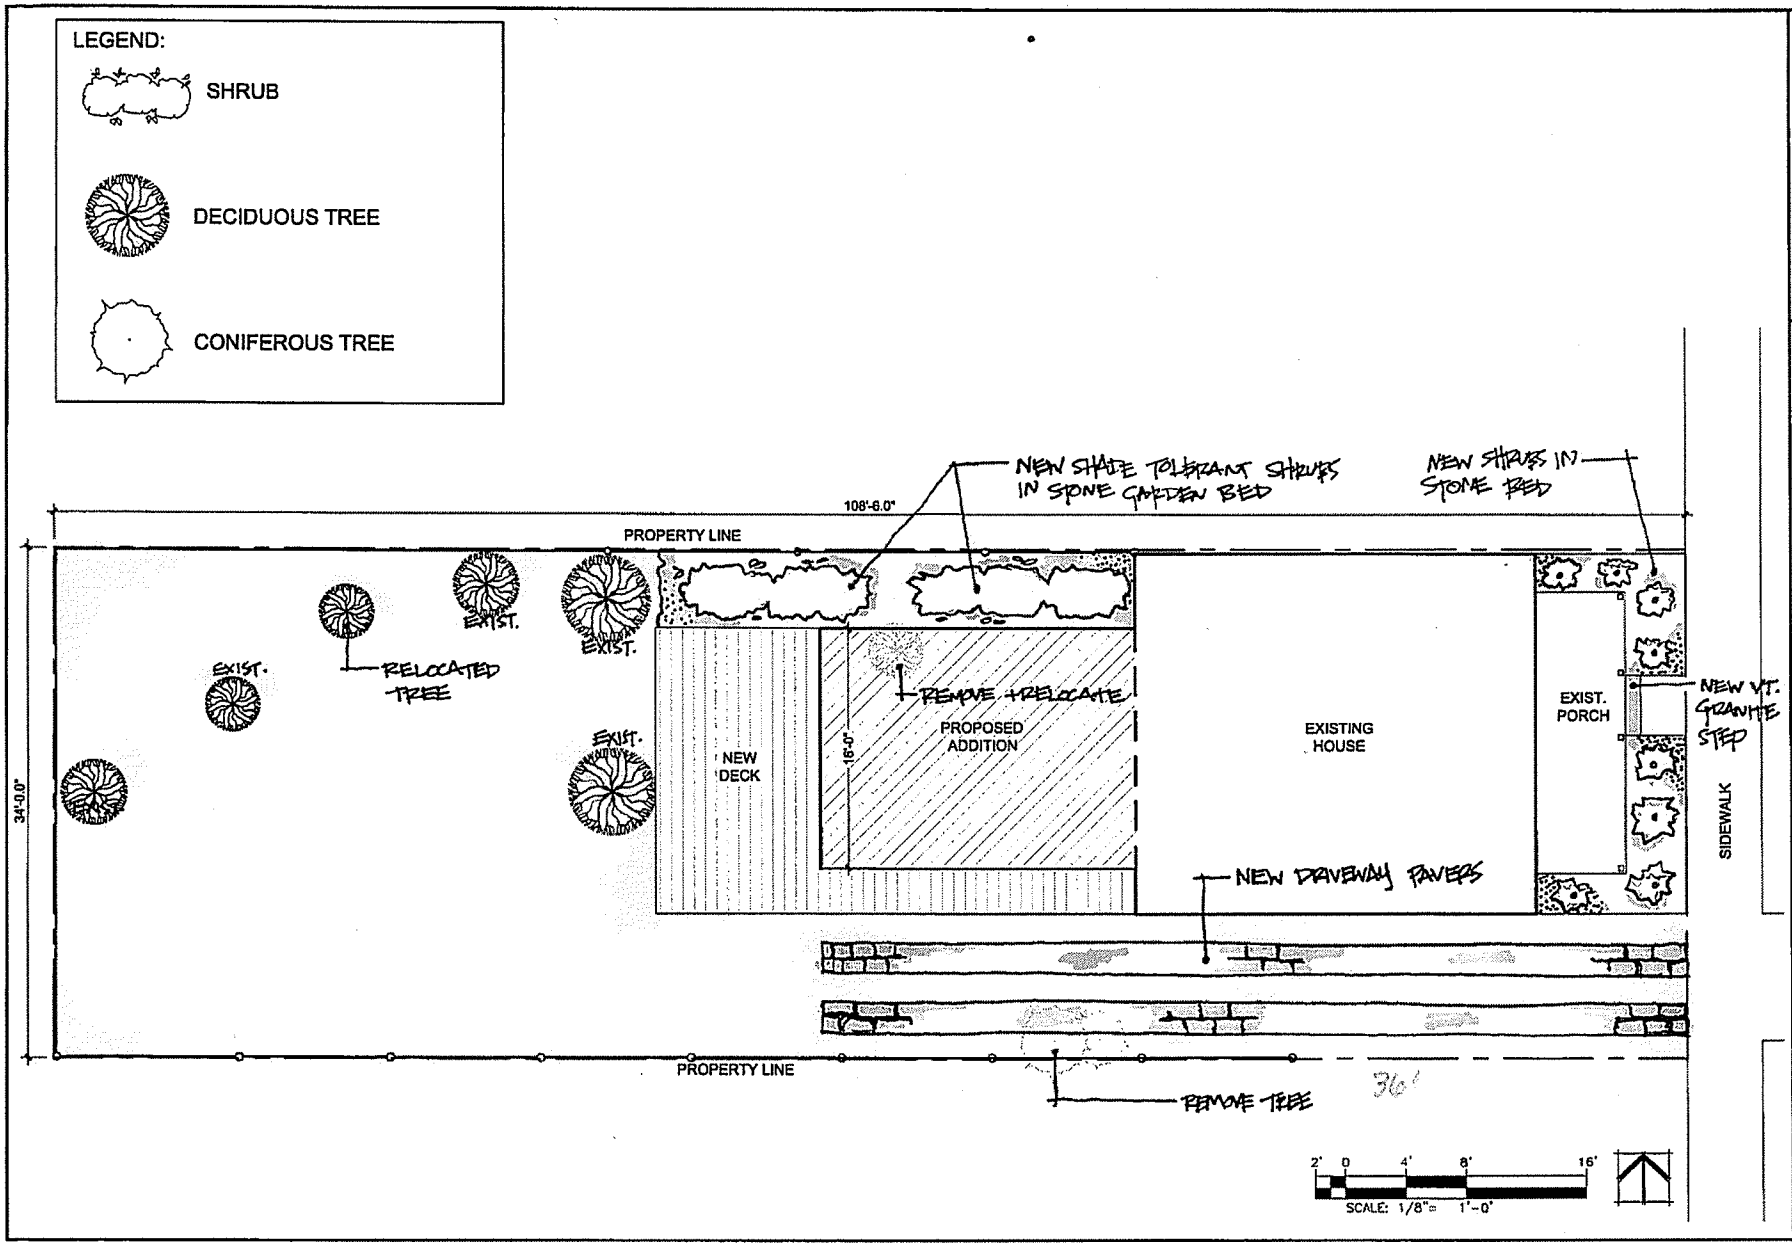

Shannon R. - House

203 Elmwood Ave.
Burlington, VT 05401

Revised:

Date: 10/26/15

Scale: 1/8"=1'-0"

Landscape Plan

A1.2