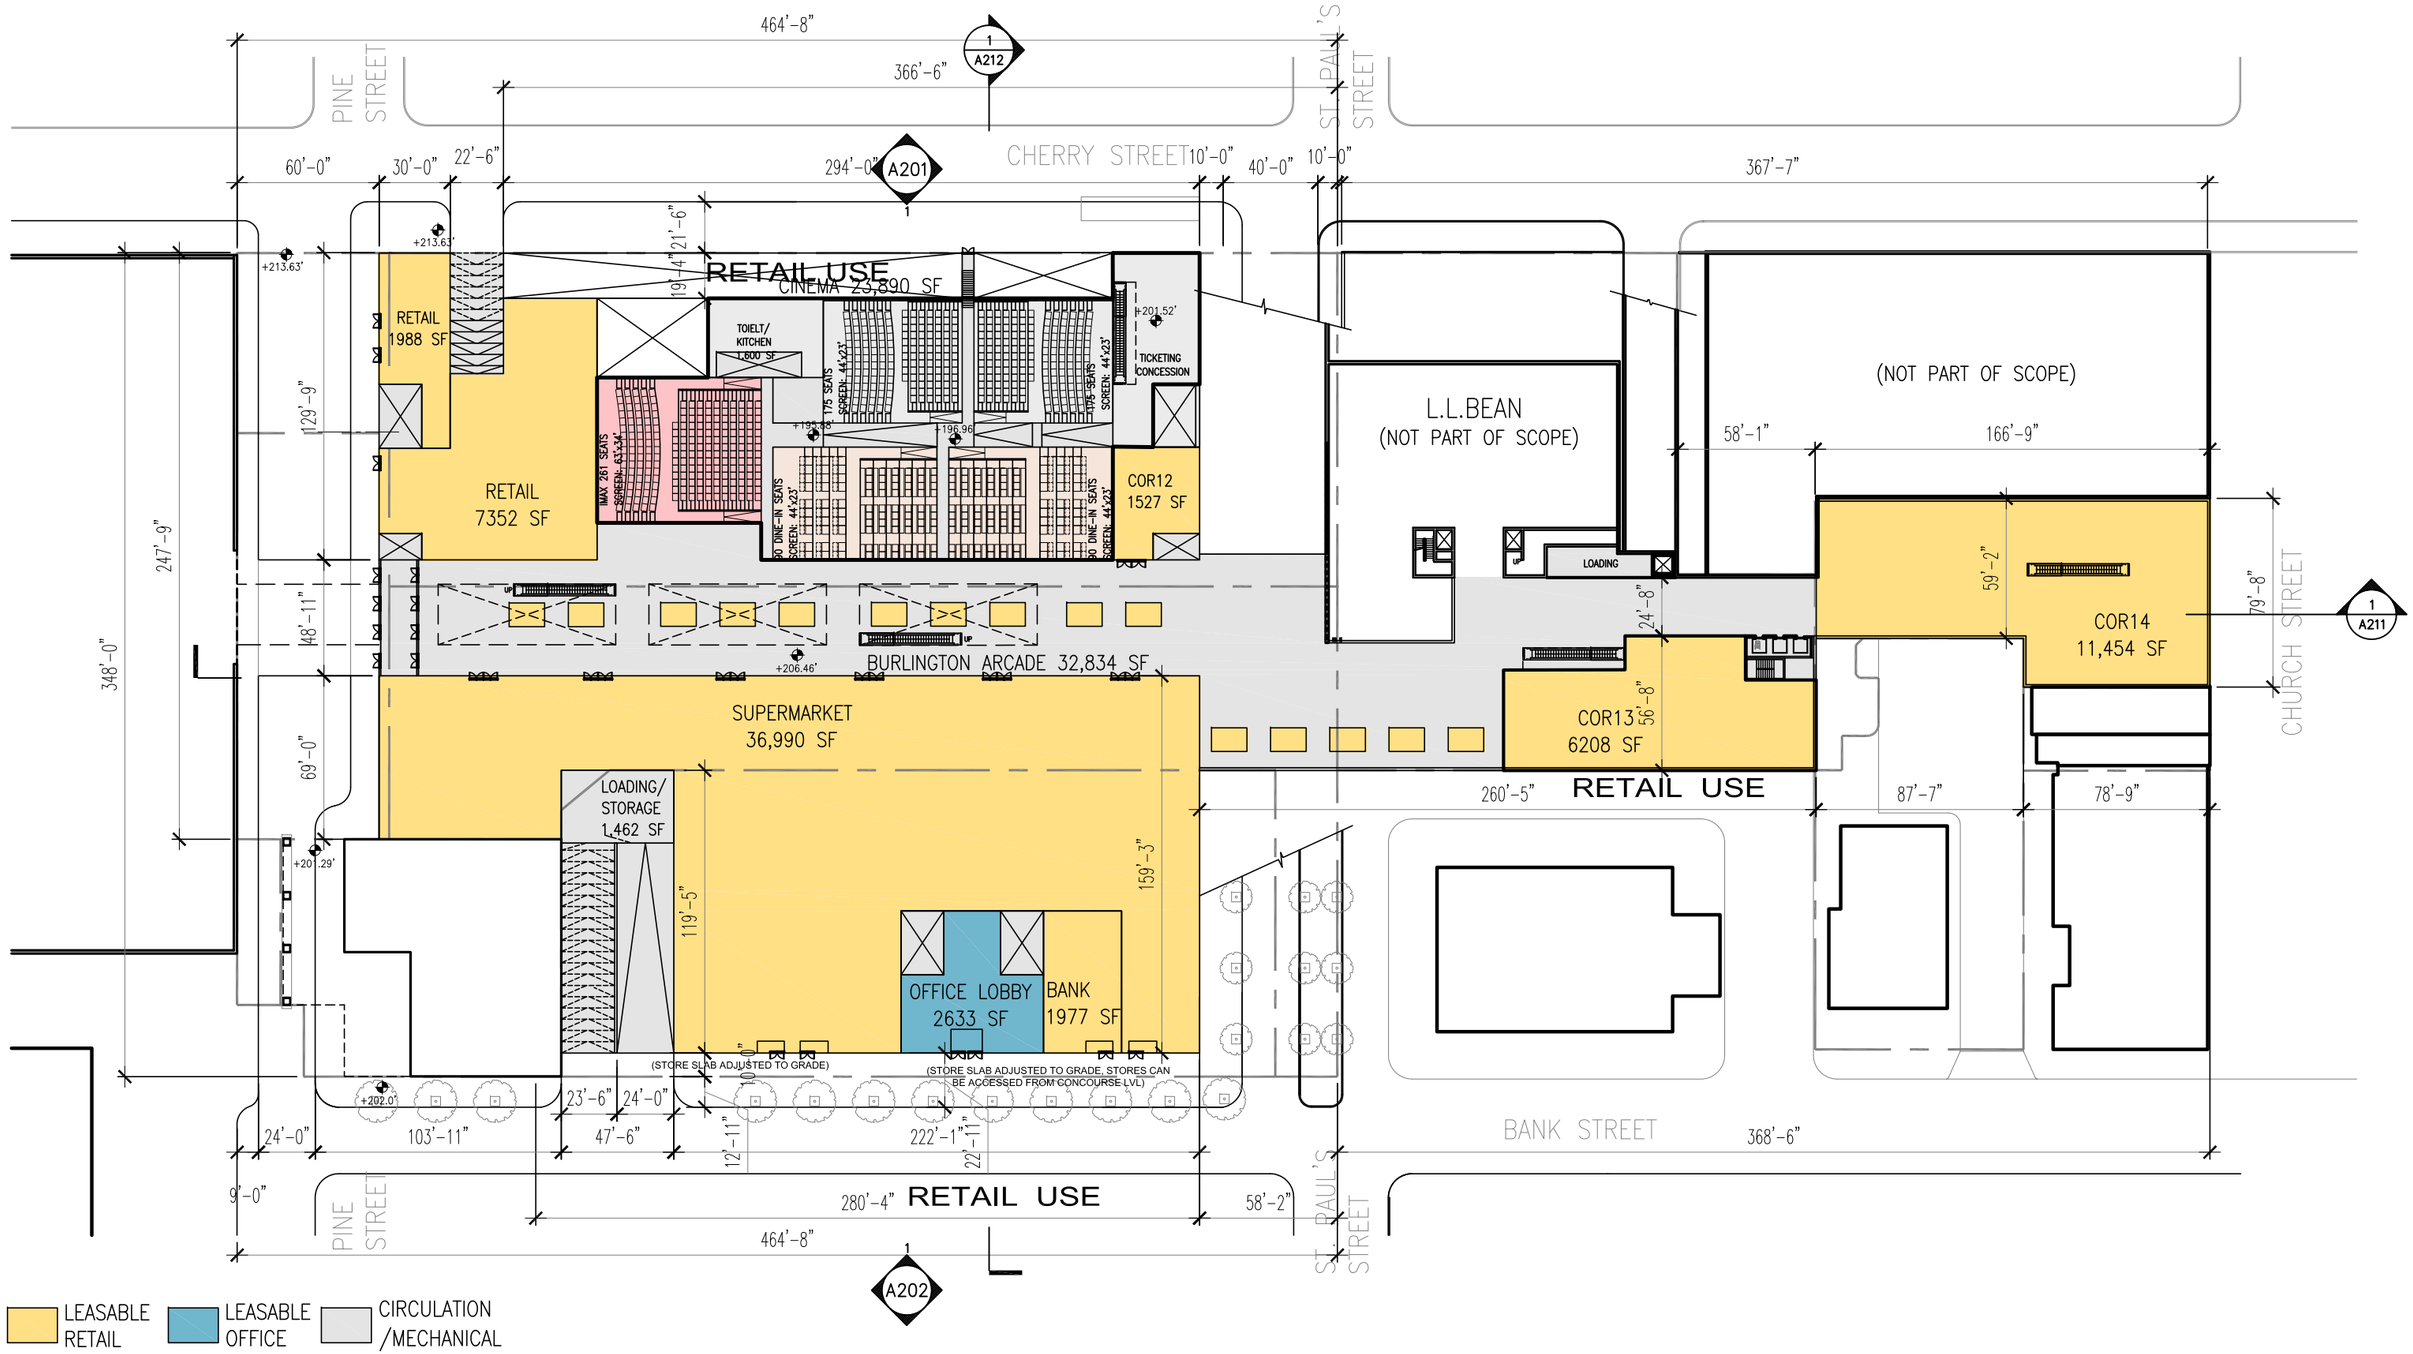

SCALE: 1/64" = 1'-0"

0' 8' 32' 64' 128'

P K S + B
330 WEST 42 STREET
NEW YORK NY 10036
T 212 594 2010
F 212 947 4381
PKSBPLUS.COM

BURLINGTON CITY CENTER, BURLINGTON, VT

PARKING ABOVE GRADE PINE STREET RE-CONNECTION

EL. +206.46'

CONCOURSE LEVEL PLAN A-102

24 FEBRUARY 2016

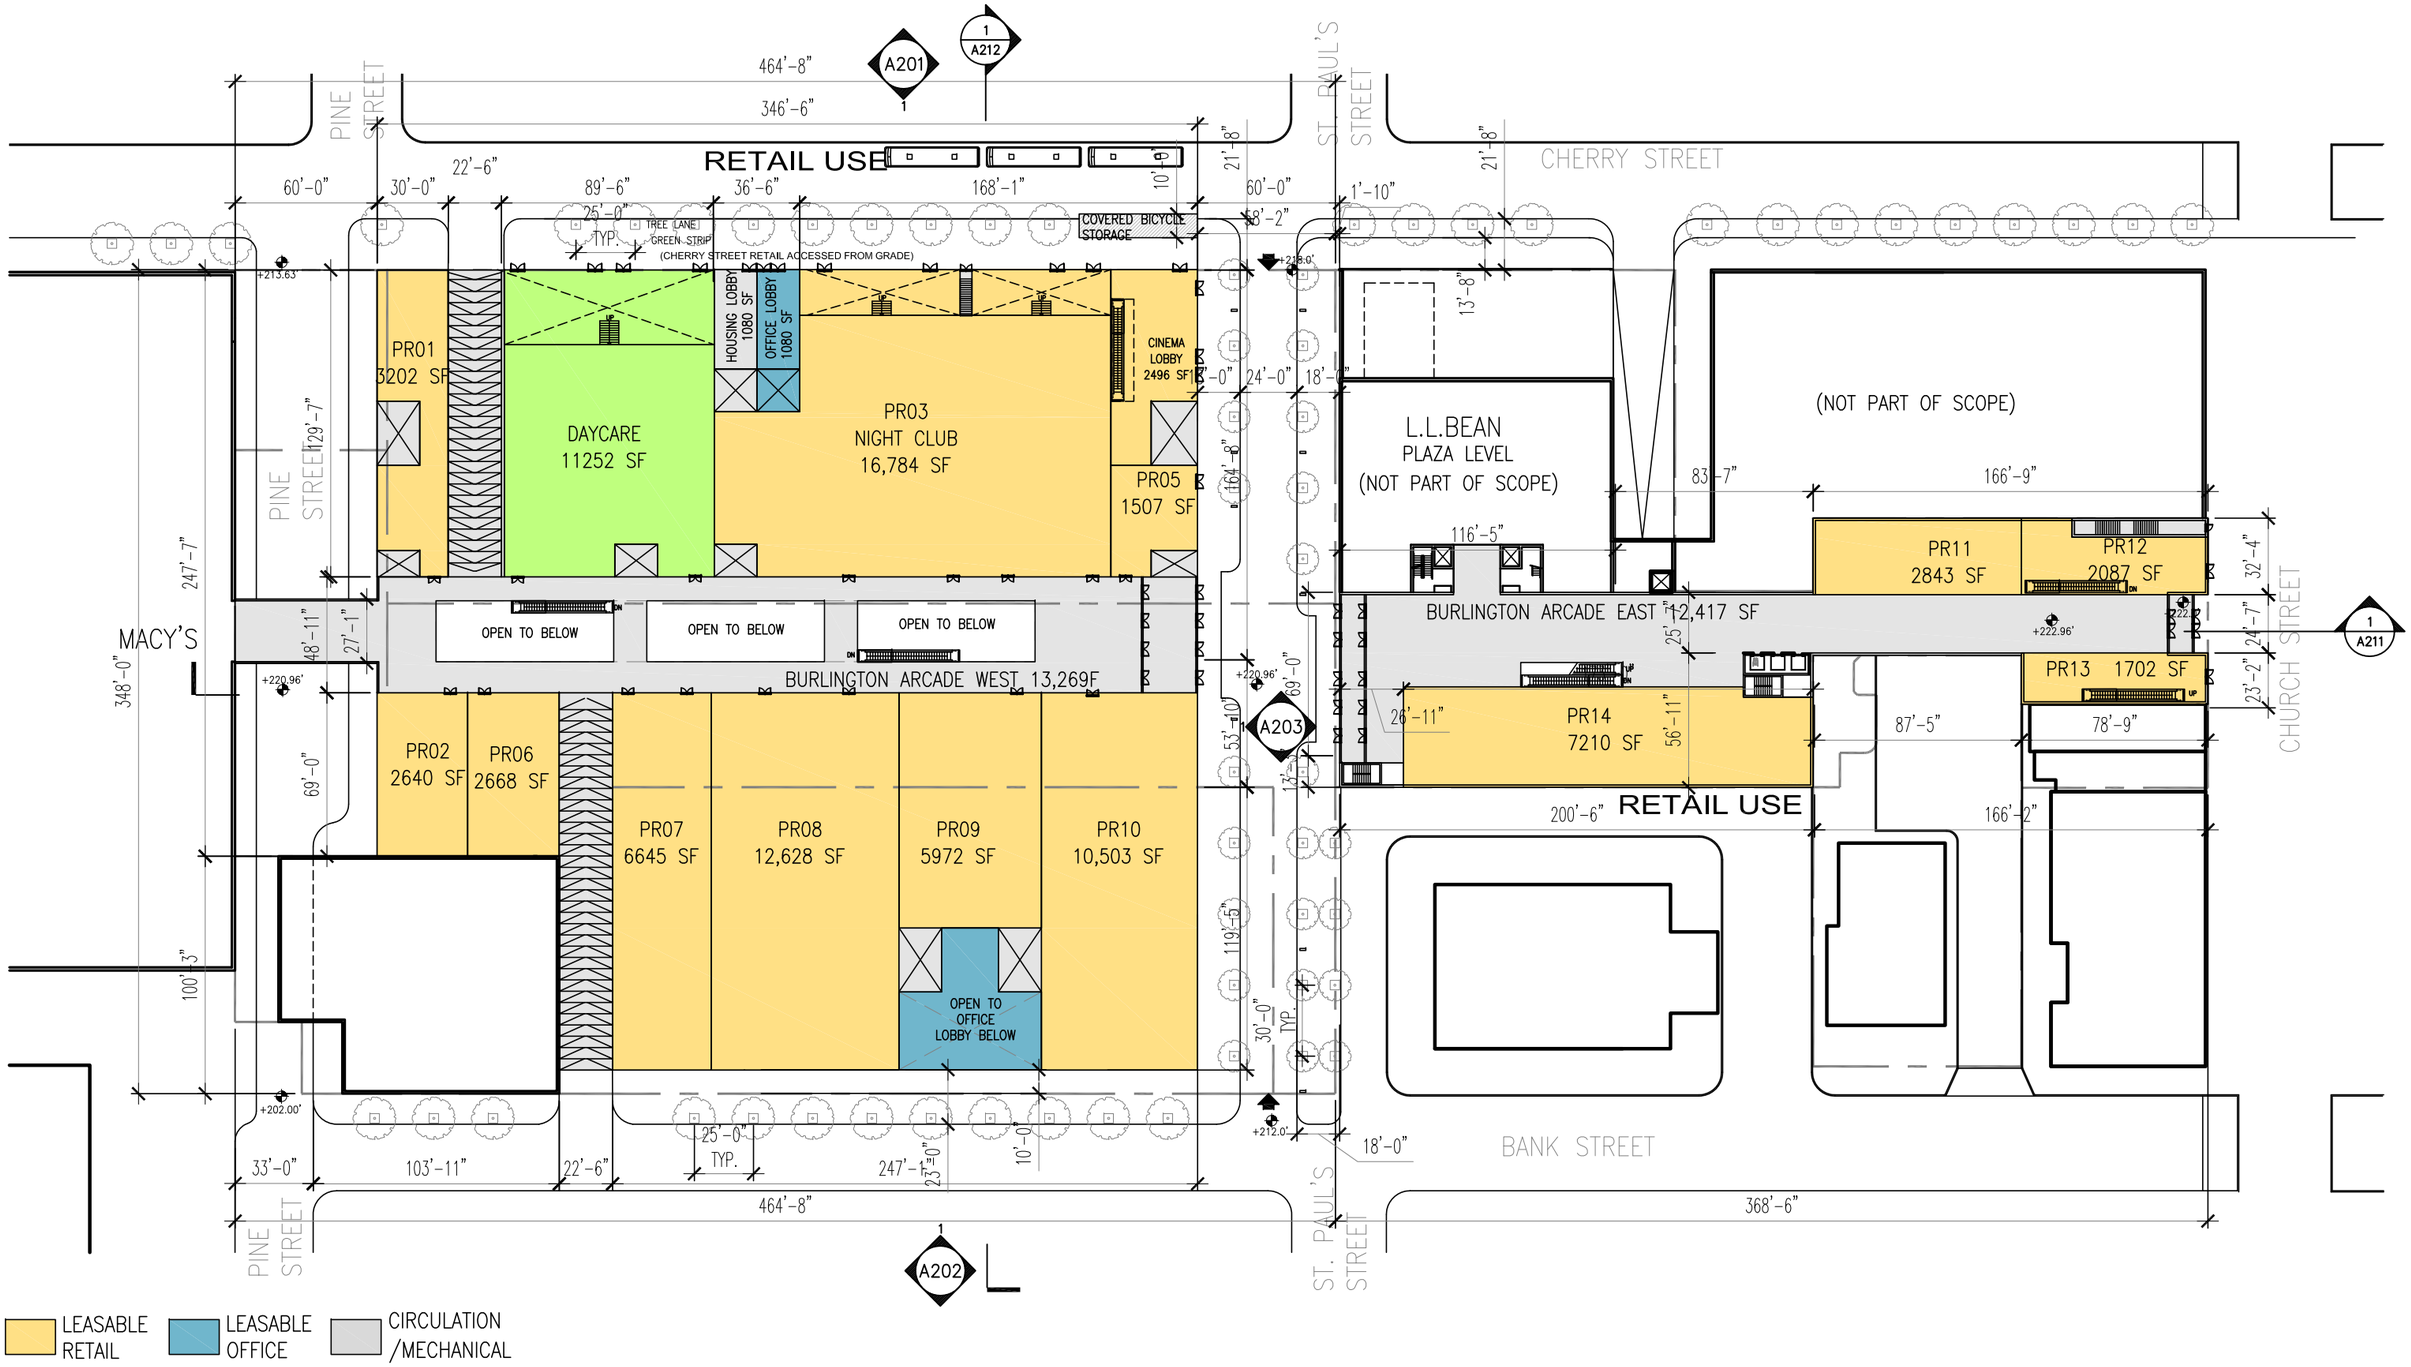

SCALE: 1/64" = 1'-0"

0' 8' 32' 64' 128'

P K S + B
330 WEST 42 STREET
NEW YORK NY 10036
T 212 594 2010
F 212 947 4381
PKSBPLUS.COM

BURLINGTON CITY CENTER, BURLINGTON, VT

PARKING ABOVE GRADE PINE STREET RE-CONNECTION

EL. +221.96'

PLAZA LEVEL PLAN A-103

24 FEBRUARY 2016